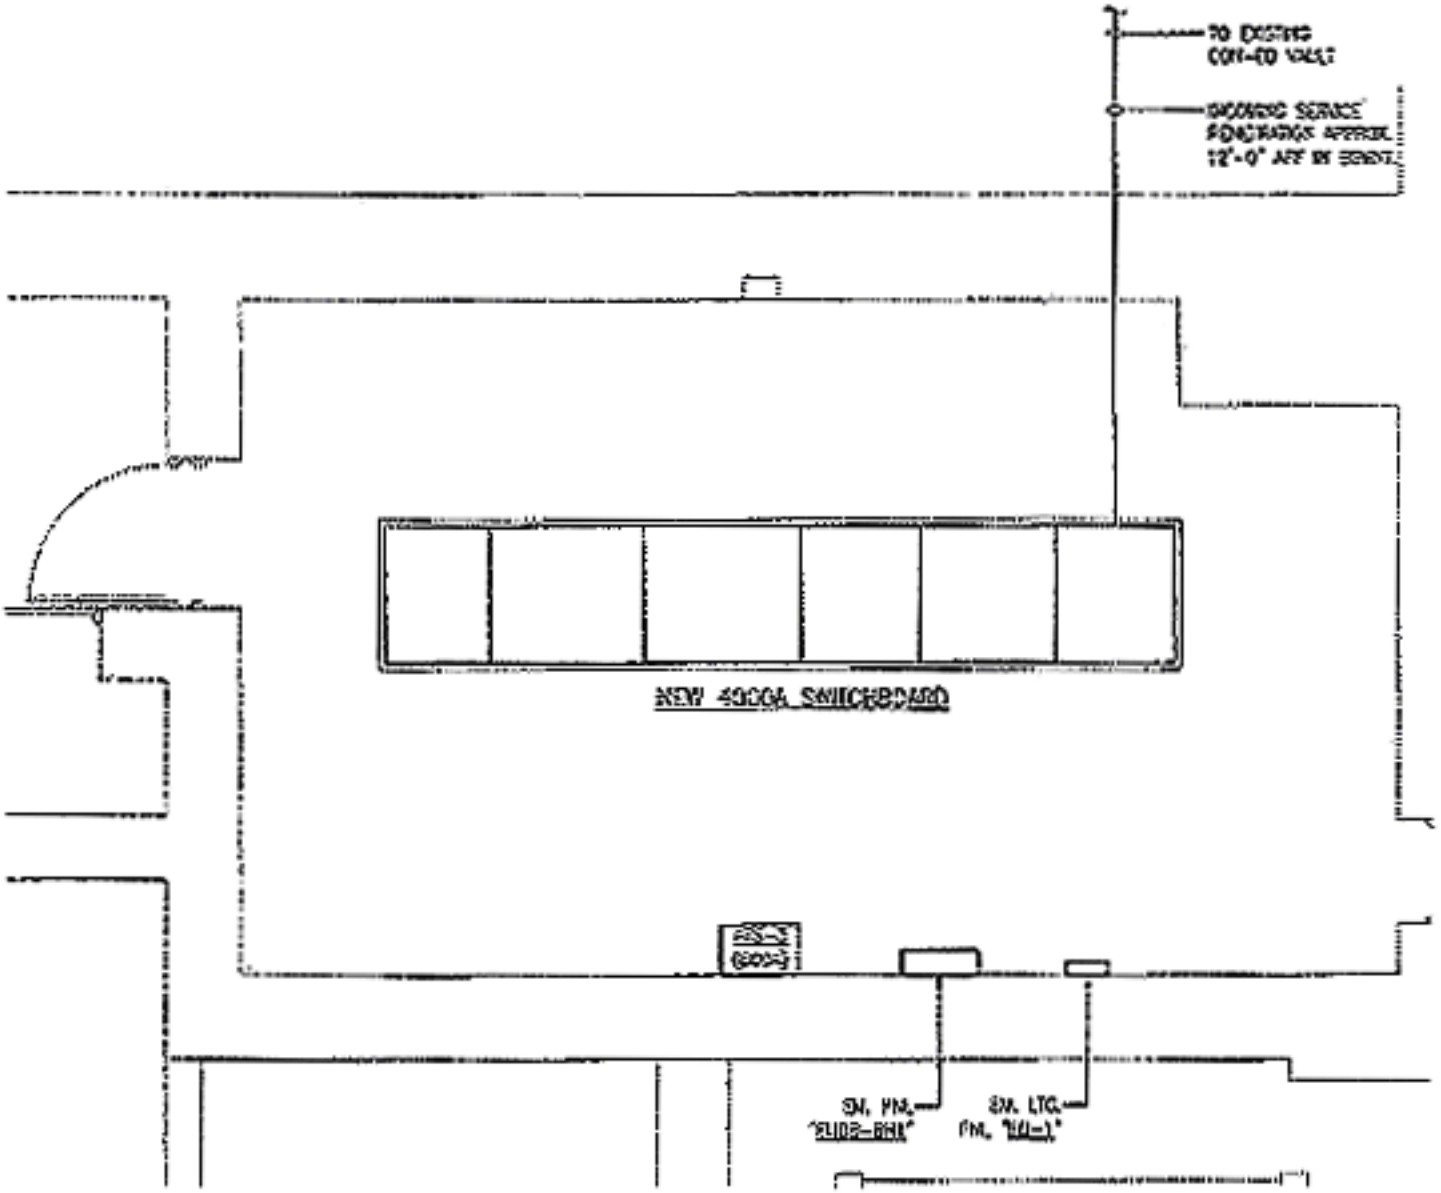
TO EXISTING
CON-ED VAULT
INCOMING SERVICE
PENETRATION APPROX.
12'-0" AFF IN BENT.
NEW 4000A SWITCHBOARD
SM. PM.
SM. LTG.
PM.