136 MACDONOUGH AVE
BROOKLYN NY

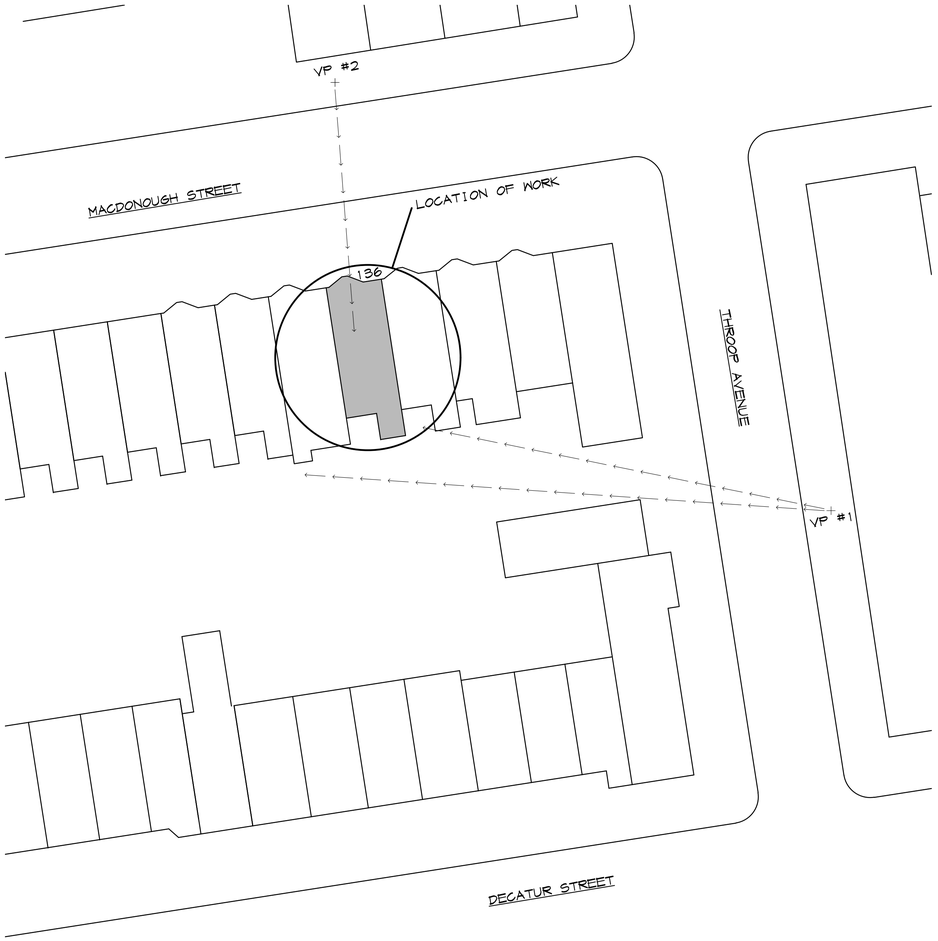

SITE LOCATION PLAN
NOT TO SCALE

VIEW POINT 1

VIEW POINT 2

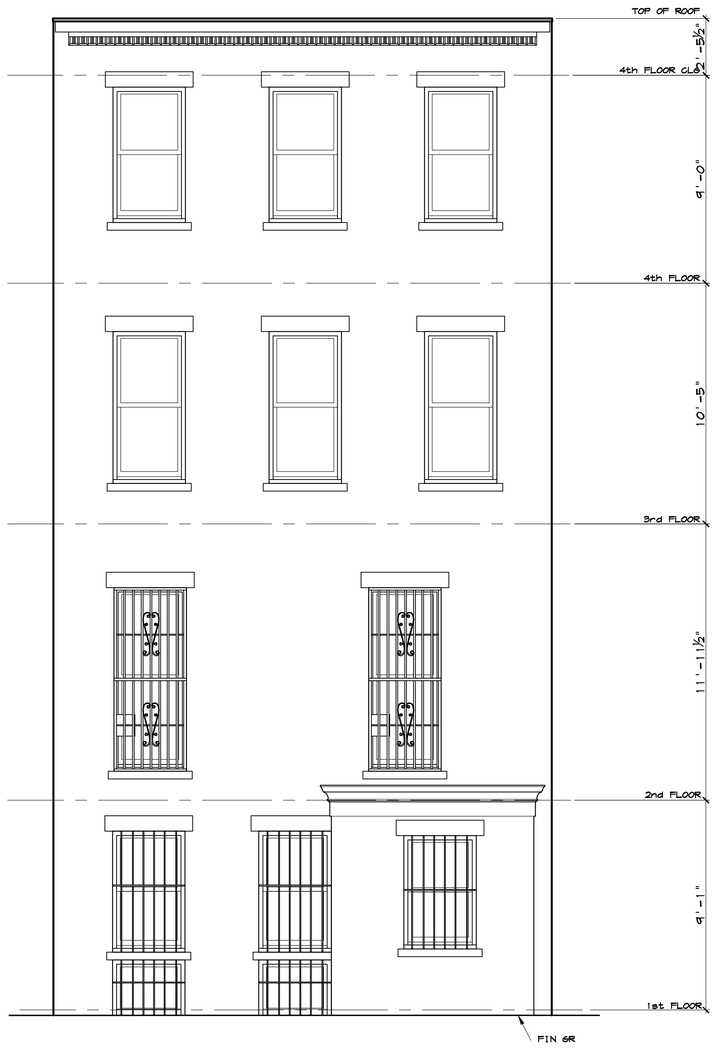

EXISTING REAR FACADE

PROPOSED REAR FACADE

PROPOSED REAR FACADE. DECK OMITTED.

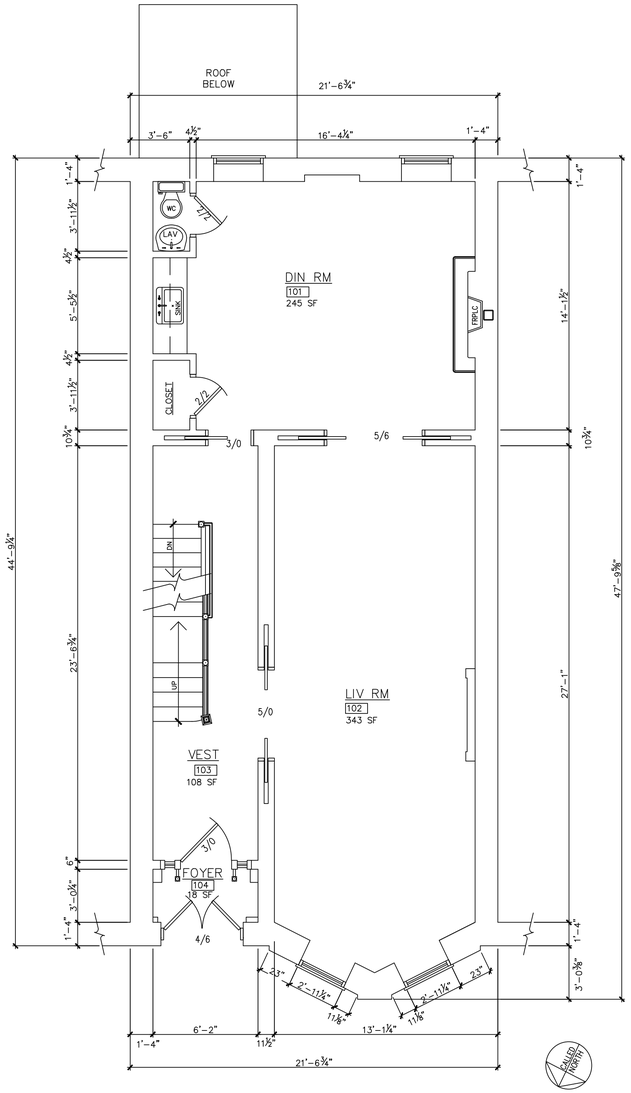

EXISTING FLOOR PLANS

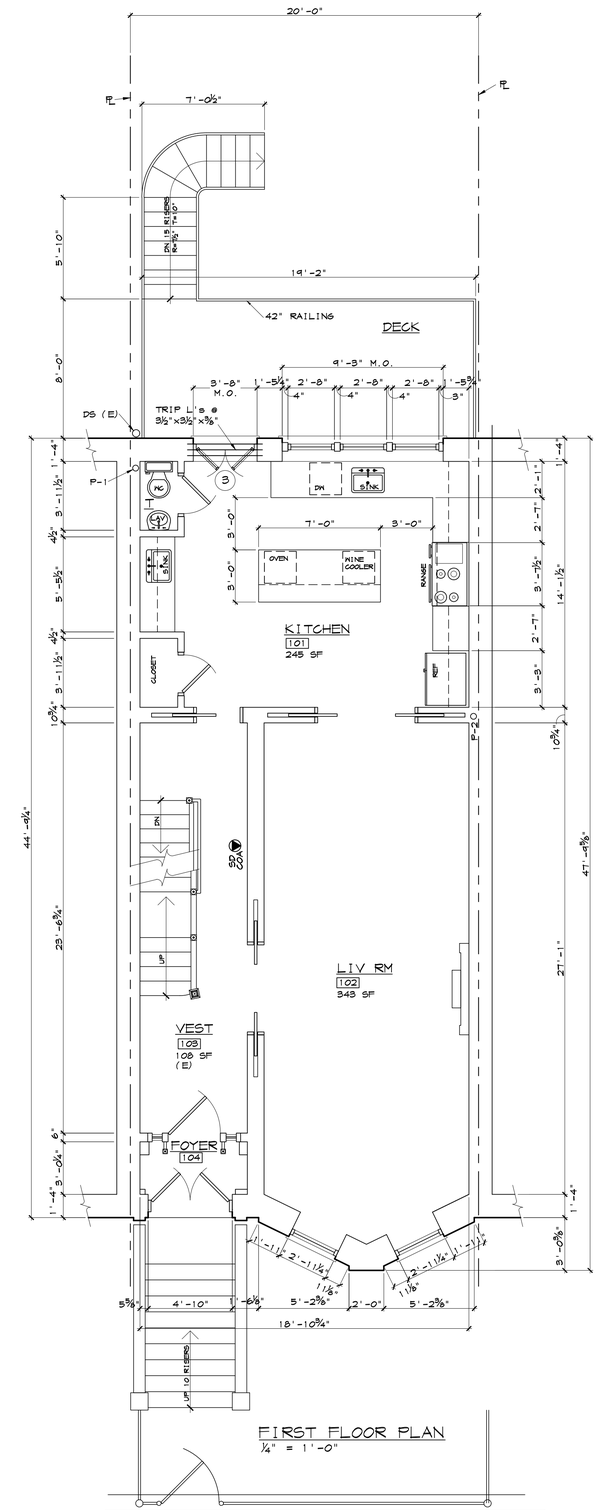

PROPOSED FLOOR PLANS

EXISTING REAR FACADE

VISIBILITY FROM THROOP AVE LOOKING NW

REPRESENTS PROPOSED DECK FLOOR

PROPOSED WINDOW BAY LOCATION

PROGESSION OF VISIBILITY
MOVING NORTH ON THROOP
AVE