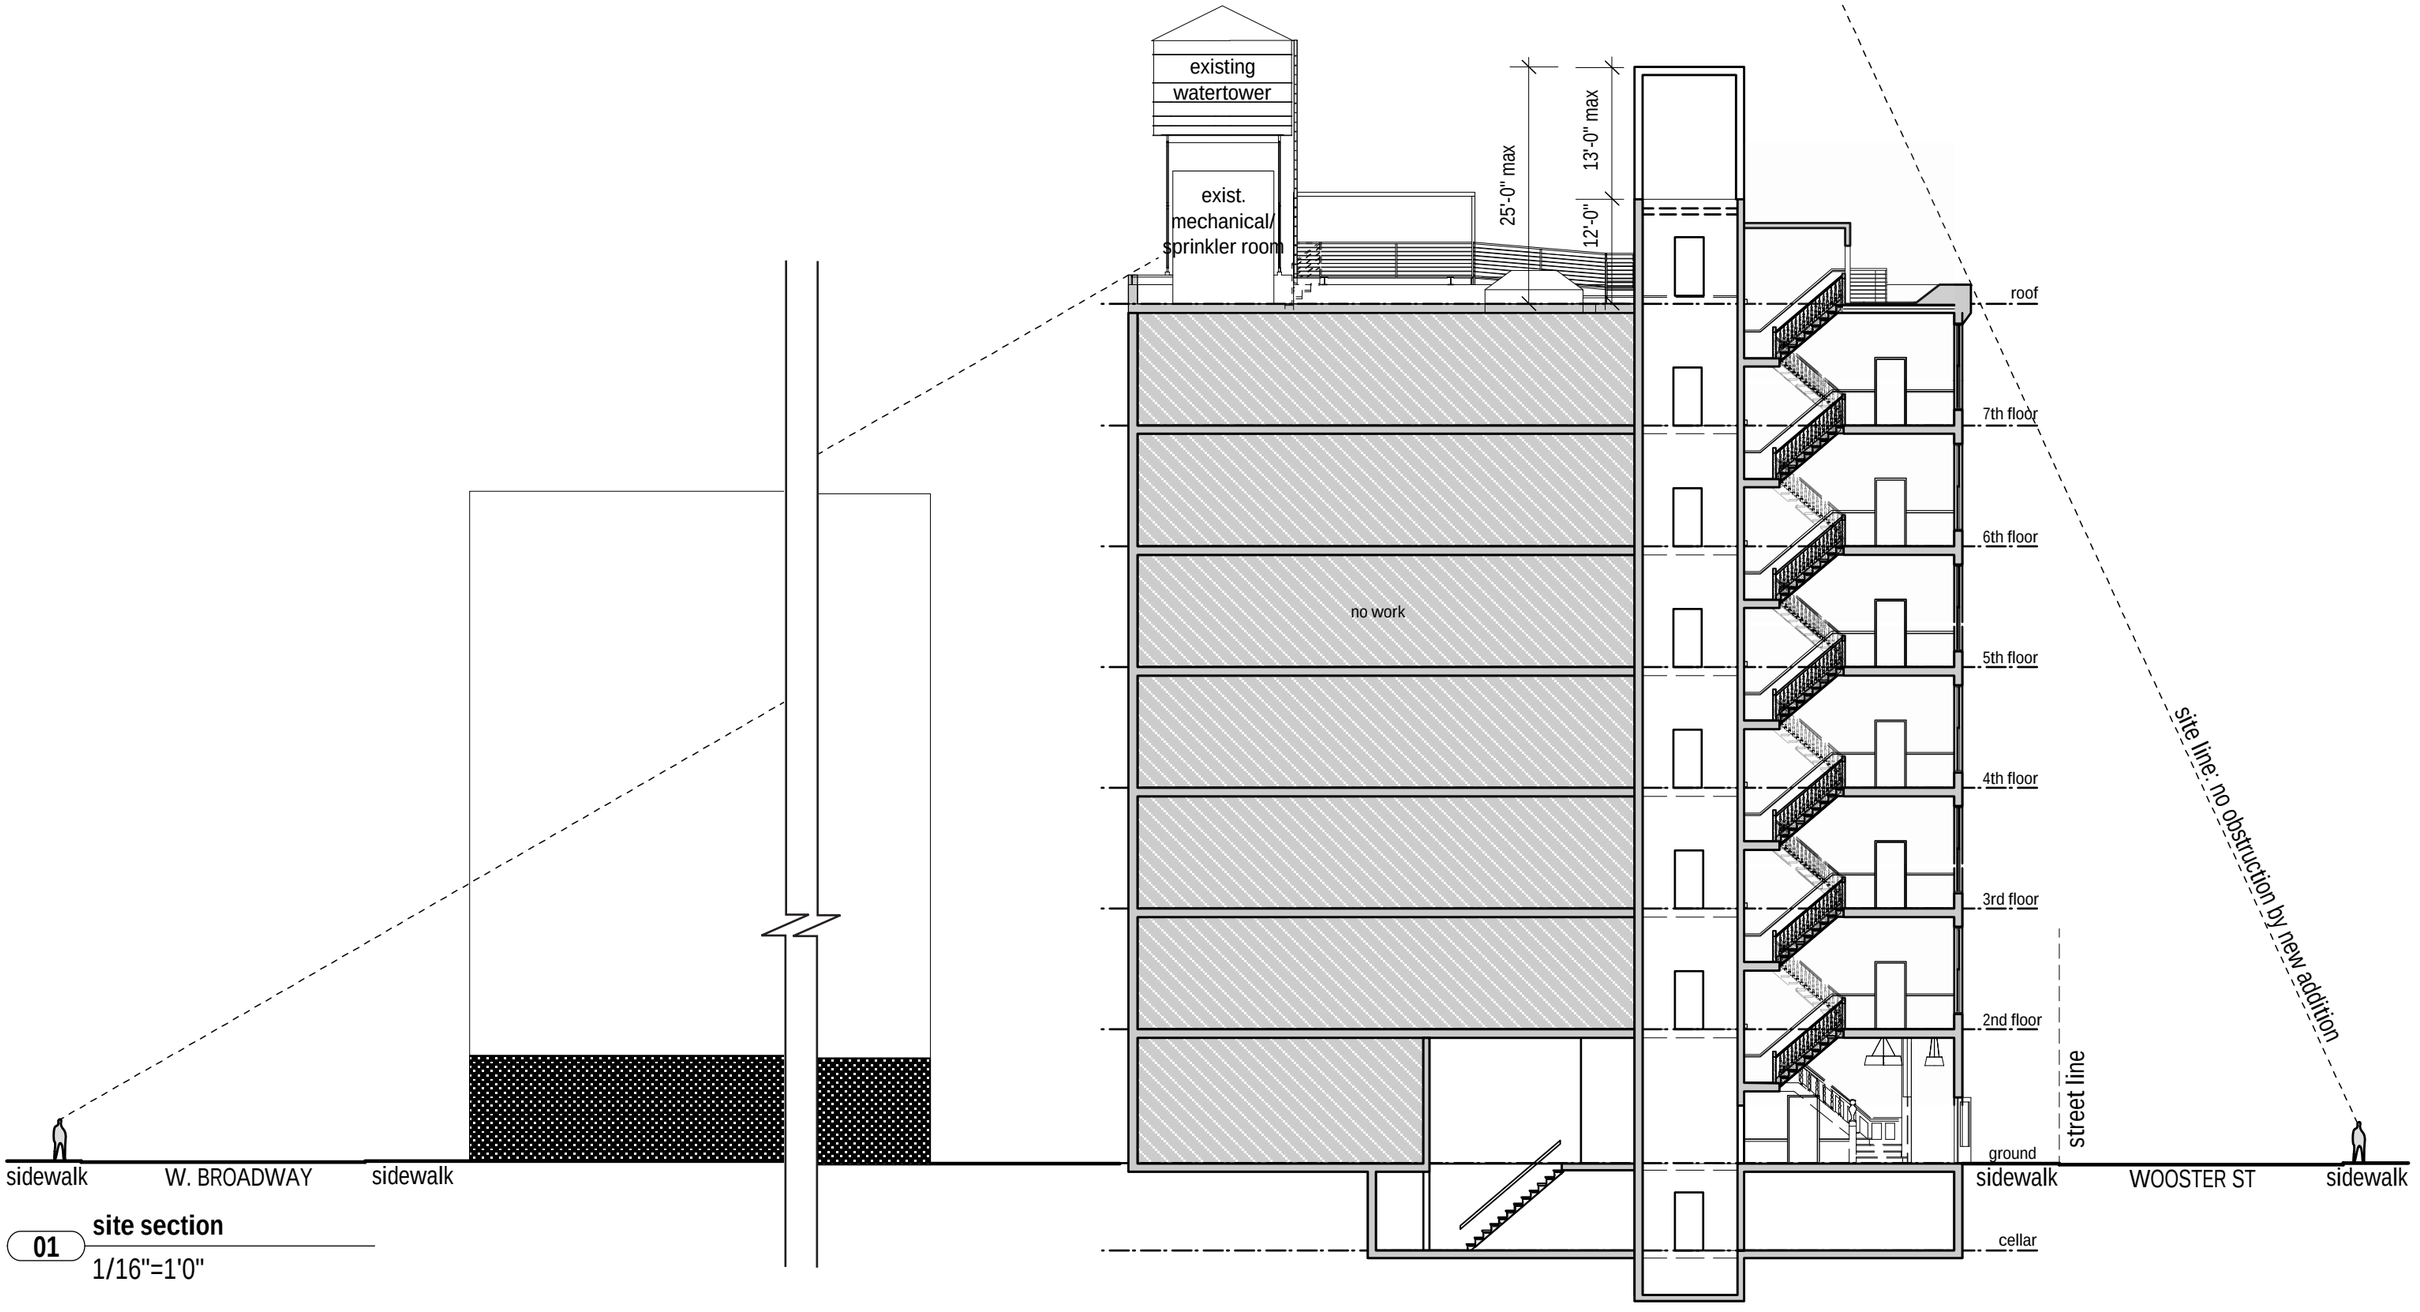

01 **site section**

1/16"=1'0"

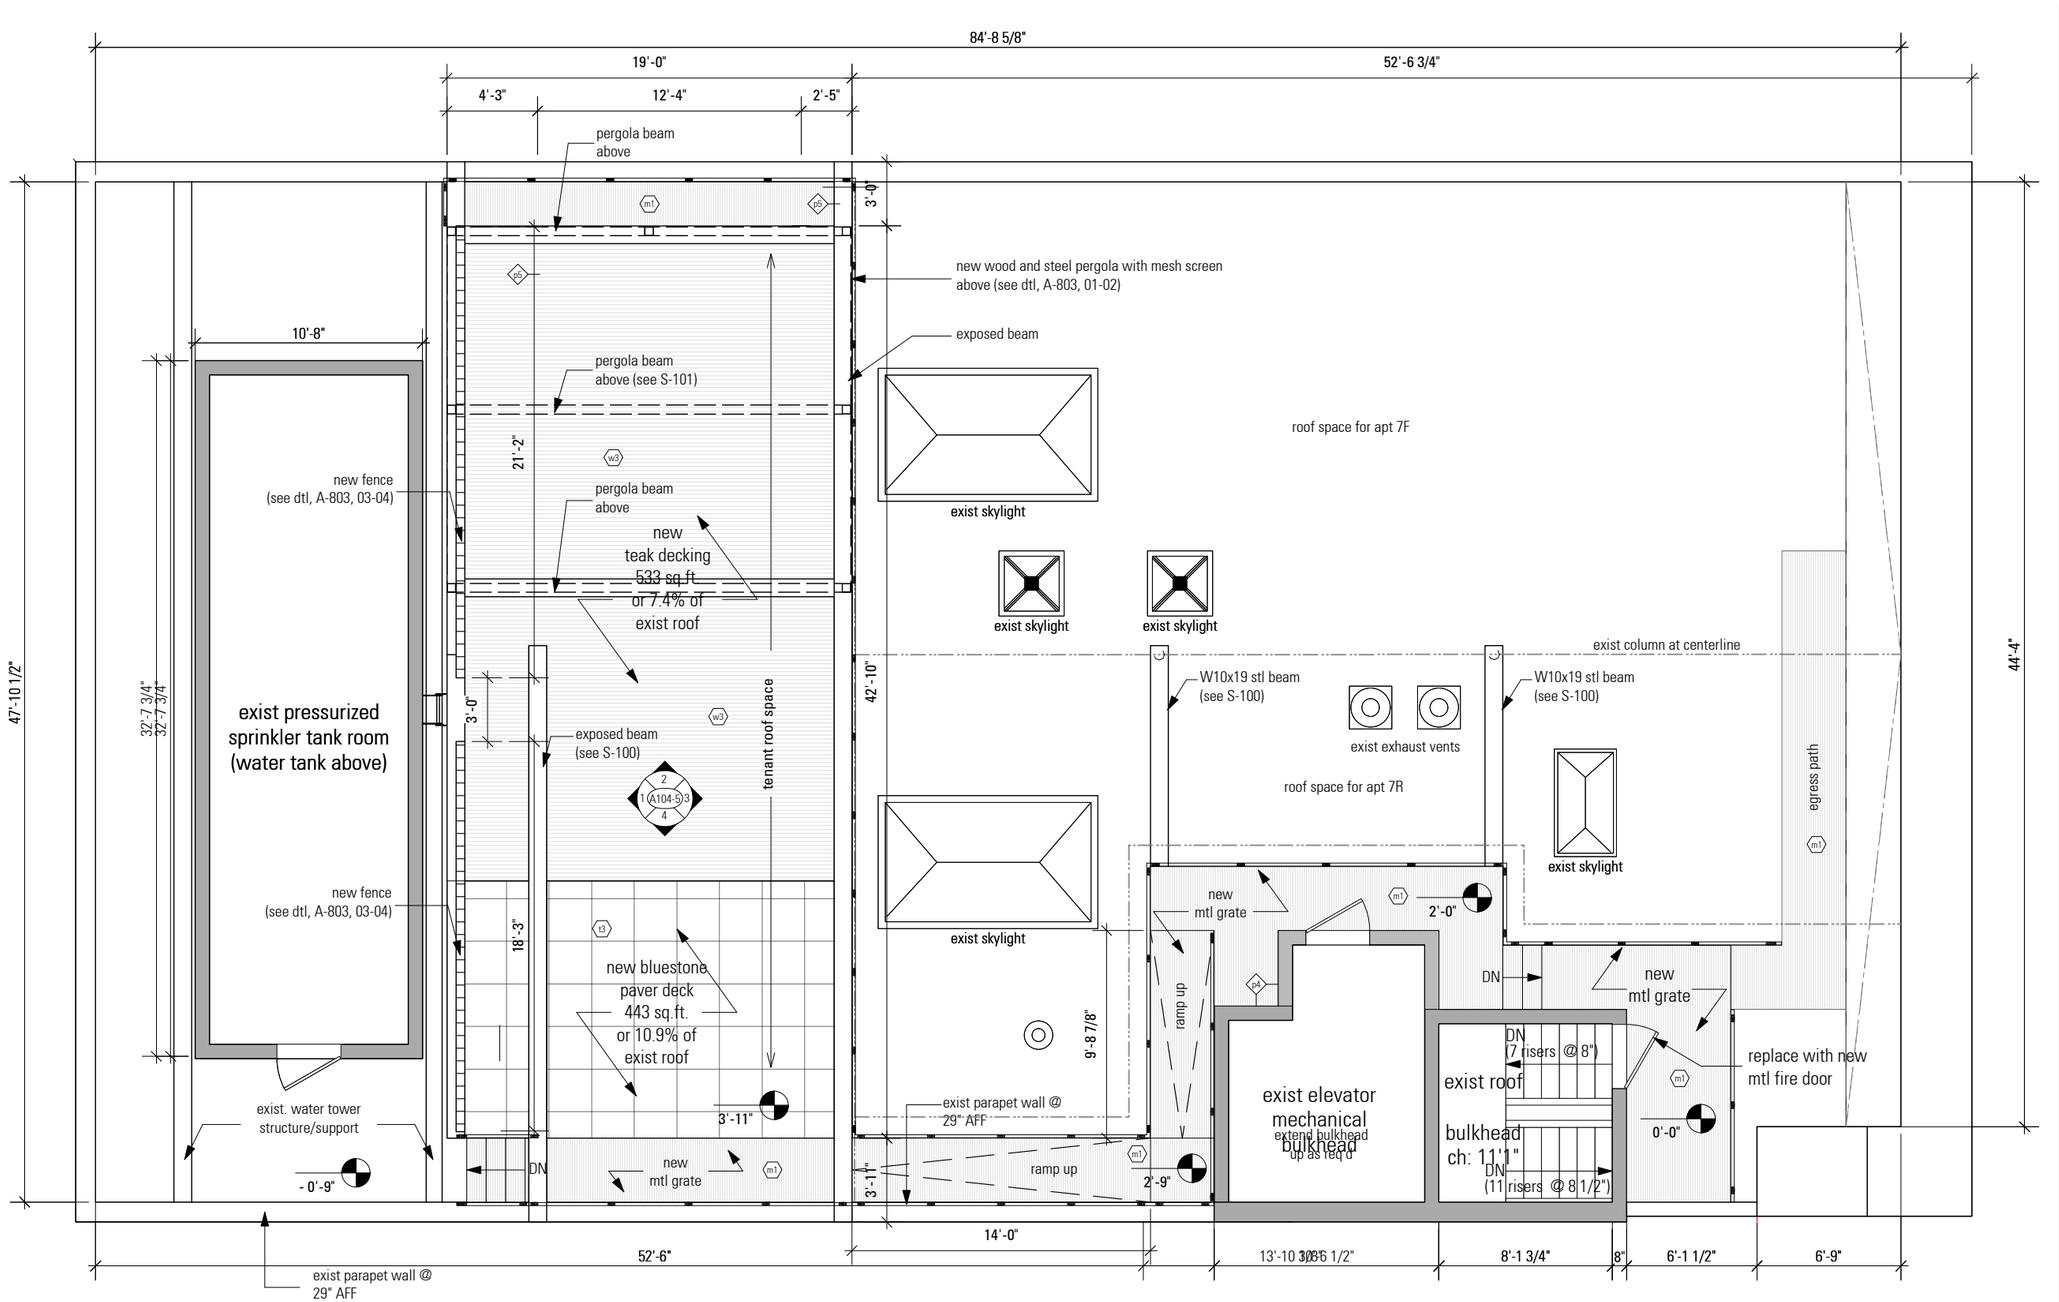

101 Wooster Street - LPC / CB2 Presentation

10/12/2015 SCALE: 3/16” = 1’0”

MESH

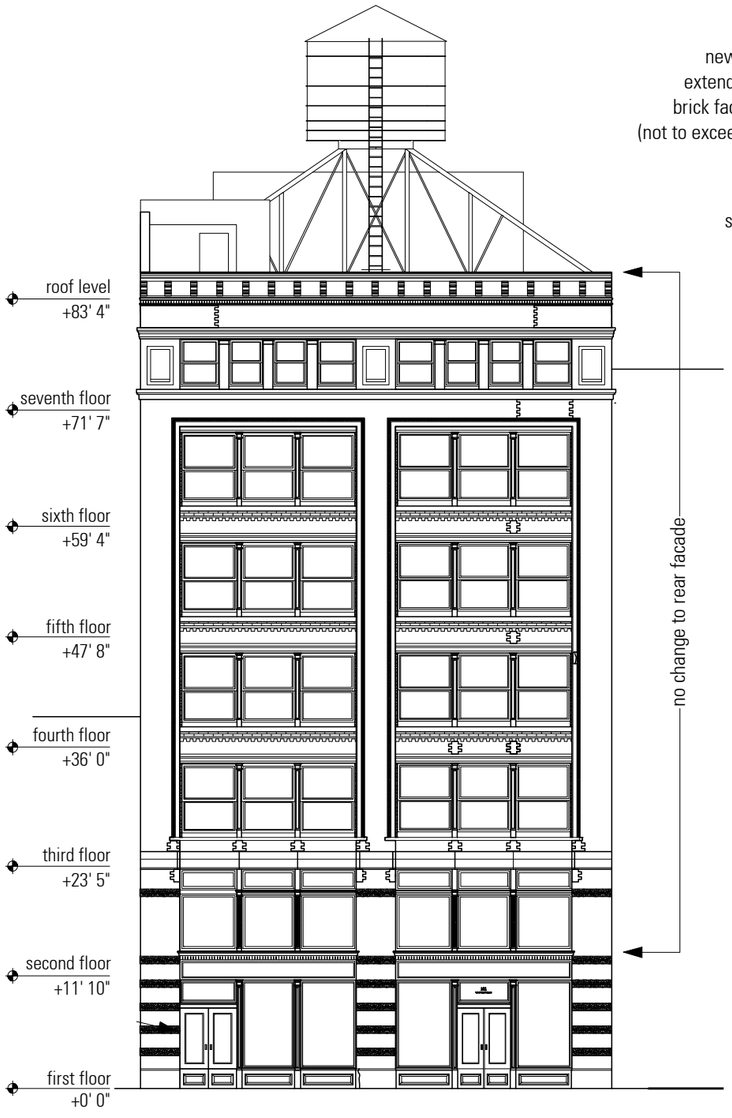

01 **existing front elevation from Wooster St**

1/16"=1'0"

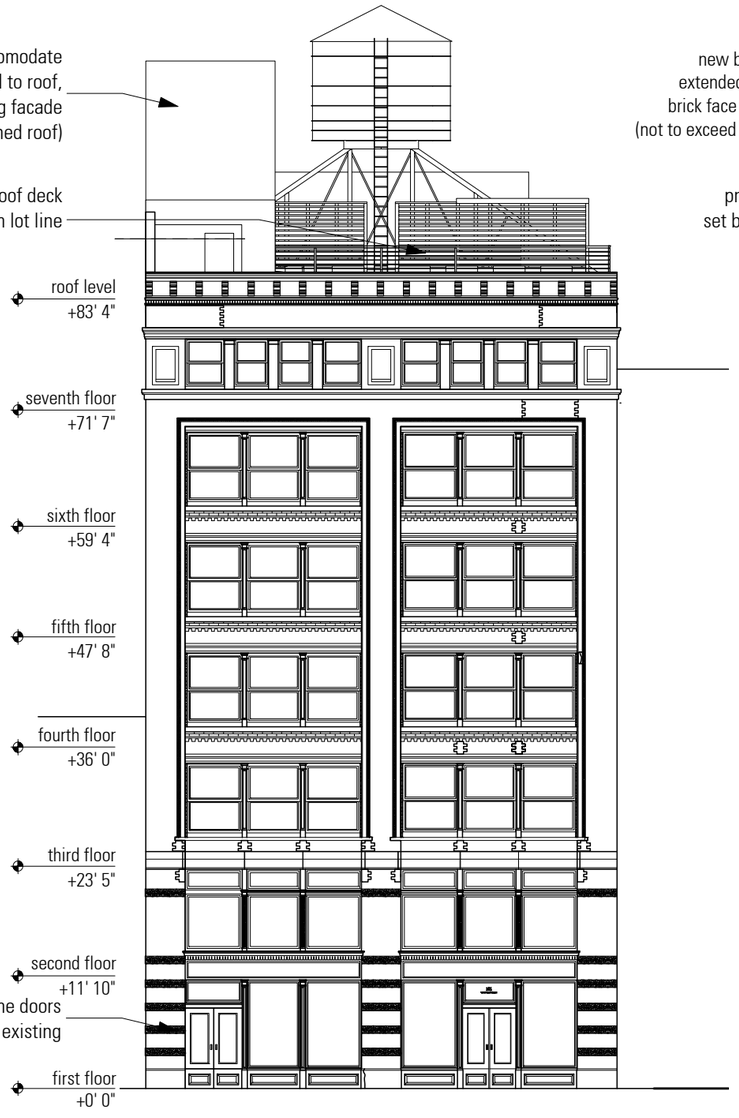

02 **proposed front elevation from Wooster St**

1/16"=1'0"

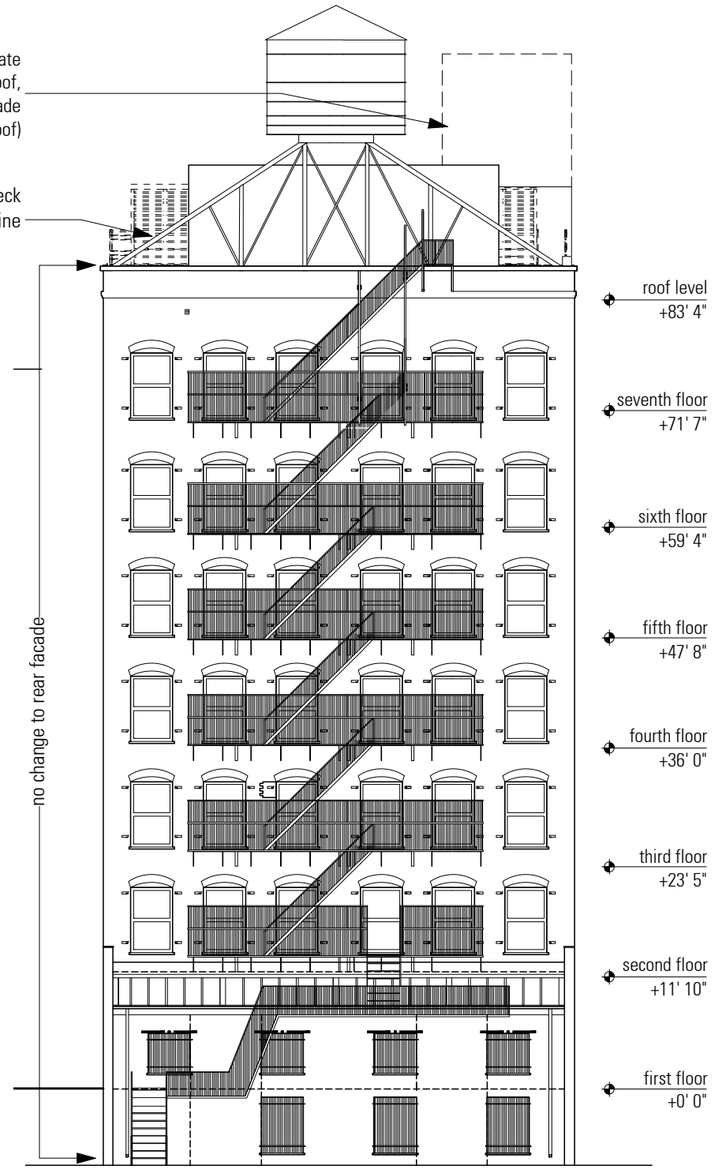

03 **existing rear elevation from W Broadway**

1/16"=1'0"

101 Wooster Street - LPC / CB2 Presentation

10/12/2015 SCALE: 1/16” = 1’0”

MESH

1. Exterior view from Wooster St (looking S)

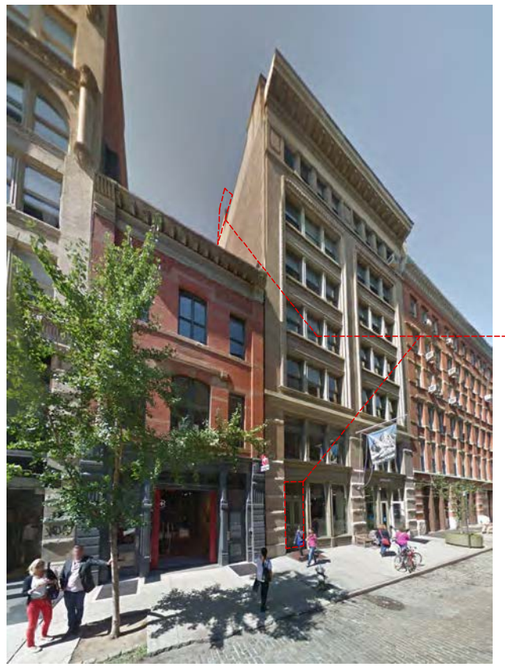

2. Exterior view from Wooster St (looking N)

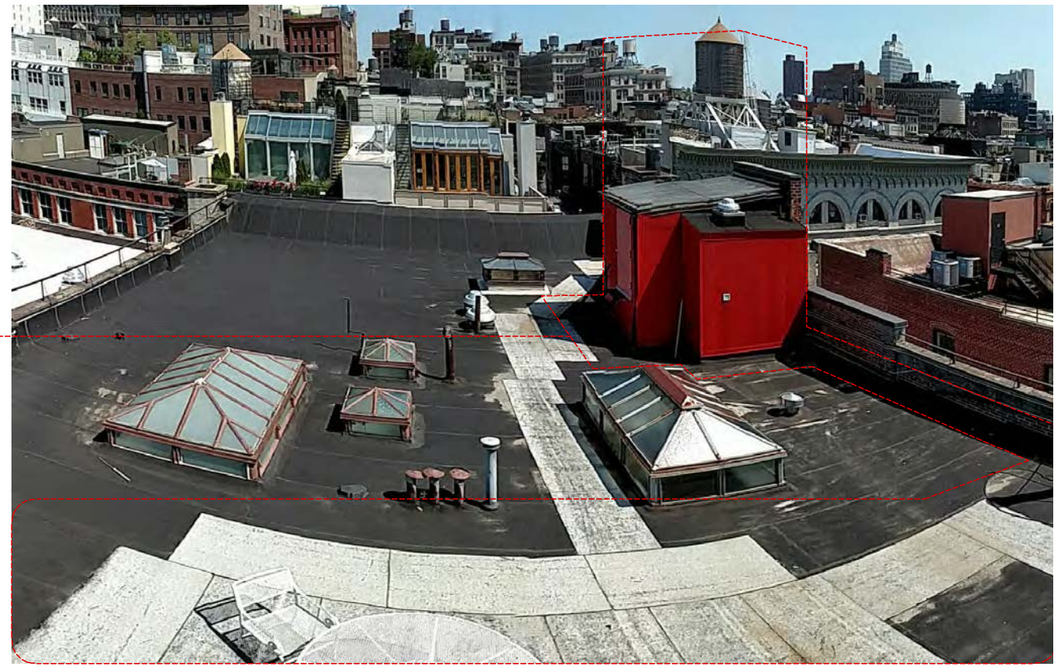

3. View of bulkhead from roof

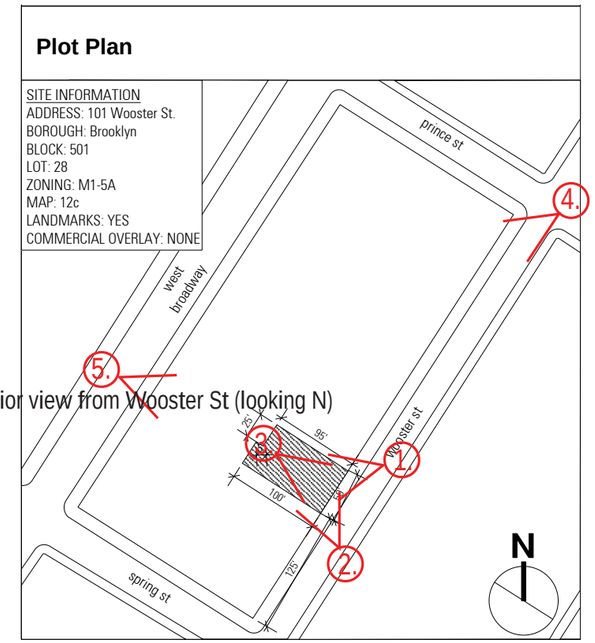

Exterior view from Wooster St (looking N)

*Mechanical Bulkhead not visible from Wooster Street / Prince Street intersection

4. View of 101 Wooster from Wooster/Prince, from NE

*Mechanical Bulkhead not visible from West Broadway

5. View of 101 Wooster from W.Broadway

101 Wooster Street - LPC / CB2 Presentation

10/12/2015 SCALE: NTS

MESH

Existing Mechanical bulkhead @ 101 Wooster

Proposed Mechanical bulkhead @ 101 Wooster

01 **existing roof**

nts

02 **existing bulkhead**

nts

158 Mercer Street

152 Mercer Street

03 **local precedents**

nts

Rendering of proposed roof deck

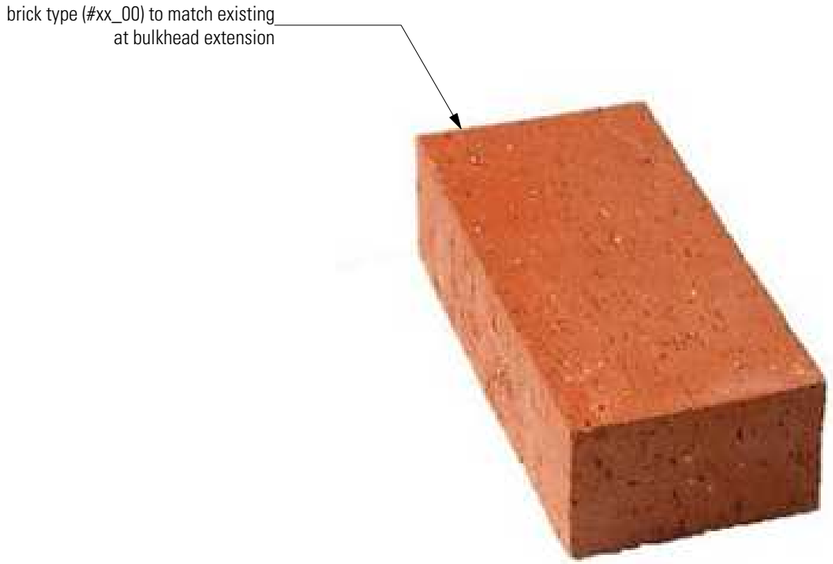

101 Wooster

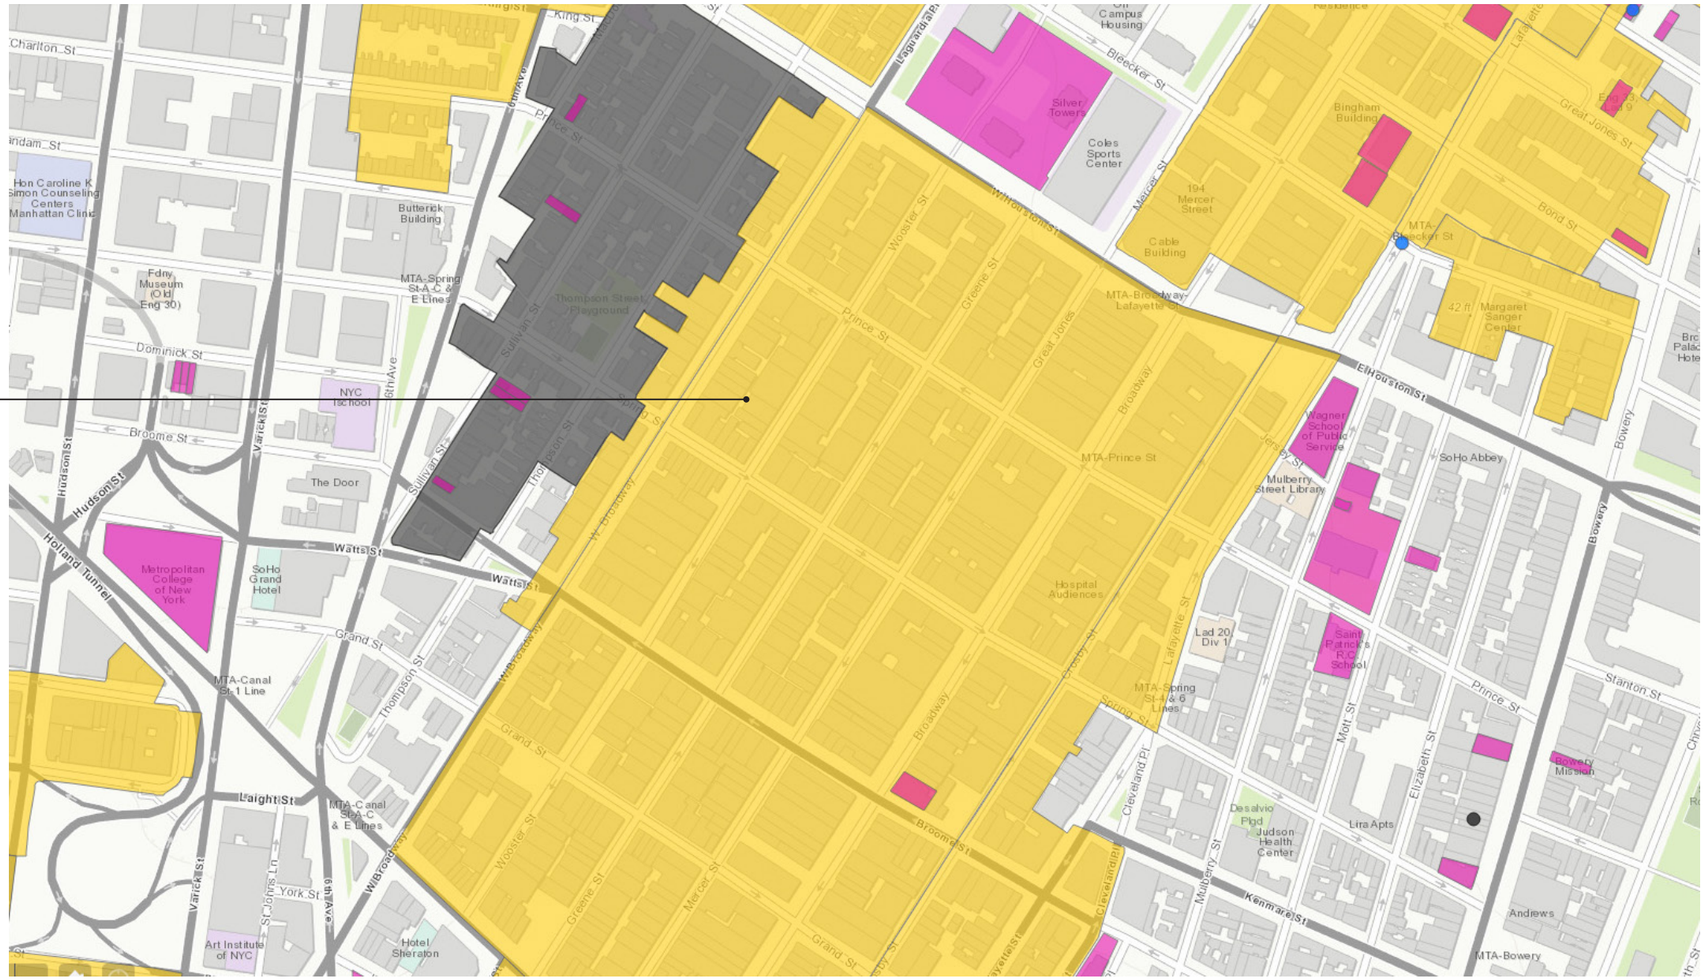

01 **historic map location**

nts