location and history
district map and historic photographs

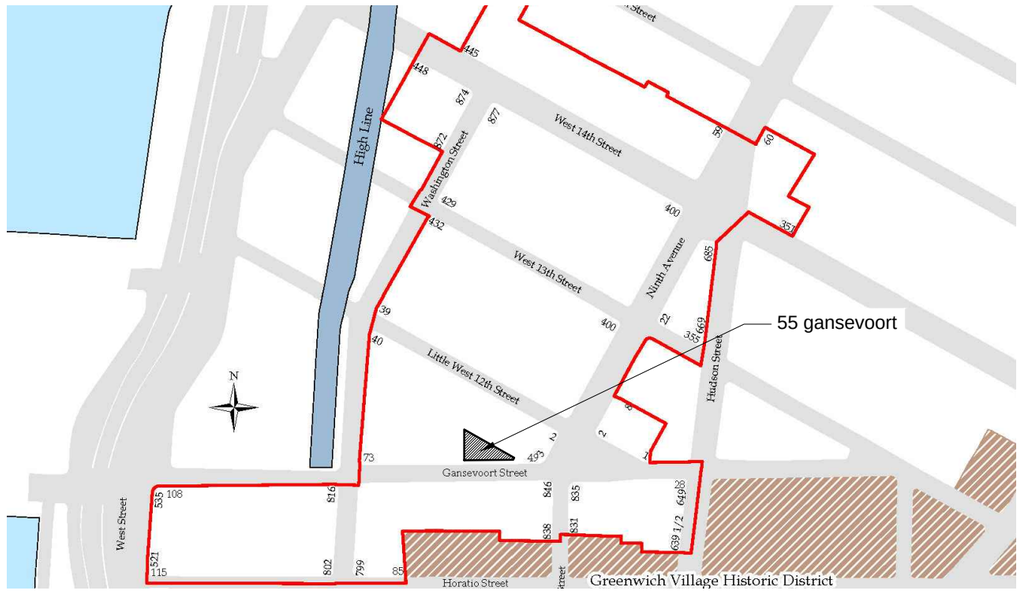

1 location plan
n.t.s.

2 gansevoort street historic photo - b. abbott 1936
n.t.s.

3 gansevoort street historic photo - designation photo, 2003
n.t.s.

4 gansevoort street historic photo - 1940 tax photo
n.t.s.

5 gansevoort street historic photo - 1980 tax photo
n.t.s.

legends

consultants

design architect
backen, gillam & kroeger
2352 marinship way
sausalito, ca 94965
(415) 289 3860
jimg@bgarch.com

structural engineer
gilsanz murray steficek
129 west 27th street, 5th floor
new york, ny 10001
(212) 254 0030
philip.murray@gmsllp.com

mechanical engineer
rosini engineering p.e.
142 west 36th street, 17th floor
new york, ny 10018
(212) 904 0422
drosini@rosiniengineering.com

landmark consultant
jacquline peu-duvallon
historic preservation consulting
40 east 89th street apt 5d
nee york, ny 10128
(917) 612 2909
jackie@jpdpreservation.com

expediter
km associated of new york
158 west 29th street, 7th floor
new york, ny 10001
(212) 563 6760
amatty@kmaofny.com

anderson architects
467 greenwich street
new york, ny 10013
(212) 620 0996
(fax) 620 5299
info@andersonarch.com

&derson

landmarks set

RH GUESTHOUSE
55 gansevoort street
new york, new york 10014

location and historic photos

15 november 2016
scale n.t.s.
job 15.03

A0.0

existing conditions
exterior building views

1 gansevoort street elevation - existing
n.t.s.

2 gansevoort street looking east
n.t.s.

3 west elevation - existing
n.t.s.

4 east elevation - existing
n.t.s.

5 northeast elevation - existing
n.t.s.

legends

consultants

design architect
backen, gillam & kroeger
2352 marinship way
sausalito, ca 94965
(415) 289 3860
jimg@bgarch.com

structural engineer
gilsanz murray steficek
129 west 27th street, 5th floor
new york, ny 10001
(212) 254 0030
philip.murray@gmsllp.com

mechanical engineer
rosini engineering p.e.
142 west 36th street, 17th floor
new york, ny 10018
(212) 904 0422
drosini@rosiniengineering.com

landmark consultant
jacquline peu-duvallon
historic preservation consulting
40 east 89th street apt 5d
nee york, ny 10128
(917) 612 2909
jackie@jpdpreservation.com

expediter
km associated of new york
158 west 29th street, 7th floor
new york, ny 10001
(212) 563 6760
amatty@kmaofny.com

&derson

anderson architects
467 greenwich street
new york, ny 10013
(212) 620 0996
(fax) 620 5299
info@andersonarch.com

landmarks set

RH GUESTHOUSE
55 gansevoort street
new york, new york 10014

existing conditions
15 november 2016
scale n.t.s.
job 15.03

A0.1

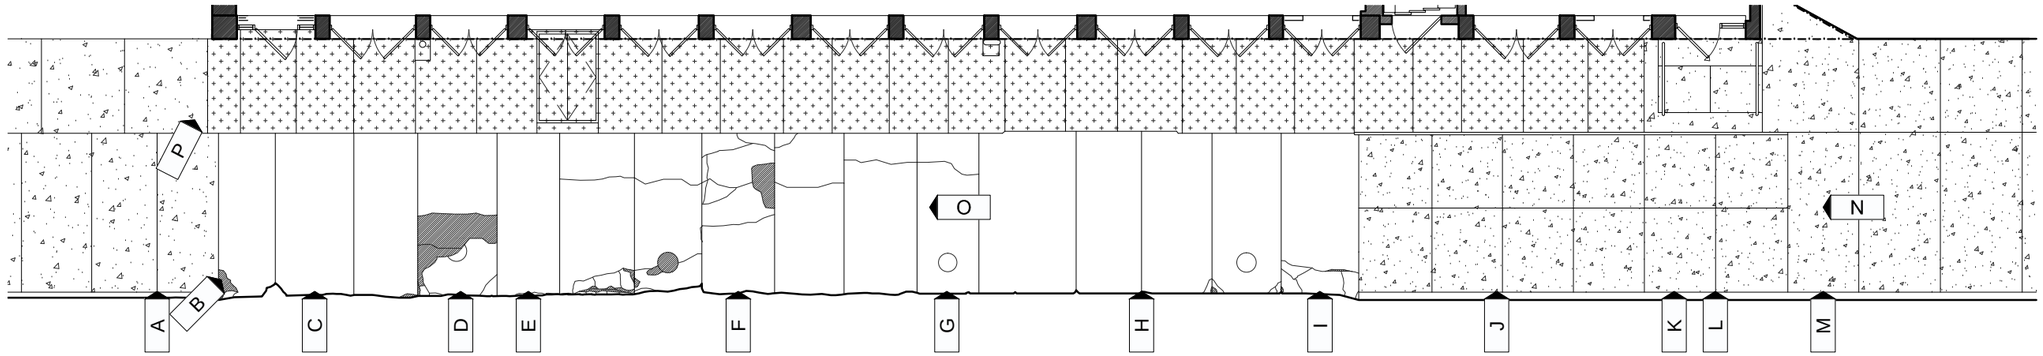

1 key plan - camera views
3/16"=1'-0"

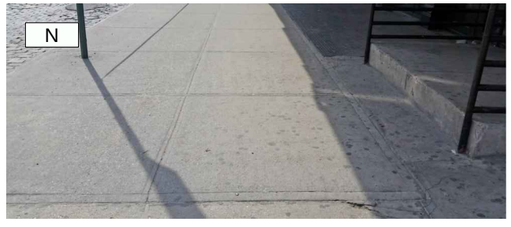

legends

X camera direction

consultants

design architect
backen, gillam & kroeger
2352 marinship way
sausalito, ca 94965
(415) 289 3860
jimg@bgarch.com

structural engineer
gilsanz murray steficek
129 west 27th street, 5th floor
new york, ny 10001
(212) 254 0030
philip.murray@gmsllp.com

mechanical engineer
rosini engineering p.e.
142 west 36th street, 17th floor
new york, ny 10018
(212) 904 0422
drosini@rosiniengineering.com

landmark consultant
jacquline peu-duvallon
historic preservation consulting
40 east 89th street apt 5d
nee york, ny 10128
(917) 612 2909
jackie@jpdpreservation.com

expediter
km associated of new york
158 west 29th street, 7th floor
new york, ny 10001
(212) 563 6760
amatty@kmaofny.com

anderson architects
467 greenwich street
new york, ny 10013
(212) 620 0996
(fax) 620 5299
info@andersonarch.com

&derson

landmarks set

RH GUESTHOUSE
55 gansevoort street
new york, new york 10014

existing conditions photographs

15 november 2016
scale as noted
job 15.03

sA1.0

keyed notes

1. remove existing diamond plate, typ.
2. salvage existing granite slabs per survey for use as curb
3. new diamond plate panels and hatch, painted to match existing
4. replace granite flags w/ 3" thick granite flags, joints to match existing
5. new granite curb salvaged from existing flags
6. demolish concrete stoop and handrail
7. new sloped concrete paver to meet existing level
8. remove and replace existing concrete pavers w/ 3" thick granite flags, joints to match existing
9. new joint to align with edge of building
10. existing concrete paver saw cut to accommodate level change

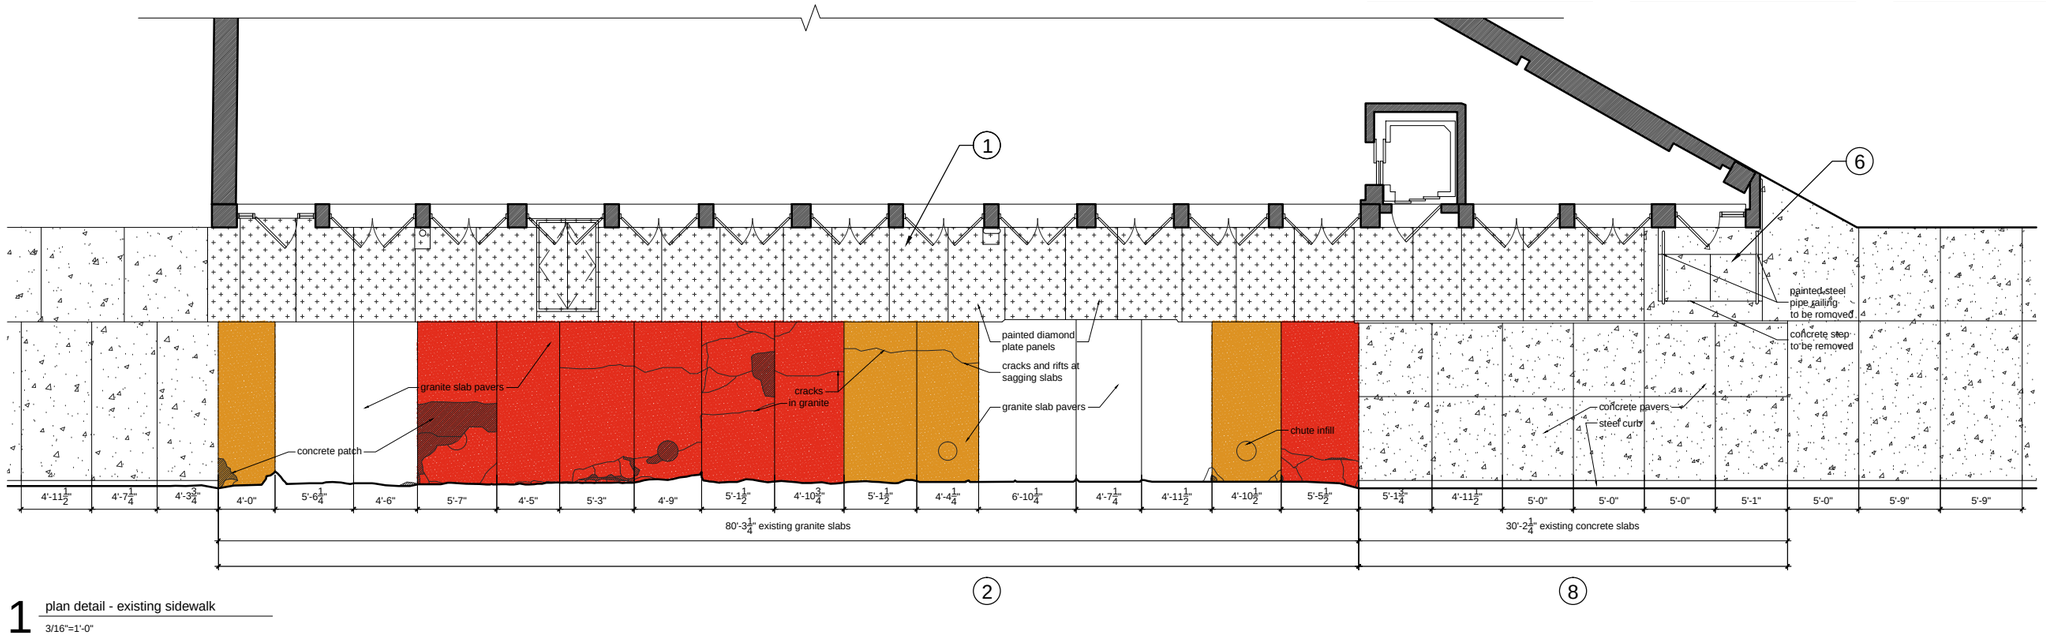

1 plan detail - existing sidewalk

3/16"=1'-0"

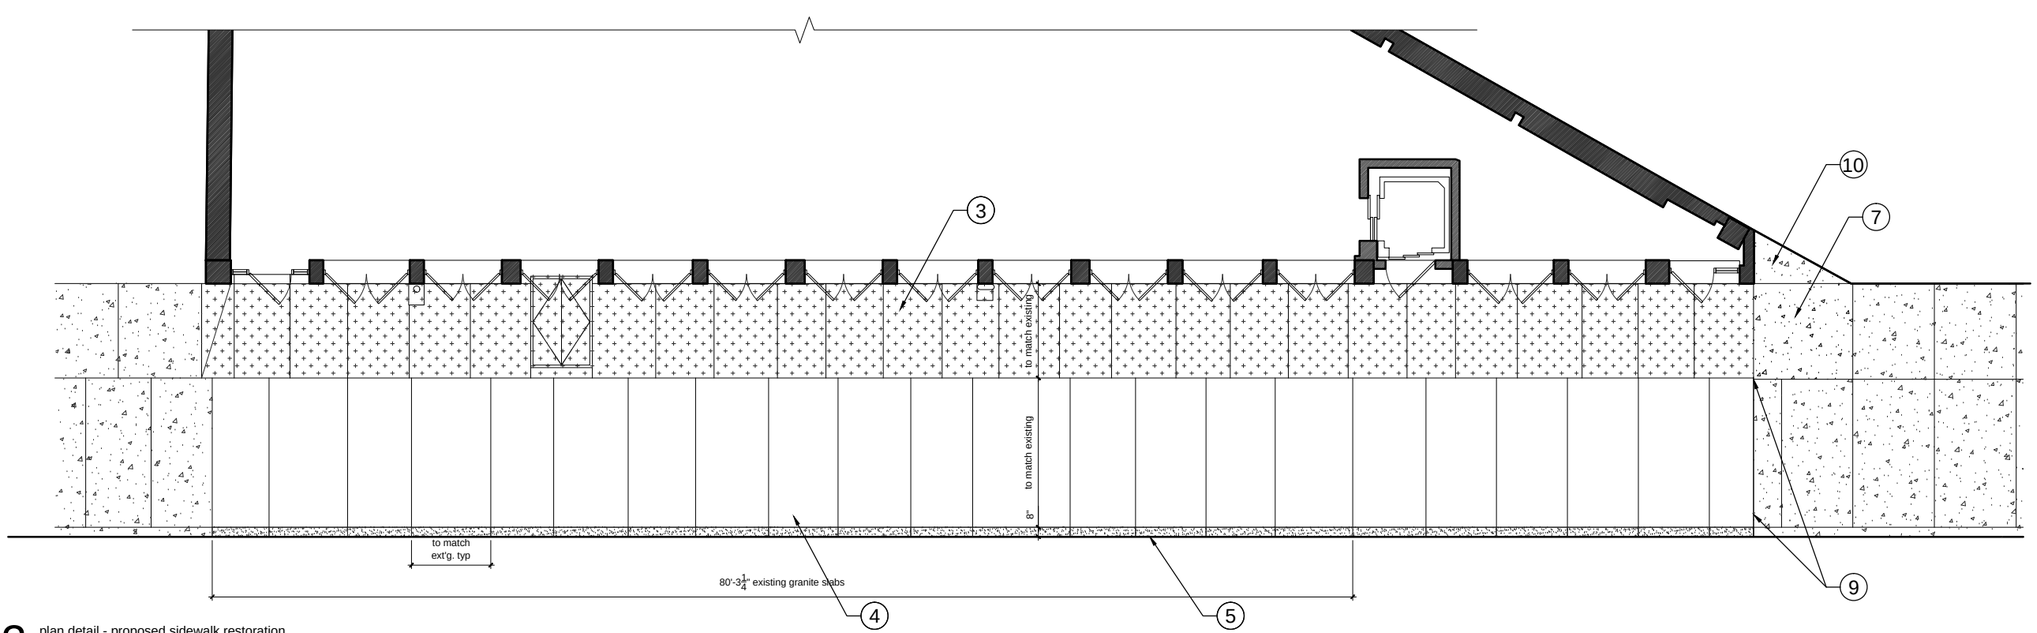

2 plan detail - proposed sidewalk restoration

3/16"=1'-0"

legends

- replace damaged flag salvage not viable
- salvage portion of flag for use as curb
- minor damage, reuse flag as curb
- concrete paver
- diamond plate

consultants

design architect
backen, gillam & kroeger
2352 marinship way
sausalito, ca 94965
(415) 289 3860
jimg@bgarch.com

structural engineer
gilsanz murray steficek
129 west 27th street, 5th floor
new york, ny 10001
(212) 254 0030
philip.murray@gmsllp.com

mechanical engineer
rosini engineering p.e.
142 west 36th street, 17th floor
new york, ny 10018
(212) 904 0422
drosini@rosiniengineering.com

landmark consultant
jacquline peu-duvallon
historic preservation consulting
40 east 89th street apt 5d
nee york, ny 10128
(917) 612 2909
jackie@jpdpreservation.com

expediter
km associated of new york
158 west 29th street, 7th floor
new york, ny 10001
(212) 563 6760
amatty@kmaofny.com

anderson architects
467 greenwich street
new york, ny 10013
(212) 620 0996
(fax) 620 5299
info@andersonarch.com

&derson

landmarks set

RH GUESTHOUSE
55 gansevoort street
new york, new york 10014

sidewalk plan
existing and proposed

15 november 2016
scale 3/16" = 1'-0"
job 15.03

sA1.1

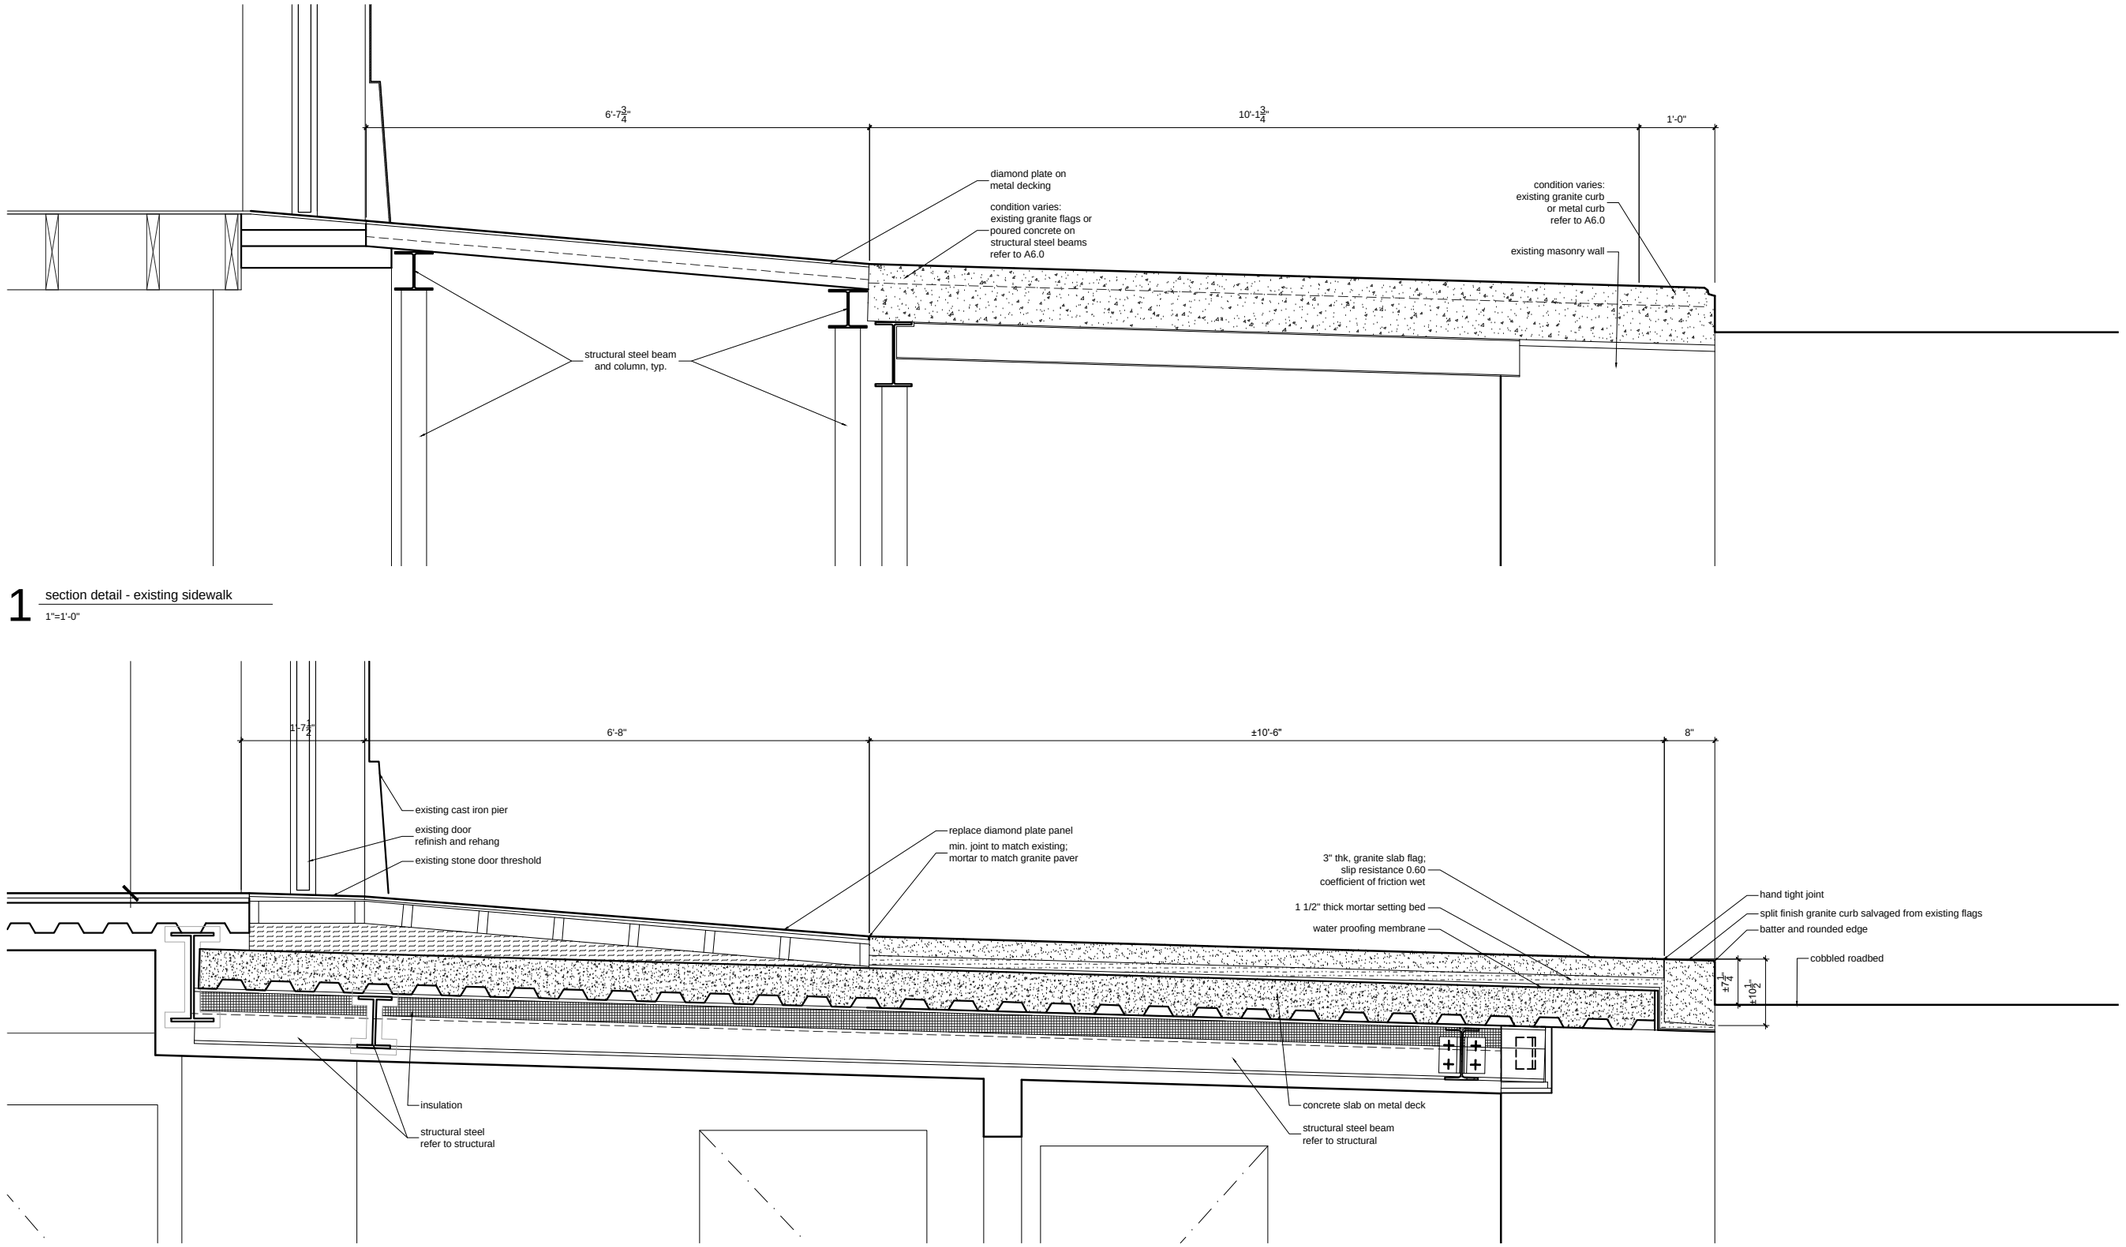

1 section detail - existing sidewalk
1"=1'-0"

2 section detail - proposed sidewalk @ concrete replacement
1"=1'-0"

legends

consultants

design architect
backen, gillam & kroeger
2352 marinship way
sausalito, ca 94965
(415) 289 3860
jimg@bgarch.com

structural engineer
gilsanz murray steficek
129 west 27th street, 5th floor
new york, ny 10001
(212) 254 0030
philip.murray@gmsllp.com

mechanical engineer
rosini engineering p.e.
142 west 36th street, 17th floor
new york, ny 10018
(212) 904 0422
drosini@rosiniengineering.com

landmark consultant
jacquline peu-duvallon
historic preservation consulting
40 east 89th street apt 5d
nee york, ny 10128
(917) 612 2909
jackie@jpdpreservation.com

expediter
km associated of new york
158 west 29th street, 7th floor
new york, ny 10001
(212) 563 6760
amatty@kmaofny.com

anderson architects
467 greenwich street
new york, ny 10013
(212) 620 0996
(fax) 620 5299
info@andersonarch.com

&derson

landmarks set

RH GUESTHOUSE
55 gansevoort street
new york, new york 10014

section details
existing and proposed

15 november 2016
scale 1" = 1'-0"
job 15.03

sA1.2