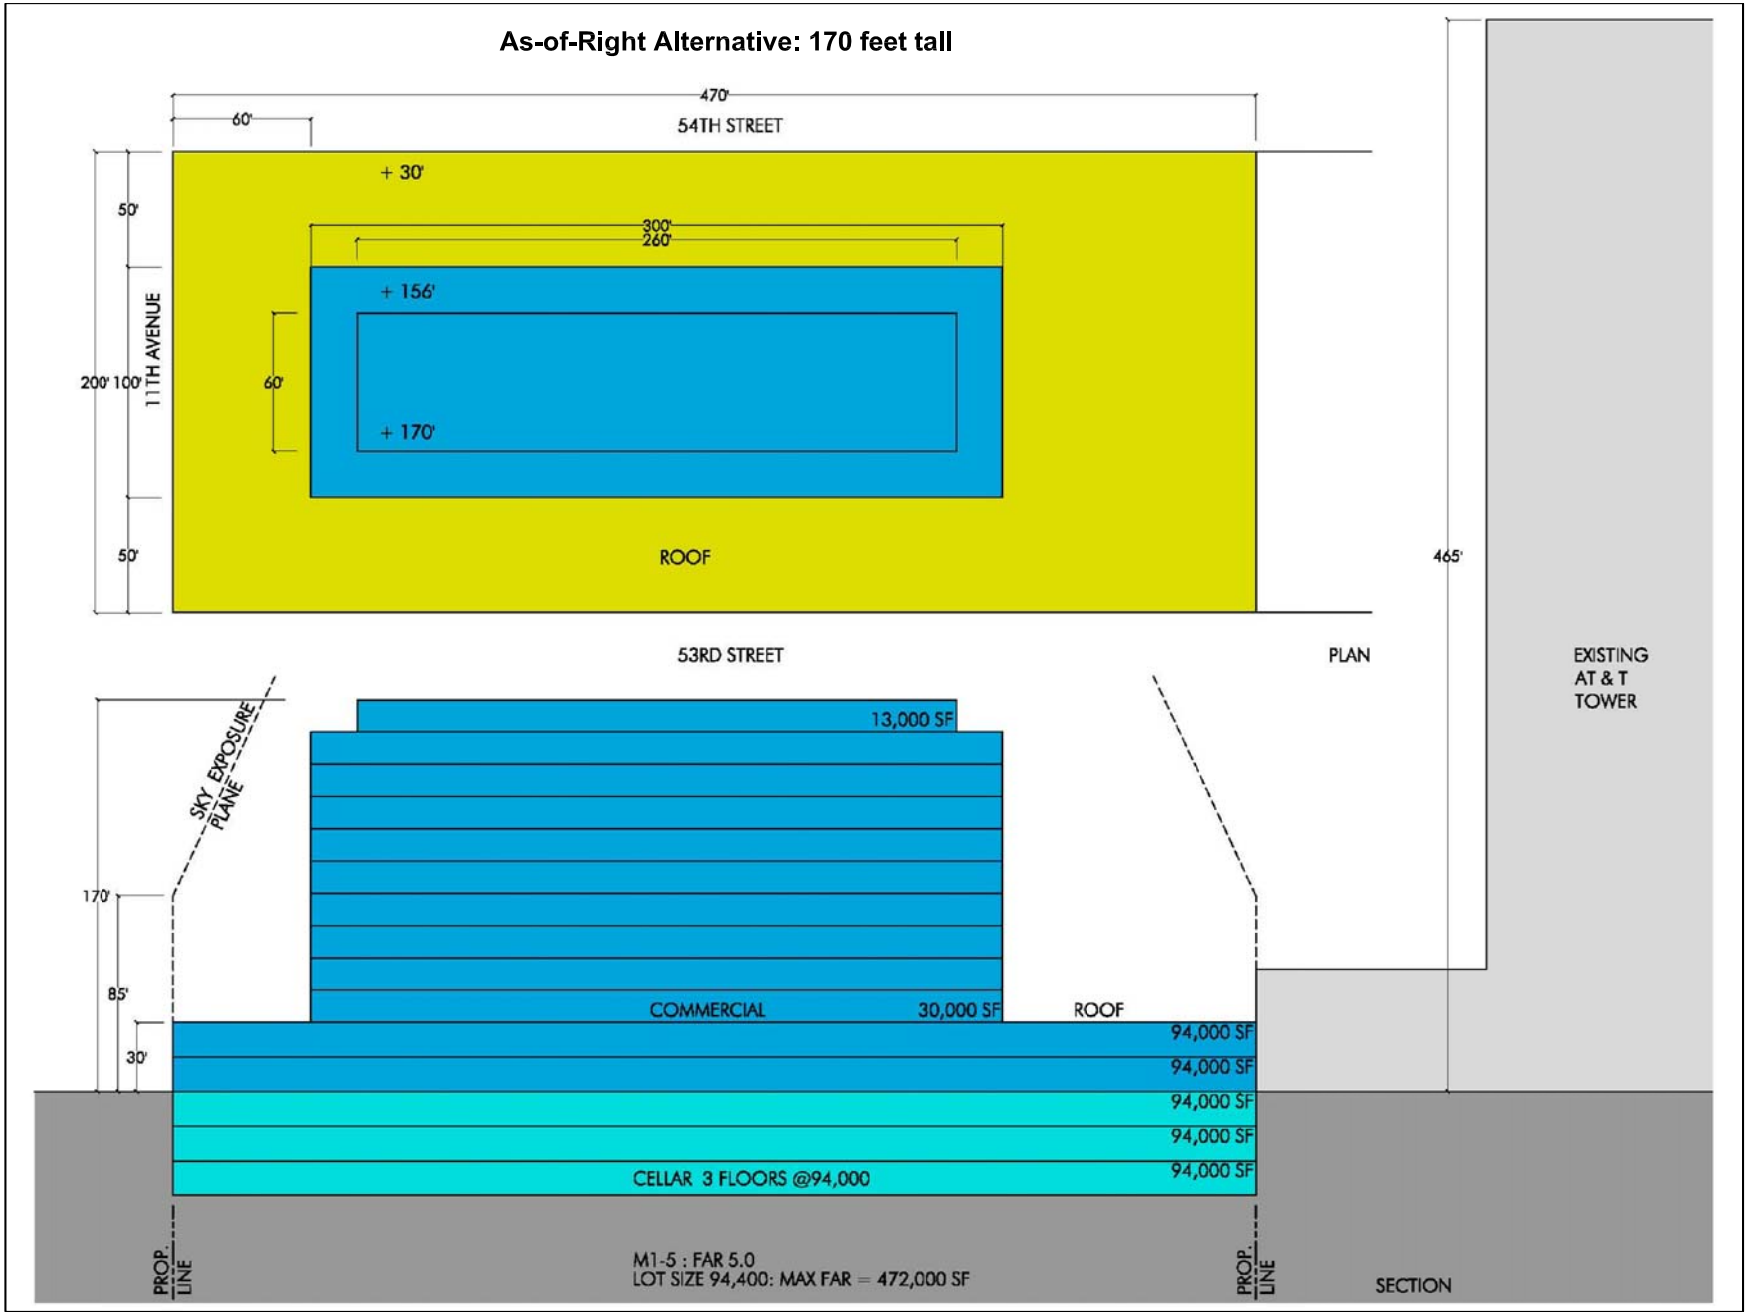

Figure 20-1
As-of-Right Alternative Section and Plan

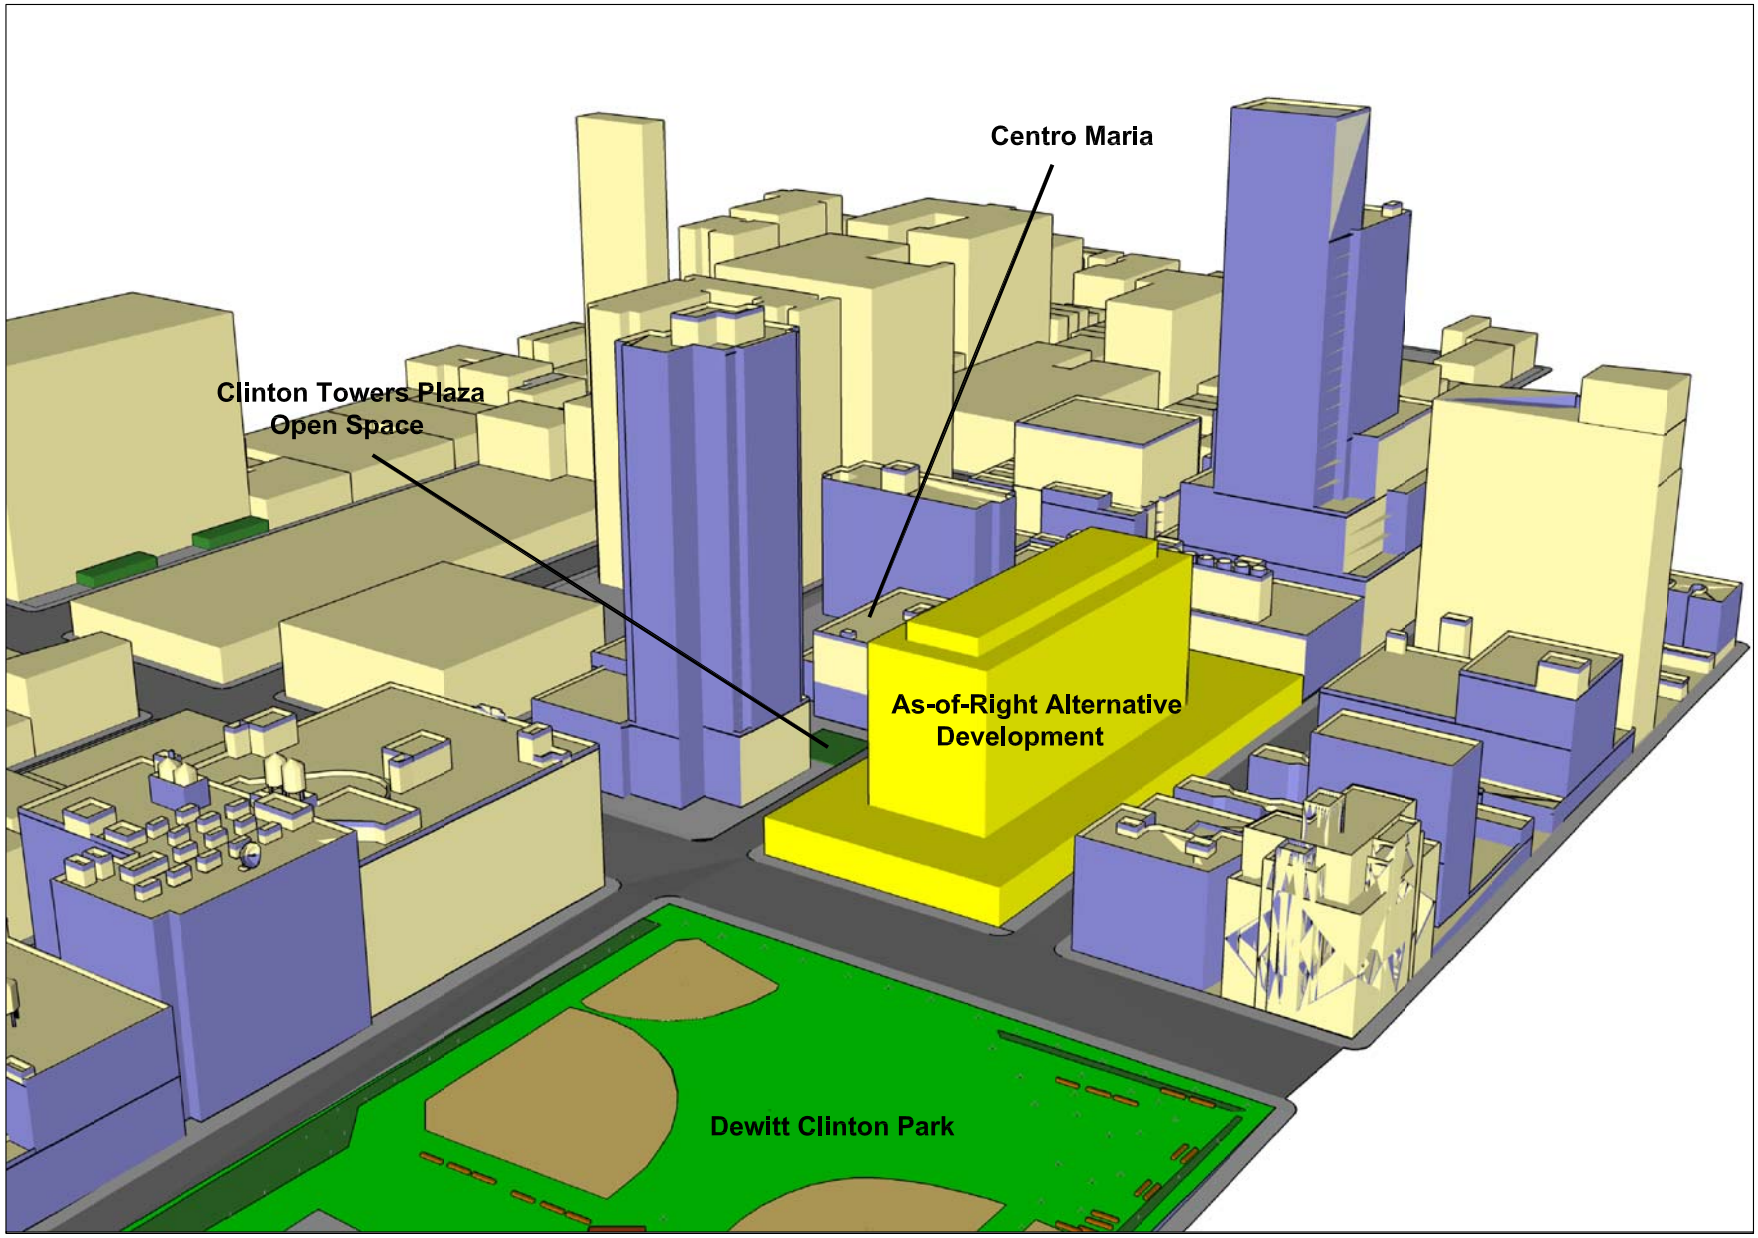

Figure 20-2
Rendering of As-of-Right Alternative Development

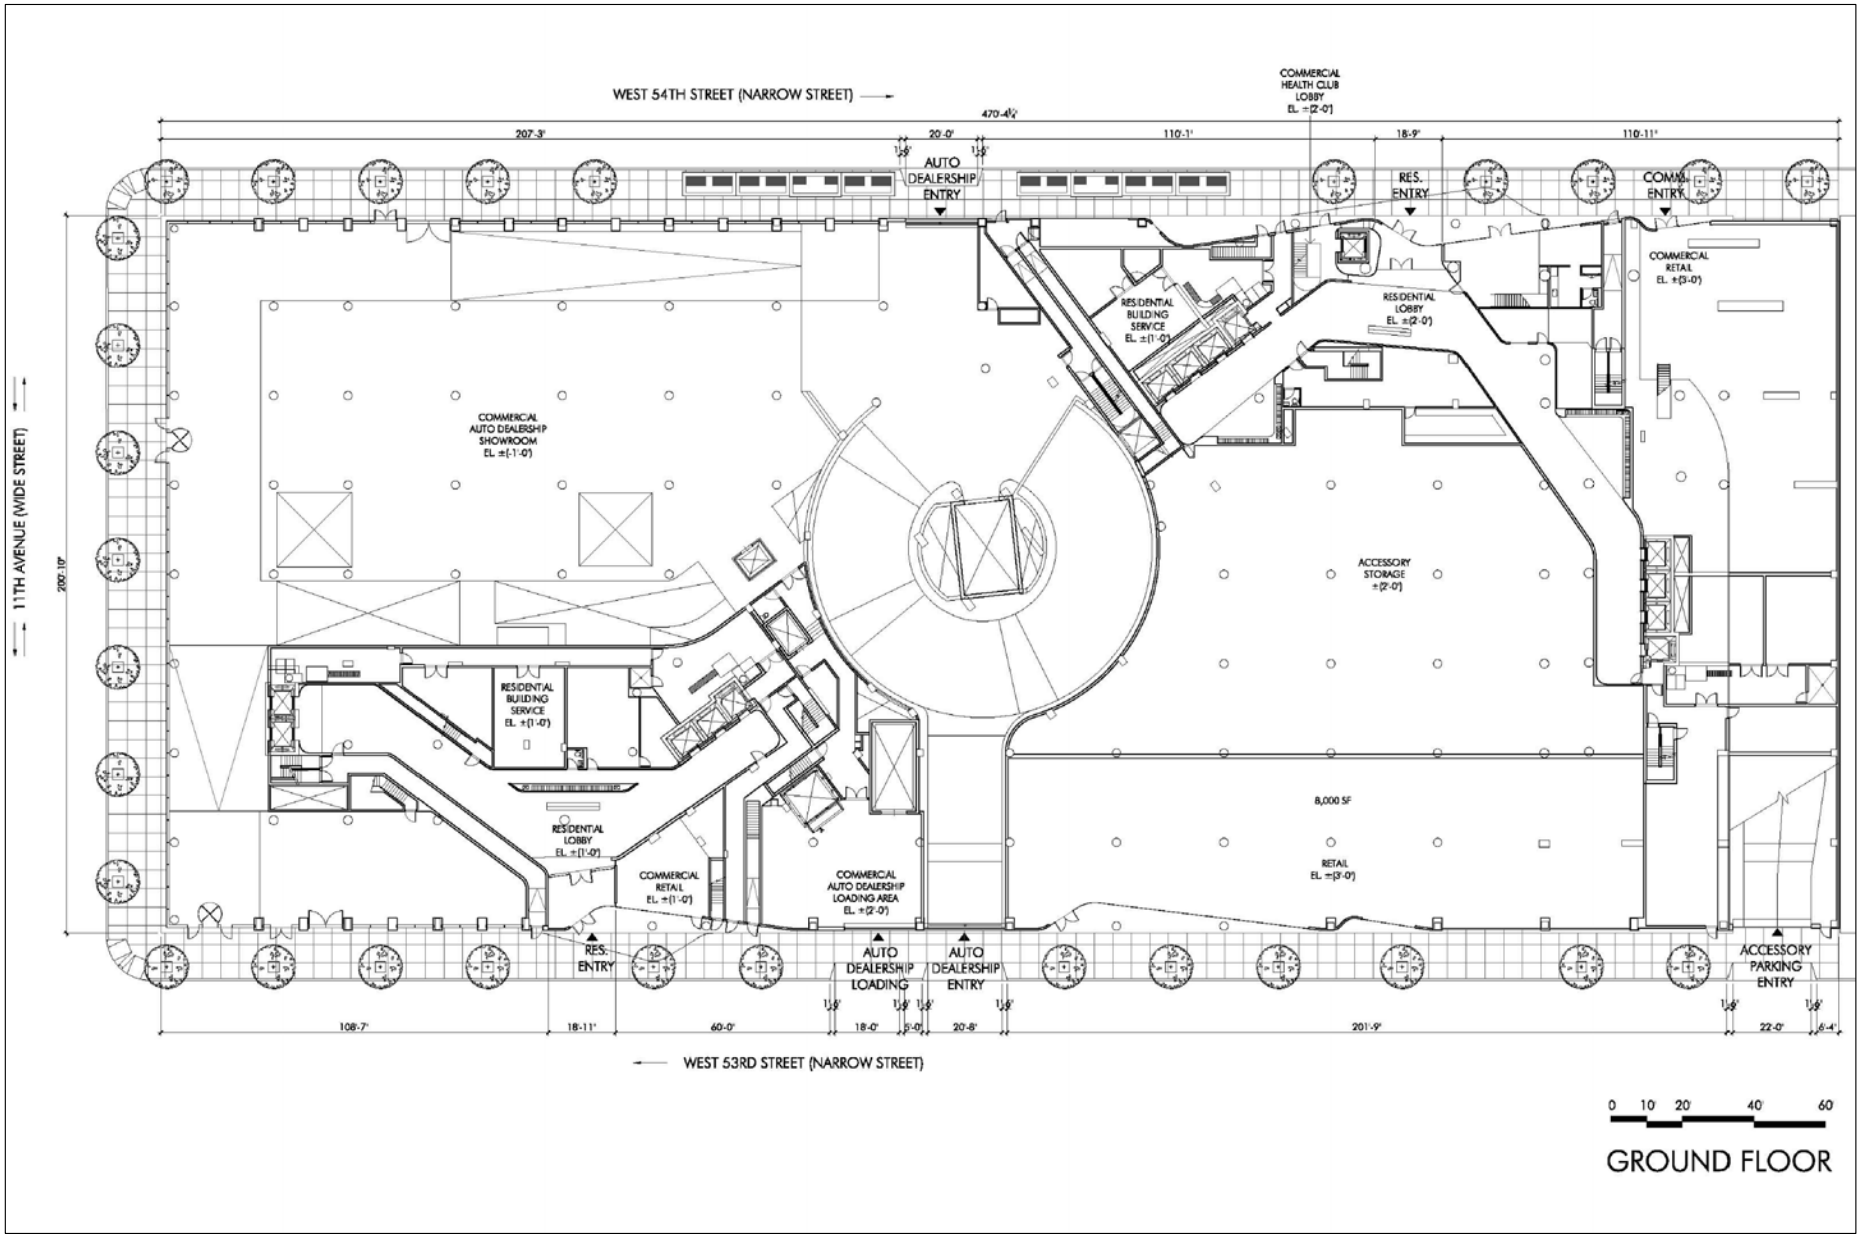

Figure 20-3
No NYPD Mounted Unit Facility Ground Floor Plan

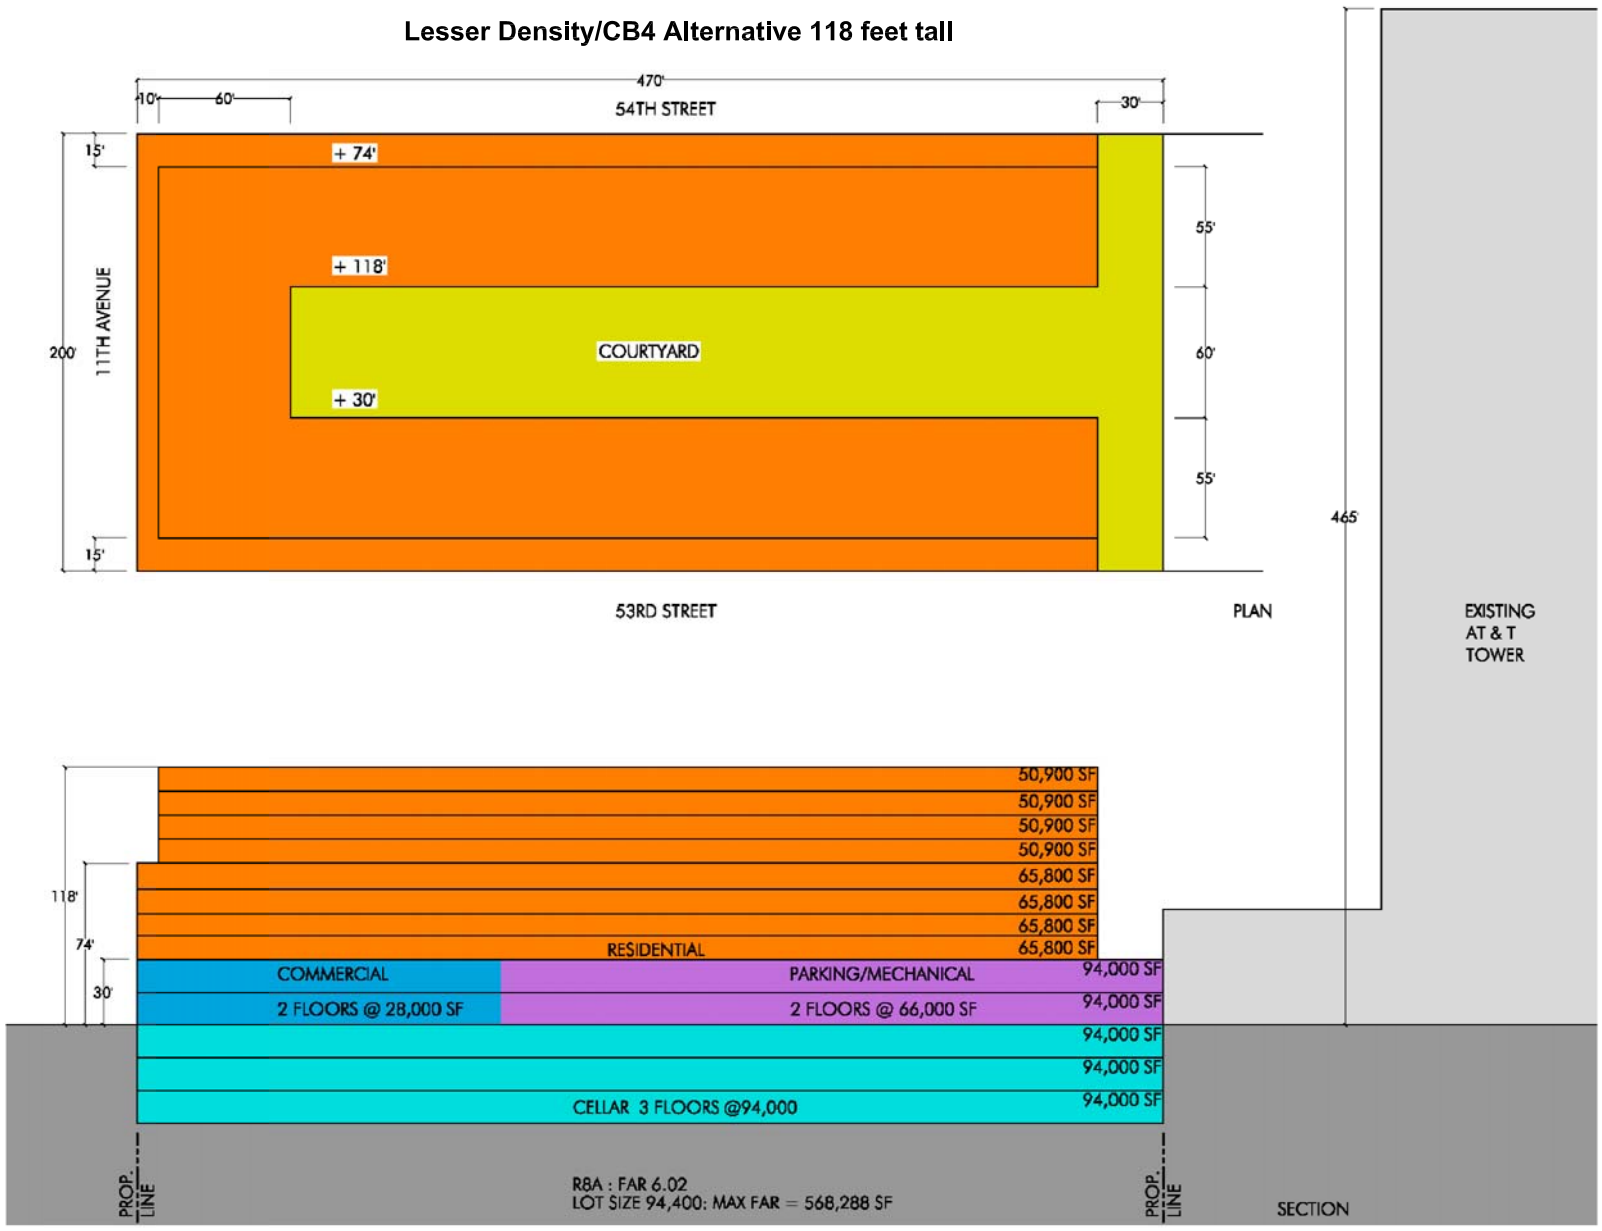

Figure 20-4
Lesser Density/CB4 Alternative Section and Plan

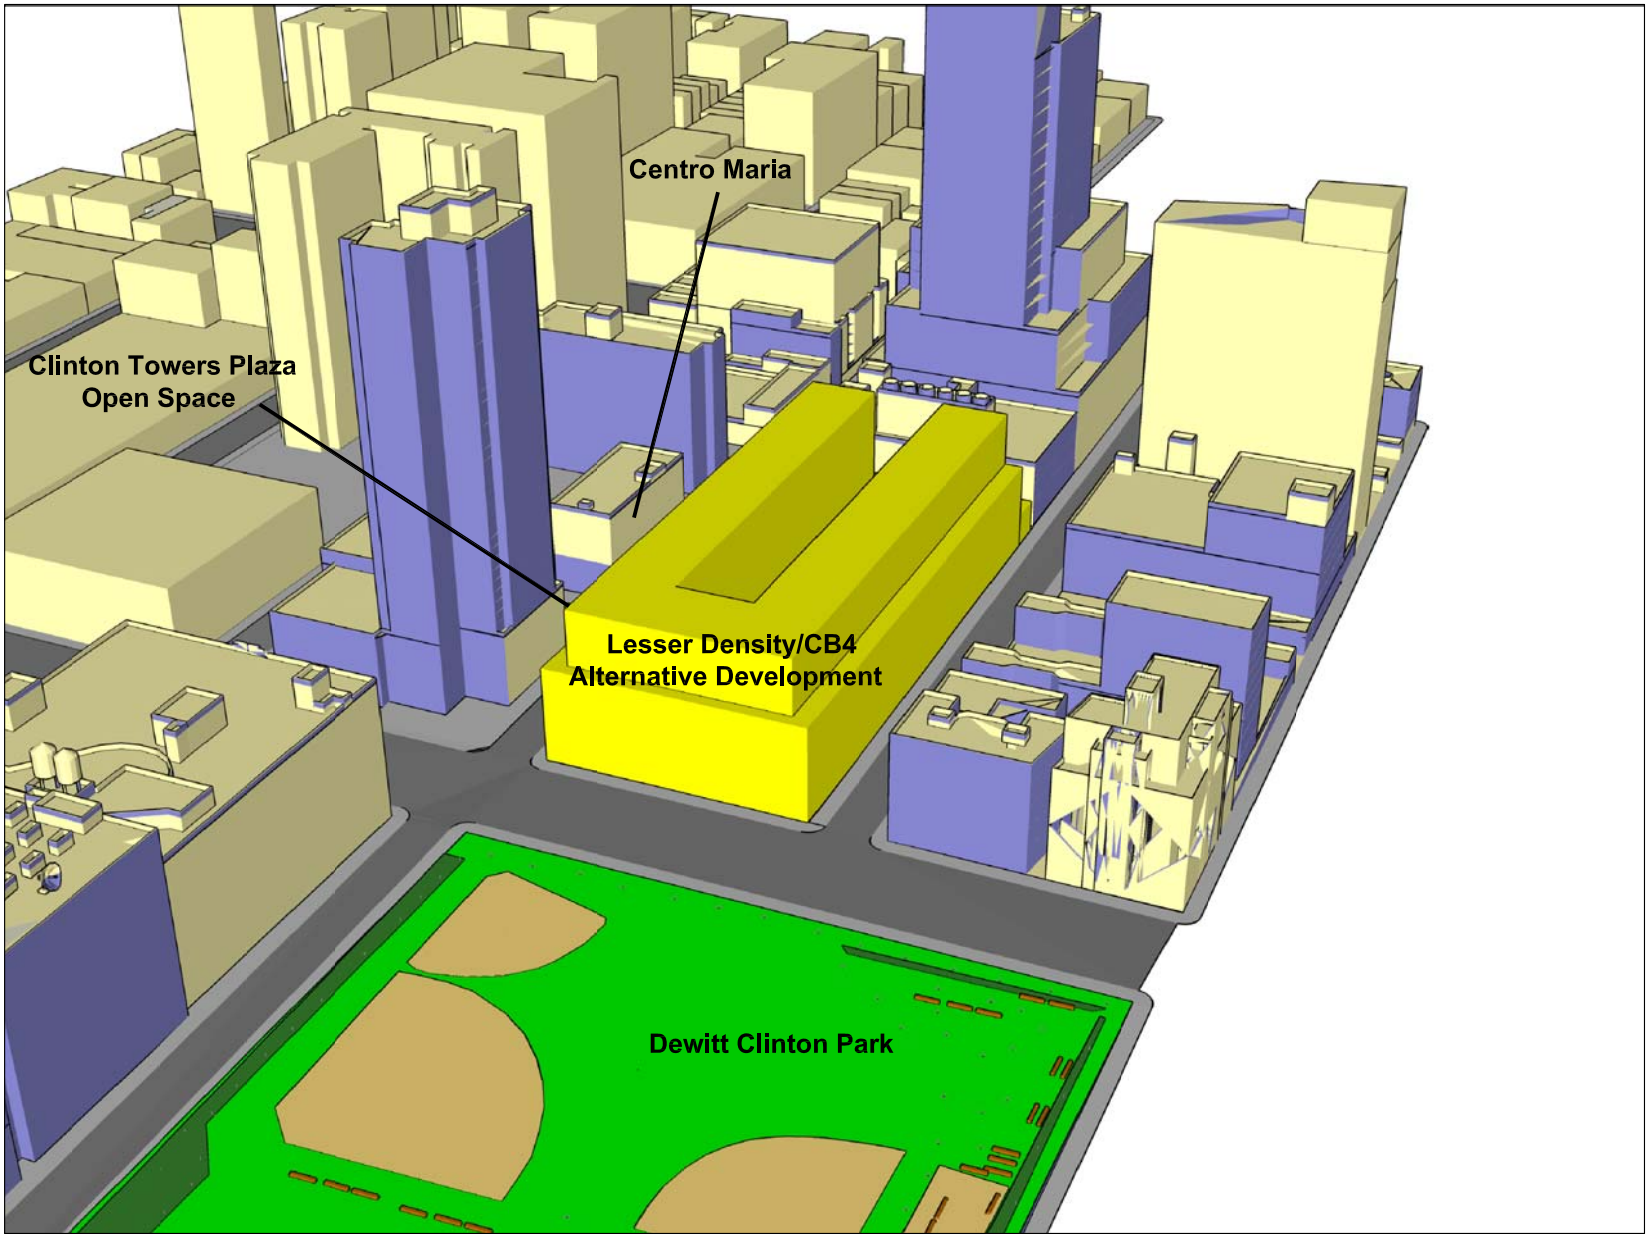

Figure 20-5
Rendering of Lesser Density/CB4 Alternative Development