AirTrain Area Streetscape Text Amendment

Proposed Sidewalk Widening Requirements

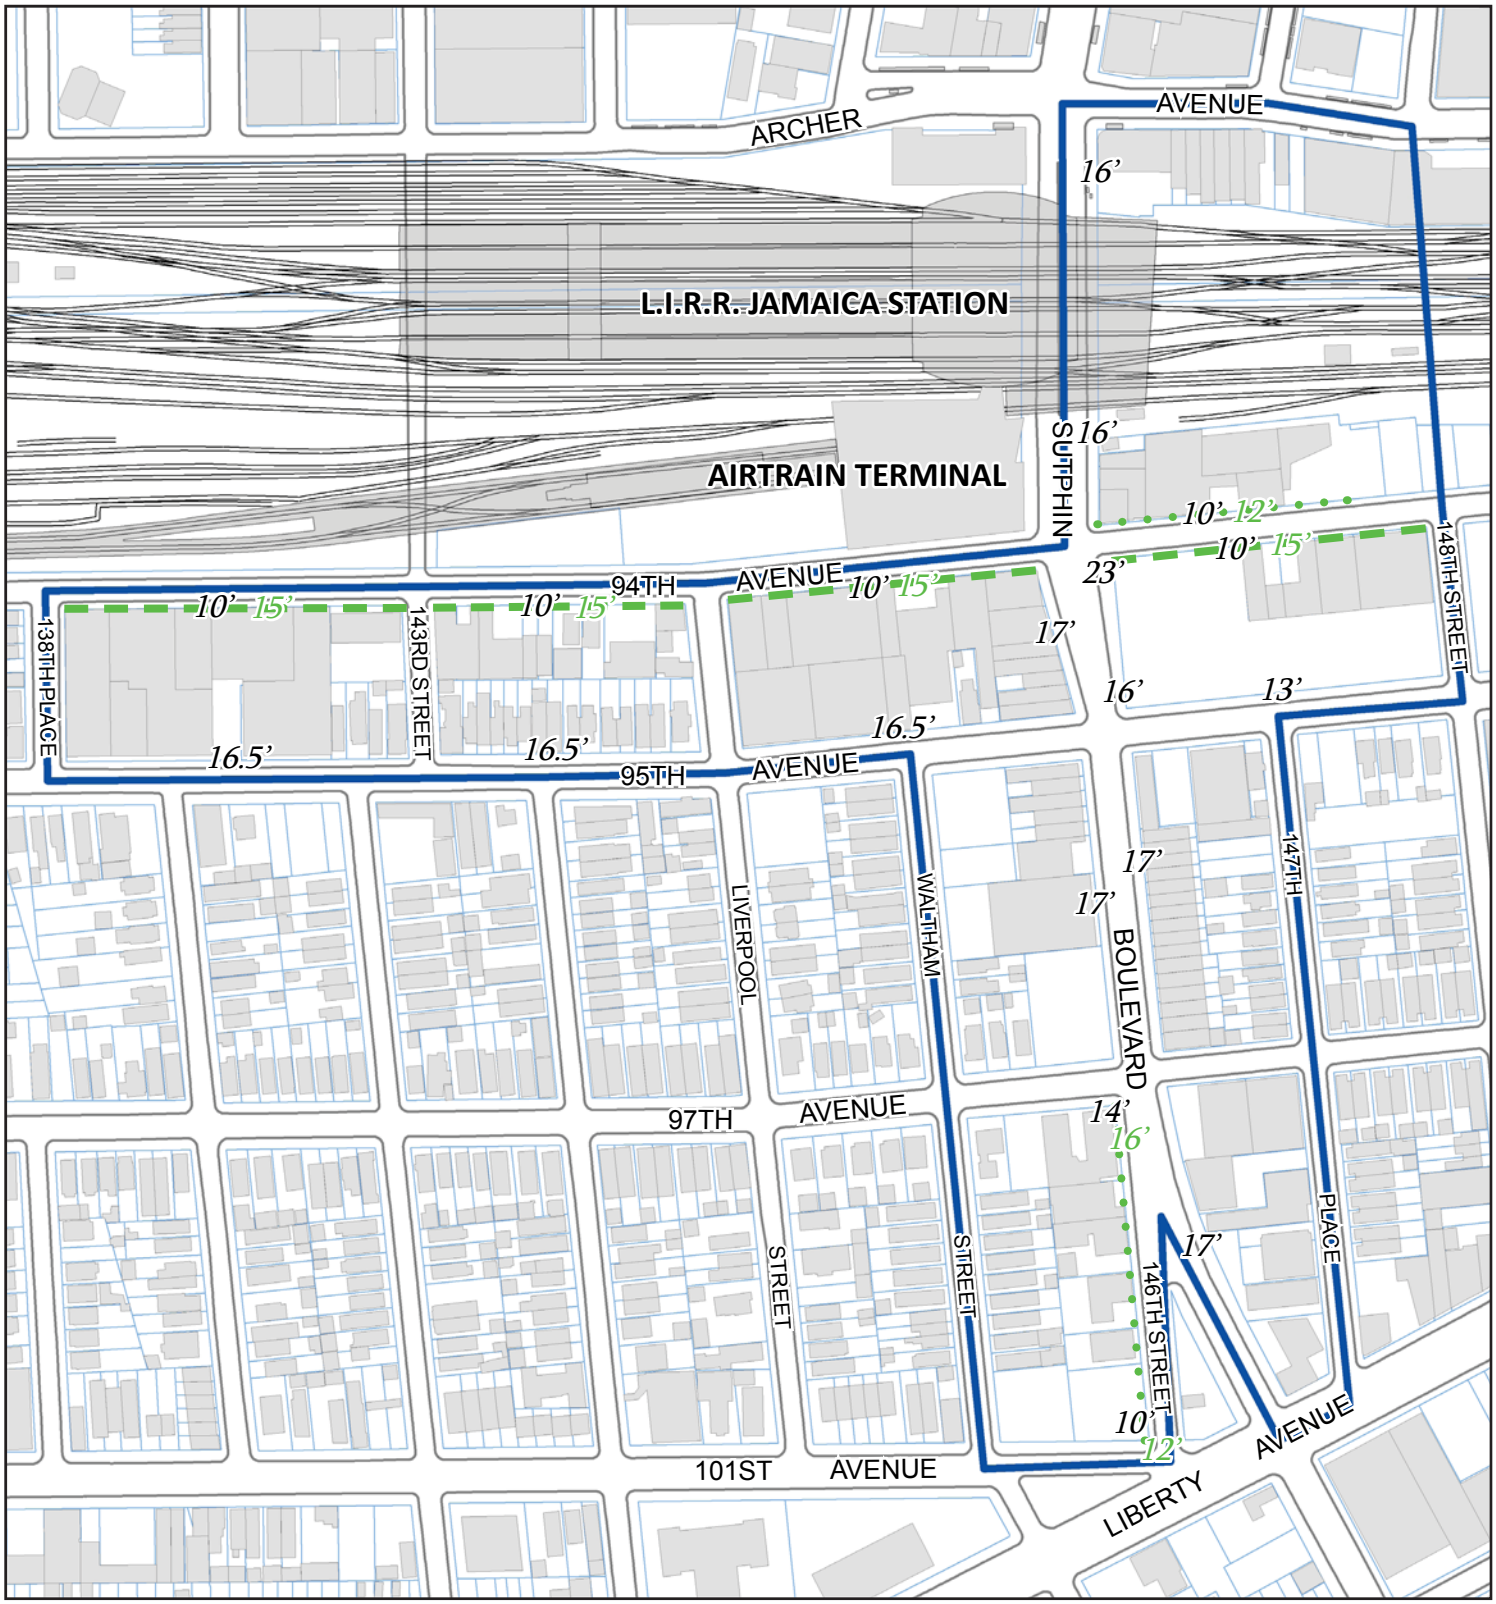

October 22 2012

17' Existing Sidewalk Width

Required 5' Widening

Required 2' Widening

15' Resulting Sidewalk Width

Project Area

0 100 200 400 600 800 Feet