The Blue line is a rough Idea of how we are planning to enclose all loads out of all 3 line ups in a shared crown box. We need to do this due to the room elevation being too short to accommodate independent conduits 90 degree elbows for all feeders.

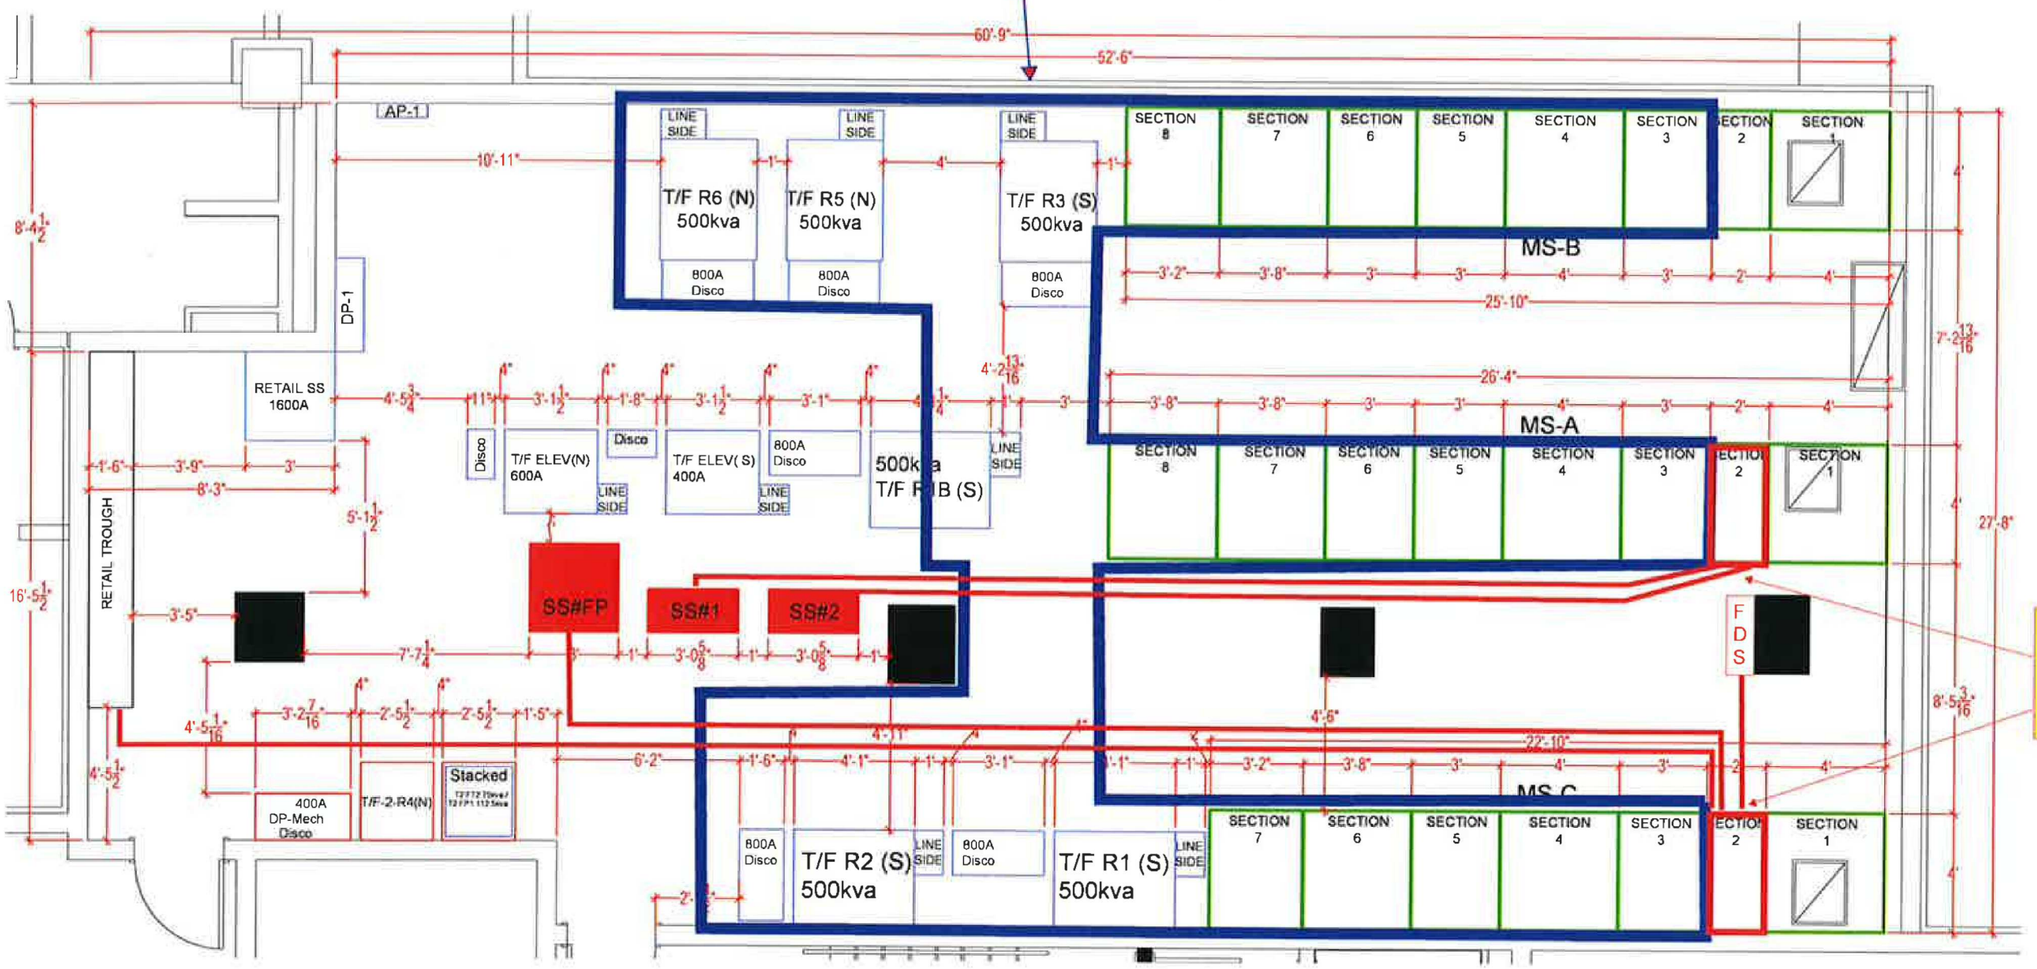

Fire Pump, FDS, and Retail trough feeders will be run straight to tap section in rigid conduit. The crown over tap section #2 in both line ups will be independently closed from the rest of the Crown enclosure.