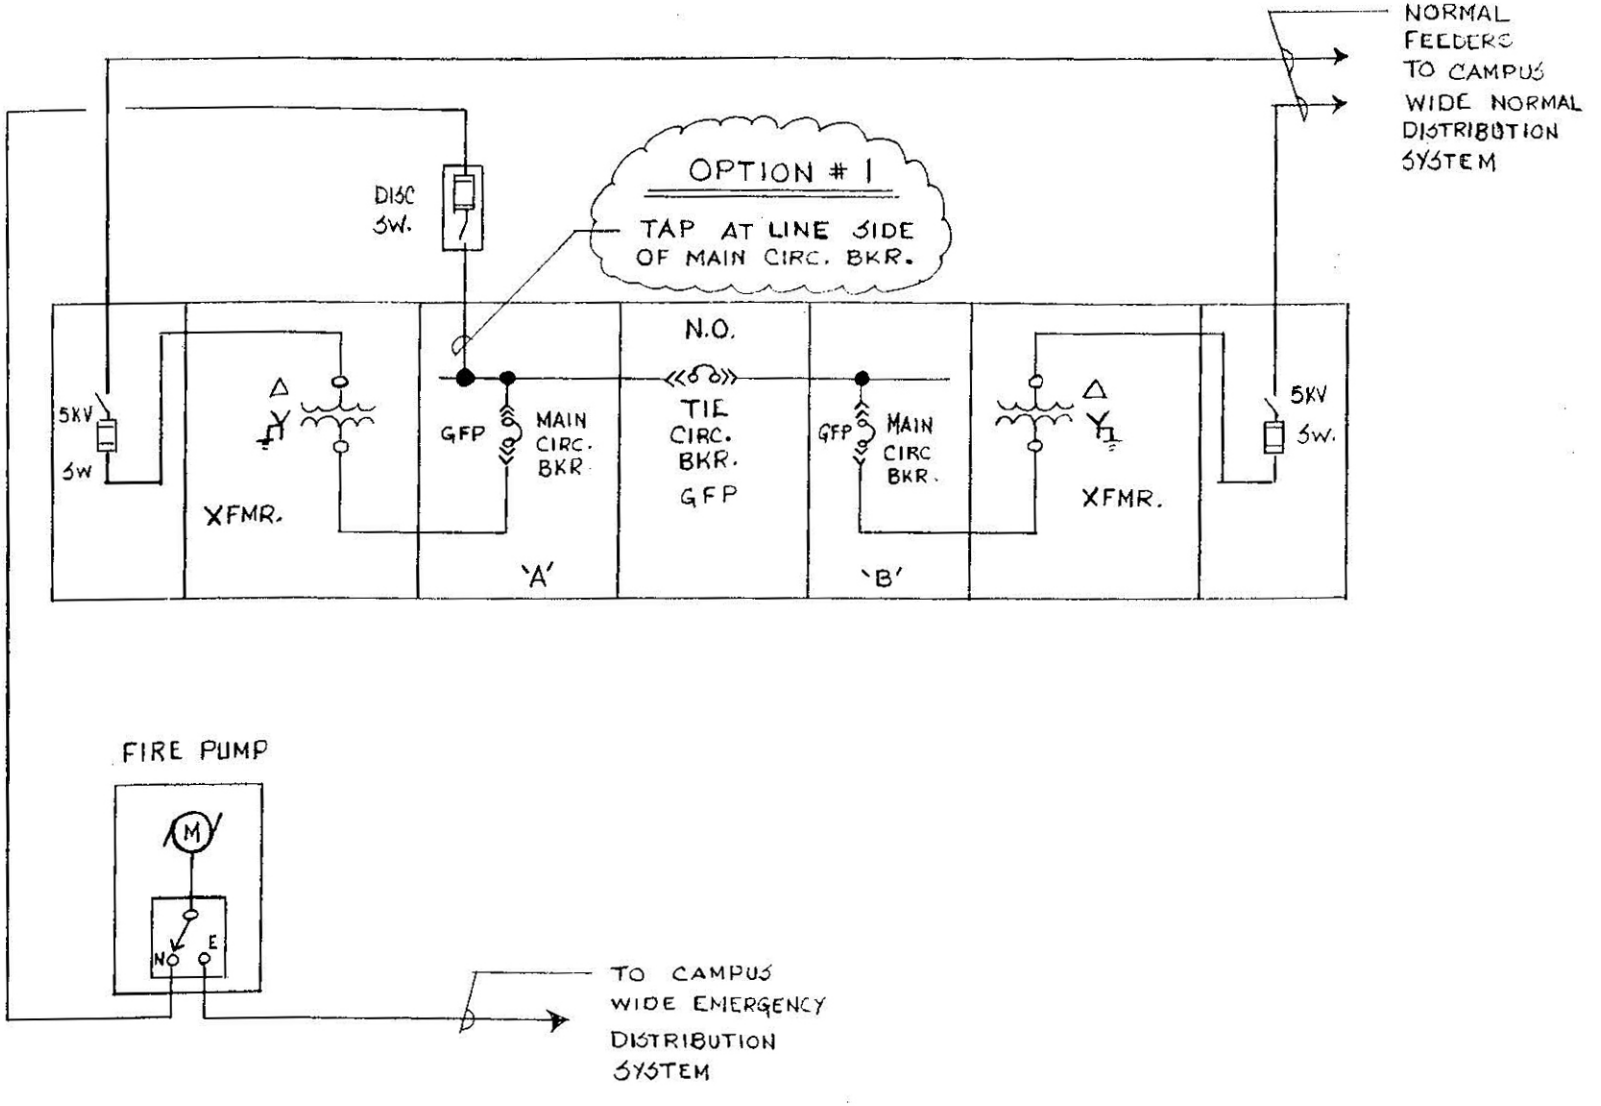
NORMAL FEEDERS TO CAMPUS WIDE NORMAL DISTRIBUTION SYSTEM
OPTION # 1
TAP AT LINE SIDE OF MAIN CIRC. BKR.
DISC SW.
5KV SW
XFMR.
GFP
MAIN CIRC. BKR
'A'
N.O.
TIE CIRC. BKR.
GFP
GFP
MAIN CIRC BKR.
'B'
XFMR.
5KV SW.
FIRE PUMP
M
N
E
TO CAMPUS WIDE EMERGENCY DISTRIBUTION SYSTEM

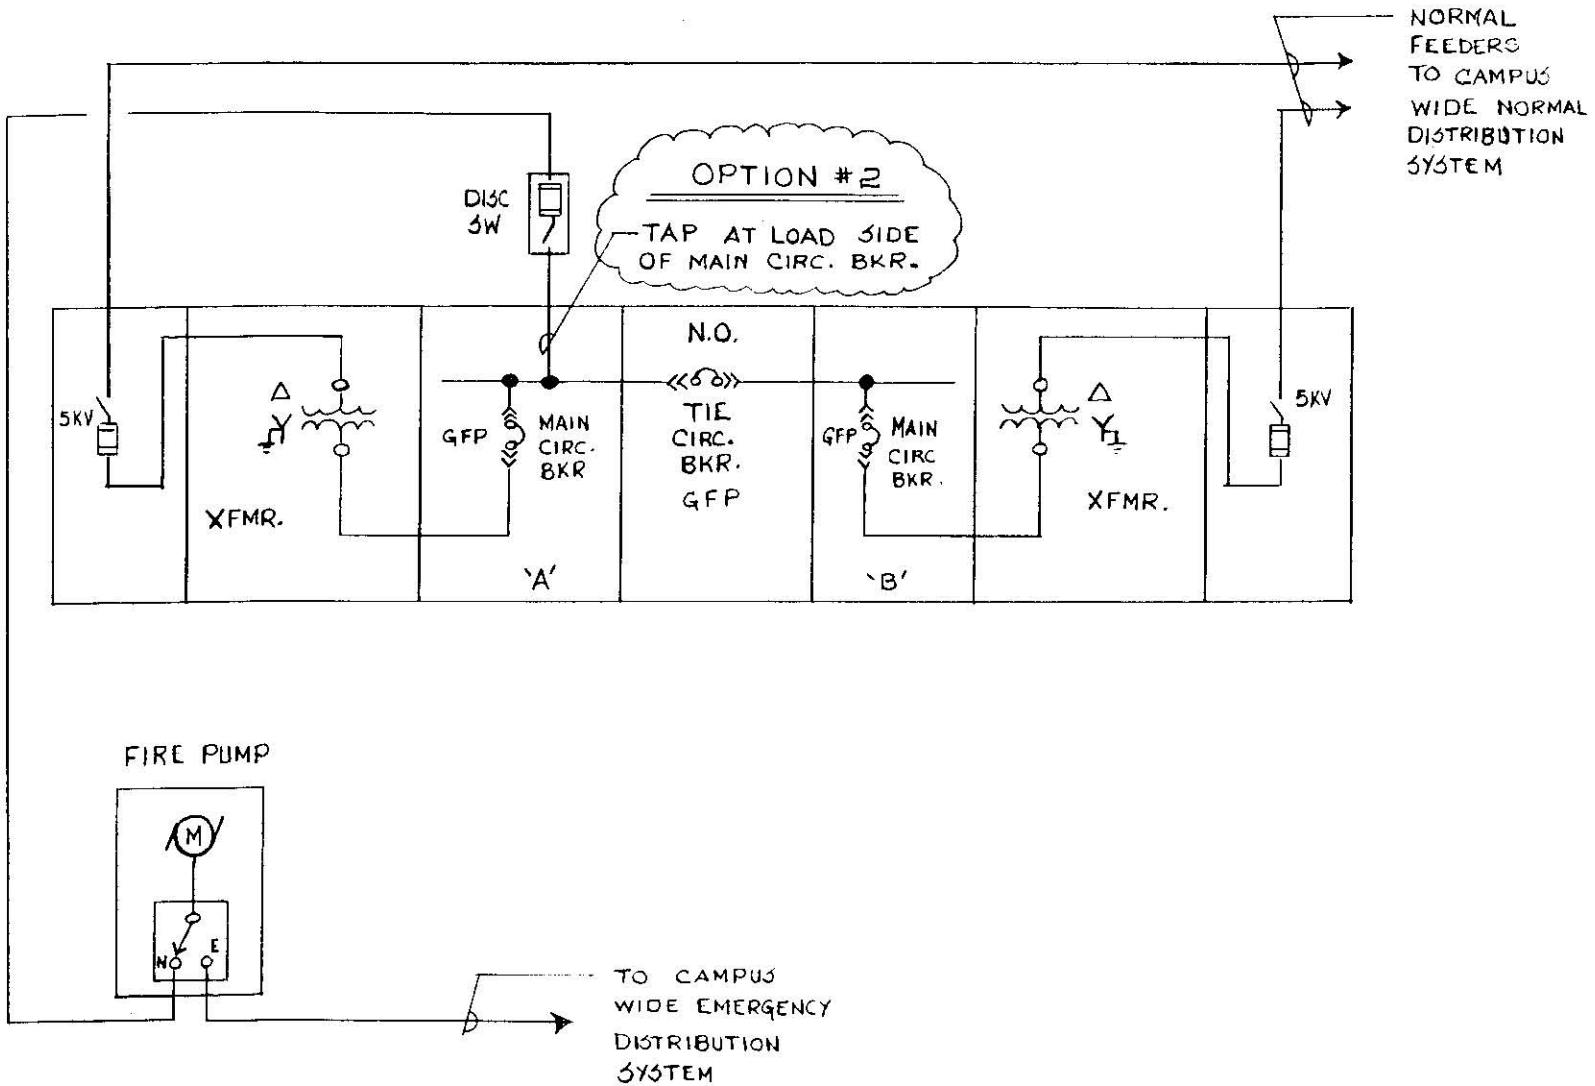
NORMAL FEEDERS TO CAMPUS WIDE NORMAL DISTRIBUTION SYSTEM
OPTION #2
TAP AT LOAD SIDE OF MAIN CIRC. BKR.
DISC SW
N.O.
5KV
XFMR.
GFP
MAIN CIRC. BKR
'A'
TIE CIRC. BKR.
GFP
GFP
MAIN CIRC BKR.
'B'
XFMR.
5KV
FIRE PUMP
M
N
E
TO CAMPUS WIDE EMERGENCY DISTRIBUTION SYSTEM