INCLINED PLATFORM LIFT INSTALLATION
150 REMSEN STREET
BROOKLYN, NEW YORK 11201

ASIF JAMIL R.A.
18 JOHN STREET STE. 808
NYC, NY 10038
TEL: 917/309.6643

REVISIONS:

DOB JOB NUMBER:

SEAL & SIGNATURE:

PROJECT:

INCLINED PLATFORM LIFT INSTALLATION
150 REMSEN STREET
BROOKLYN, NEW YORK 11201

DRAWING TITLE: TITLE SHEET

DWG NO: T-100.00

DATE: 05/10/2018

DRAWN BY: AL

CHECKED BY: AJ

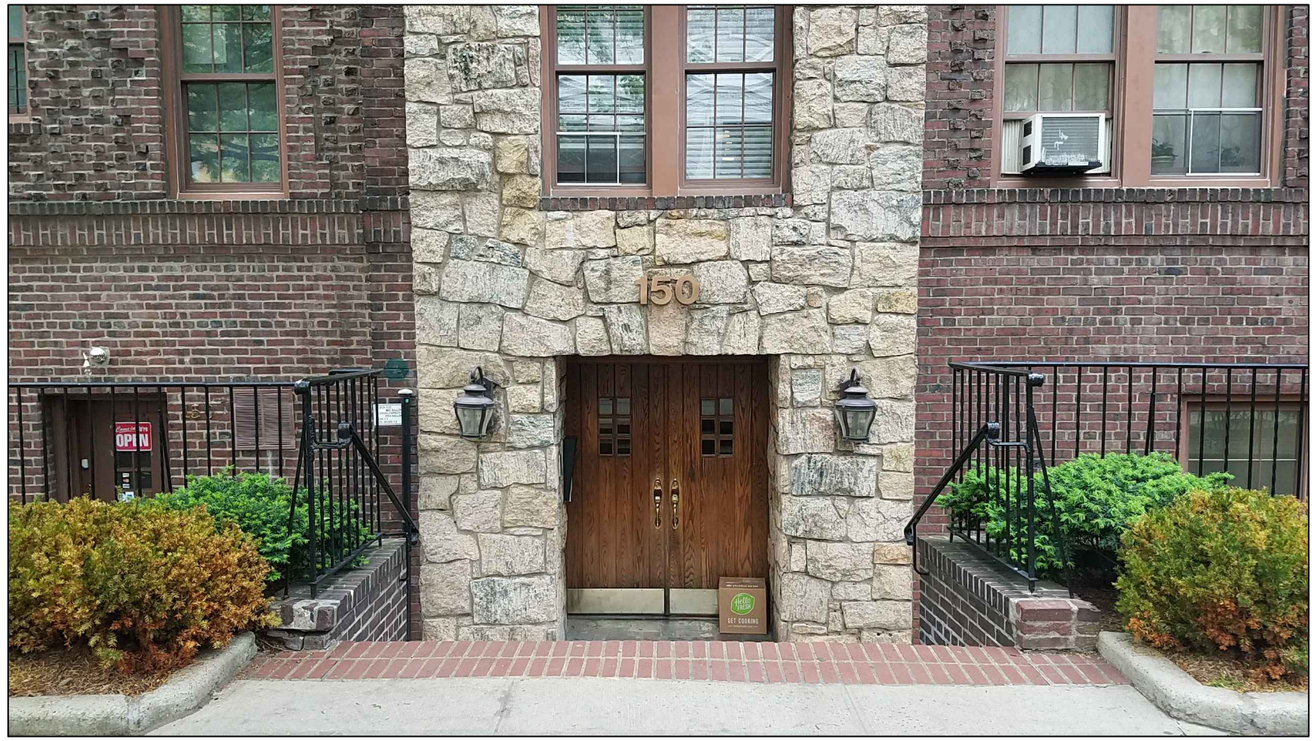

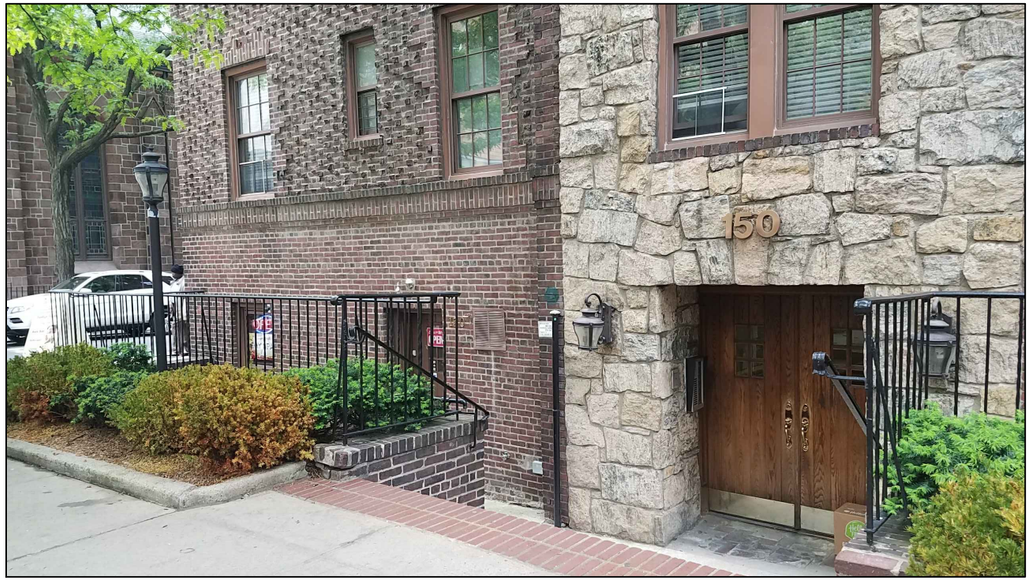

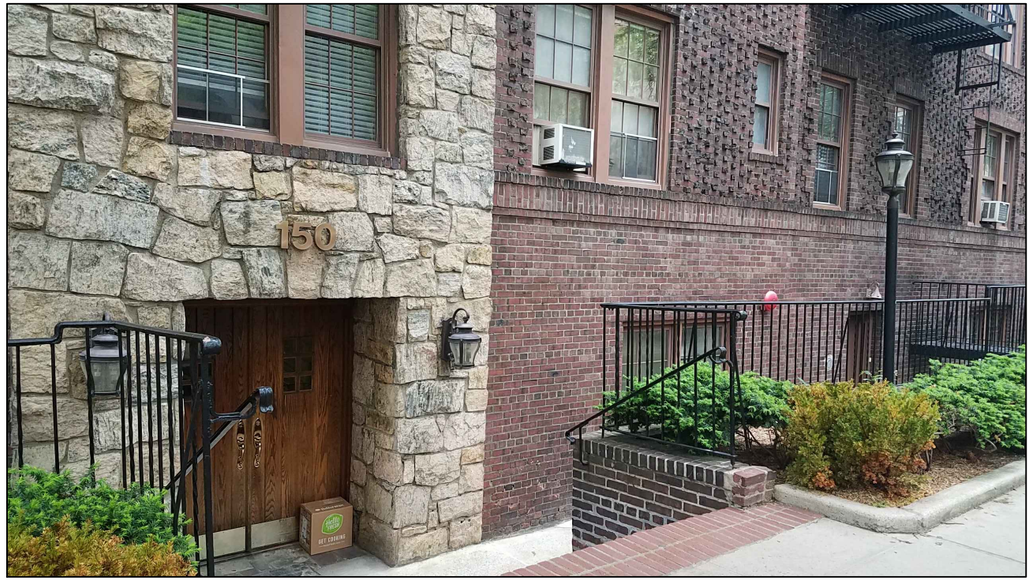

ASIF JAMIL R.A.

18 JOHN STREET STE. 808
NYC, NY 10038
TEL: 917/309.6643

REVISIONS:

DOB JOB NUMBER:

SEAL & SIGNATURE:

PROJECT:

INCLINED PLATFORM LIFT INSTALLATION
150 REMSEN STREET
BROOKLYN, NEW YORK 11201

DRAWING TITLE: PHOTO

DWG NO:

DATE: 05/10/2018
DRAWN BY: AL
CHECKED BY: AJ

A-001.00

ASIF JAMIL R.A.

18 JOHN STREET STE. 808
NYC, NY 10038
TEL: 917/309.6643

REVISIONS:

DOB JOB NUMBER:

SEAL & SIGNATURE:

PROJECT:

INCLINED PLATFORM LIFT INSTALLATION
150 REMSEN STREET
BROOKLYN, NEW YORK 11201

DRAWING TITLE: PHOTO

DWG NO: A-003.00

DATE: 05/10/2018
DRAWN BY: AL
CHECKED BY: AJ

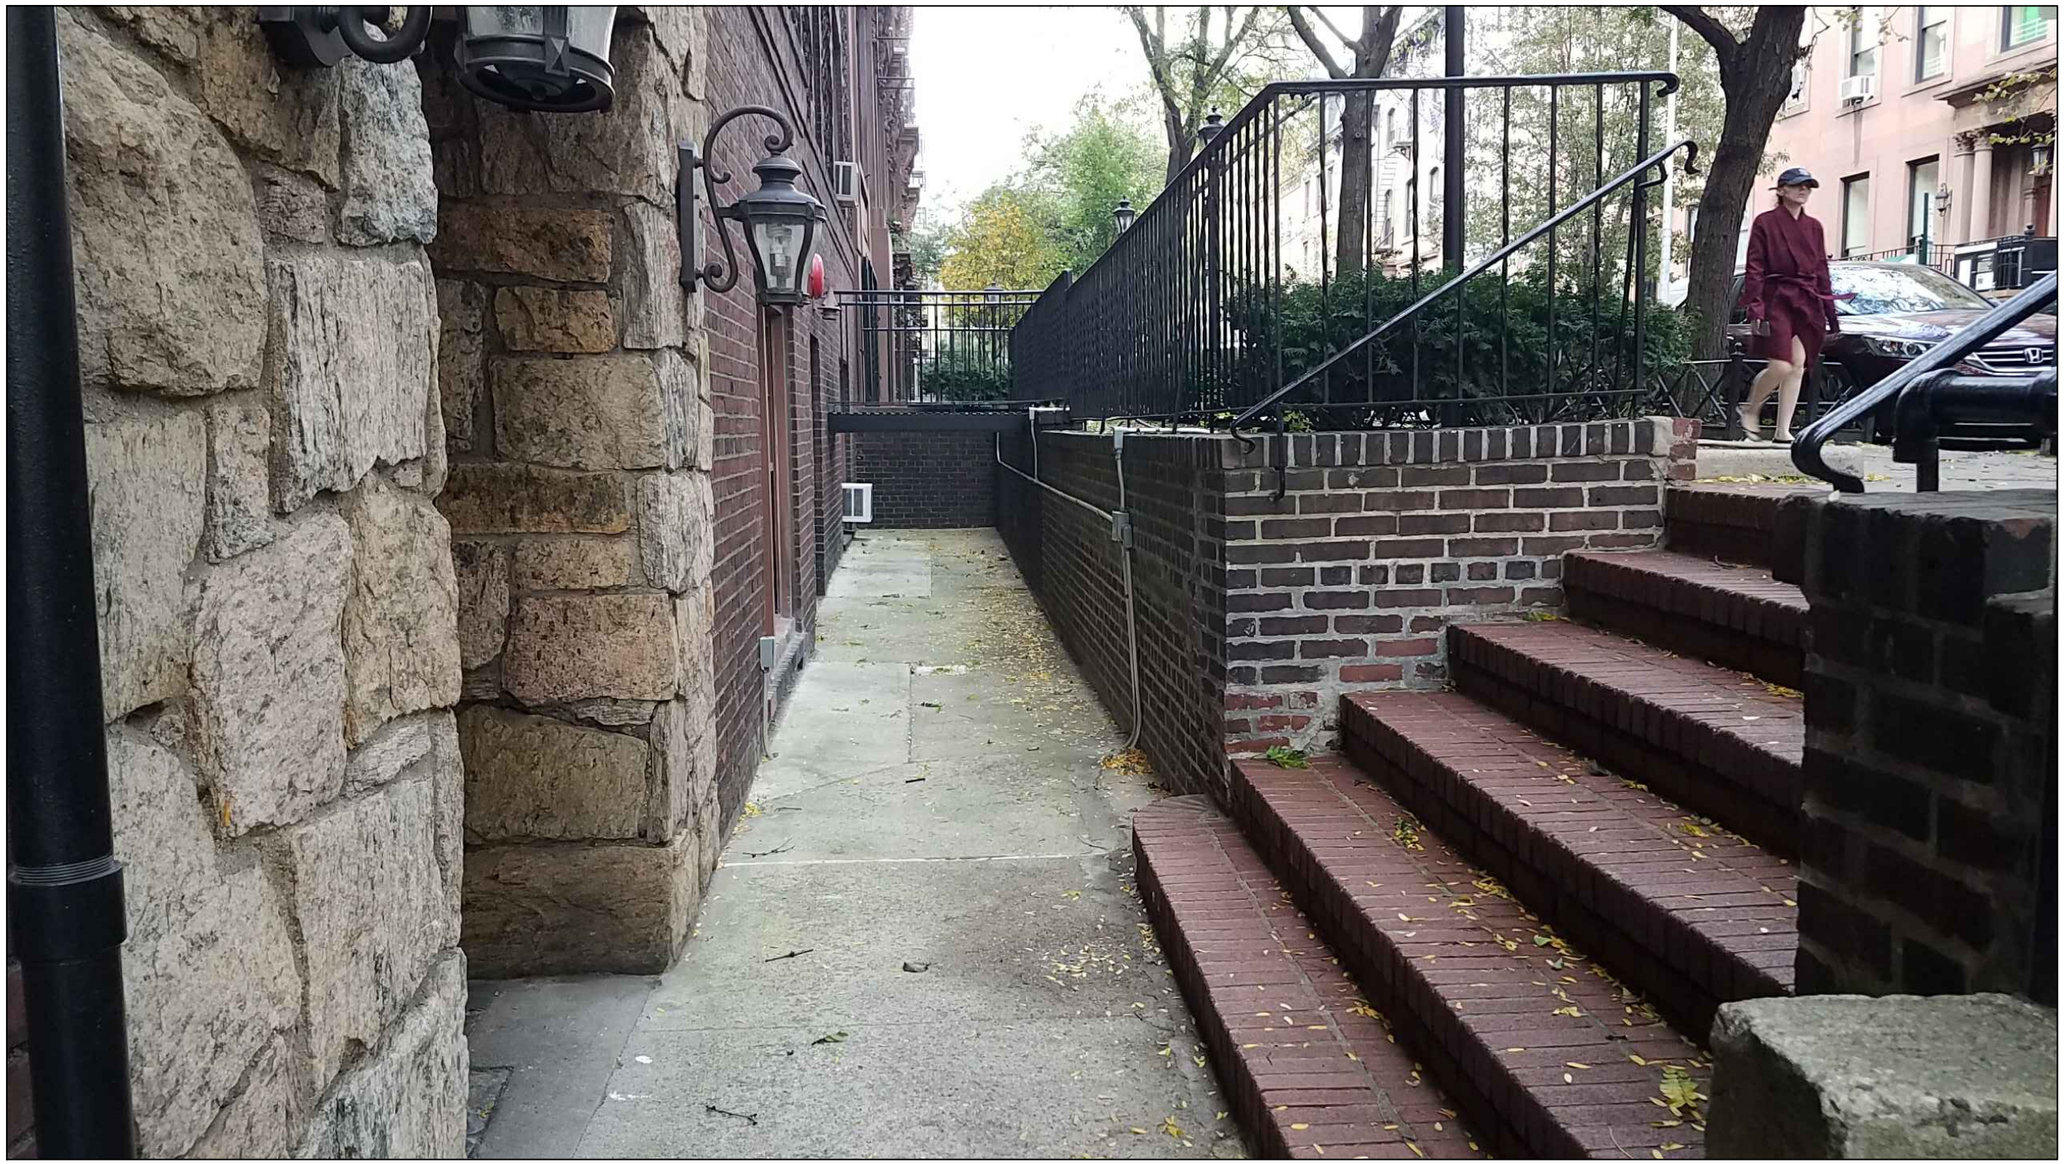

ASIF JAMIL R.A.

18 JOHN STREET STE. 808
NYC, NY 10038
TEL: 917/309.6643

REVISIONS:

DOB JOB NUMBER:

SEAL & SIGNATURE:

PROJECT:

INCLINED PLATFORM LIFT INSTALLATION
150 REMSEN STREET
BROOKLYN, NEW YORK 11201

DRAWING TITLE: PHOTO

DWG NO:

DATE: 05/10/2018
DRAWN BY: AL
CHECKED BY: AJ

A-002.00

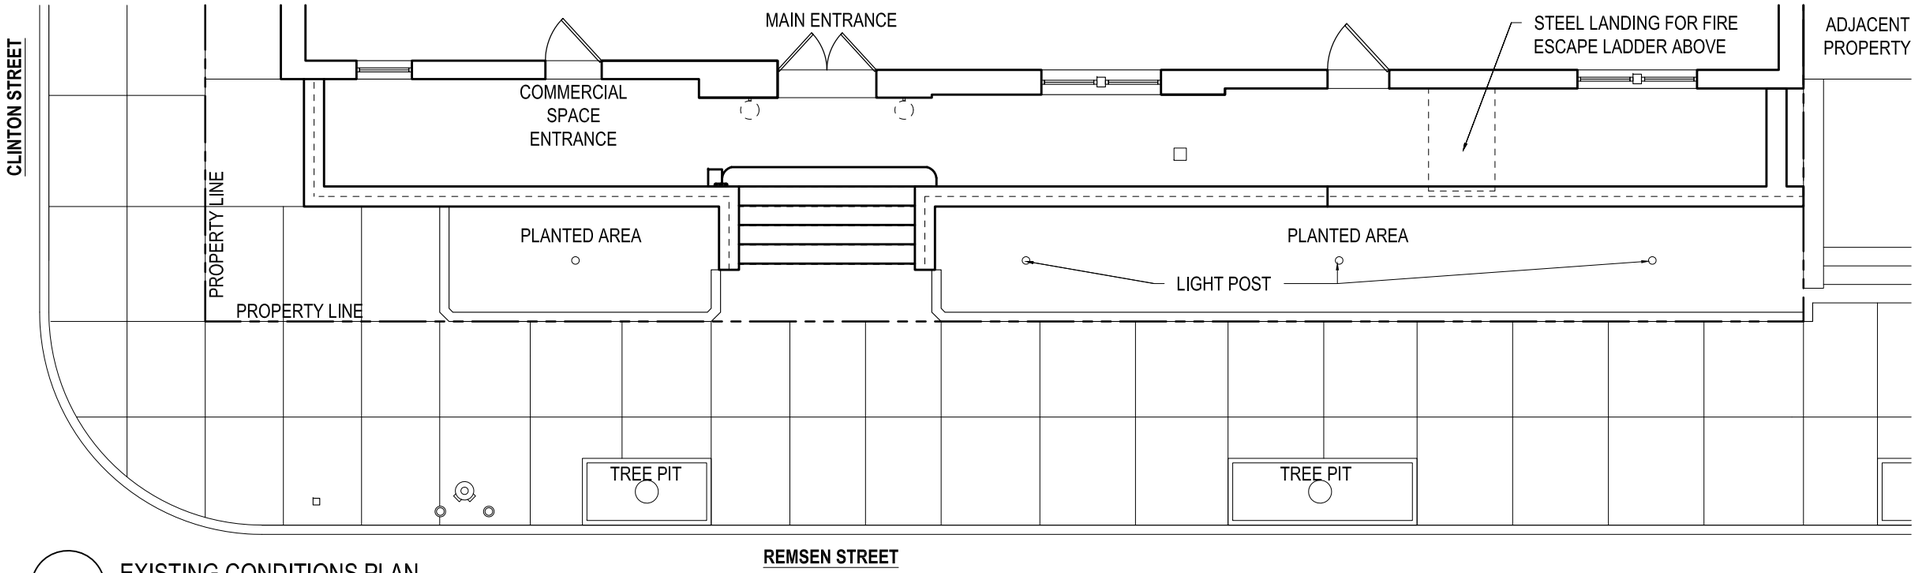

1 EXISTING CONDITIONS PLAN

Scale: 1/8"= 1'-0"

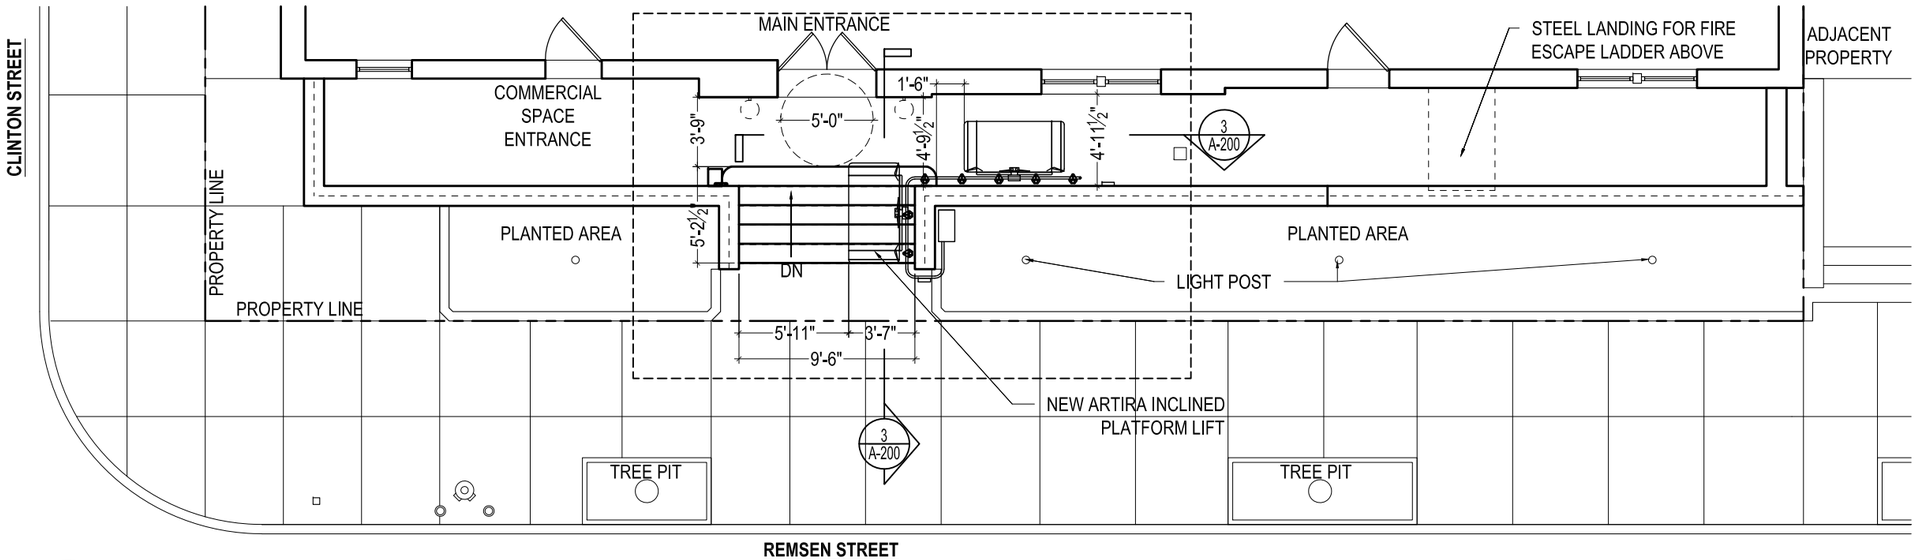

2 CONSTRUCTION PLAN

Scale: 1/8"= 1'-0"

ASIF JAMIL R.A.
18 JOHN STREET STE. 808
NYC, NY 10038
TEL: 917/309.6643

REVISIONS:

DOB JOB NUMBER:

SEAL & SIGNATURE:

PROJECT:

INCLINED PLATFORM LIFT INSTALLATION
150 REMSEN STREET
BROOKLYN, NEW YORK 11201

DRAWING TITLE: PLANS

DATE: 05/10/2018

DRAWN BY: AL/NC

CHECKED BY: AJ

DWG NO:

A-100.00

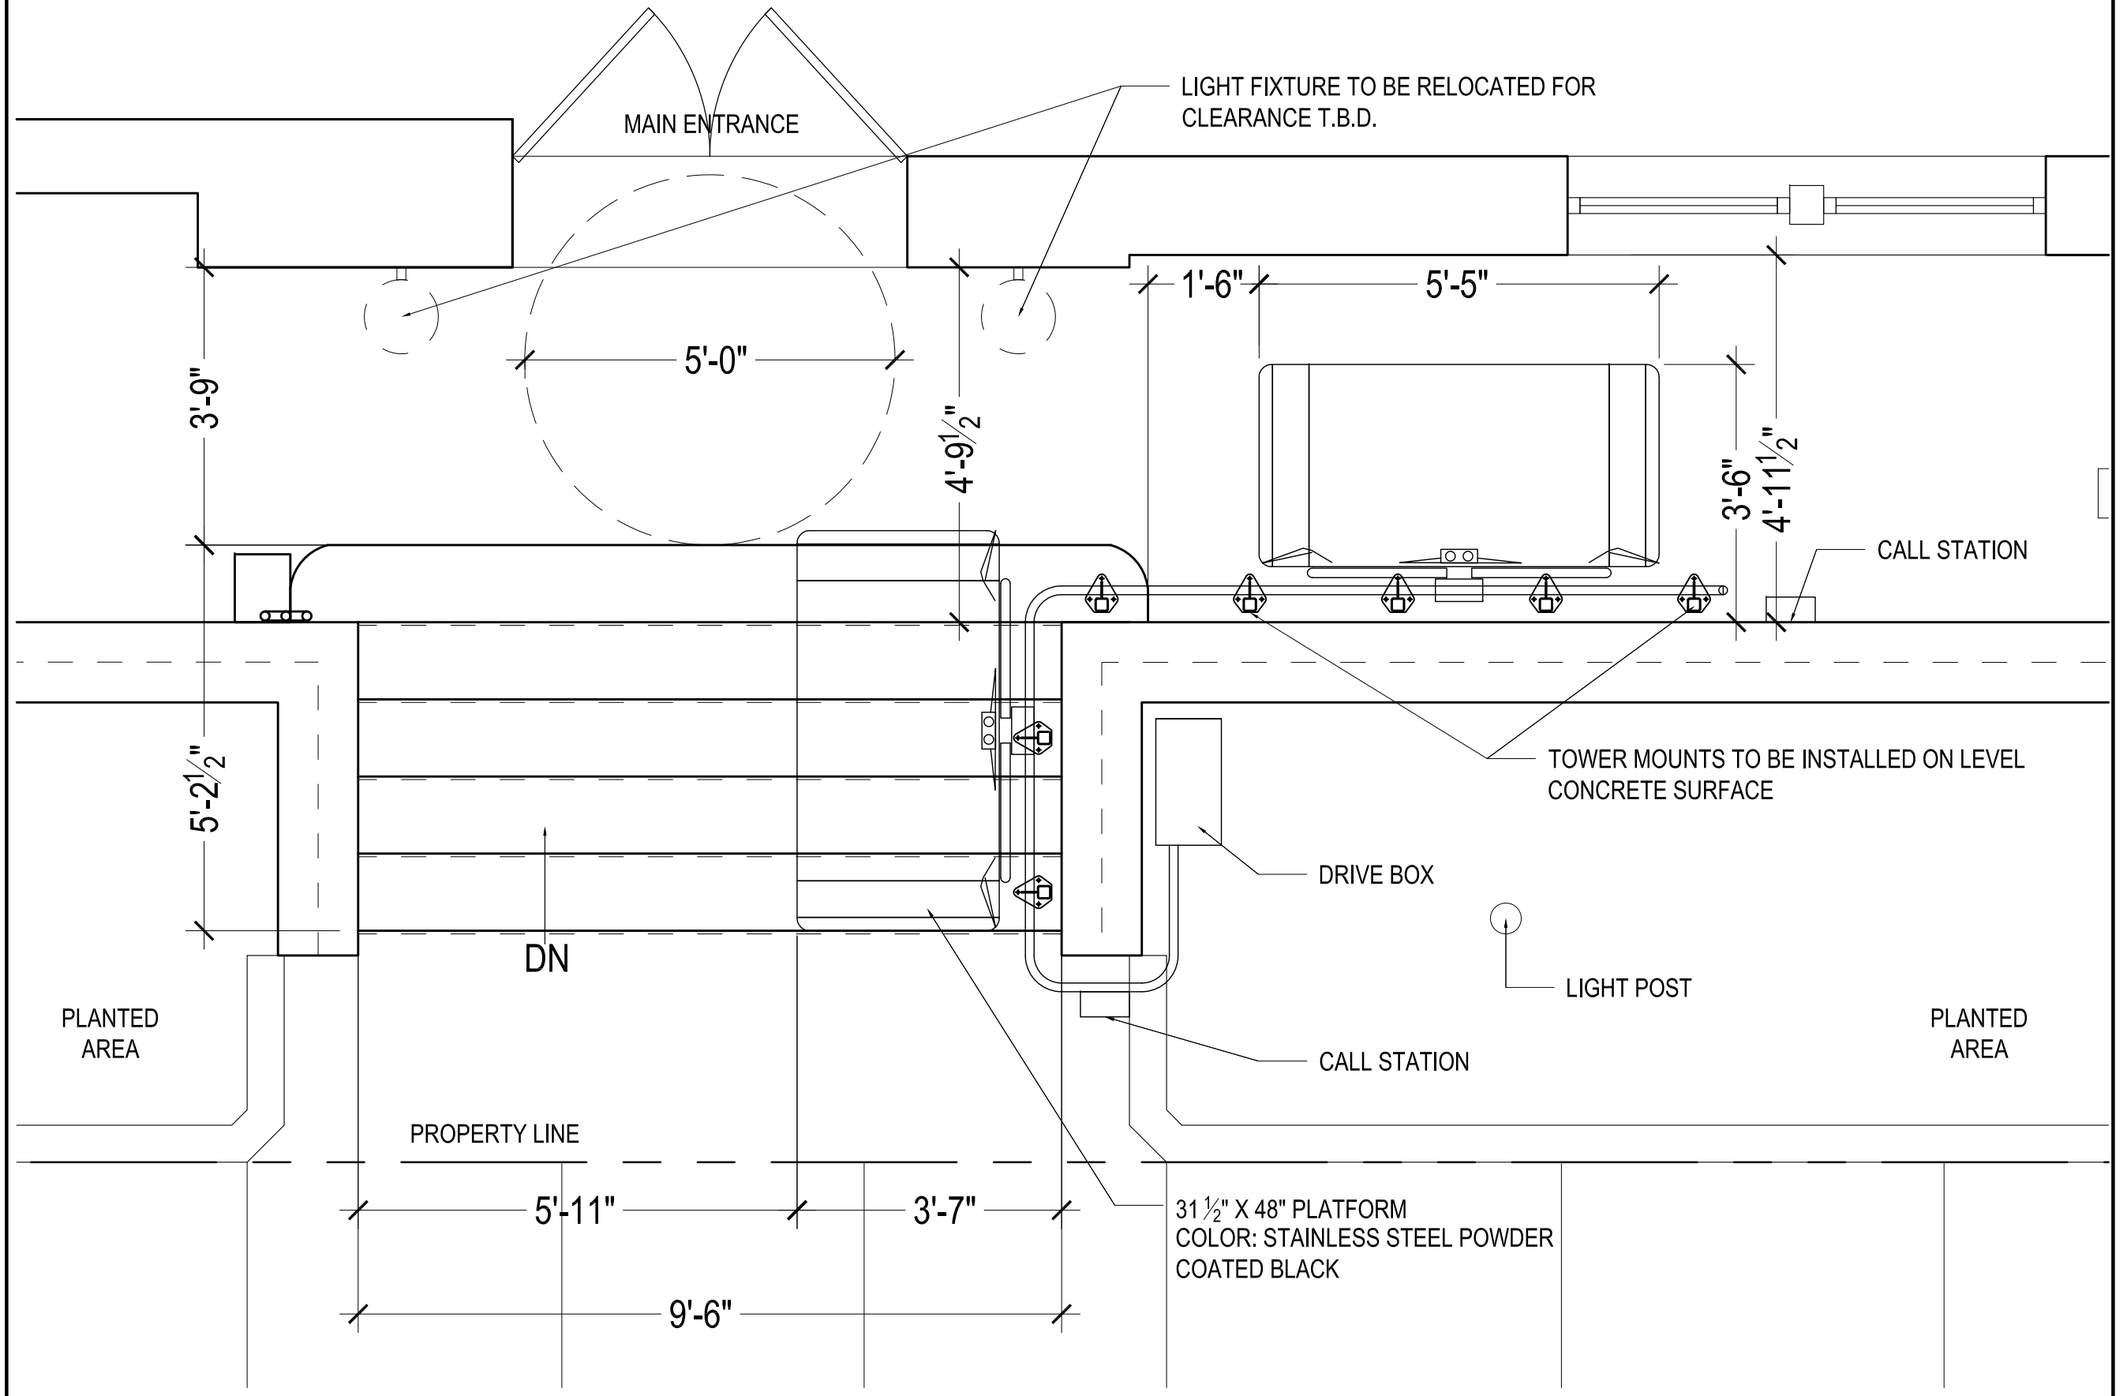

1 ENLARGED PLAN

Scale: 1/4"= 1'-0"

REMSEN STREET SIDEWALK

ASIF JAMIL R.A.

18 JOHN STREET STE. 808
NYC, NY 10038
TEL: 917/309.6643

REVISIONS:

DOB JOB NUMBER:

SEAL & SIGNATURE:

PROJECT:

INCLINED PLATFORM LIFT INSTALLATION
150 REMSEN STREET
BROOKLYN, NEW YORK 11201

DRAWING TITLE: ENLARGED PLAN

DWG NO: A-101.00

DATE: 05/10/2018

DRAWN BY: AL/NC

CHECKED BY: AJ

1 EXISTING ELEVATION- REMSEN STREET

Scale: 1/8"= 1'-0"

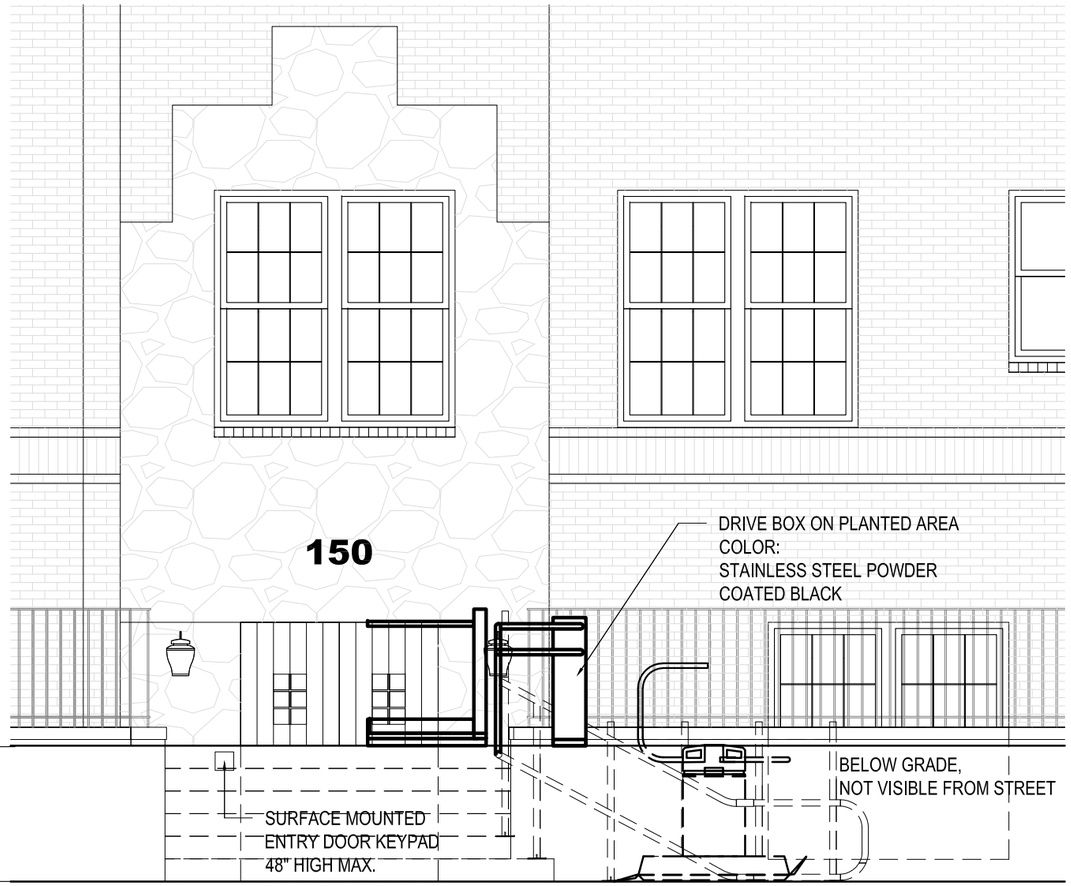

2 PROPOSED ELEVATION- REMSEN STREET

Scale: 1/8"= 1'-0"

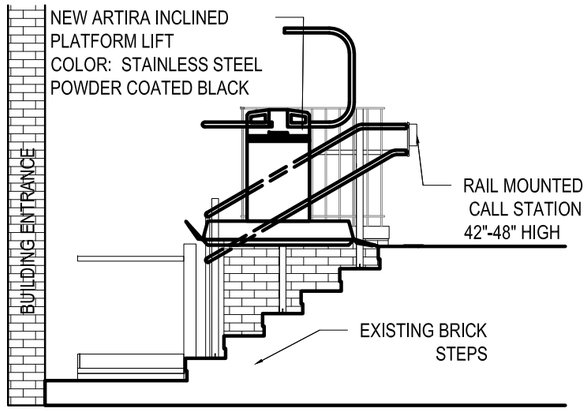

3 PROPOSED LIFT SECTION

Scale: 1/4"= 1'-0"

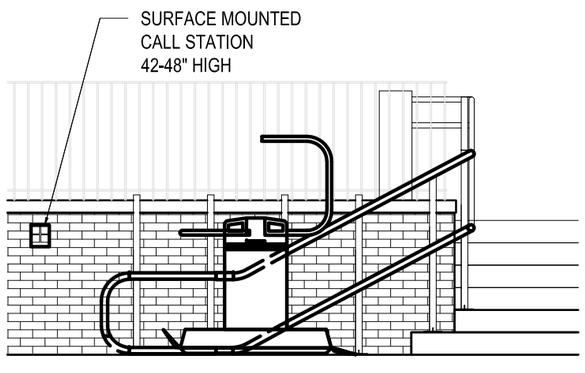

4 PROPOSED LIFT ELEVATION

Scale: 1/4"= 1'-0"

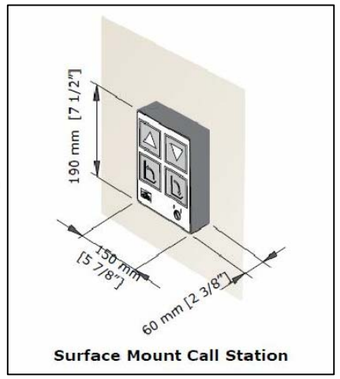

Surface Mount Call Station

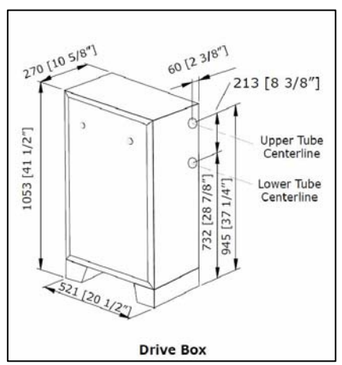

Drive Box

ASIF JAMIL R.A.

18 JOHN STREET STE. 808
NYC, NY 10038
TEL: 917/309.6643

REVISIONS:

DOB JOB NUMBER:

SEAL & SIGNATURE:

PROJECT:

INCLINED PLATFORM LIFT INSTALLATION
150 REMSEN STREET
BROOKLYN, NEW YORK 11201

DRAWING TITLE: SECTIONS & ELEVATIONS

DATE: 05/10/2018

DRAWN BY: AL

CHECKED BY: AJ

DWG NO:

A-200.00

166 MONTAGUE STREET
CLINTON STREET ENTRANCE

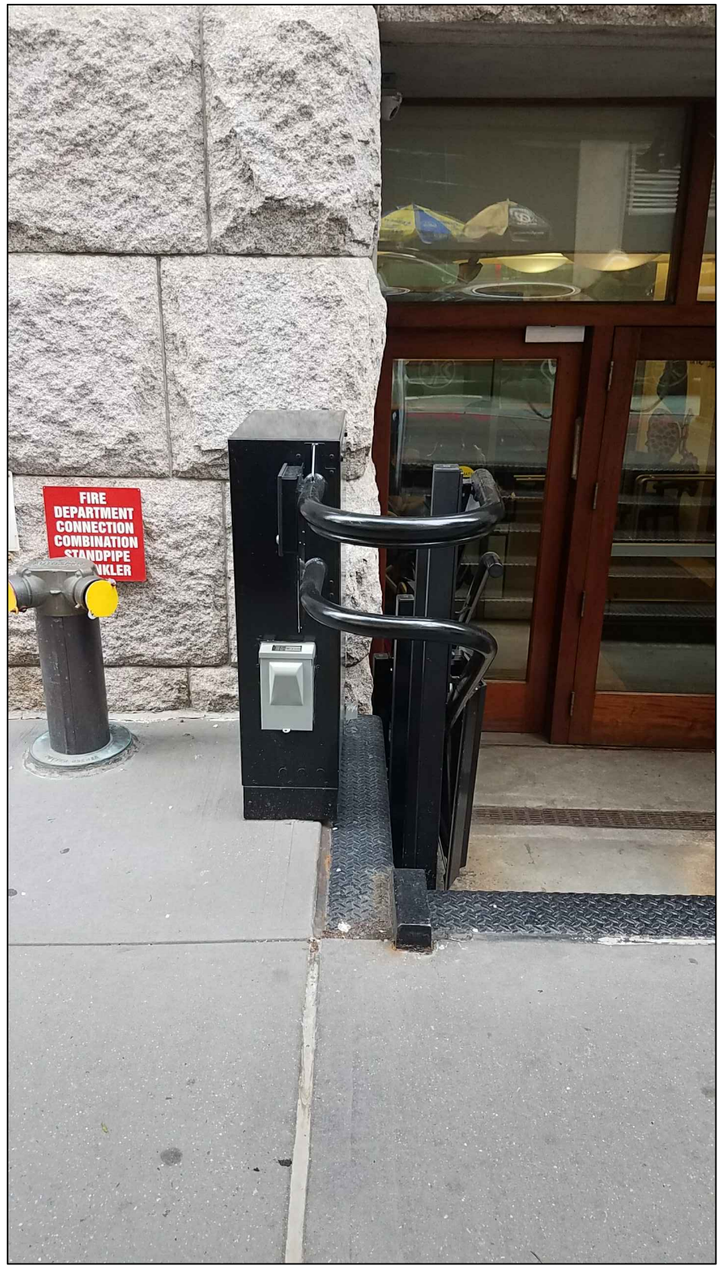

ASIF JAMIL R.A.
18 JOHN STREET STE. 808
NYC, NY 10038
TEL: 917/309.6643

REVISIONS:

DOB JOB NUMBER:

SEAL & SIGNATURE:

PROJECT:

INCLINED PLATFORM LIFT INSTALLATION
150 REMSEN STREET
BROOKLYN, NEW YORK 11201

DRAWING TITLE: PHOTO

DATE: 05/10/2018
DRAWN BY: AL
CHECKED BY: AJ

DWG NO:

A-004.00

ASIF JAMIL R.A.

18 JOHN STREET STE. 808
NYC, NY 10038
TEL: 917/309.6643

REVISIONS:

DOB JOB NUMBER:

SEAL & SIGNATURE:

PROJECT:

INCLINED PLATFORM LIFT INSTALLATION
150 REMSEN STREET
BROOKLYN, NEW YORK 11201

DRAWING TITLE: PHOTO

DWG NO:

DATE: 05/10/2018
DRAWN BY: AL
CHECKED BY: AJ

A-005.00

PREVIOUS DESIGN

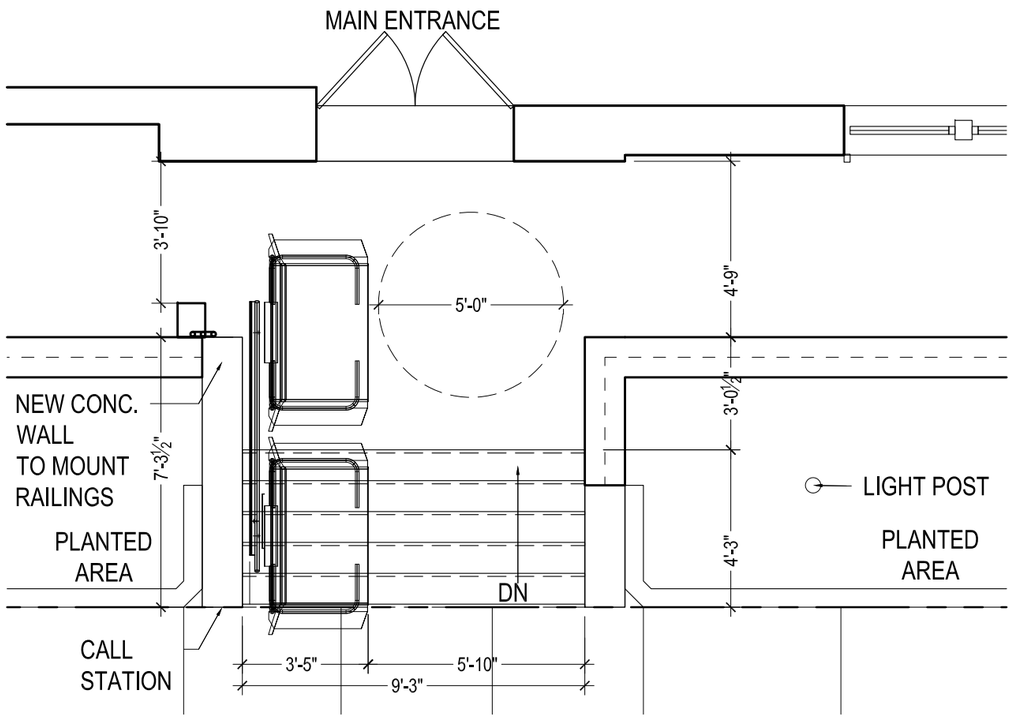

PROPOSED DESIGN

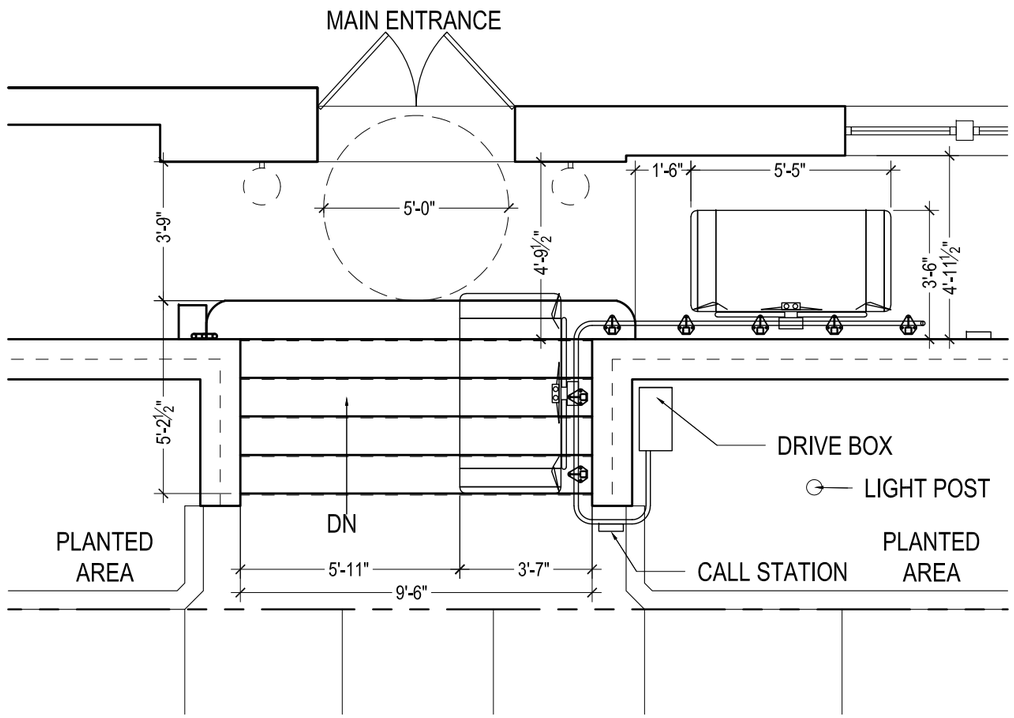

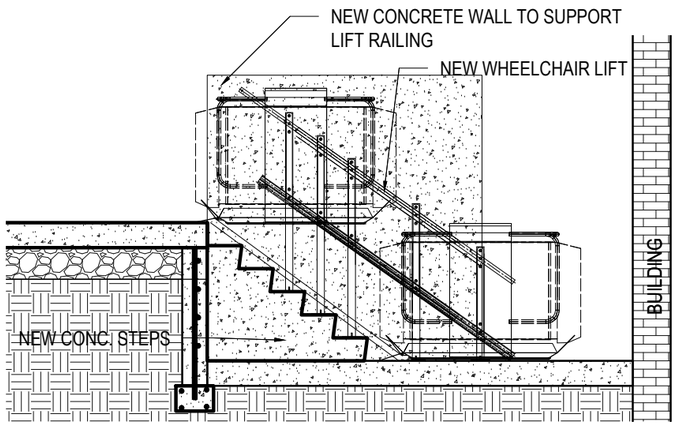

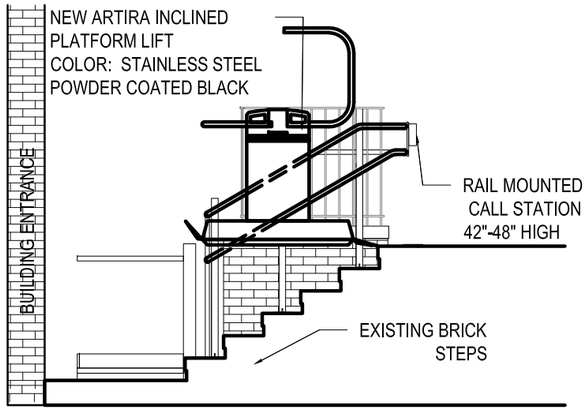

ASIF JAMIL R.A.
18 JOHN STREET STE. 808
NYC, NY 10038
TEL: 917/309.6643

REVISIONS:

DOB JOB NUMBER:

SEAL & SIGNATURE:

PROJECT:

INCLINED PLATFORM LIFT INSTALLATION
150 REMSEN STREET
BROOKLYN, NEW YORK 11201

DRAWING TITLE: PREVIOUS VS CURRENT

DATE: 05/23/2018

DRAWN BY: AL/NC

CHECKED BY: AJ

DWG NO:

A-102.00

NEW 42" CONCRETE WALL TO
SUPPORT LIFT RAILING

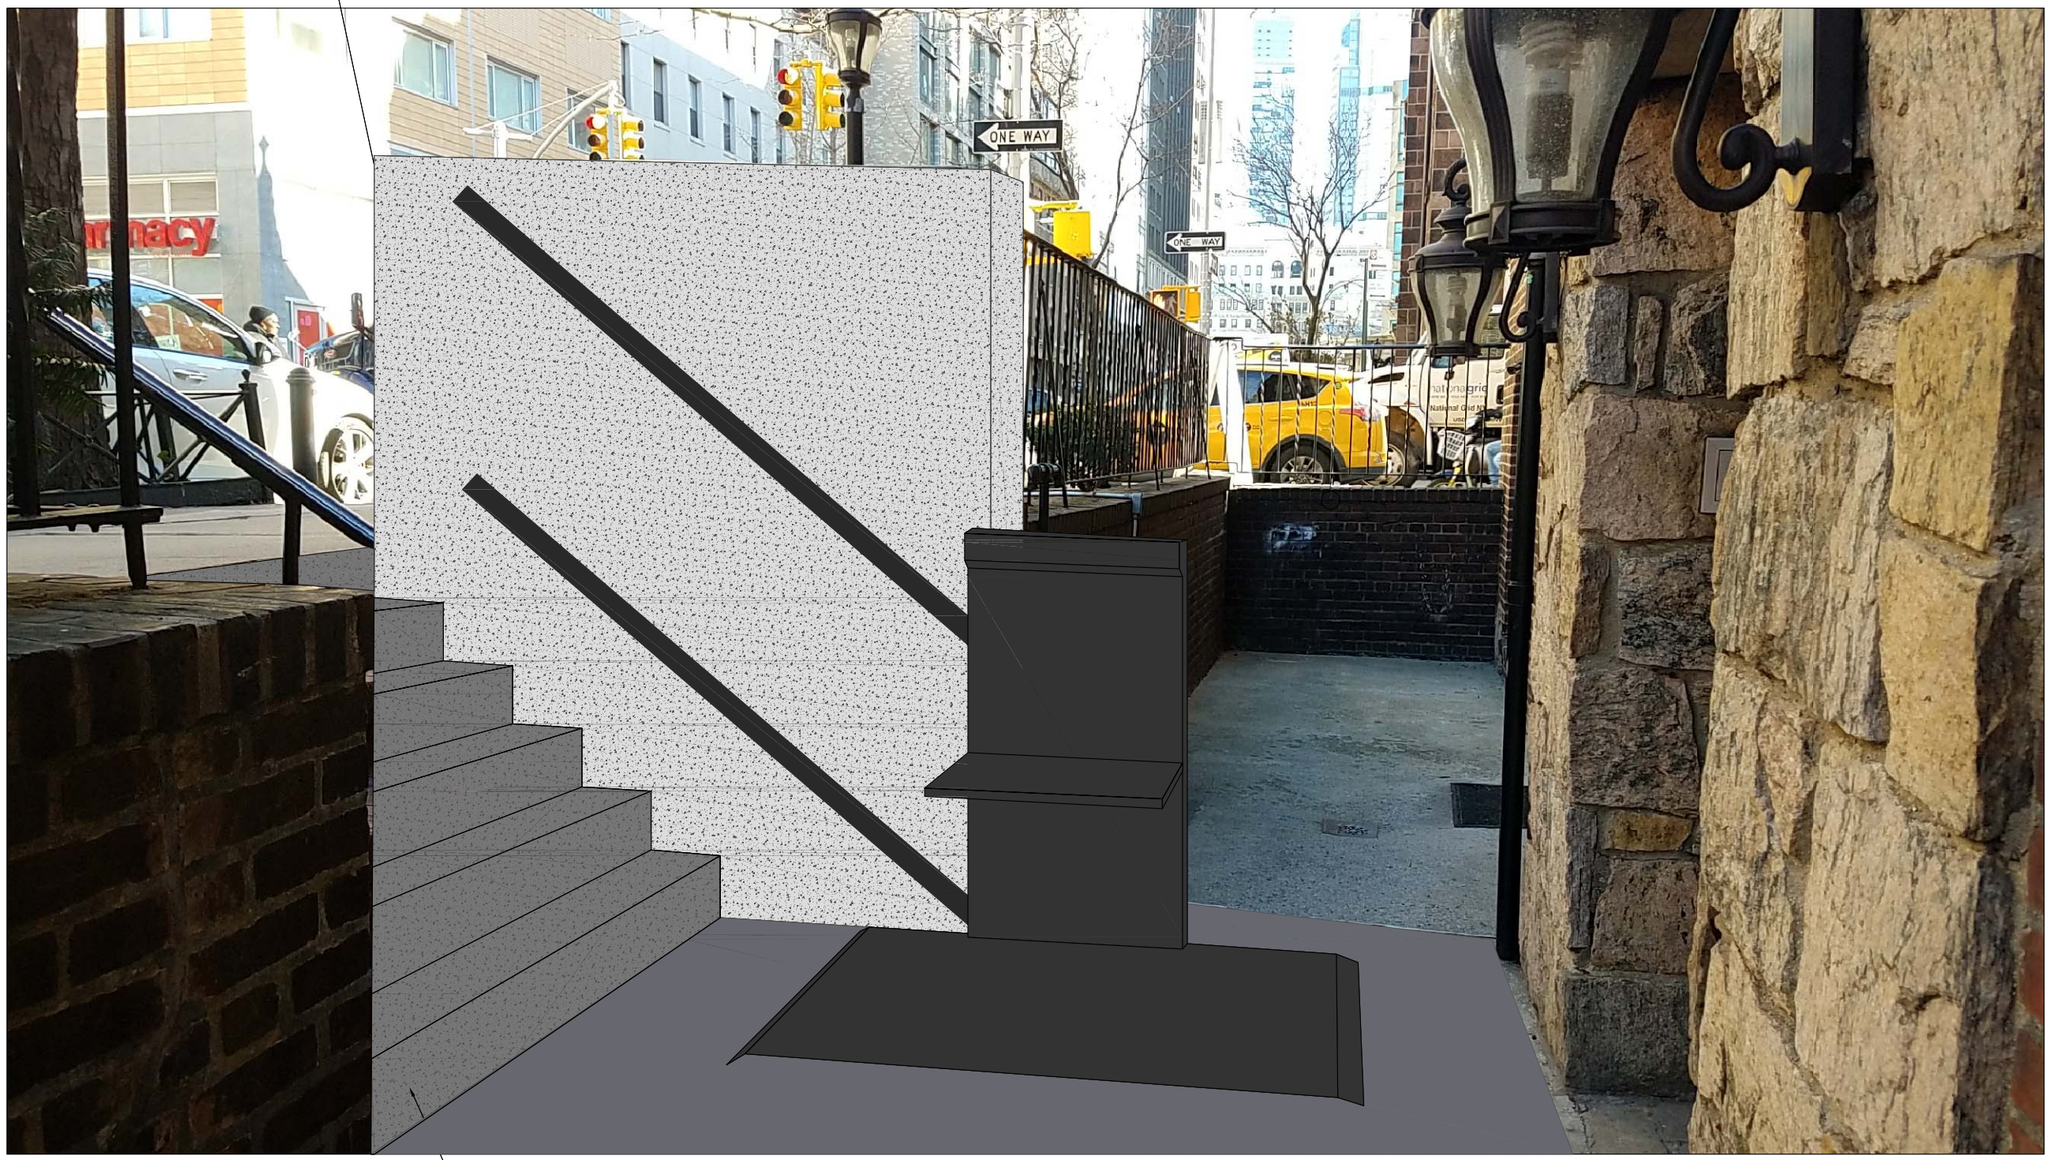

NEW STAIRS TO BE MADE OF CONCRETE

ASIF JAMIL R.A.
18 JOHN STREET STE. 808
NYC, NY 10038
TEL: 917/309.6643

REVISIONS:

DOB JOB NUMBER:

SEAL & SIGNATURE:

PROJECT:

STAIR LIFT INSTALLATION
150 REMSEN STREET
BROOKLYN, NEW YORK 11201

DRAWING TITLE: PHOTO

DATE: 01/30/2018
DRAWN BY: AL
CHECKED BY: AJ

DWG NO:
A-005.00