Landmarks Preservation Commission

February 22nd, 2022
Public Hearing

The current proposal is:

Preservation Department – Item 3, LPC-21-08974

18 East 68th Street – Upper East Side Historic District

Borough of Manhattan

To Testify Please Join Zoom

Webinar ID: 835 8468 4832
Passcode: 684747
By Phone: 1 646-558-8656 US (New York)
877-853-5257 (Toll free) US
888 475 4499 (Toll free)

Note: If you want to testify on an item, join the Zoom webinar at the agenda's "Be Here by" time (about an hour in advance). When the Chair indicates it's time to testify, "raise your hand" via the Zoom app if you want to speak (*9 on the phone). Those who signed up in advance will be called first.

THE STEPHEN B. JACOBS GROUP P.C.
Architects and Planners
381 Park Avenue South. New York, NY 10016
T: 212.421.3712 F: 212.421.8471
© 2022

18 East 68th Street
LPC PRESENTATION

PHOTO KEY ELEVATION

2/17/2022 scale: 1/4" = 1'-0"

00

THE STEPHEN B. JACOBS GROUP P.C.
Architects and Planners
381 Park Avenue South. New York, NY 10016
T: 212.421.3712 F: 212.421.8471
○ 2022

18 East 68th Street
LPC PRESENTATION

STREETSCAPE VIEW

2/17/2022 scale: 1/4" = 1'-0"

01

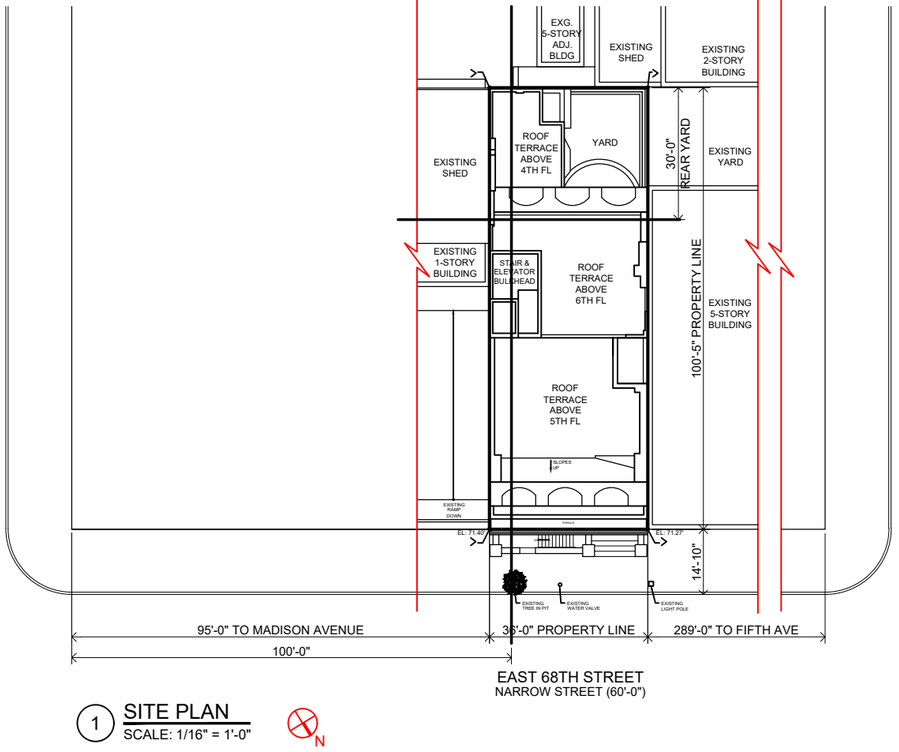

1 SITE PLAN
SCALE: 1/16" = 1'-0"

N

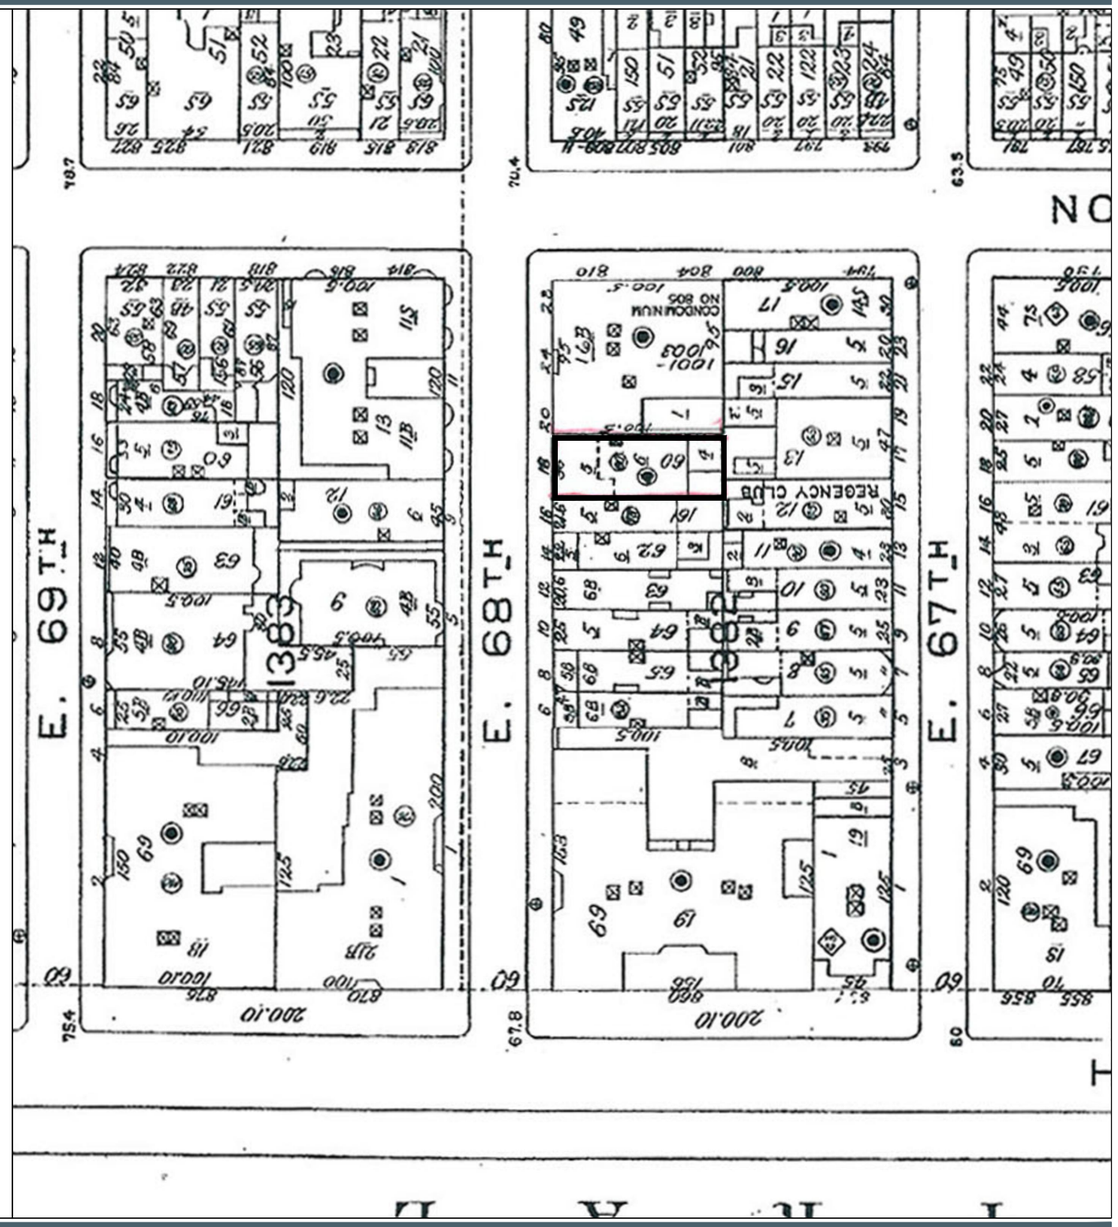

THE STEPHEN B. JACOBS GROUP P.C.
Architects and Planners
381 Park Avenue South. New York, NY 10016
T: 212.421.3712 F: 212.421.8471
© 2022

18 East 68th Street
LPC PRESENTATION

SITE PLAN 01

2/17/2022 scale: 1/32" = 1'-0"

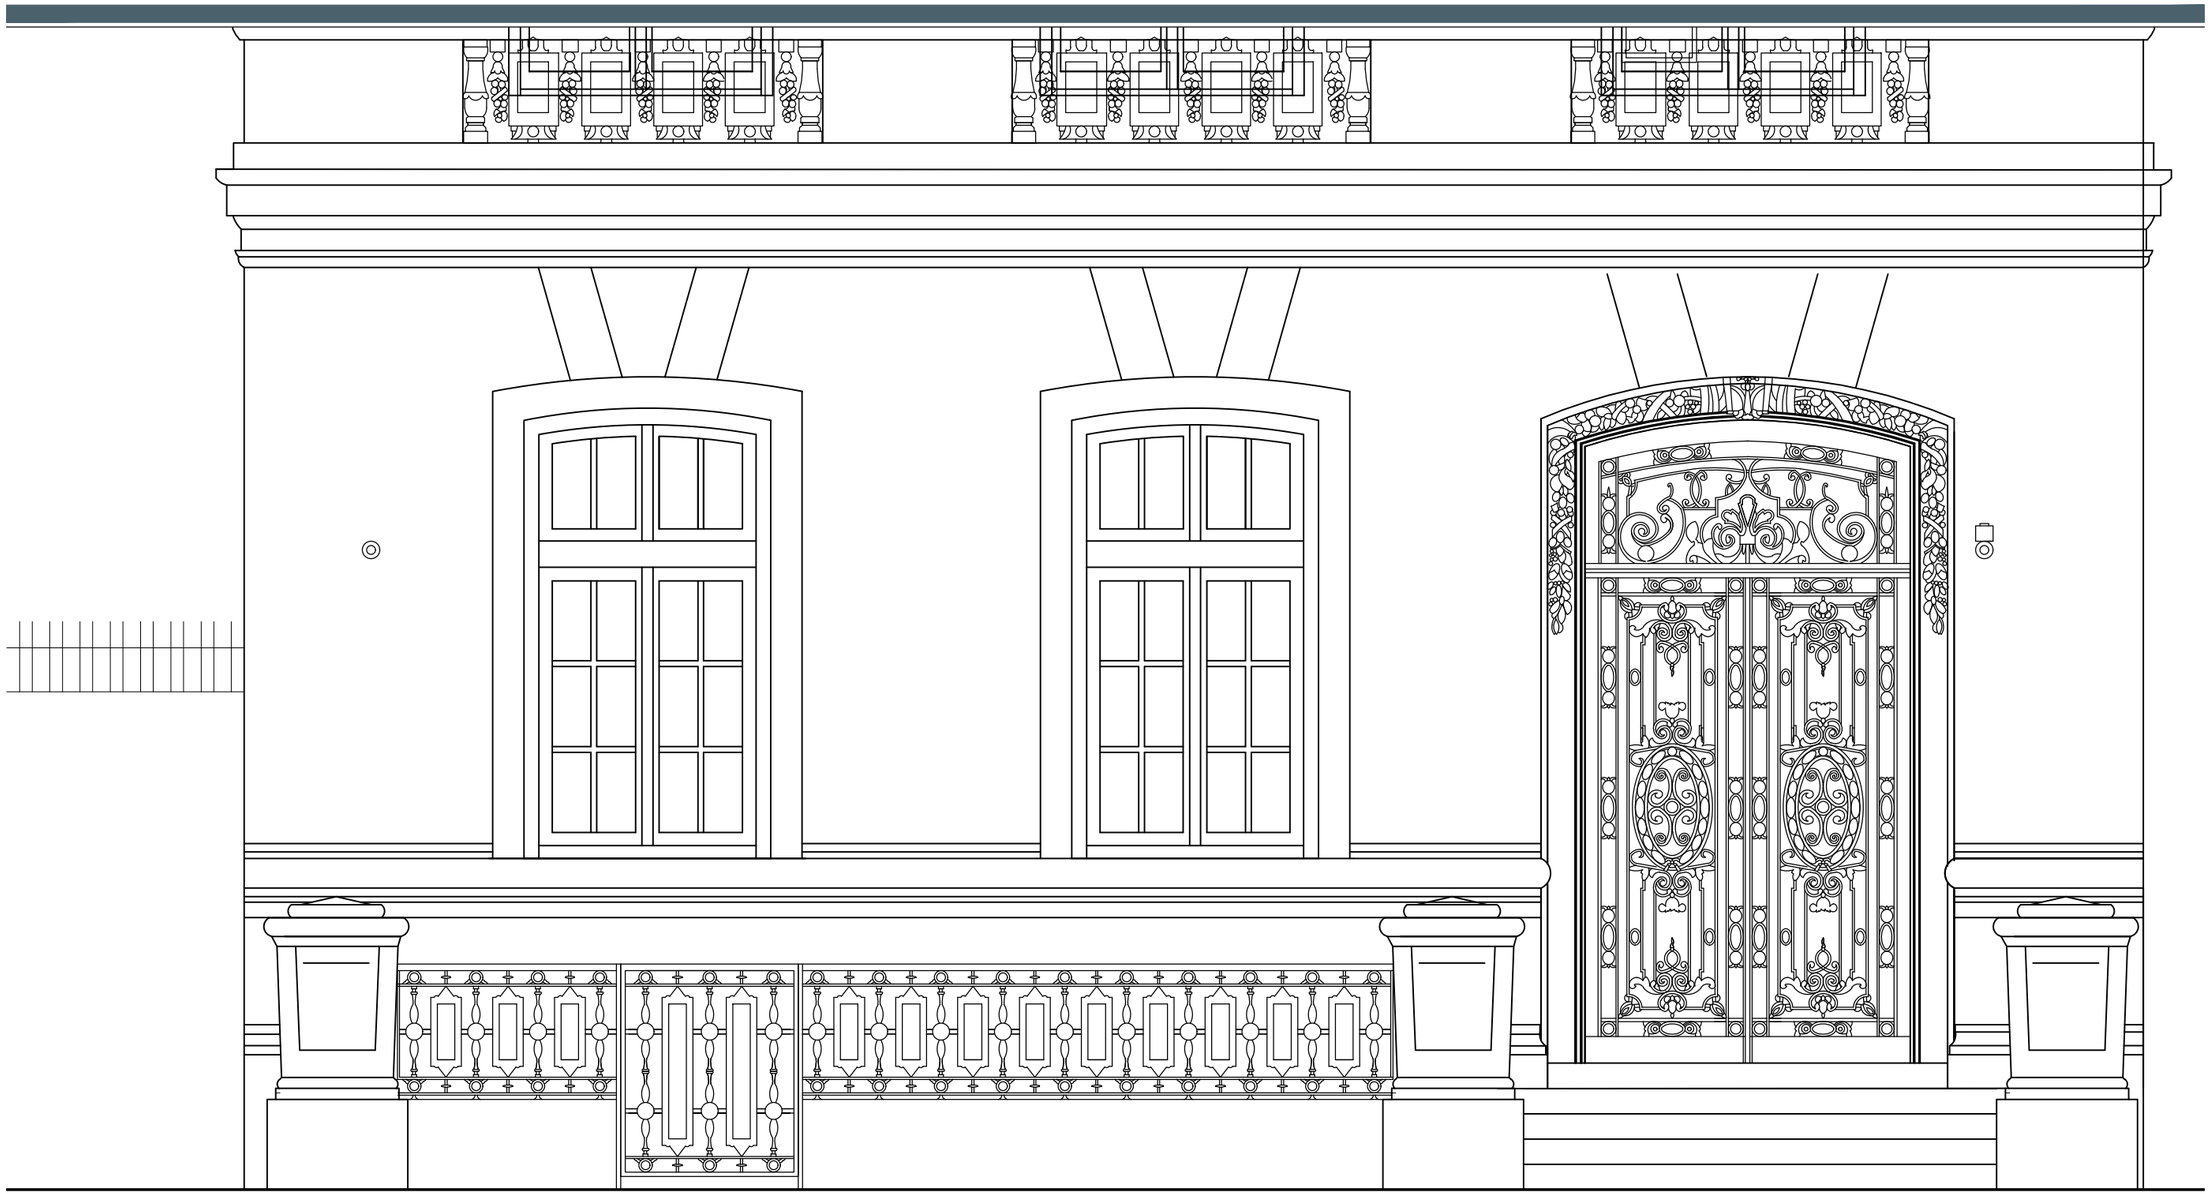

THE STEPHEN B. JACOBS GROUP P.C.
Architects and Planners
381 Park Avenue South. New York, NY 10016
T: 212.421.3712 F: 212.421.8471
© 2022

18 East 68th Street
LPC PRESENTATION

EXISTING ORNAMENT ELEVATION

2/17/2022 scale: 1/4" = 1'-0"

03

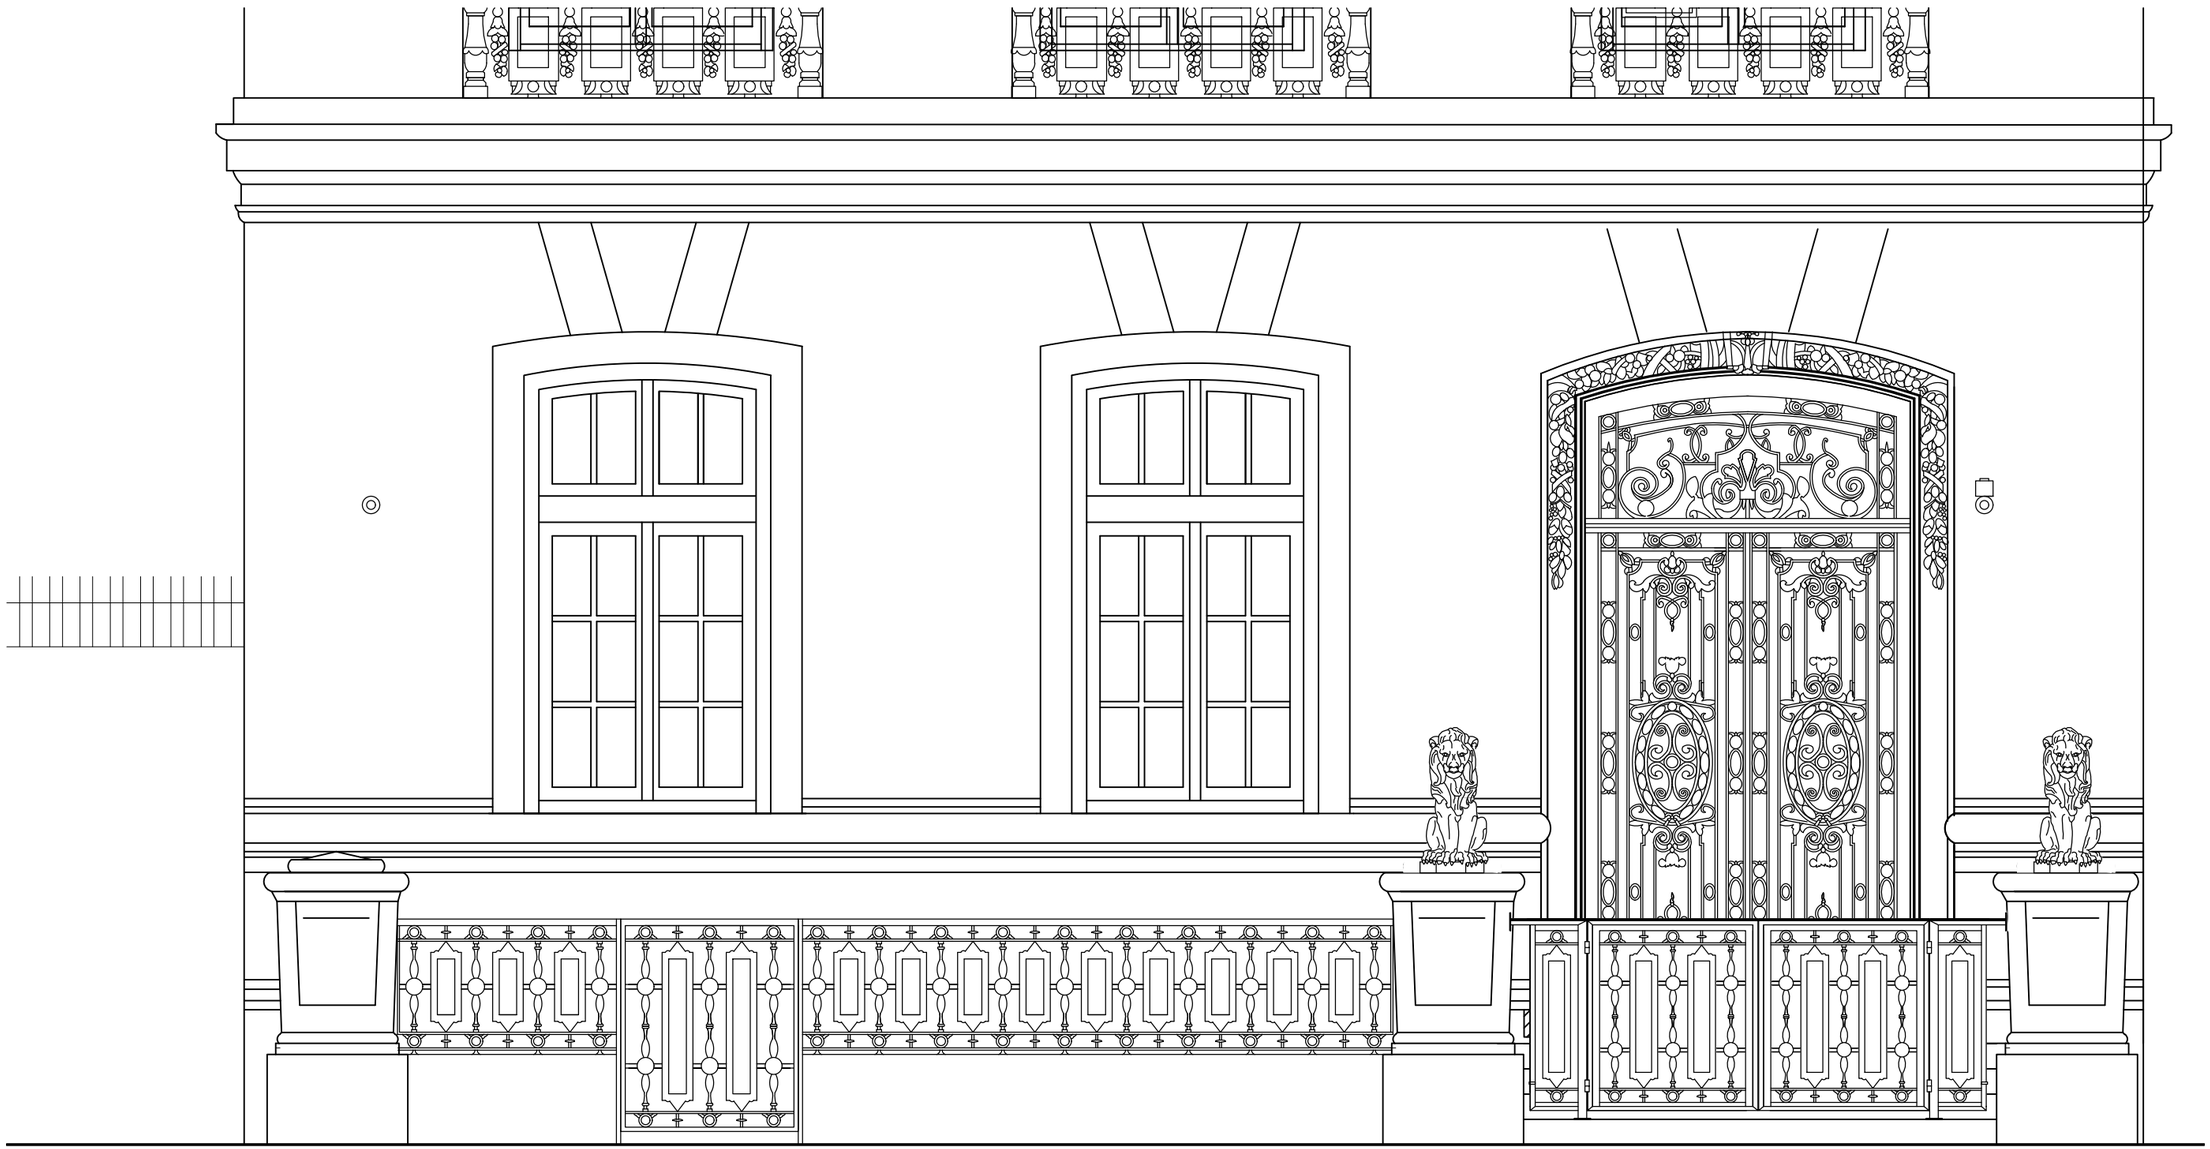

THE STEPHEN B. JACOBS GROUP P.C.
Architects and Planners
381 Park Avenue South. New York, NY 10016
T: 212.421.3712 F: 212.421.8471
© 2022

18 East 68th Street
LPC PRESENTATION

PROPOSED ORNAMENT ELEVATION

2/17/2022 scale: 1/4" = 1'-0"

04

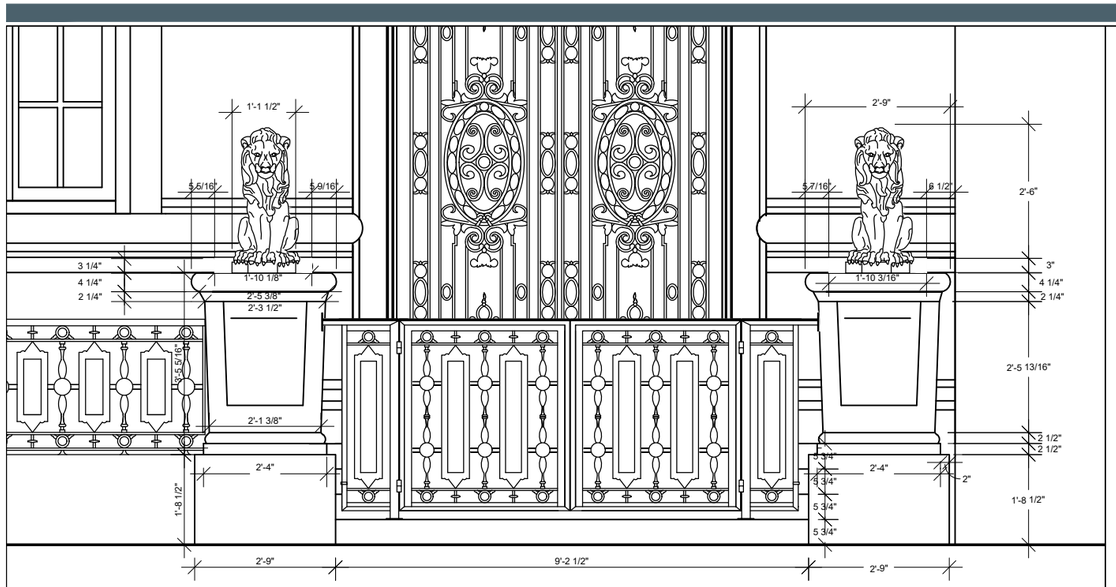

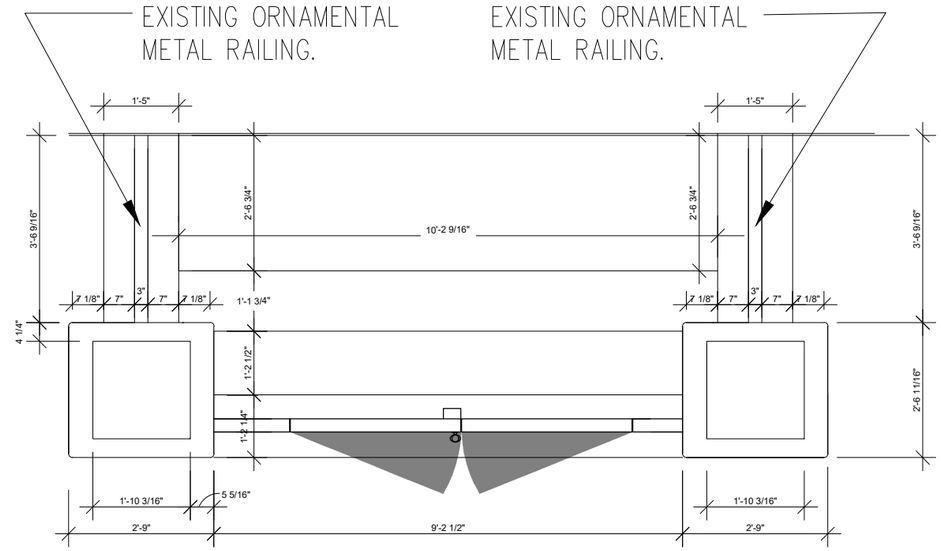

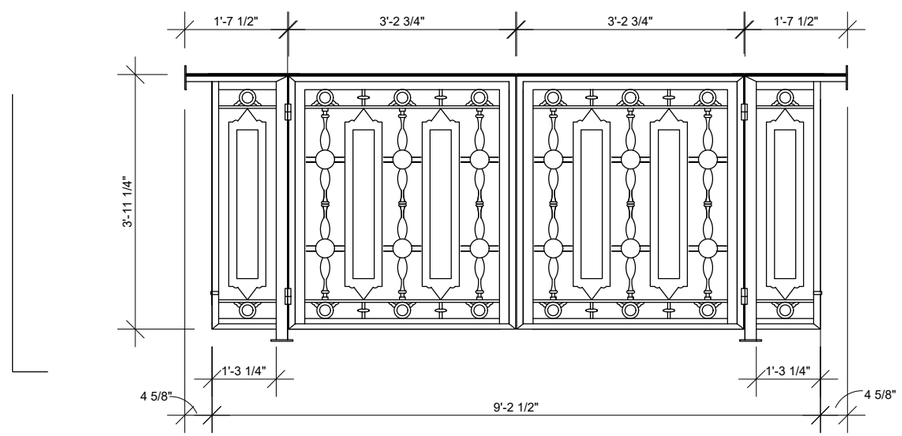

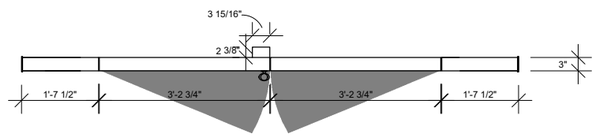

THE STEPHEN B. JACOBS GROUP P.C.
Architects and Planners
381 Park Avenue South. New York, NY 10016
T: 212.421.3712 F: 212.421.8471
© 2022

18 East 68th Street
LPC PRESENTATION

GATE & LION ELEVATION PLAN

2/17/2022 scale: 1/4" = 1'-0"

05

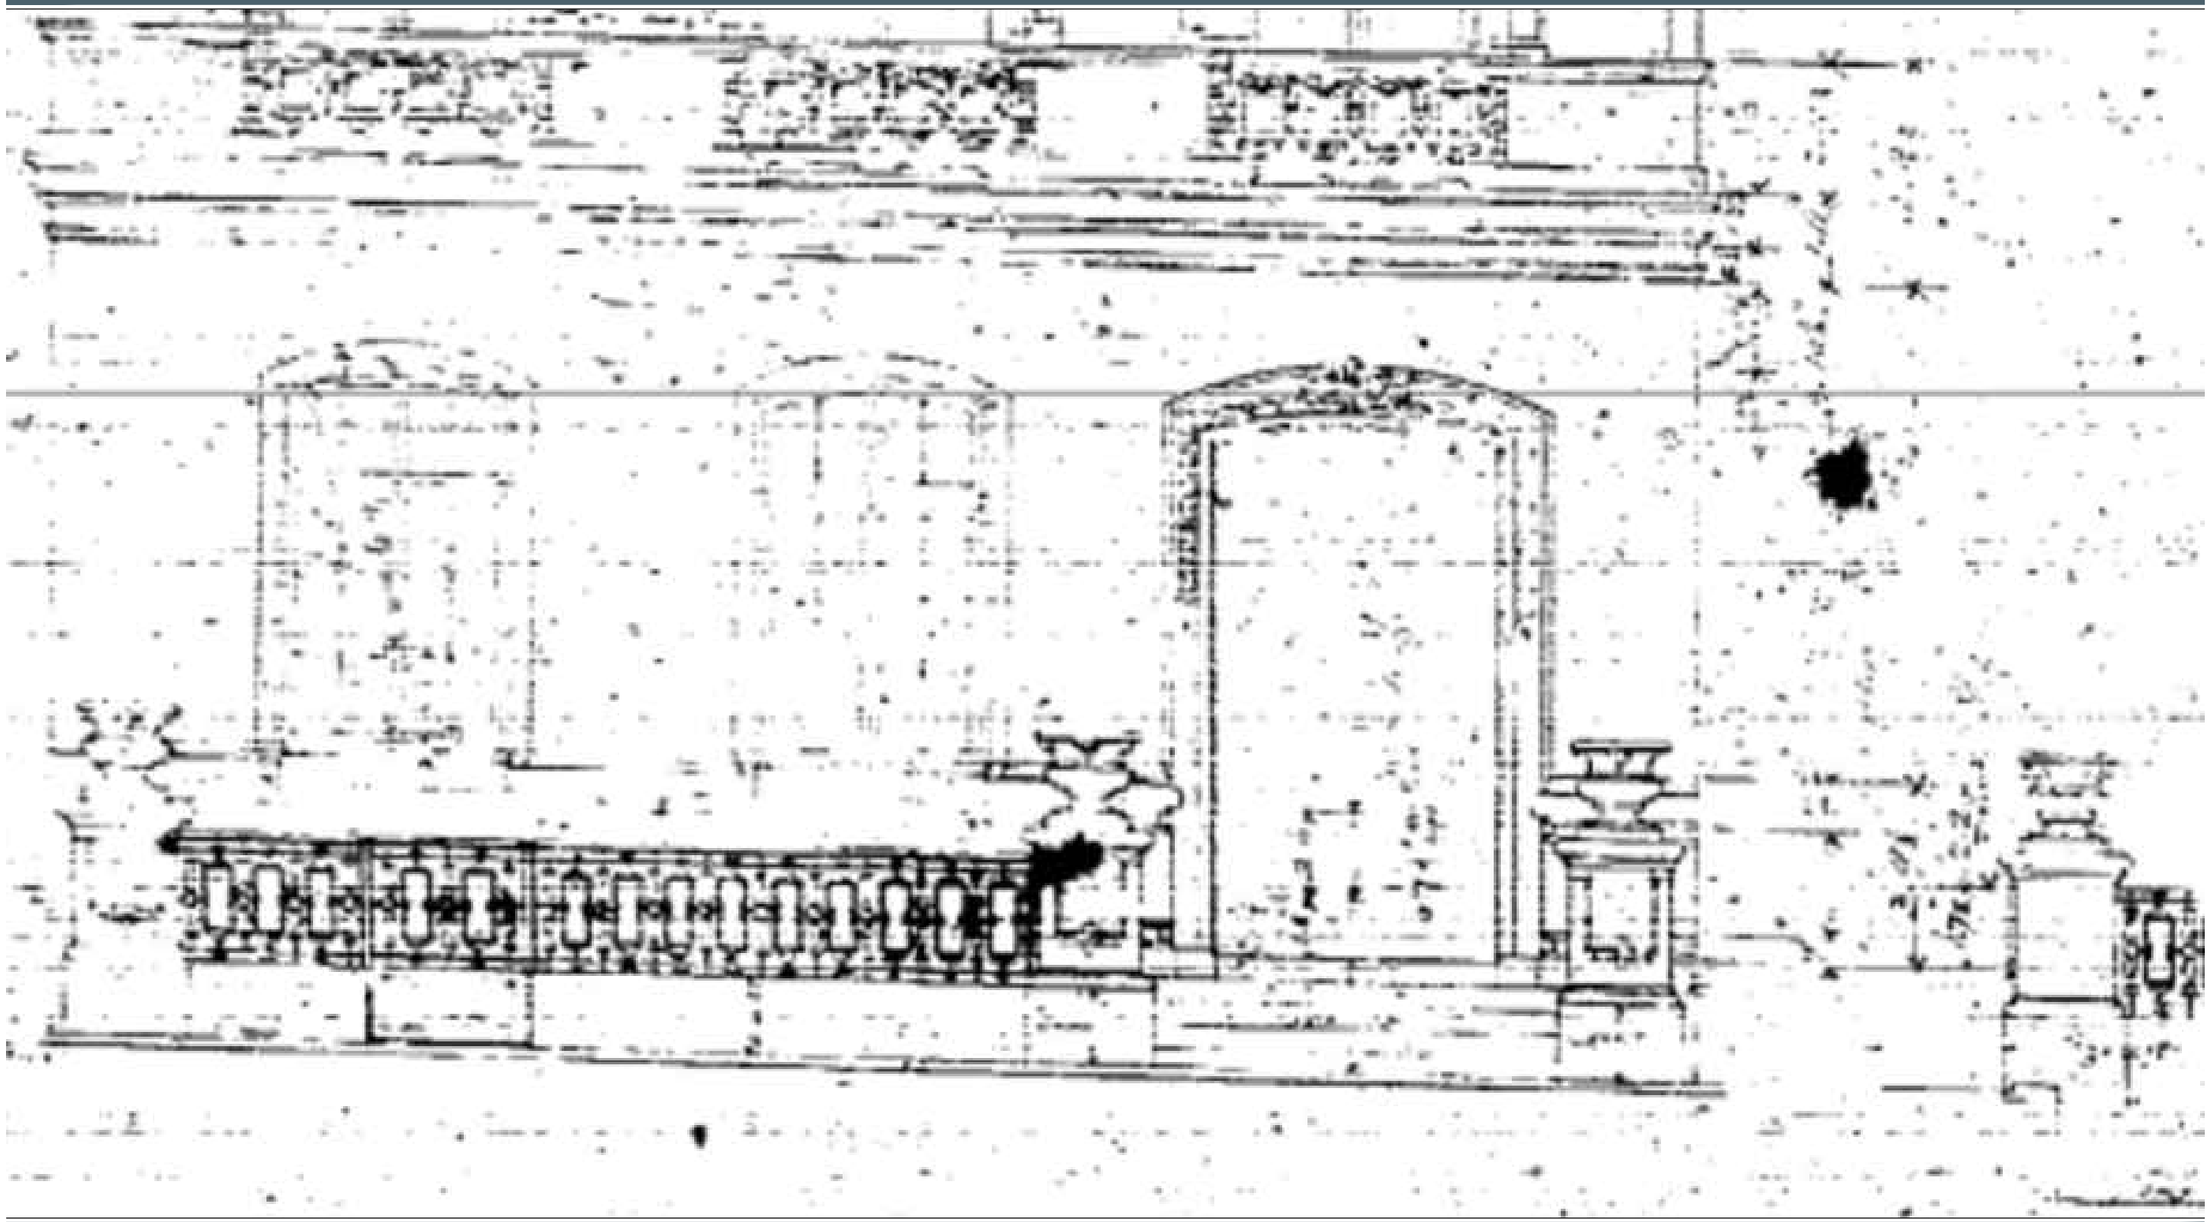

THE STEPHEN B. JACOBS GROUP P.C.
Architects and Planners
381 Park Avenue South. New York, NY 10016
T: 212.421.3712 F: 212.421.8471
© 2022

18 East 68th Street
LPC PRESENTATION

OLD ORNAMENTATION DRAWING

2/17/2022 scale: 3/8" = 1'-0"

06

THE STEPHEN B. JACOBS GROUP P.C.
Architects and Planners
381 Park Avenue South. New York, NY 10016
T: 212.421.3712 F: 212.421.8471
© 2022

18 East 68th Street
LPC PRESENTATION

INTERIOR LION ORNAMENTATION AT VESTIBULE

2/17/2022 scale: 1/4" = 1'-0"

07

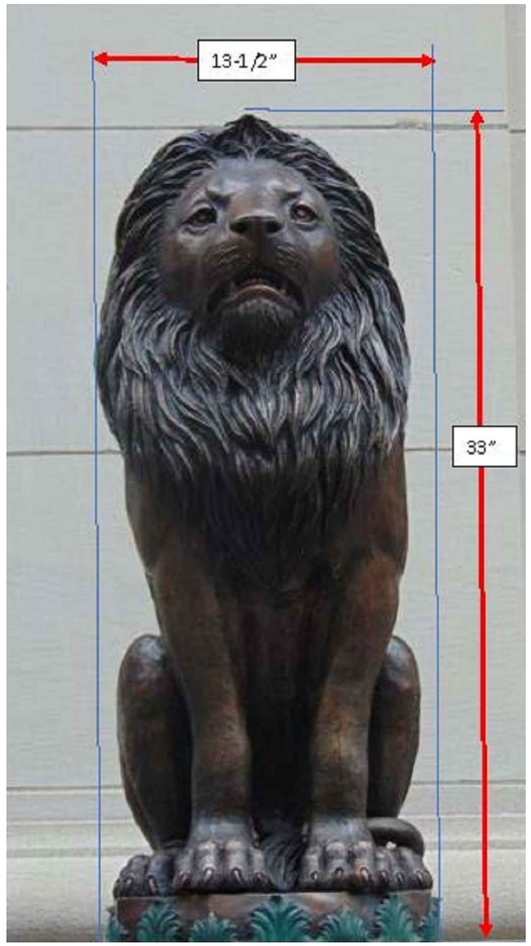

THE STEPHEN B. JACOBS GROUP P.C.
Architects and Planners
381 Park Avenue South. New York, NY 10016
T: 212.421.3712 F: 212.421.8471
© 2022

18 East 68th Street
LPC PRESENTATION

PROPOSED LION ORNAMENTATION

2/17/2022 scale: 1/8" = 1'-0"

08

THE STEPHEN B. JACOBS GROUP P.C.
Architects and Planners
381 Park Avenue South. New York, NY 10016
T: 212.421.3712 F: 212.421.8471
© 2022

18 East 68th Street
LPC PRESENTATION

EXISTING COLUMN (TYP.)

2/17/2022 scale: 3/16" = 1'-0"

09

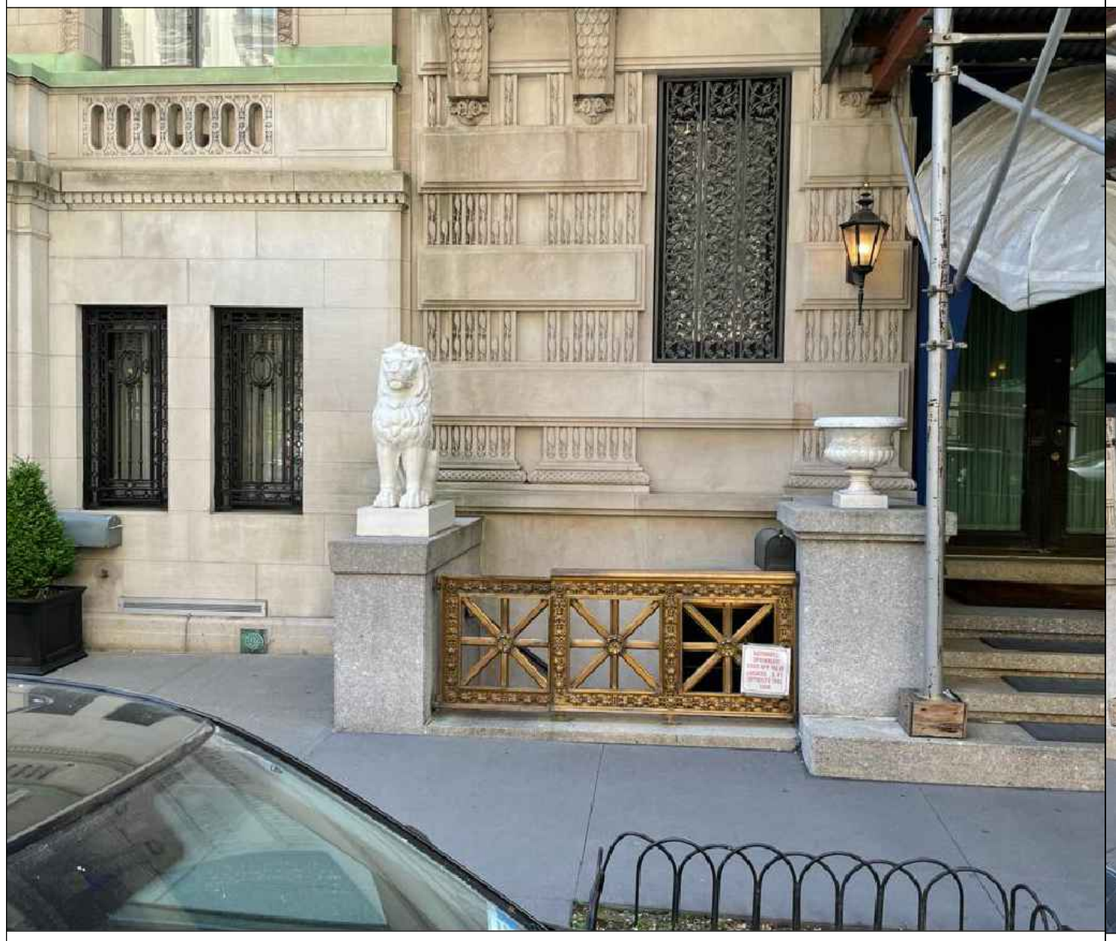

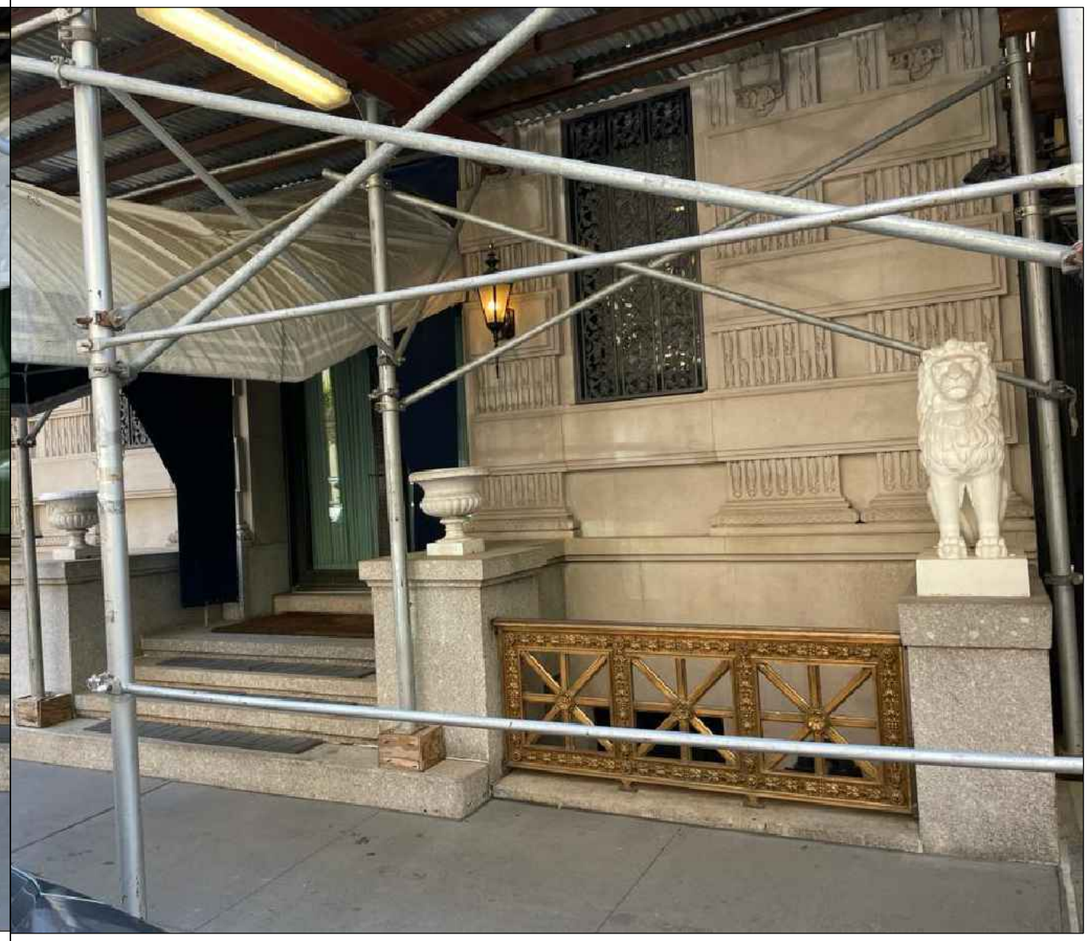

THE STEPHEN B. JACOBS GROUP P.C.
Architects and Planners
381 Park Avenue South. New York, NY 10016
T: 212.421.3712 F: 212.421.8471
© 2022

18 East 68th Street
LPC PRESENTATION

LION ORNAMENT SAMPLE (4 EAST 67TH STREET)

2/17/2022 scale: 1/4" = 1'-0"

136 EAST 71ST STREET

THE STEPHEN B. JACOBS GROUP P.C.
Architects and Planners
381 Park Avenue South. New York, NY 10016
T: 212.421.3712 F: 212.421.8471
© 2022

18 East 68th Street
LPC PRESENTATION

LION ORNAMENT SAMPLE

2/17/2022 scale: 1/4" = 1'-0"

45 EAST 67TH STREET

THE STEPHEN B. JACOBS GROUP P.C.
Architects and Planners
381 Park Avenue South. New York, NY 10016
T: 212.421.3712 F: 212.421.8471
© 2022

18 East 68th Street
LPC PRESENTATION

LION ORNAMENT SAMPLE

2/17/2022 scale: 1/4" = 1'-0"

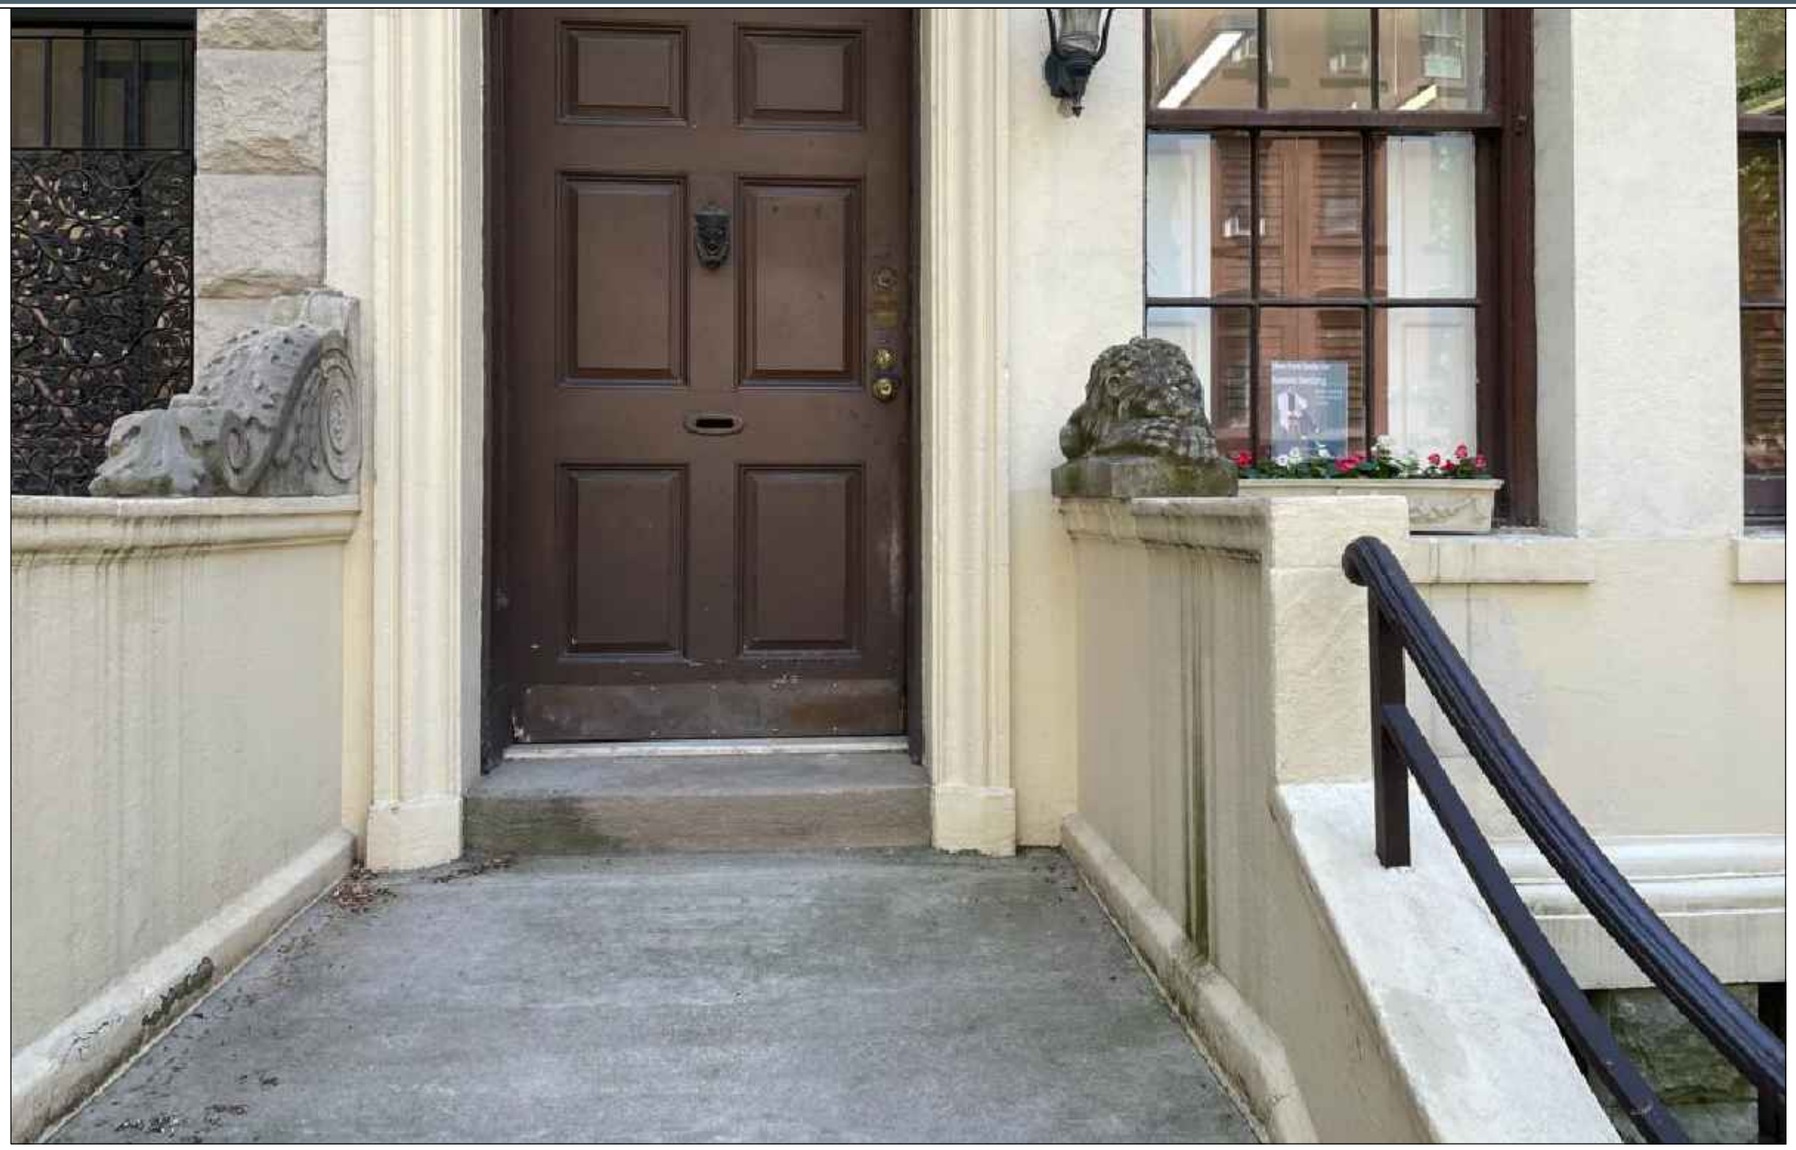

128 EAST 71ST STREET

THE STEPHEN B. JACOBS GROUP P.C.
Architects and Planners
381 Park Avenue South. New York, NY 10016
T: 212.421.3712 F: 212.421.8471
© 2022

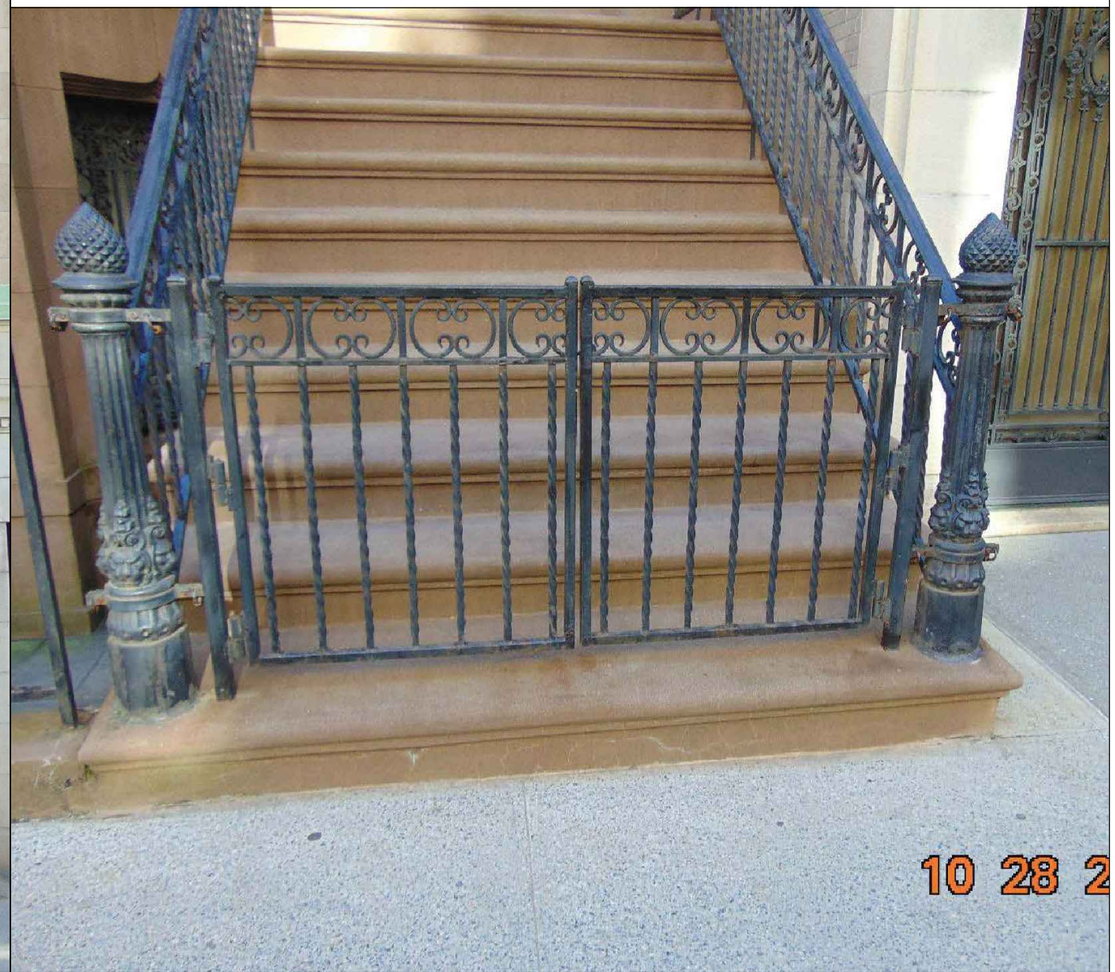

8 EAST 67TH STREET

THE STEPHEN B. JACOBS GROUP P.C.
Architects and Planners
381 Park Avenue South. New York, NY 10016
T: 212.421.3712 F: 212.421.8471
© 2022

18 East 68th Street
LPC PRESENTATION

NEIGHBORING GATE SAMPLE

2/17/2022 scale: 1/4" = 1'-0"

23 EAST 69TH STREET

THE STEPHEN B. JACOBS GROUP P.C.
Architects and Planners
381 Park Avenue South. New York, NY 10016
T: 212.421.3712 F: 212.421.8471
© 2022

18 East 68th Street
LPC PRESENTATION

NEIGHBORING GATE SAMPLE

2/17/2022 scale: 1/4" = 1'-0"

128 EAST 64TH STREET

127 EAST 64TH STREET

THE STEPHEN B. JACOBS GROUP P.C.
Architects and Planners
381 Park Avenue South. New York, NY 10016
T: 212.421.3712 F: 212.421.8471
© 2022

18 East 68th Street
LPC PRESENTATION

NEIGHBORING GATE SAMPLE

2/17/2022 scale: 1/4" = 1'-0"

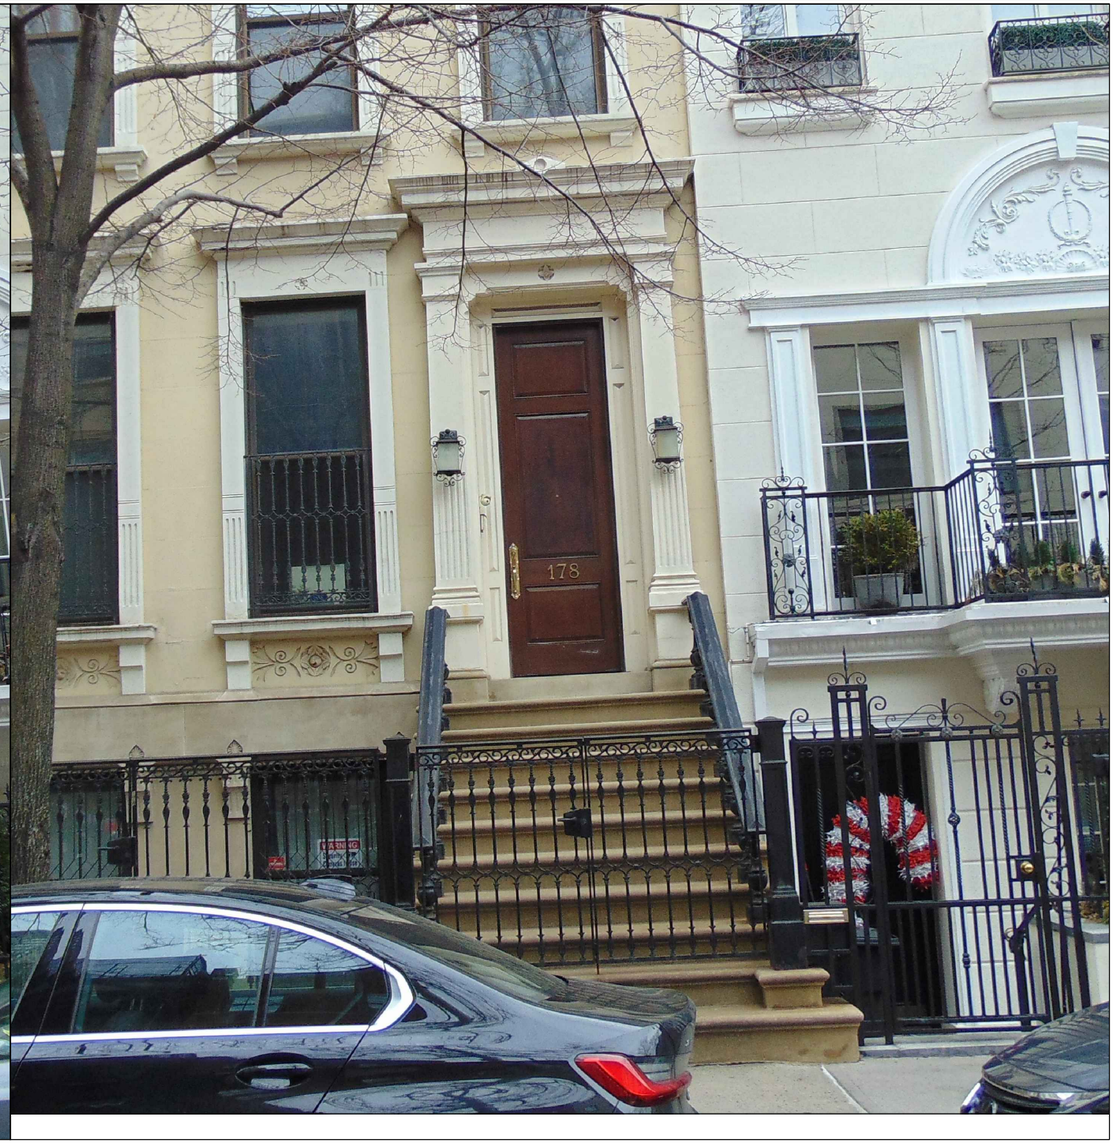

178 EAST 64TH STREET

THE STEPHEN B. JACOBS GROUP P.C.
Architects and Planners
381 Park Avenue South. New York, NY 10016
T: 212.421.3712 F: 212.421.8471
© 2022

18 East 68th Street
LPC PRESENTATION

NEIGHBORING GATE SAMPLE

2/17/2022 scale: 1/4" = 1'-0"

158 EAST 64TH STREET

THE STEPHEN B. JACOBS GROUP P.C.
Architects and Planners
381 Park Avenue South. New York, NY 10016
T: 212.421.3712 F: 212.421.8471
© 2022

18 East 68th Street
LPC PRESENTATION

NEIGHBORING GATE SAMPLE

2/17/2022 scale: 1/4" = 1'-0"

Landmarks Preservation Commission

February 22nd, 2022
Public Hearing

The current proposal is:

Preservation Department – Item 3, LPC-21-08974

18 East 68th Street – Upper East Side Historic District

Borough of Manhattan

To Testify Please Join Zoom

Webinar ID: 835 8468 4832
Passcode: 684747
By Phone: 1 646-558-8656 US (New York)
877-853-5257 (Toll free) US
888 475 4499 (Toll free)

Note: If you want to testify on an item, join the Zoom webinar at the agenda's "Be Here by" time (about an hour in advance). When the Chair indicates it's time to testify, "raise your hand" via the Zoom app if you want to speak (*9 on the phone). Those who signed up in advance will be called first.