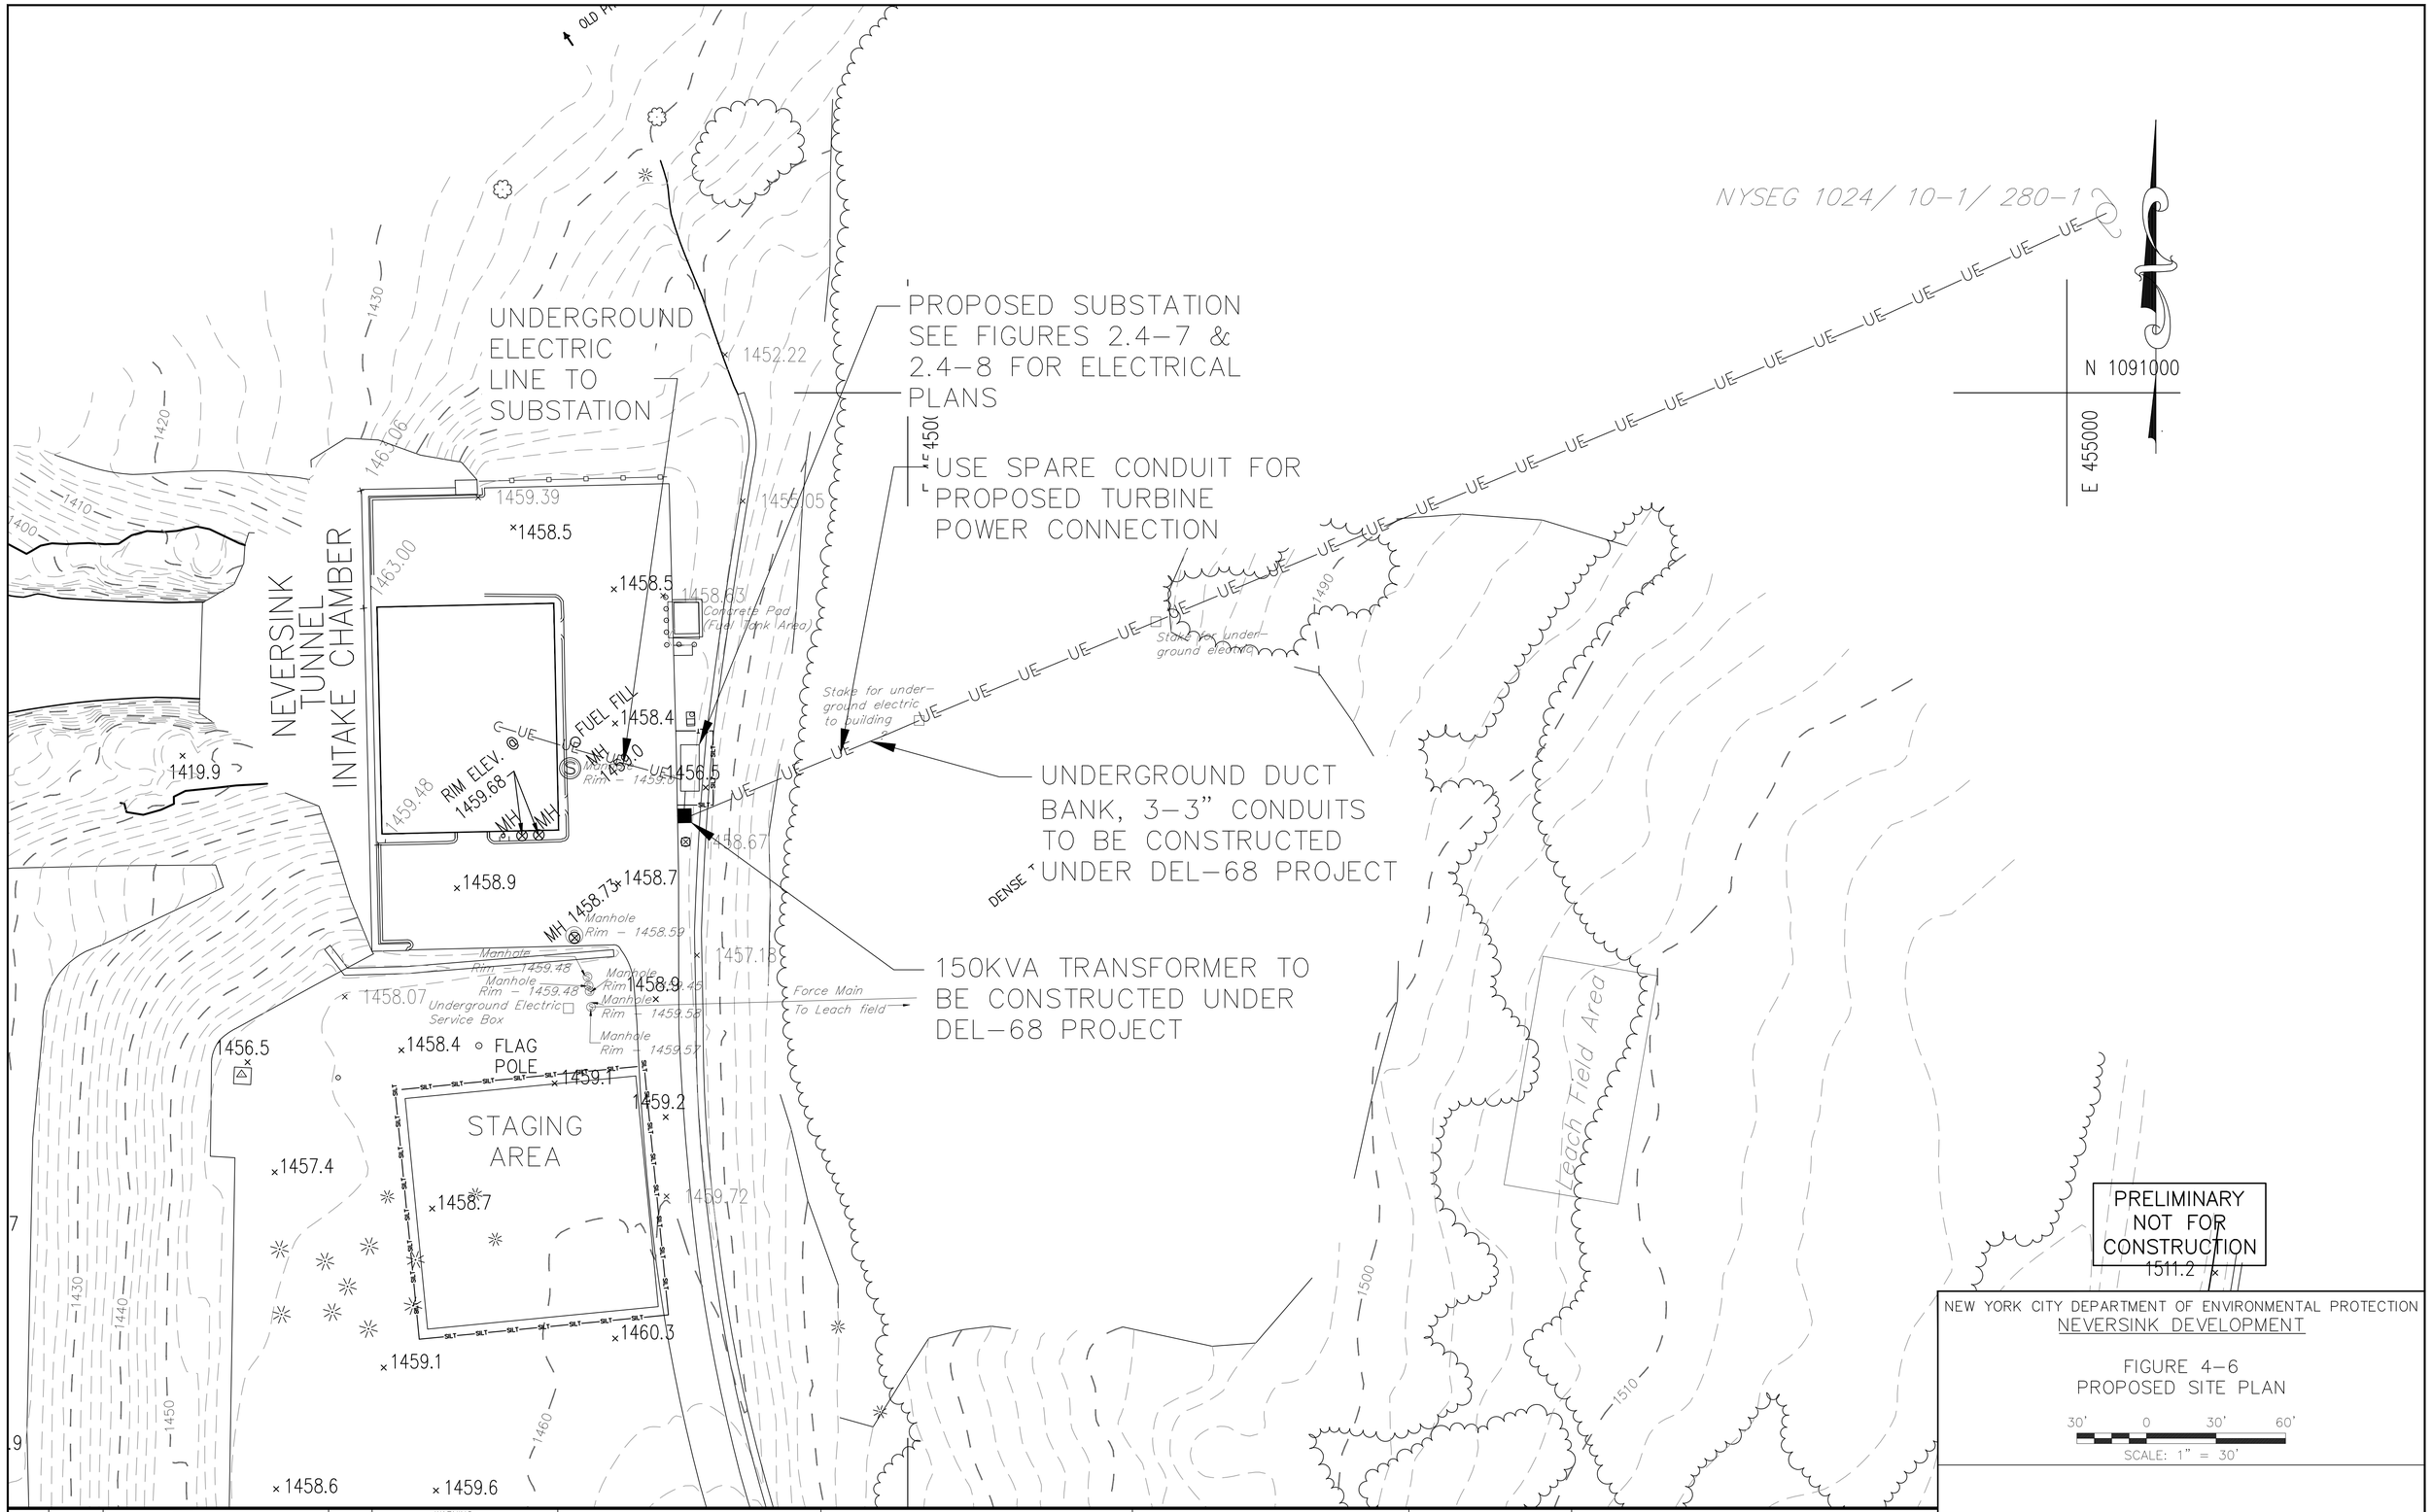

NEW YORK CITY DEPARTMENT OF ENVIRONMENTAL PROTECTION
NEVERSINK DEVELOPMENT

FIGURE 4-6
PROPOSED SITE PLAN

30' 0 30' 60'
SCALE: 1" = 30'

NO.	DATE	ISSUED FOR	BY

WARNING
IT IS A VIOLATION OF SECTION 7209.2 OF THE NEW YORK STATE EDUCATION LAW FOR ANY PERSON, UNLESS ACTING UNDER THE DIRECTION OF A LICENSED PROFESSIONAL ENGINEER, TO ALTER IN ANY WAY PLANS, SPECIFICATIONS, PLATS OR REPORTS TO WHICH THE SEAL OF A PROFESSIONAL ENGINEER HAS BEEN APPLIED. IF AN ITEM BEARING THE SEAL OF A PROFESSIONAL ENGINEER IS ALTERED, THE ALTERING ENGINEER SHALL AFFIX TO THE ITEM HIS SEAL AND THE NOTATION "ALTERED BY" FOLLOWED BY HIS SIGNATURE, THE DATE, AND A SPECIFIC DESCRIPTION OF THE ALTERATION.

DATE JUNE 2011
DESIGNED RLS
DRAWN KMM
CHECKED RLS

GOMEZ AND SULLIVAN Engineers, P.C.
288 Genesee Street, Utica, NY 13502, (315) 724-4860
41 Liberty Rd, Bldg 1, Henniker, NH 03242, (603) 428-4960
5820 Main Street, Williamsville, NY 14221, (716) 250-4960

NYC Environmental Protection

CITY OF NEW YORK
DEPARTMENT OF ENVIRONMENTAL PROTECTION

WEST OF HUDSON HYDROELECTRIC PROJECT