O'NEILL ROSE
ARCHITECTS, P.C.
98 4TH STREET SUITE 419
t:718.852.3925 e: info@oneillrosearchitects.com

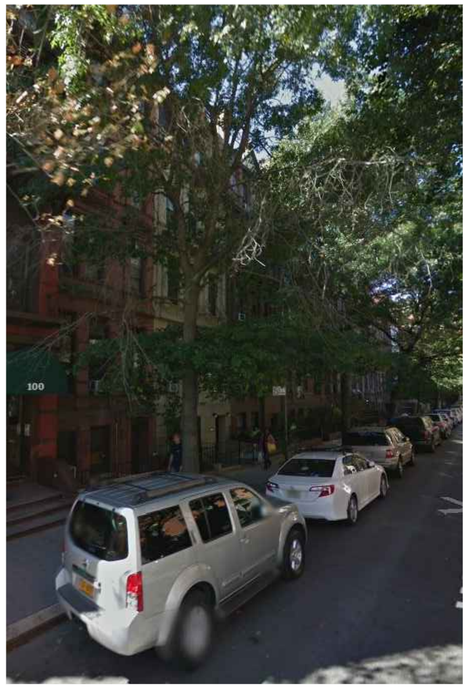

VIEW FROM COLUMBIA AND 87TH
1/4"=1'-0" (6)

FRONT FACADE
NTS (5)

VIEW FROM AMSTERDAM AVE 87TH
NTS (4)

140 WEST 87TH STREET HISTORIC DISTRICT MAP
NTS (3)

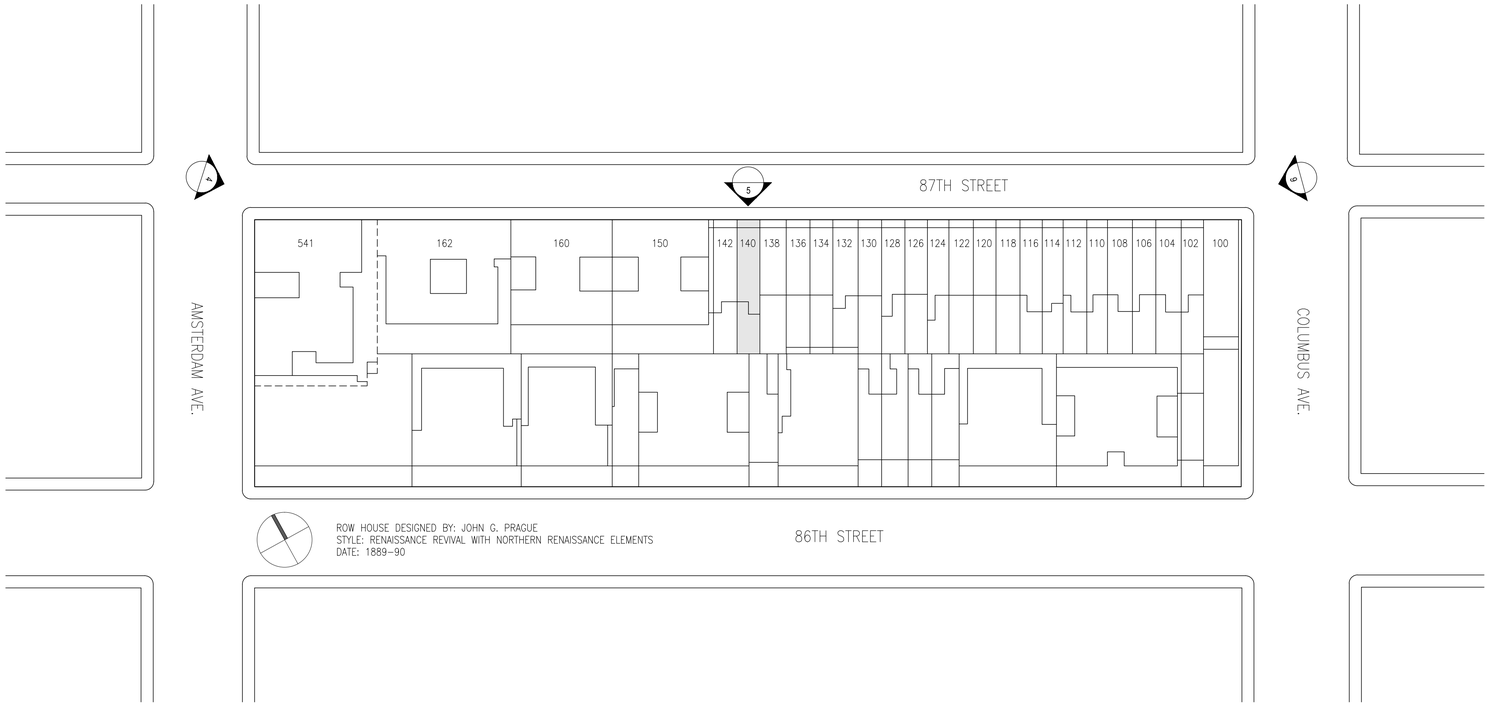

PLOT PLAN
NTS (2)

140 WEST 87TH STREET TAX ID PHOTO
NTS (1)

ISSUES AND REVISIONS

DATE	ISSUE
10.07.15	DOB SET

NOT FOR CONSTRUCTION

PROJECT:

MOENCH-SULLIVAN RESIDENCE
140 WEST 87TH ST.
NEW YORK, NY 10024

SITE SURVEY

DATE: 2016.02.16
PROJECT No:
DRAWING BY:
CHK BY:
DWG No:

A-200.00

01 of 17

© COPYRIGHT O'NEILL ROSE ARCHITECTS P.C.

140 WEST 87TH

NEIGHBORING BUILDING FRONT FACADE COLLAGE
NTS

1

O'NEILL ROSE
ARCHITECTS, P.C.
98 4TH STREET SUITE 419
t:718.852.3925 e: info@oneillrosearchitects.com

ISSUES AND REVISIONS

DATE	ISSUE
10.07.15	DOB SET

NOT FOR CONSTRUCTION

PROJECT:

MOENCH-SULLIVAN RESIDENCE
140 WEST 87TH ST.
NEW YORK, NY 10024

FRONT ELEVATION PHOTO

DATE: 2016.02.16
PROJECT No:
DRAWING BY:
CHK BY:
DWG No:

A-201.00

© COPYRIGHT O'NEILL ROSE ARCHITECTS P.C.

EXISTING FRONT GARDEN PHOTO
NTS
3

EXISTING FRONT GARDEN PHOTO
NTS
2

EXISTING FRONT GARDEN PHOTO
NTS
1

O'NEILL ROSE
ARCHITECTS, P.C.
98 4TH STREET SUITE 419
t:718.852.3925 e: info@oneillrosearchitects.com

ISSUES AND REVISIONS

DATE	ISSUE
10.07.15	DOB SET

NOT FOR CONSTRUCTION

PROJECT:

MOENCH-SULLIVAN RESIDENCE
140 WEST 87TH ST.
NEW YORK, NY 10024

EXISTING FRONT GARDEN PHOTOS

DATE: 2016.02.16
PROJECT No:
DRAWING BY:
CHK BY:
DWG No:

A-202.00

0 of 17

© COPYRIGHT O'NEILL ROSE ARCHITECTS P.C.

EXISTING FRONT GARDEN PHOTO
NTS
3

EXISTING FRONT GARDEN PHOTO
NTS
2

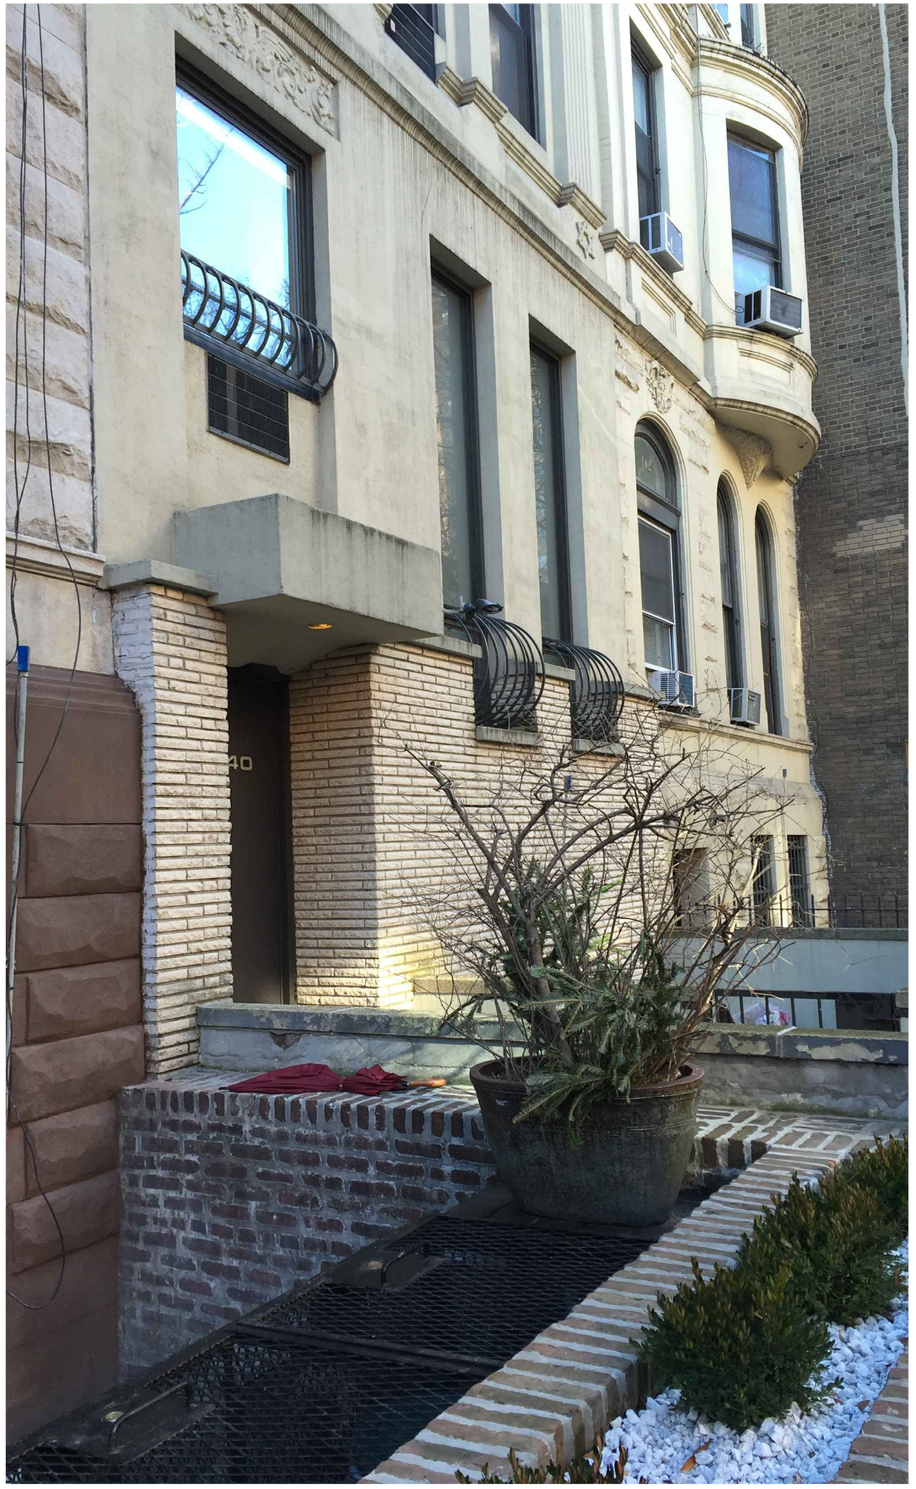

EXISTING FRONT GARDEN PHOTO
NTS
1

O'NEILL ROSE
ARCHITECTS, P.C.
98 4TH STREET SUITE 419
t:718.852.3925 e: info@oneillrosearchitects.com

ISSUES AND REVISIONS

DATE	ISSUE
10.07.15	DOB SET

NOT FOR CONSTRUCTION

PROJECT:

MOENCH-SULLIVAN RESIDENCE
140 WEST 87TH ST.
NEW YORK, NY 10024

EXISTING FRONT GARDEN PHOTOS

DATE: 2016.02.16
PROJECT No:
DRAWING BY:
CHK BY:
DWG No:

A-20 .00

© COPYRIGHT O'NEILL ROSE ARCHITECTS P.C.

EXISTING FRONT ELEVATION
1/4"=1'-0"

1

O'NEILL ROSE
ARCHITECTS, P.C.
98 4TH STREET SUITE 419
t:718.852.3925 e: info@oneillrosearchitects.com

ISSUES AND REVISIONS

DATE	ISSUE
10.07.15	DOB SET

NOT FOR CONSTRUCTION

PROJECT:

MOENCH-SULLIVAN RESIDENCE
140 WEST 87TH ST.
NEW YORK, NY 10024

EXISTING FRONT ELEVATION

DATE: 2016.02.16
PROJECT No:
DRAWING BY:
CHK BY:
DWG No:

A-204.00

0 of 11

© COPYRIGHT O'NEILL ROSE ARCHITECTS P.C.

PROPOSED FRONT ELEVATION
1/4"=1'-0"

1

O'NEILL ROSE
ARCHITECTS, P.C.
98 4TH STREET SUITE 419
t:718.852.3925 e: info@oneillrosearchitects.com

ISSUES AND REVISIONS

DATE	ISSUE
10.07.15	DOB SET

NOT FOR CONSTRUCTION

PROJECT:

MOENCH-SULLIVAN RESIDENCE
140 WEST 87TH ST.
NEW YORK, NY 10024

PROPOSED FRONT ELEVATION

DATE: 2016.02.16
PROJECT No:
DRAWING BY:
CHK BY:
DWG No:

A-205.00

© COPYRIGHT O'NEILL ROSE ARCHITECTS P.C.

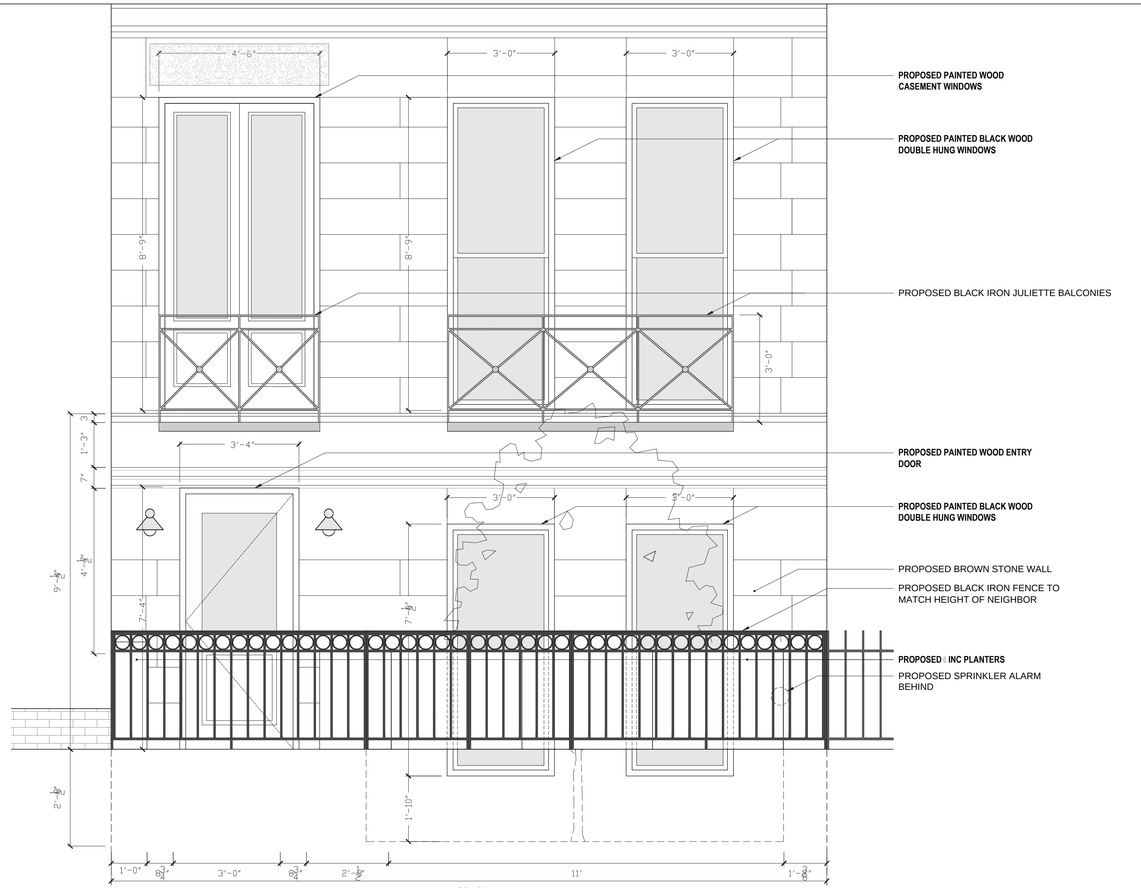

PROPOSED FRONT ELEVATION
1/2"=1'-0"

4

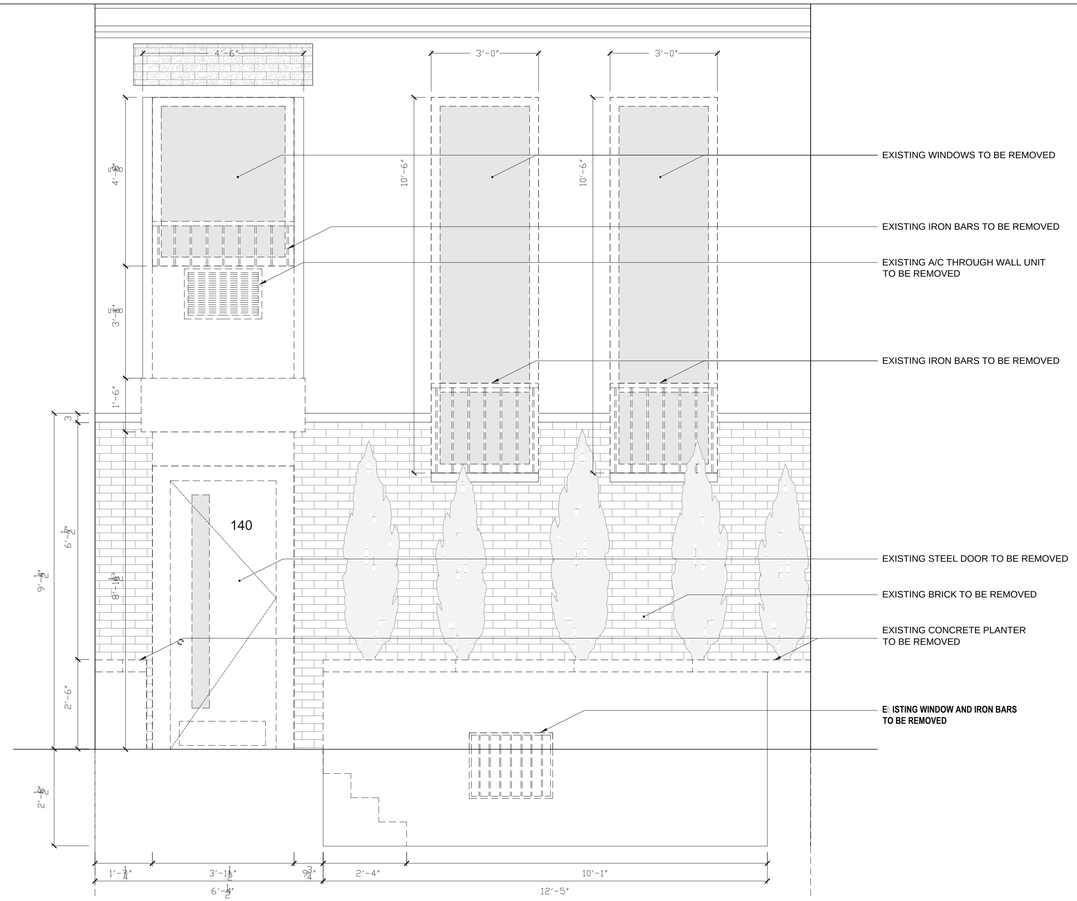

EXISTING FRONT ELEVATION
1/2"=1'-0"

3

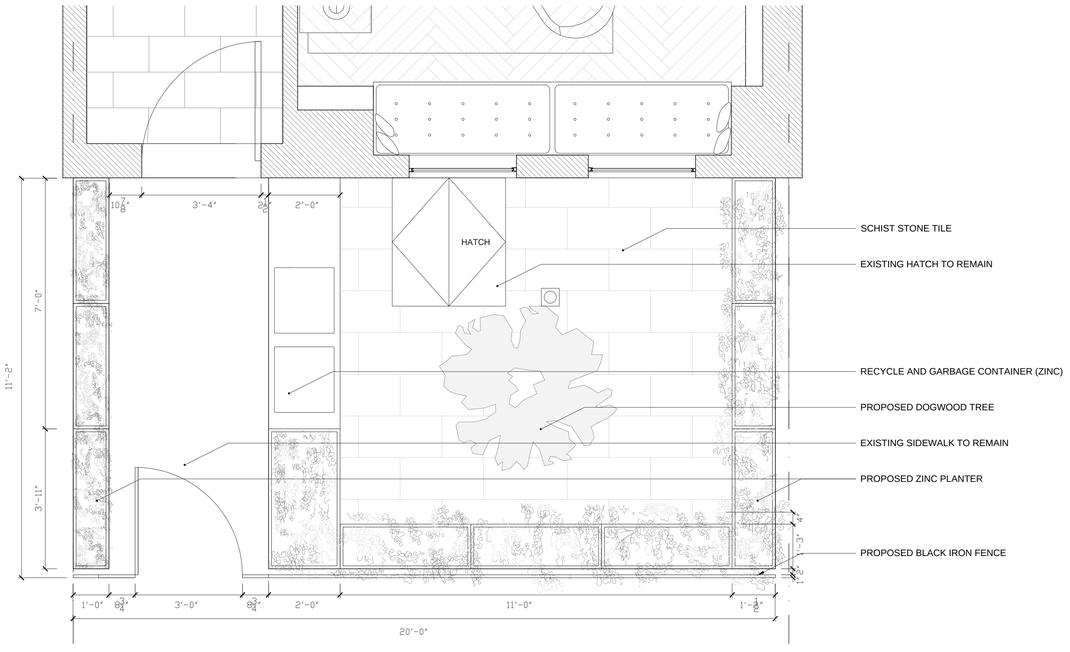

PROPOSED FRONT GARDEN PLAN
1/2"=1'-0"

2

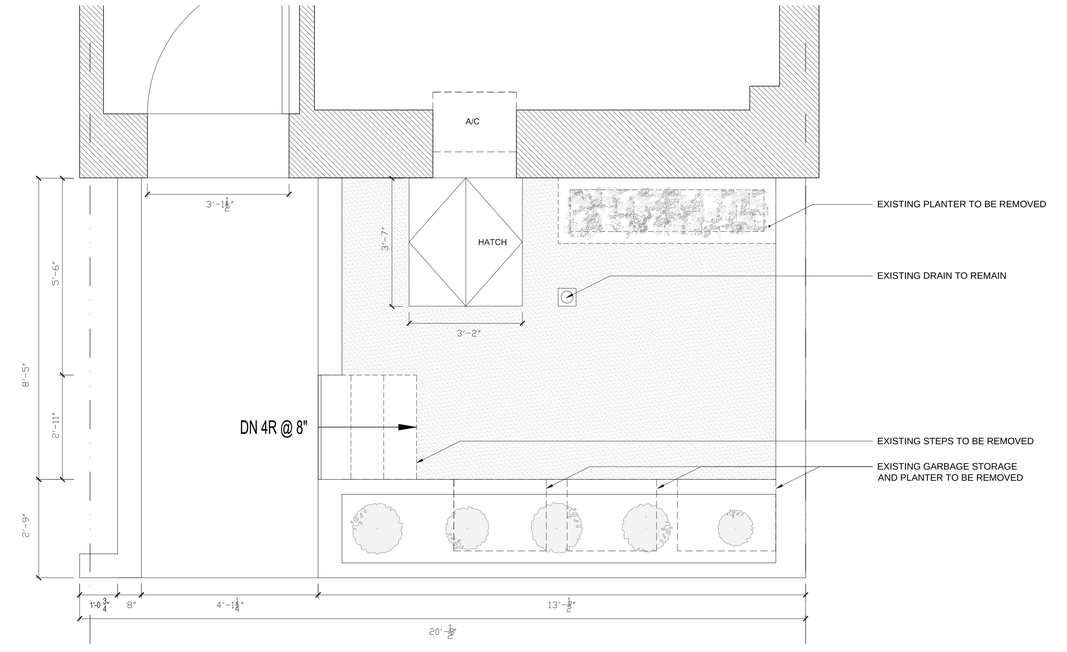

EXISTING FRONT GARDEN PLAN
1/2"=1'-0"

1

O'NEILL ROSE
ARCHITECTS, P.C.
98 4TH STREET SUITE 419
t:718.852.3925 e: info@oneillrosearchitects.com

ISSUES AND REVISIONS

DATE	ISSUE
10.07.15	DOB SET

NOT FOR CONSTRUCTION

PROJECT:

MOENCH-SULLIVAN RESIDENCE
140 WEST 87TH ST.
NEW YORK, NY 10024

FRONT GARDEN DETAILS

DATE: 2016.02.16
PROJECT No:
DRAWING BY:
CHK BY:
DWG No:

A-206.00

07 of 11

© COPYRIGHT O'NEILL ROSE ARCHITECTS P.C.

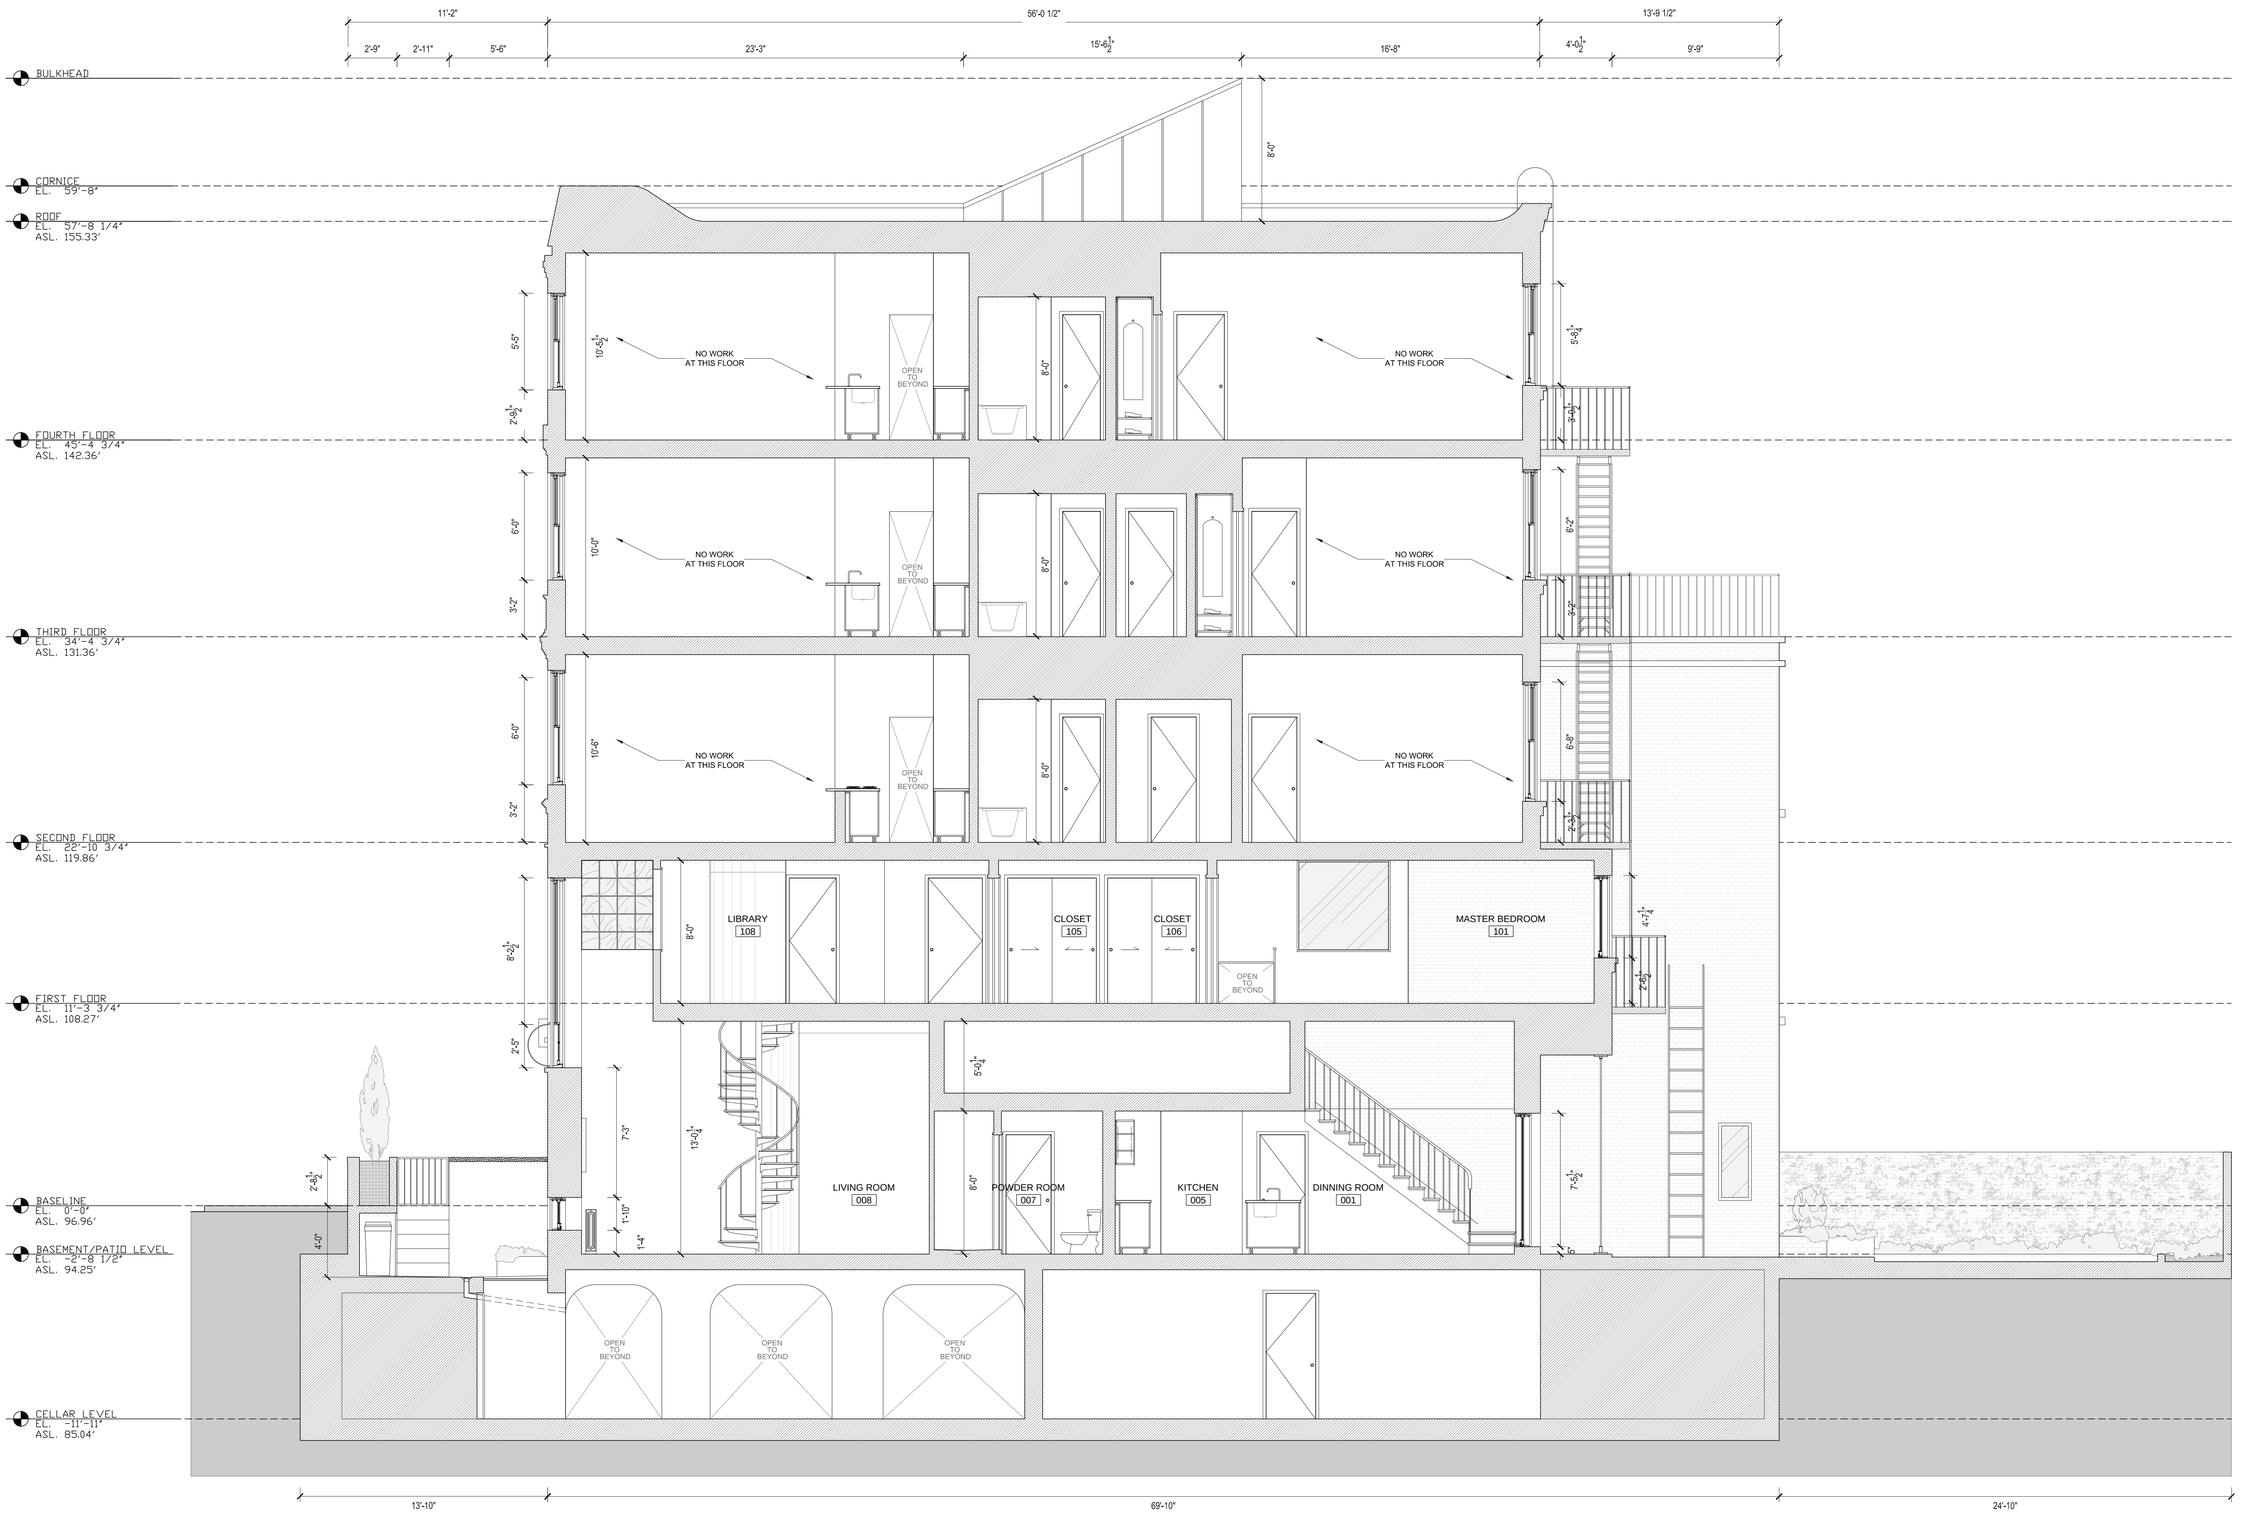

EXISTING BUILDING SECTION
1/4"=1'-0"

1

O'NEILL ROSE
ARCHITECTS, P.C.
98 4TH STREET SUITE 419
t:718.852.3925 e: info@oneillrosearchitects.com

ISSUES AND REVISIONS

DATE	ISSUE
10.07.15	DOB SET

NOT FOR CONSTRUCTION

PROJECT:

MOENCH-SULLIVAN RESIDENCE
140 WEST 87TH ST.
NEW YORK, NY 10024

EXISTING BUILDING SECTION

DATE: 2016.02.16
PROJECT No:
DRAWING BY:
CHK BY:
DWG No:

A-207.00

08 of 11

© COPYRIGHT O'NEILL ROSE ARCHITECTS P.C.

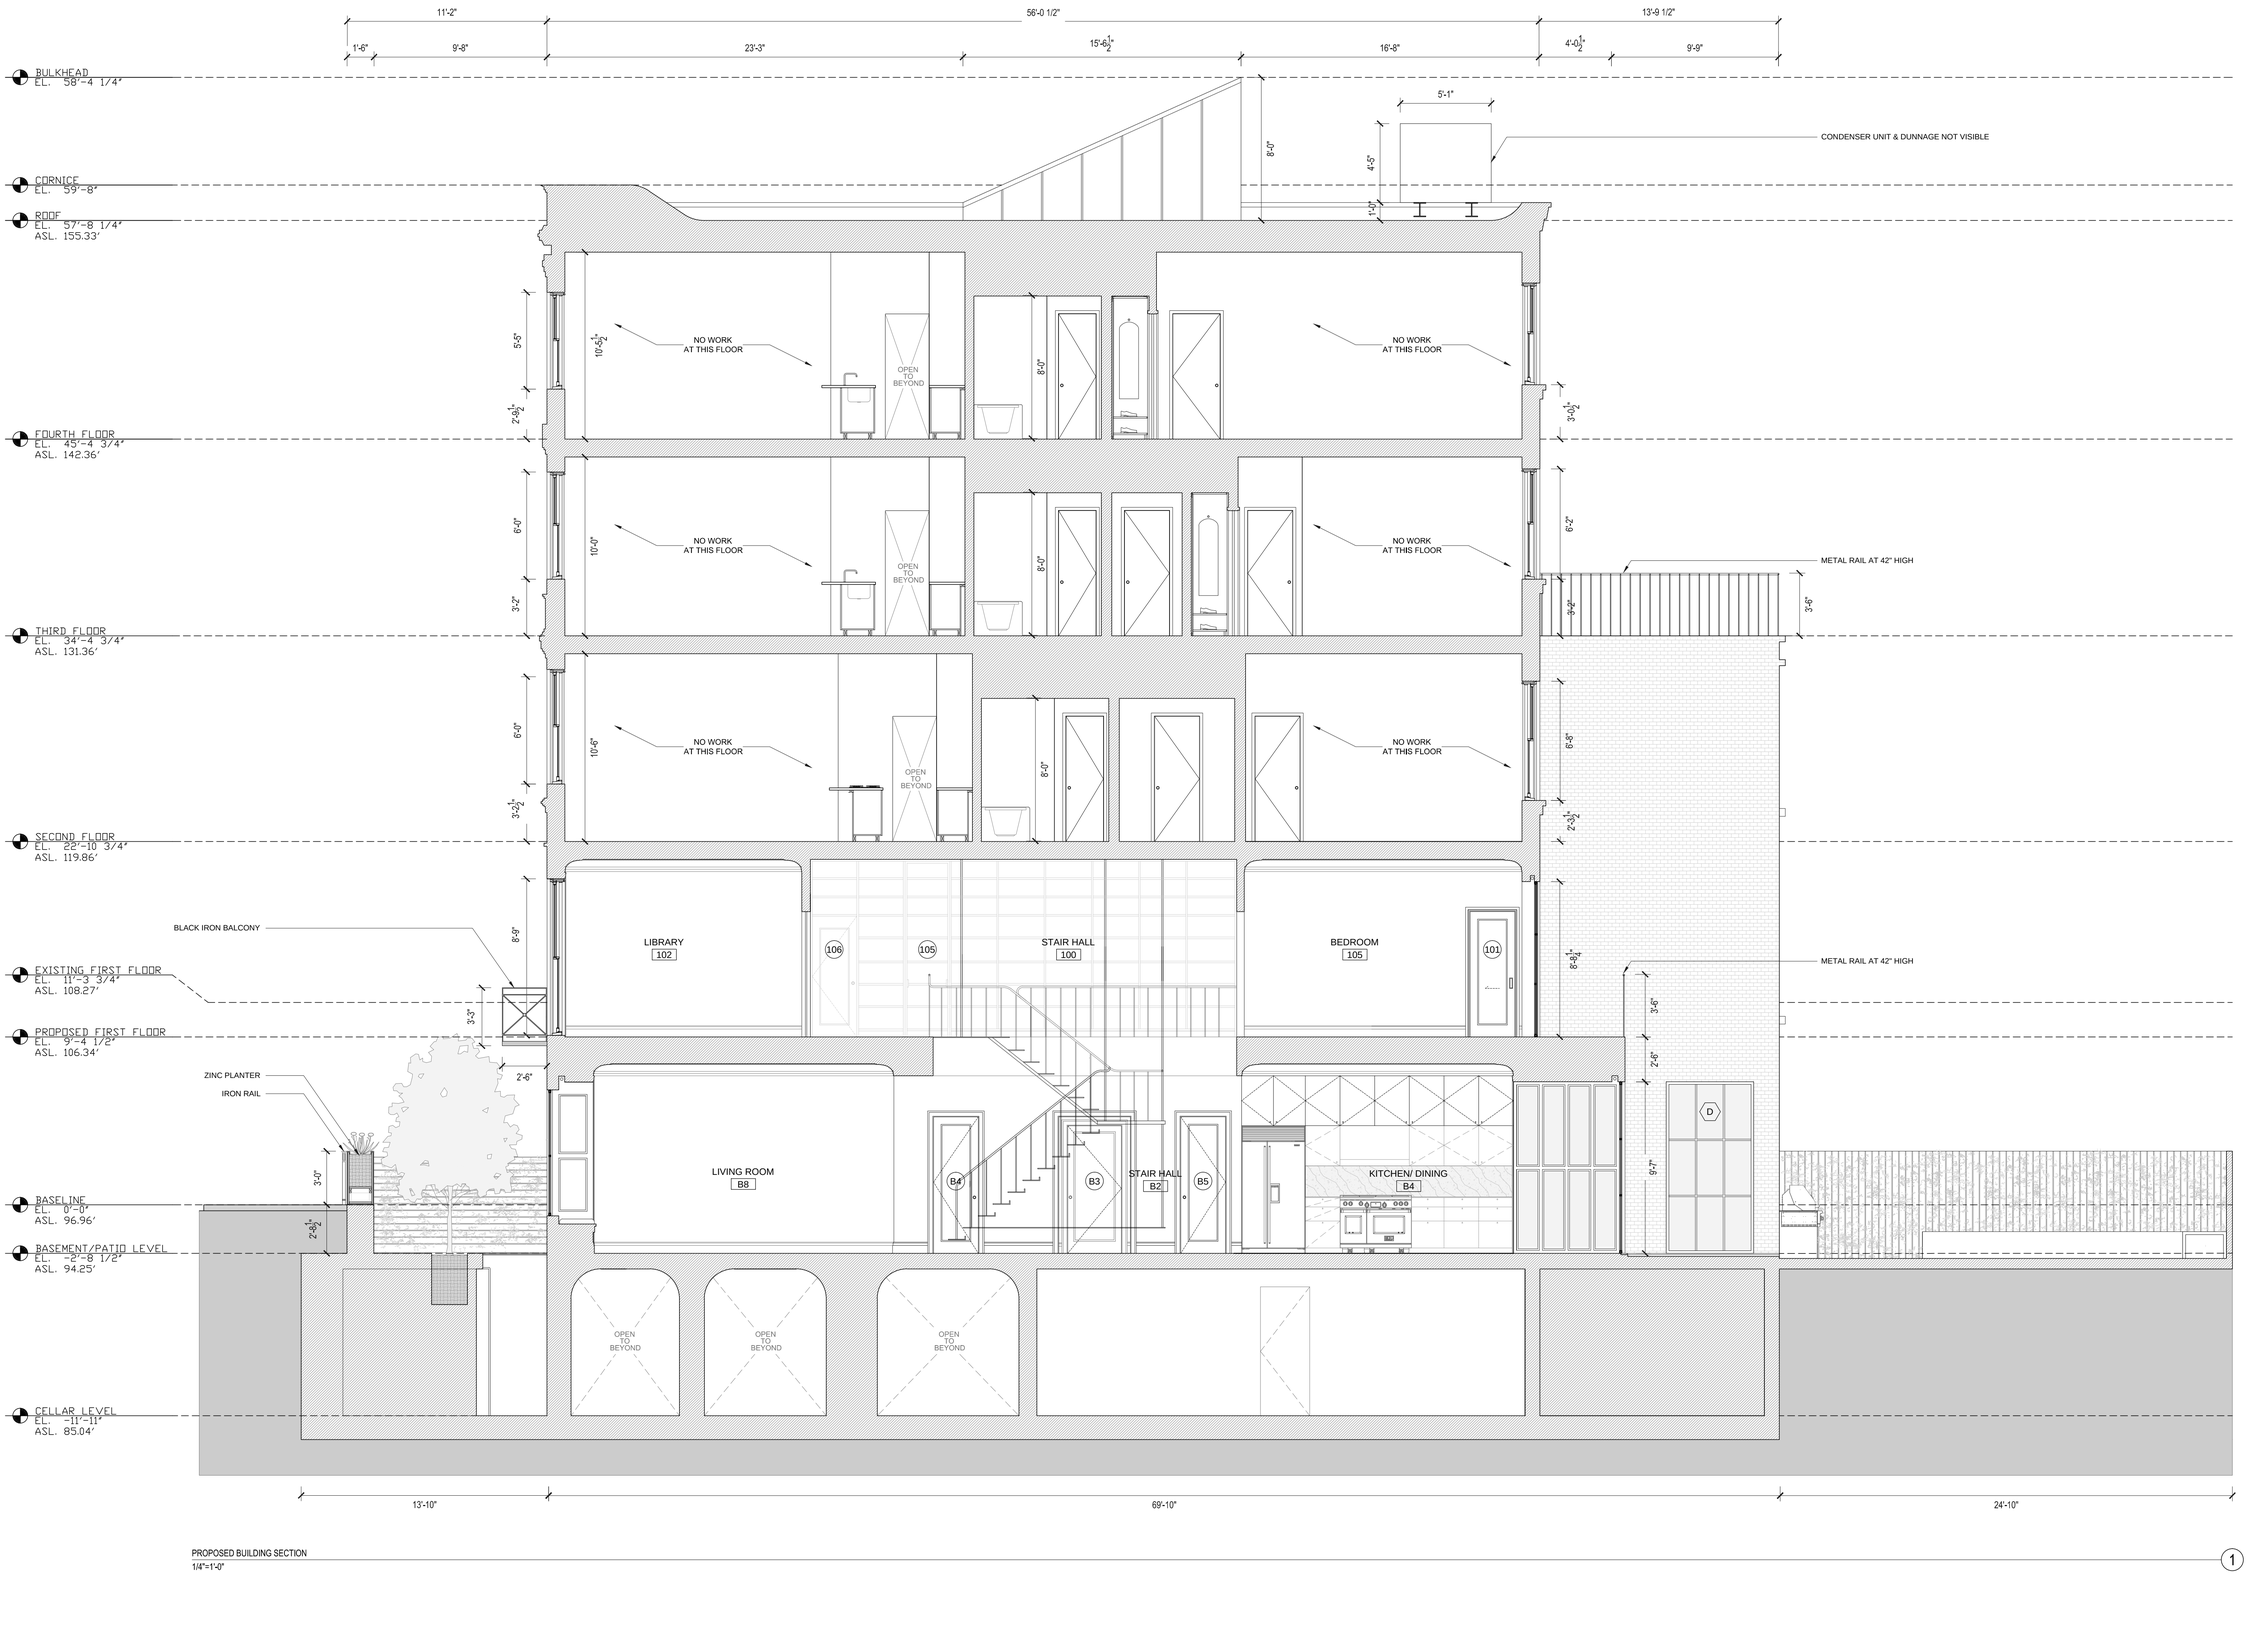

PROPOSED BUILDING SECTION
1/4"=1'-0" 1

O'NEILL ROSE
ARCHITECTS, P.C.
98 4TH STREET SUITE 419
t:718.852.3925 e: info@oneillrosearchitects.com

ISSUES AND REVISIONS

DATE	ISSUE
10.07.15	DOB SET

NOT FOR CONSTRUCTION

PROJECT:

MOENCH-SULLIVAN RESIDENCE
140 WEST 87TH ST.
NEW YORK, NY 10024

PROPOSED BUILDING SECTION

DATE: 2016.02.16
PROJECT No:
DRAWING BY:
CHK BY:
DWG No:

A-208.00

0 of 11

© COPYRIGHT O'NEILL ROSE ARCHITECTS P.C.

O'NEILL ROSE
ARCHITECTS, P.C.
98 4TH STREET SUITE 419
t:718.852.3925 e: info@oneillrosearchitects.com

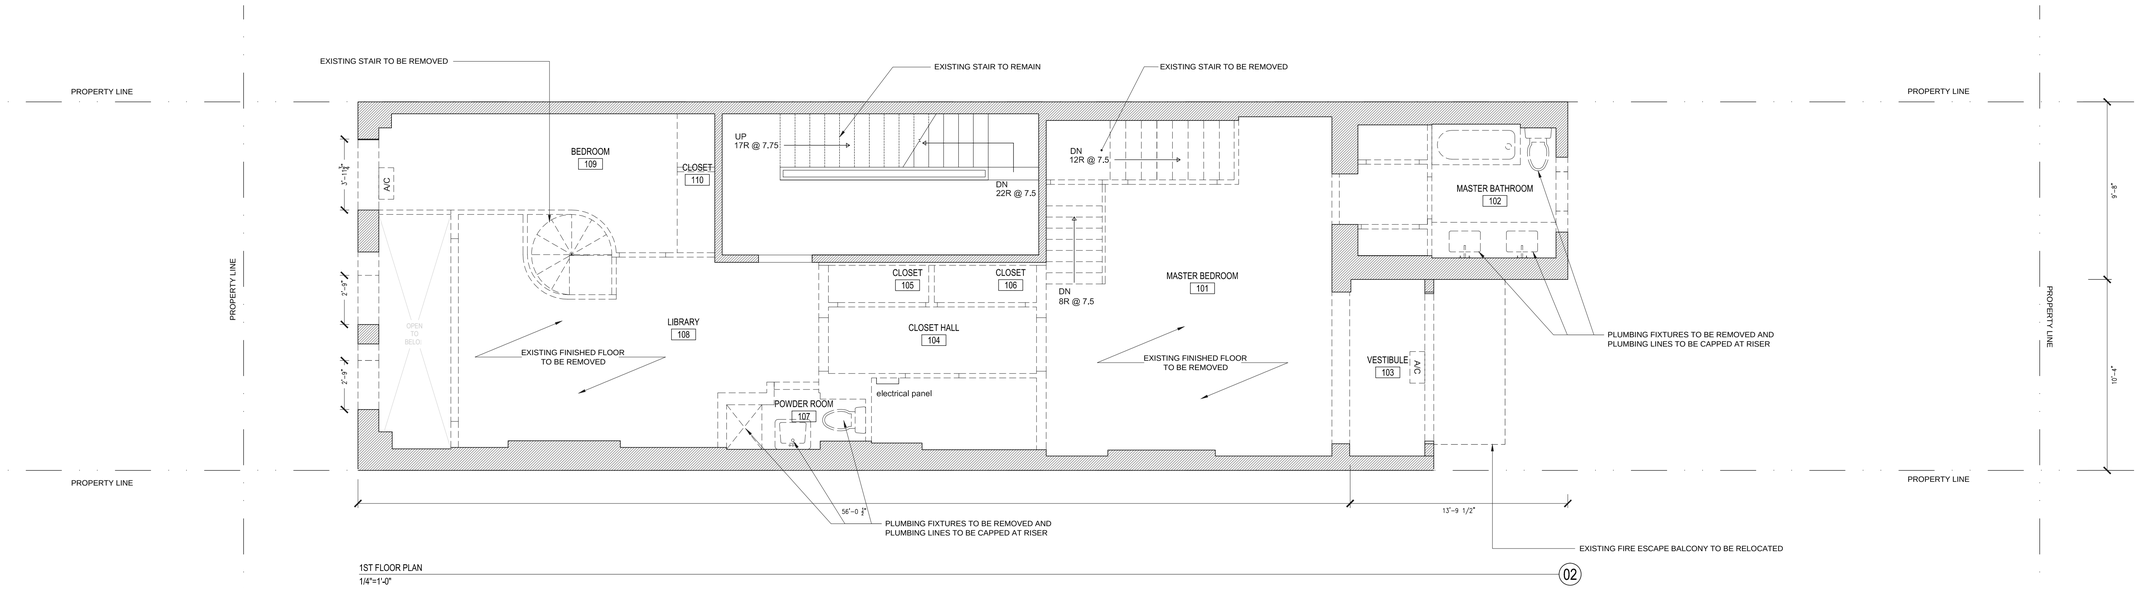

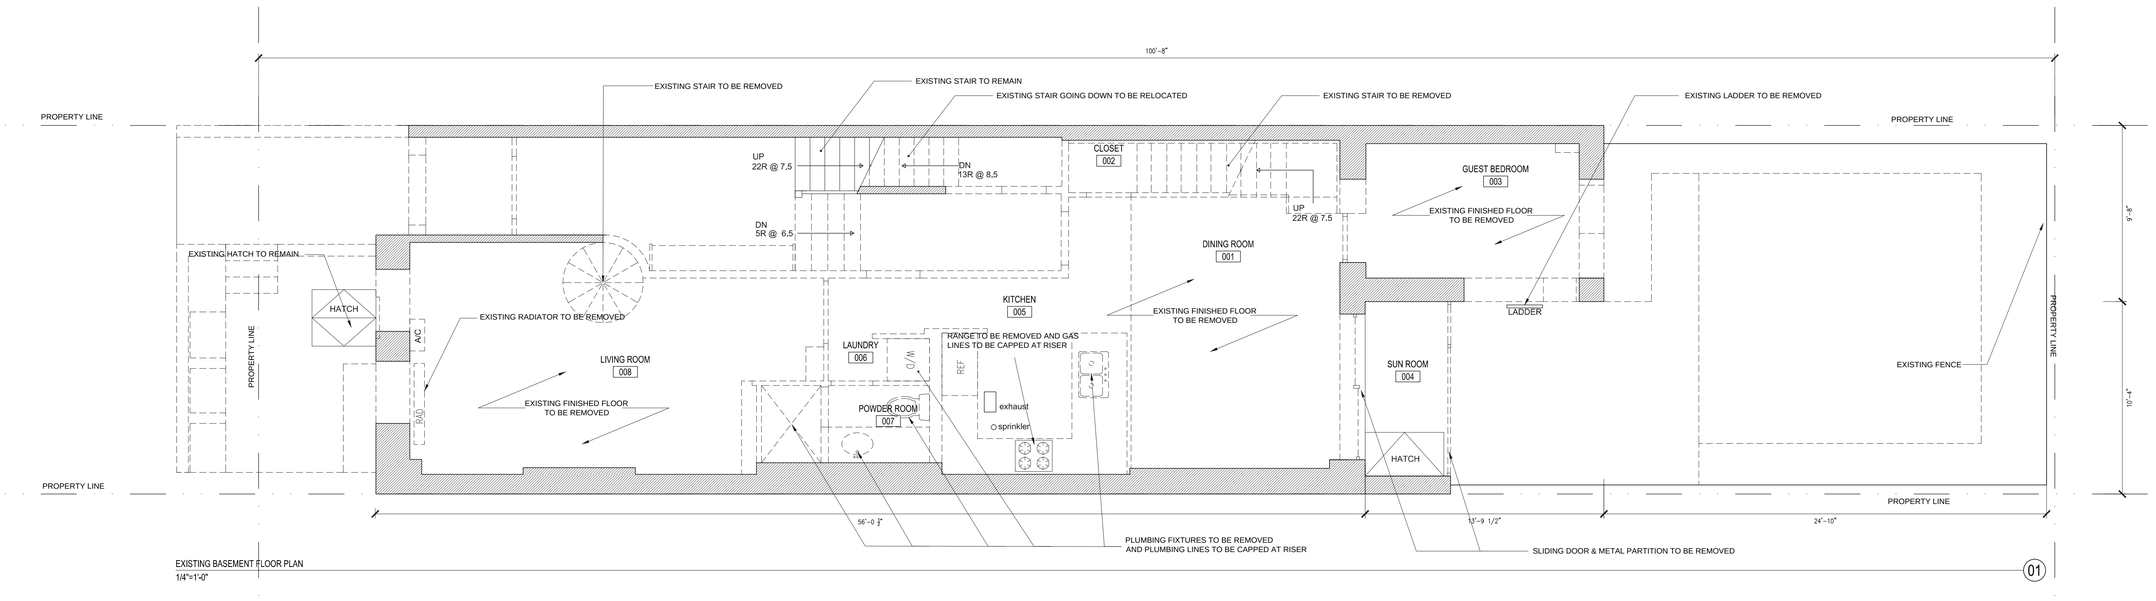

LEGEND

- E: ISTING CONSTRUCTION
- WALLS TO BE REMOVED
- NEW CONSTRUCTION
- PROPERTY LINE
- (S) SMOKE DETECTOR / CARBON MONO: IDE DETECTOR

ISSUES AND REVISIONS

DATE	ISSUE
10.07.15	DOB SET

NOT FOR CONSTRUCTION

PROJECT:

MOENCH-SULLIVAN RESIDENCE
140 WEST 87TH ST.
NEW YORK, NY 10024

E: ISTING FLOOR PLANS
CELLAR AND BASEMENT

DATE: 2016.02.16
PROJECT No:
DRAWING BY:
CHK BY:
DWG No:

DM-001.00

© COPYRIGHT O'NEILL ROSE ARCHITECTS P.C.

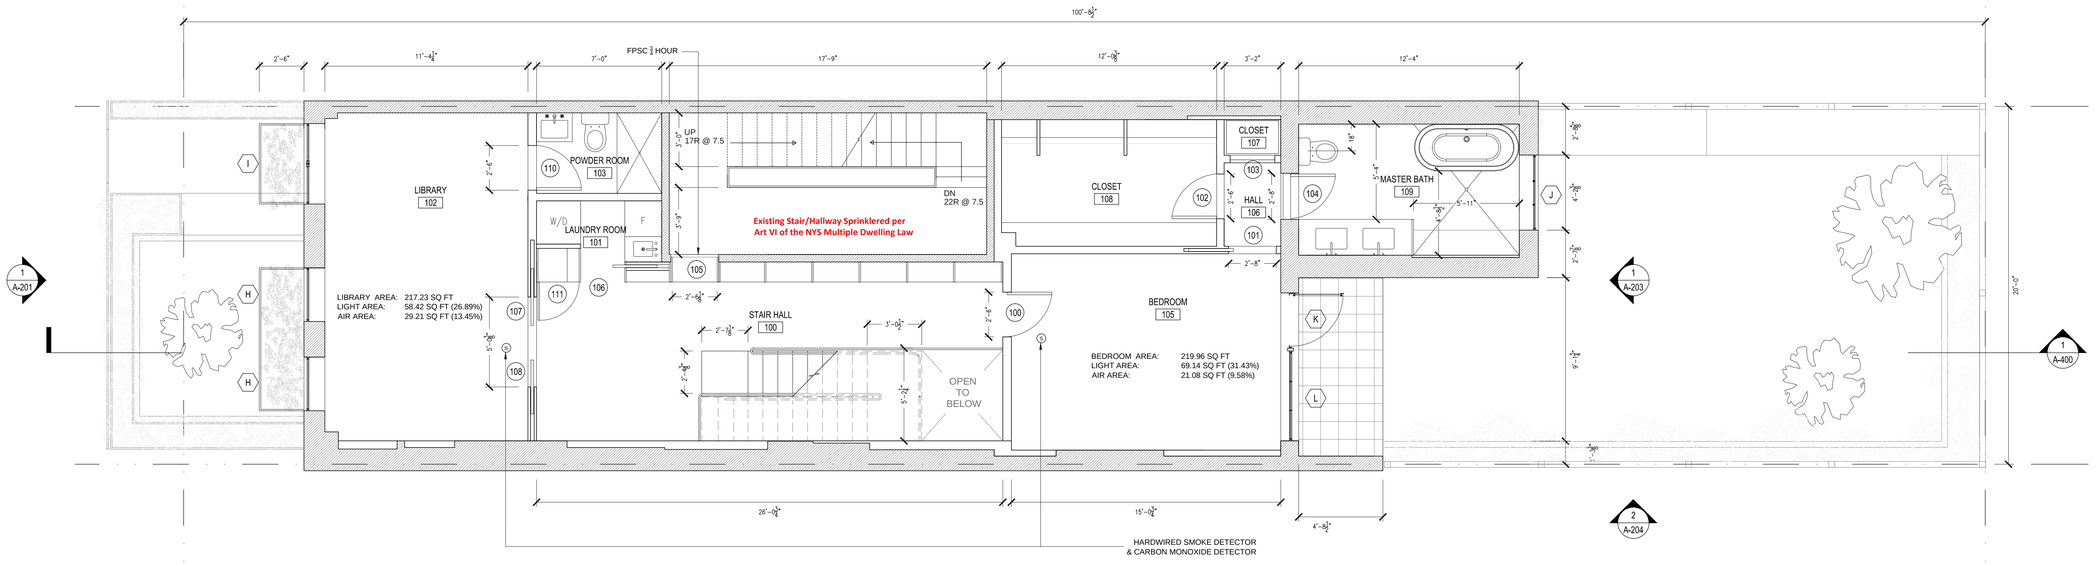

FIRST FLOOR PLAN
1/4"=1'-0" 02

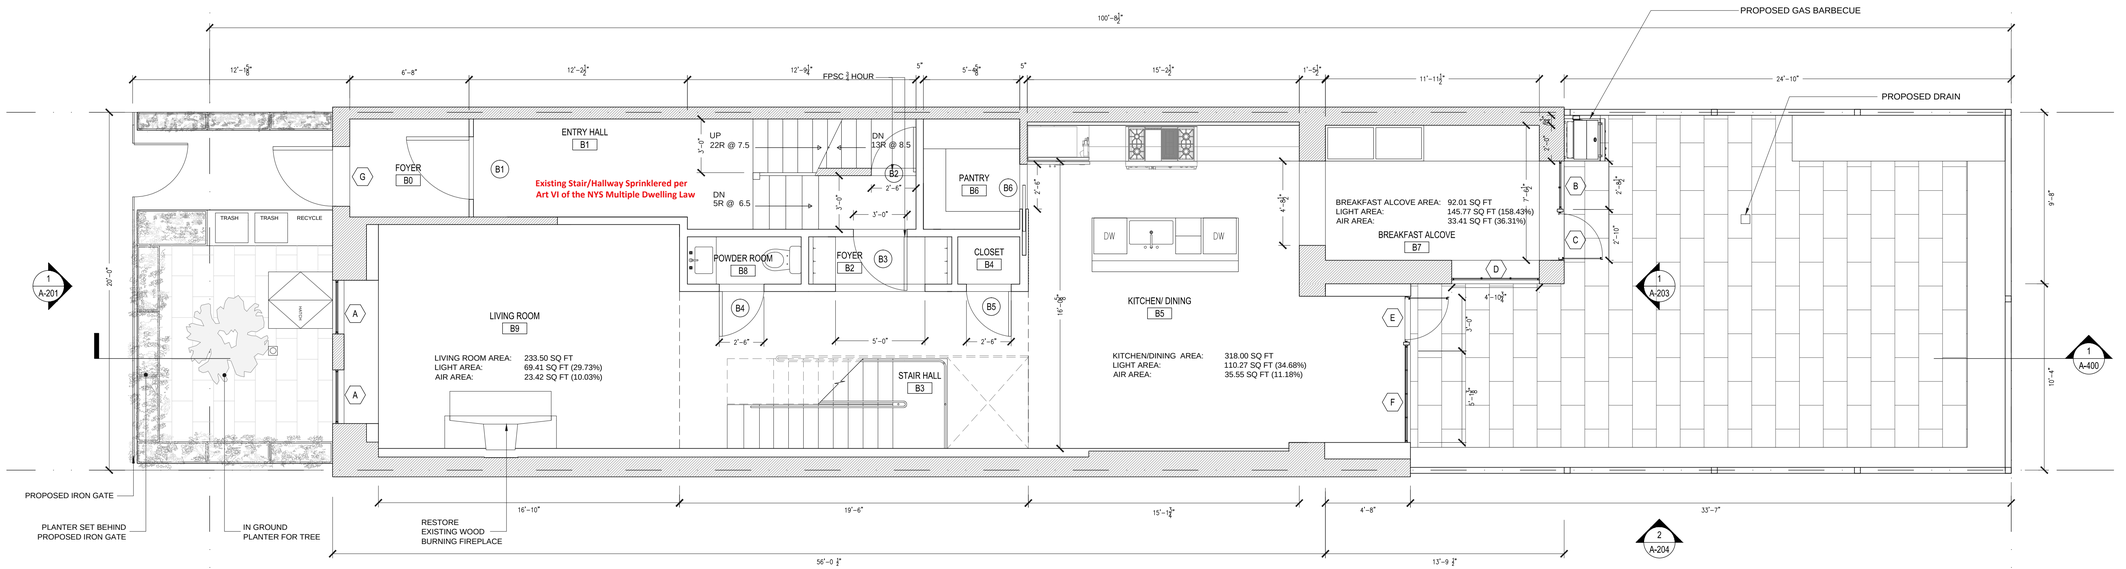

BASEMENT FLOOR PLAN
1/4"=1'-0" 01

O'NEILL ROSE
ARCHITECTS, P.C.
98 4TH STREET SUITE 419
t:718.852.3925 e: info@oneillrosearchitects.com

LEGEND

- E: ISTING CONSTRUCTION
- WALLS TO BE REMOVED
- NEW CONSTRUCTION
- PROPERTY LINE
- (S) SMOKE DETECTOR / CARBON MONO: IDE DETECTOR

ISSUES AND REVISIONS

DATE	ISSUE
10.07.15	DOB SET

NOT FOR CONSTRUCTION

PROJECT:

MOENCH-SULLIVAN RESIDENCE
140 WEST 87TH ST.
NEW YORK, NY 10024

PROPOSED FLOOR PLANS
CELLAR AND BASEMENT

DATE: 2016.02.16
PROJECT No:
DRAWING BY:
CHK BY:
DWG No:

A-101.00

11 of 11

© COPYRIGHT O'NEILL ROSE ARCHITECTS P.C.