LOCATION MAP

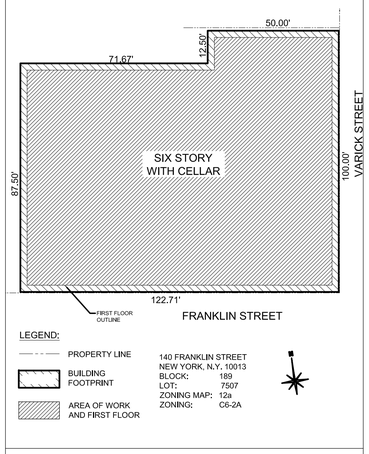

SITE PLAN SCALE: 1/16" = 1'-0"

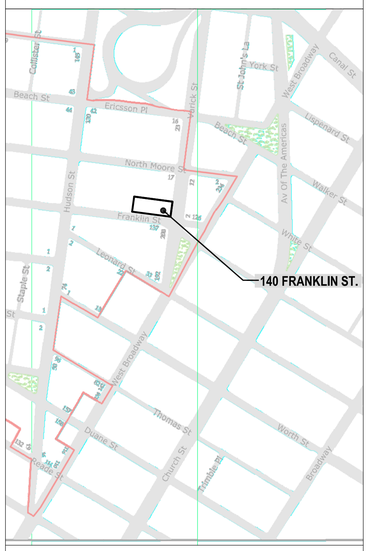

SOHO HISTORIC DISTRICT

1940 TAX PHOTO

1980 TAX PHOTO

DESIGNATION PHOTO

VIEW 02 - FRANKLIN SIDE STOREFRONT

VIEW 01 - VARICK SIDE STOREFRONT

DESIGN GOALS

- RENOVATE FRANKLIN SIDE LOADING DOCK BAY 01 TO MATCH CORNER ENTRANCE BAY 05. RENOVATION INCLUDES INSTALLATION OF A DOUBLE DOOR ENTRANCE WITH TWO WINDOWS ON BOTH SIDES.

- INSTALL NEW METAL PLATFORM ON TOP OF EX. MTL. PLATFORM FROM FRANKLIN SIDE ENTRANCE AT BAY 02 TO CORNER ENTRANCE BAY 05.

- RENOVATE VARICK SIDE END WINDOW BAY 09 WITH A NEW EGRESS DOOR AND NEW MTL. STAIRS WITH HANDRAILS.

SEAL & SIGNATURE:

ISSUE DATE: OCTOBER 2015

STOREFRONT RENOVATION

140 FRANKLIN STREET
NEW YORK N.Y. 10013

swa architecture
11 PARK PLACE SUITE 817
NEW YORK , NY 10007
PHONE: 212-932-7566
190 EAST MAIN STREET
HUNTINGTON, NY 11743
PHONE: 631-424-8480 FAX: 631-547-4193

A-0

Copyright 2015. The Office of S. Steve Wygoda. All rights reserved.

VIEW 01 - LOADING DOCK-BAY 01

VIEW 02 - FRANKLIN SIDE ENTRANCE-BAY 02

VIEW 03 - FRANKLIN SIDE ENTRANCE-BAY 03

VIEW 04 - FRANKLIN SIDE CORNER ENTRANCE-BAY 05

VIEW 05 - VARICK SIDE WINDOW AT SUBWAY ENTRANCE-BAY 06

VIEW 06 - VARICK SIDE TYPICAL WINDOW-BAY 07 & 08

VIEW 07 - VARICK SIDE END WINDOW-BAY 09

VIEW 08 - VARICK SIDE SUBWAY ENTRANCE

VIEW 09 - VARICK SIDE SUBWAY ENTRANCE

SEAL & SIGNATURE:

ISSUE DATE: OCTOBER 2015

STOREFRONT RENOVATION

140 FRANKLIN STREET
NEW YORK N.Y. 10013

swa architecture
11 PARK PLACE SUITE 817
NEW YORK , NY 10007
PHONE: 212-932-7566
190 EAST MAIN STREET
HUNTINGTON, NY 11743
PHONE: 631-424-8480 FAX: 631-547-4193

A-1

Copyright 2015. The Office of S. Steve Wygoda. All rights reserved.

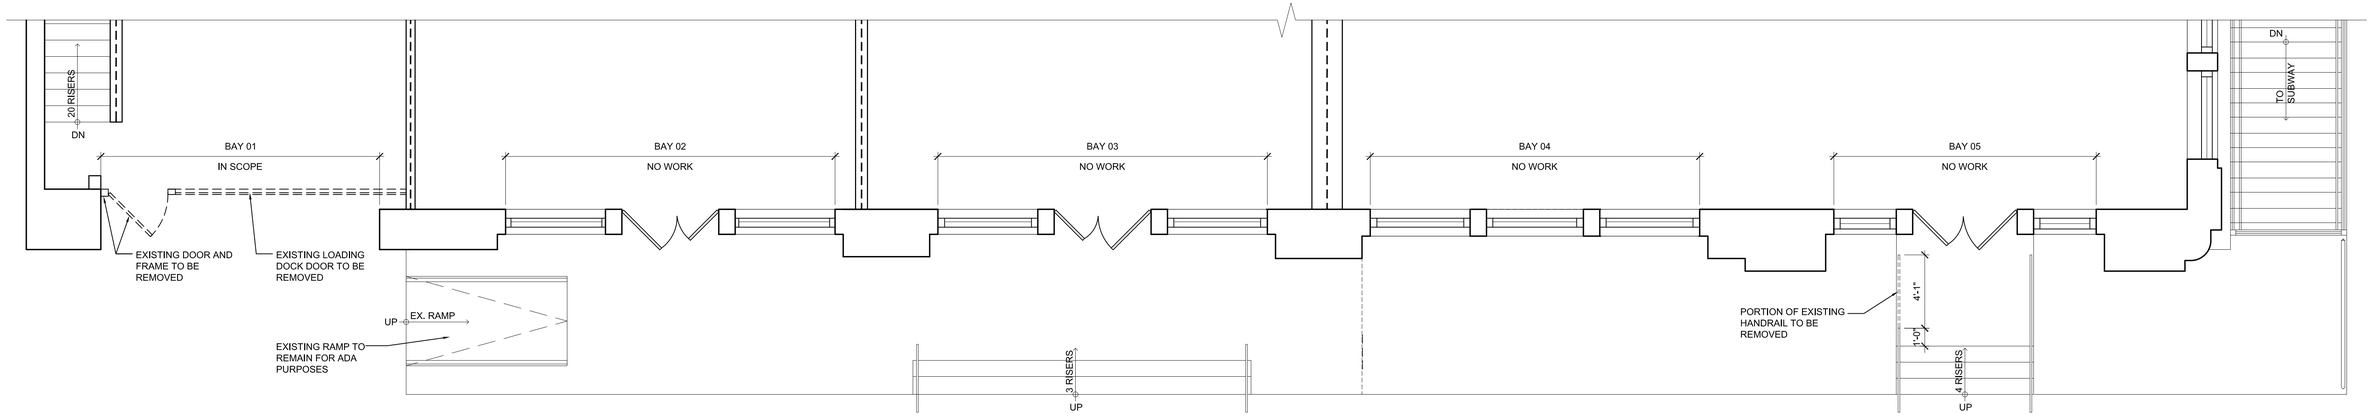

1 A–5

1 A–2 EXISTING ENLARGED FRANKLIN STOREFRONT PLAN
1/4" = 1'–0"

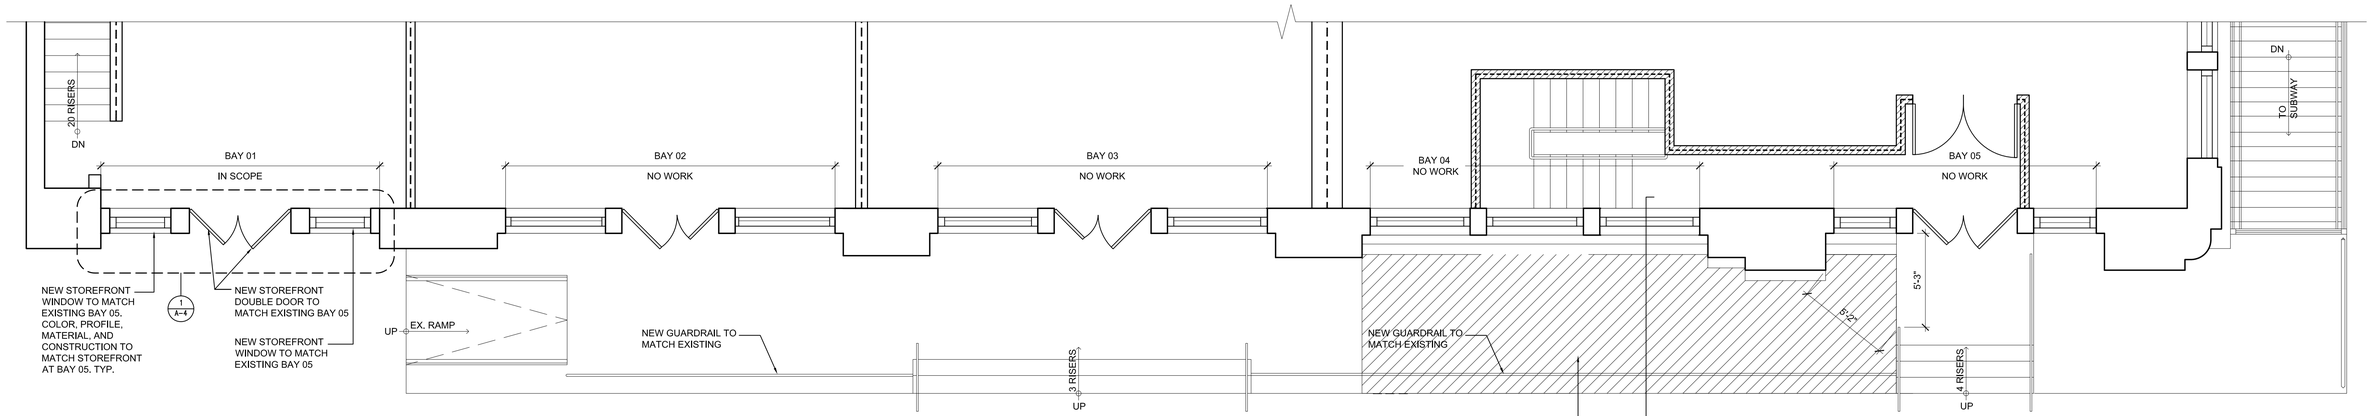

2 A–5

5 A–7

2 A–2 PROPOSED ENLARGED FRANKLIN STOREFRONT PLAN
1/4" = 1'–0"

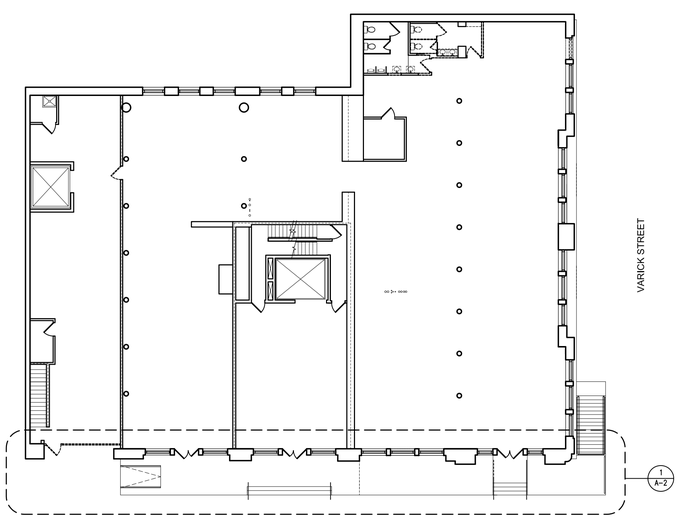

3 A–2 EXISTING FIRST FLOOR PLAN
1/16" = 1'–0"

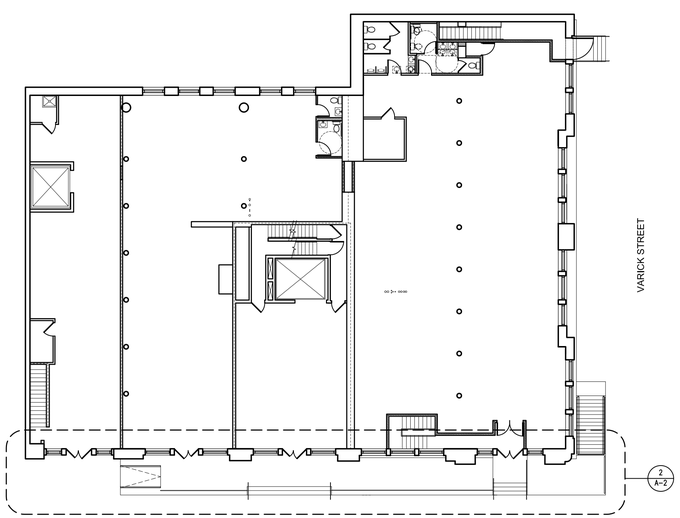

4 A–2 PROPOSED FIRST FLOOR PLAN
1/16" = 1'–0"

SEAL & SIGNATURE:

ISSUE DATE: OCTOBER 2015

STOREFRONT RENOVATION

140 FRANKLIN STREET
NEW YORK N.Y. 10013

SWa architecture
11 PARK PLACE SUITE 817
NEW YORK , NY 10007
PHONE: 212-932-7566
190 EAST MAIN STREET
HUNTINGTON, NY 11743
PHONE: 631-424-5480 FAX: 631-547-4193

A-2

Copyright 2015. The Office of S. Steve Wygoda. All rights reserved.

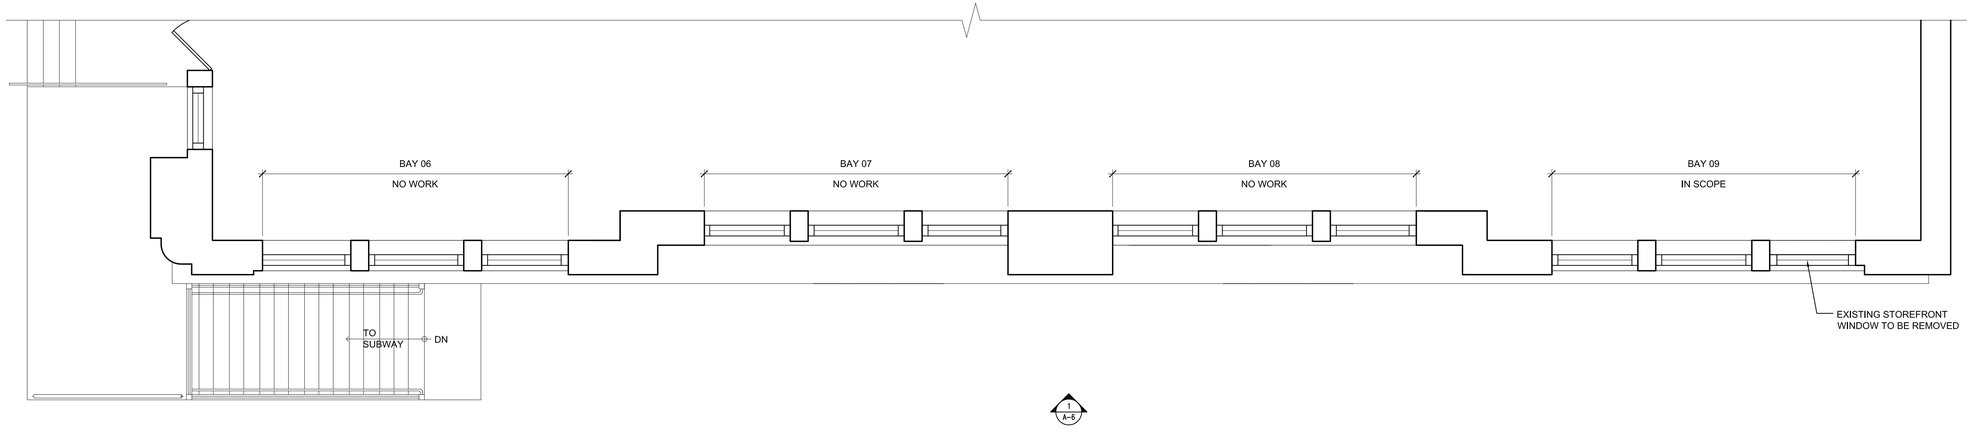

1 A-3 EXISTING VARICK STOREFRONT PLAN
1/4" = 1'-0"

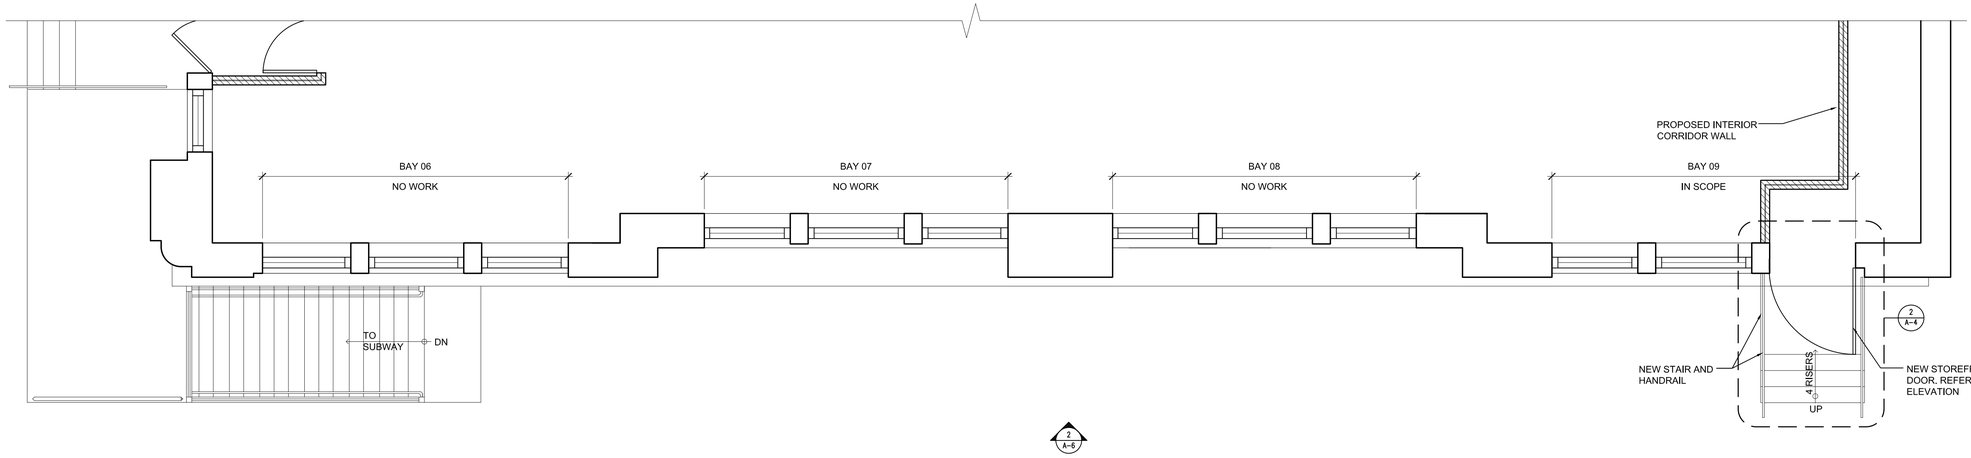

2 A-3 PROPOSED VARICK STOREFRONT PLAN
1/4" = 1'-0"

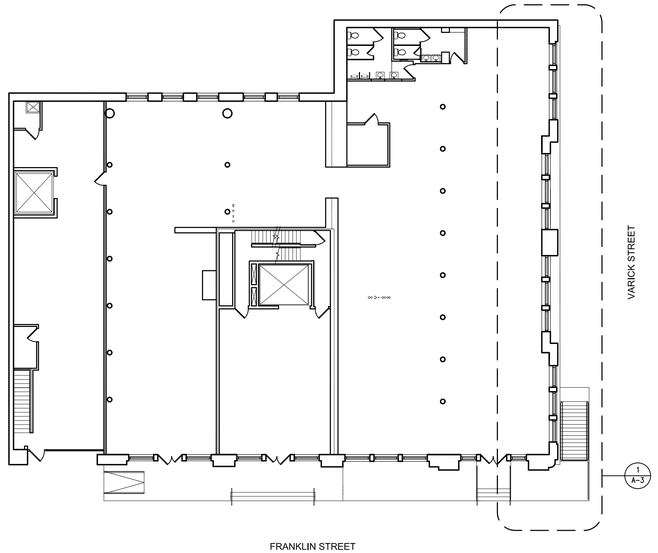

3 A-3 EXISTING FIRST FLOOR PLAN
1/16" = 1'-0"

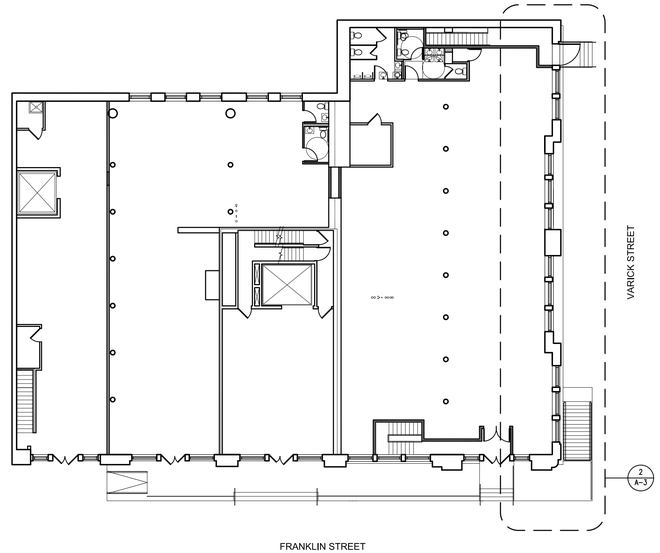

4 A-3 PROPOSED FIRST FLOOR PLAN
1/16" = 1'-0"

SEAL & SIGNATURE:

ISSUE DATE: OCTOBER 2015

STOREFRONT RENOVATION

140 FRANKLIN STREET
NEW YORK N.Y. 10013

swa architecture
11 PARK PLACE SUITE 817
NEW YORK , NY 10007
PHONE: 212-932-7566
190 EAST MAIN STREET
HUNTINGTON, NY 11743
PHONE: 631-424-8480 FAX: 631-547-4193

A-3

Copyright 2015. The Office of S. Steve Wygoda. All rights reserved.

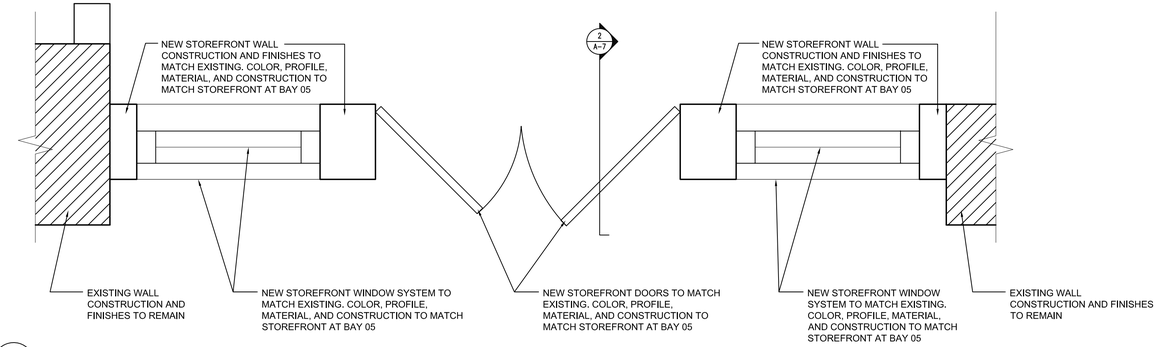

1 A–4 ENLARGED FRANKLIN STOREFRONT PLAN– BAY 01
1/4" = 1'–0"

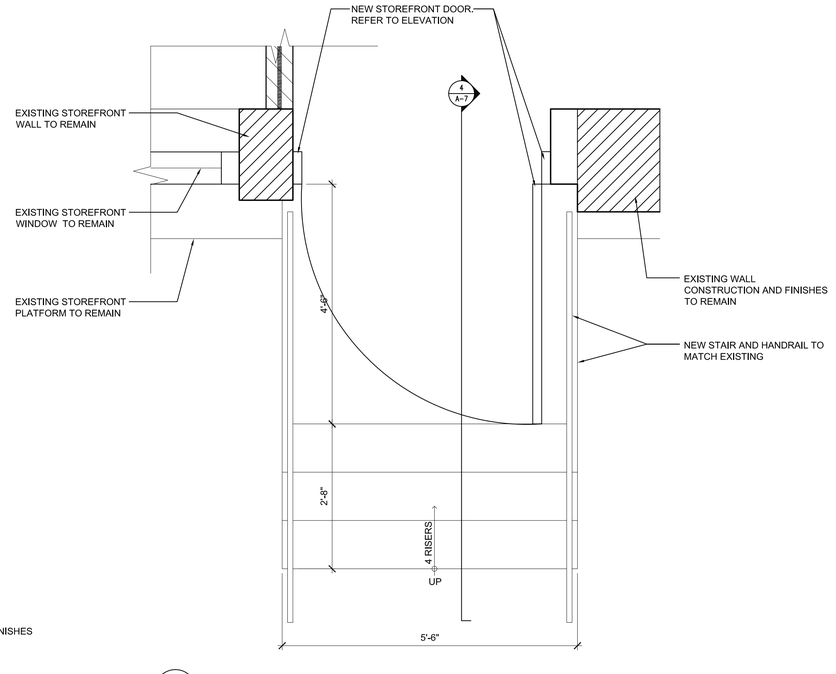

2 A–4 ENLARGED VARICK STOREFRONT PLAN – BAY 09
1/4" = 1'–0"

SEAL & SIGNATURE:

ISSUE DATE: OCTOBER 2015

STOREFRONT RENOVATION

140 FRANKLIN STREET
NEW YORK N.Y. 10013

swa architecture
11 PARK PLACE SUITE 817
NEW YORK , NY 10007
PHONE: 212-932-7566
190 EAST MAIN STREET
HUNTINGTON, NY 11743
PHONE: 631-424-5980 FAX: 631-547-4193

A-4

Copyright 2015. The Office of S. Steve Wygoda. All rights reserved.

1 A-5 EXISTING FRANKLIN SIDE STOREFRONT ELEVATION
SCALE: 1/4"=1'-0"

NOTE: NO WORK ON ALL EXISTING EXTERIOR STOREFRONT U.O.N.

2 A-5 PROPOSED FRANKLIN SIDE STOREFRONT ELEVATION
SCALE: 1/4"=1'-0"

NOTE: NO WORK ON ALL EXISTING EXTERIOR STOREFRONT U.O.N.

SEAL & SIGNATURE:

ISSUE DATE: OCTOBER 2015

STOREFRONT RENOVATION

140 FRANKLIN STREET
NEW YORK N.Y. 10013

swa architecture
11 PARK PLACE SUITE 817
NEW YORK , NY 10007
PHONE: 212-932-7566
190 EAST MAIN STREET
HUNTINGTON, NY 11743
PHONE: 631-424-8480 FAX: 631-547-4193

A-5

Copyright 2015. The Office of S. Steve Wygoda. All rights reserved.

1 / A–6 EXISTING VARICK SIDE STOREFRONT ELEVATION
SCALE: 1/4"=1'–0"

NOTE: NO WORK ON ALL EXISTING EXTERIOR STOREFRONT U.O.N.

2 / A–6 PROPOSED VARICK SIDE STOREFRONT ELEVATION
SCALE: 1/4"–1'–0"

NOTE: NO WORK ON ALL EXISTING EXTERIOR STOREFRONT U.O.N.

SEAL & SIGNATURE:

ISSUE DATE: OCTOBER 2015

STOREFRONT RENOVATION

140 FRANKLIN STREET
NEW YORK N.Y. 10013

swa architecture
11 PARK PLACE SUITE 817
NEW YORK , NY 10007
PHONE: 212-932-7566
190 EAST MAIN STREET
HUNTINGTON, NY 11743
PHONE: 631-424-8480 FAX: 631-547-4193

A-6

Copyright 2015. The Office of S. Steve Wygoda. All rights reserved.

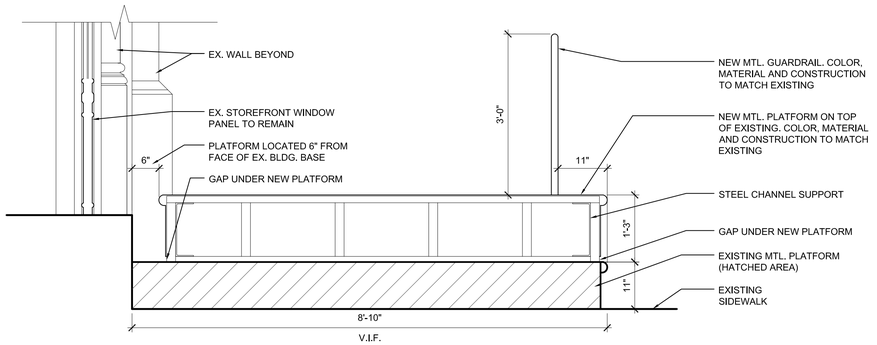

5 A-7 SECTION OF NEW MTL. PLATFORM
SCALE: 3/4"-1'-0"

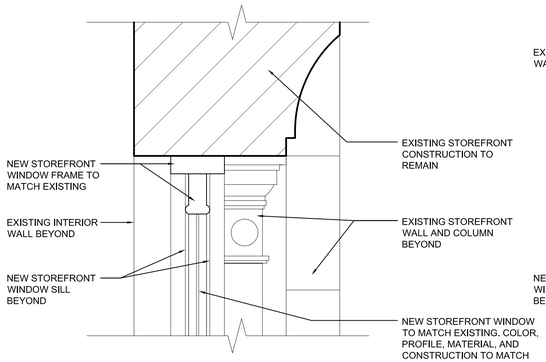

6 A-7 ENLARGED DETAILS
SCALE: 1/2"-1'-0"

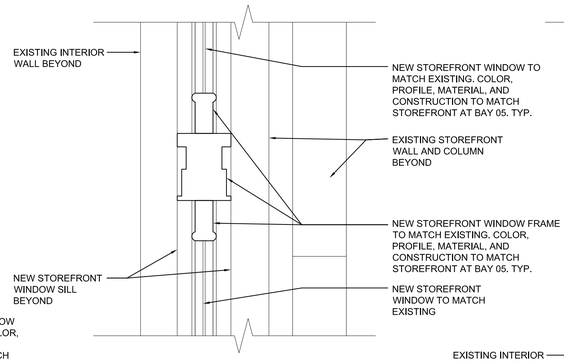

7 A-7 ENLARGED DETAILS
SCALE: 3/4"-1'-0"

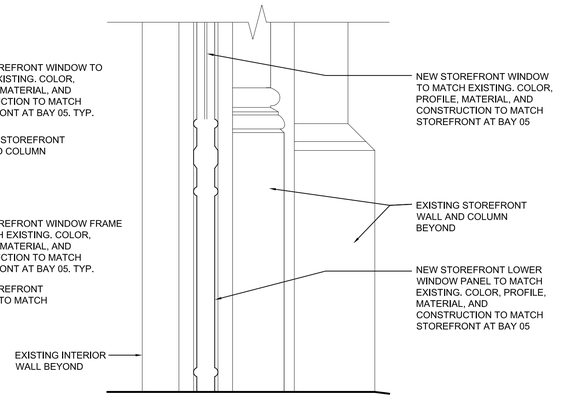

8 A-7 ENLARGED DETAIL
SCALE: 3/4"-1'-0"

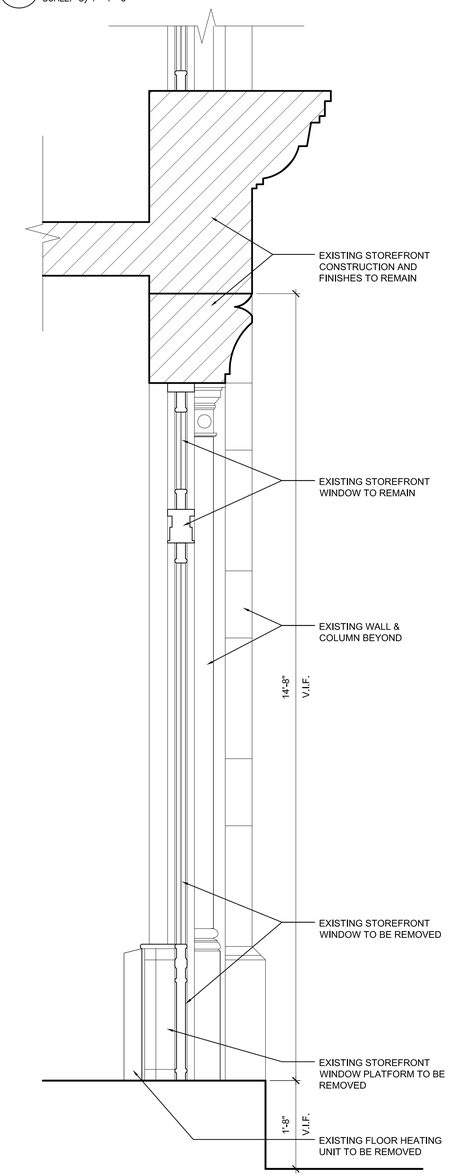

1 A-7 EXISTING VARICK SIDE BUILDING SECTION
SCALE: 3/4"-1'-0"

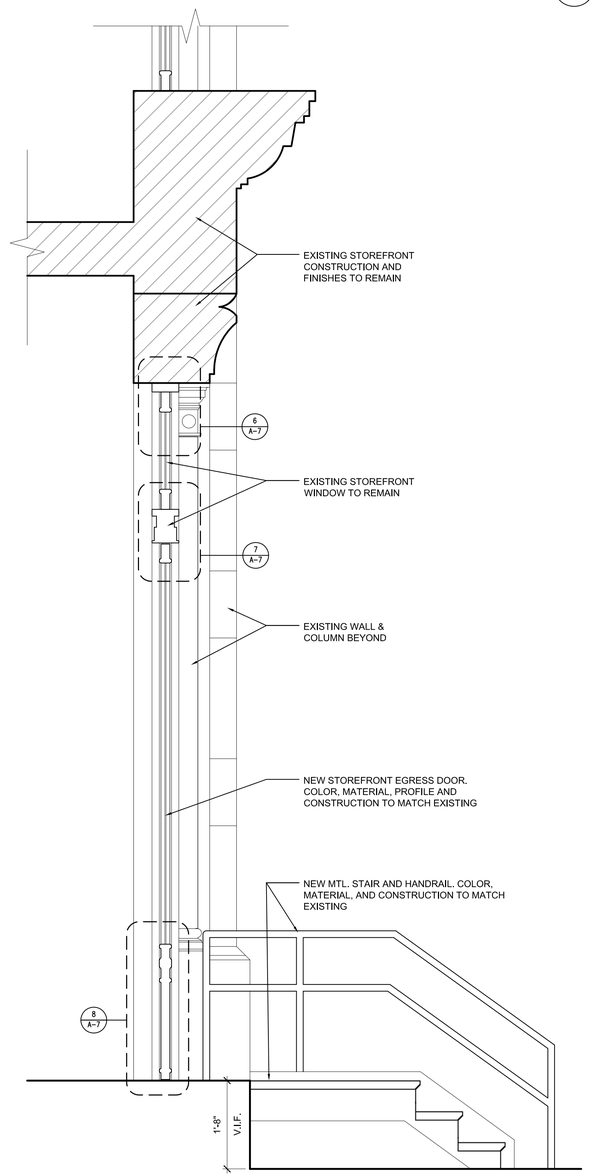

2 A-7 PROPOSED VARICK SIDE BUILDING SECTION
SCALE: 3/4"-1'-0"

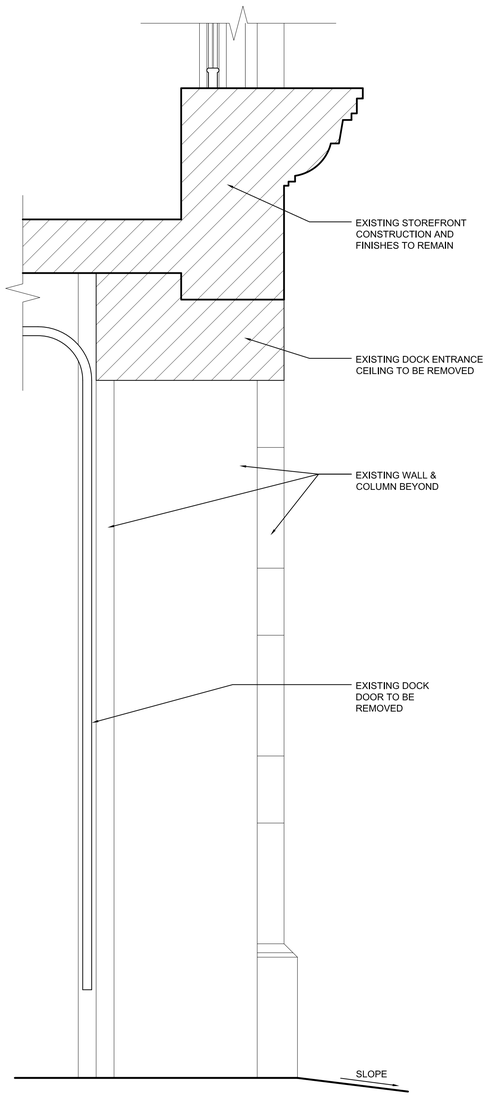

3 A-7 EXISTING FRANKLIN SIDE BUILDING SECTION
SCALE: 3/4"-1'-0"

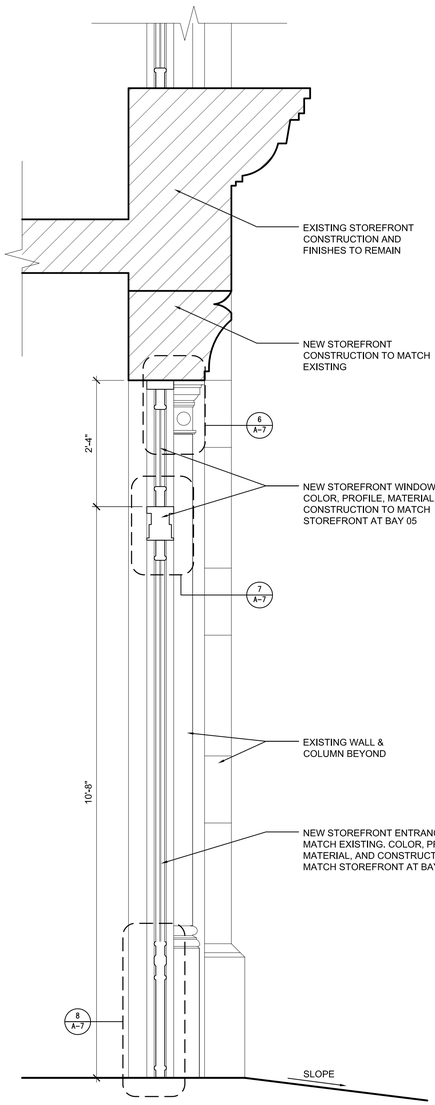

4 A-7 PROPOSED FRANKLIN SIDE BUILDING SECTION
SCALE: 3/4"-1'-0"

SEAL & SIGNATURE:

ISSUE DATE: OCTOBER 2015

STOREFRONT RENOVATION

140 FRANKLIN STREET
NEW YORK N.Y. 10013

SWA architecture
11 PARK PLACE SUITE 817
NEW YORK , NY 10007
PHONE: 212-932-7566
190 EAST MAIN STREET
HUNTINGTON, NY 11743
PHONE: 631-424-5480 FAX: 631-547-4193

A-7

Copyright 2015. The Office of S. Steve Wygoda. All rights reserved.