WEST ELEVATION - FACING THE HUDSON RIVER

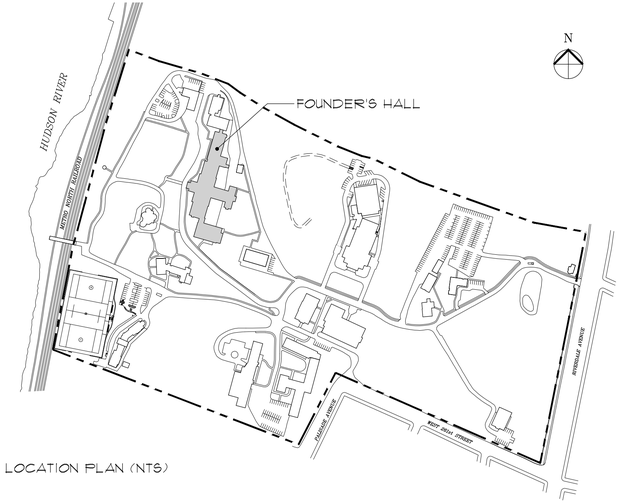

LOCATION PLAN (NTS)

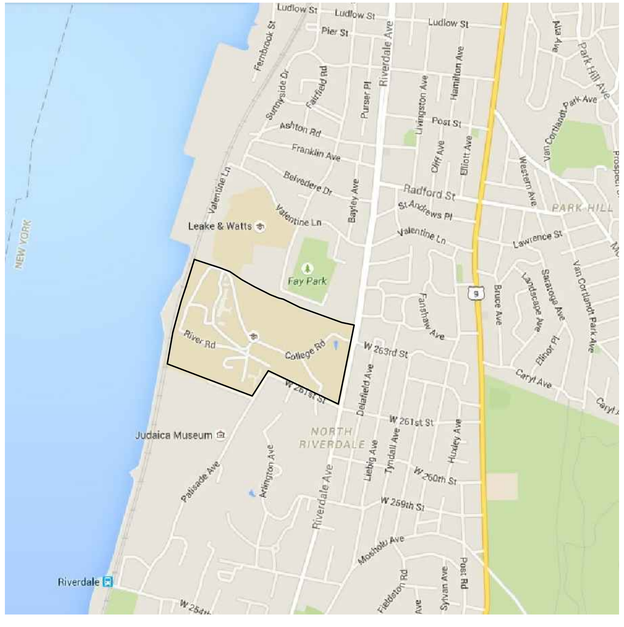

LOCATION MAP (NTS)

COLLEGE OF MOUNT SAINT VINCENT

FOUNDER'S HALL WINDOW REPLACEMENT

PETER GISOLFI ASSOCIATES
Architects • Landscape Architects, LLP

October 13, 2015

HISTORIC CONDITIONS

1860 (NYPL)

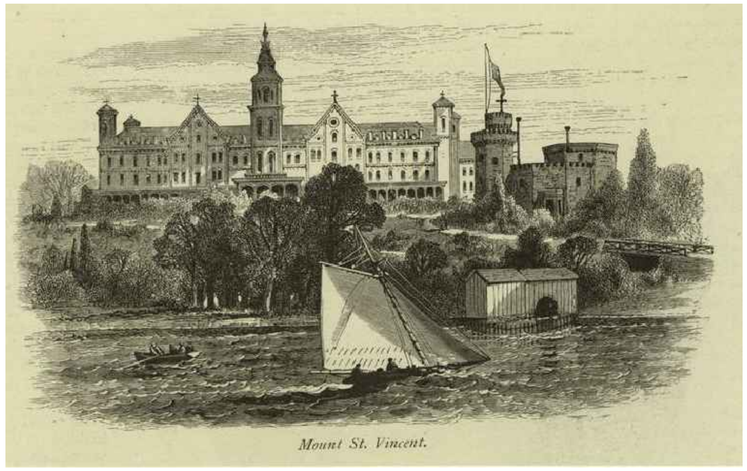

c. 1875 (NYPL)

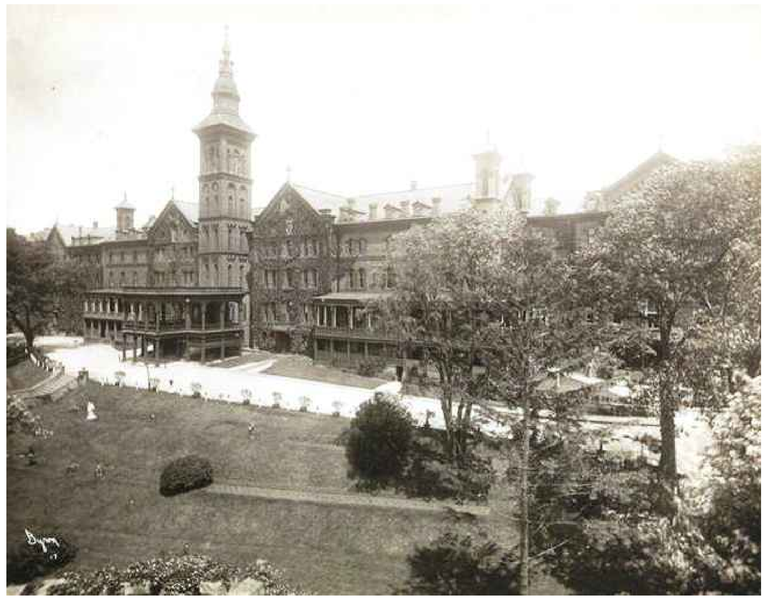

1916 (MCNY)

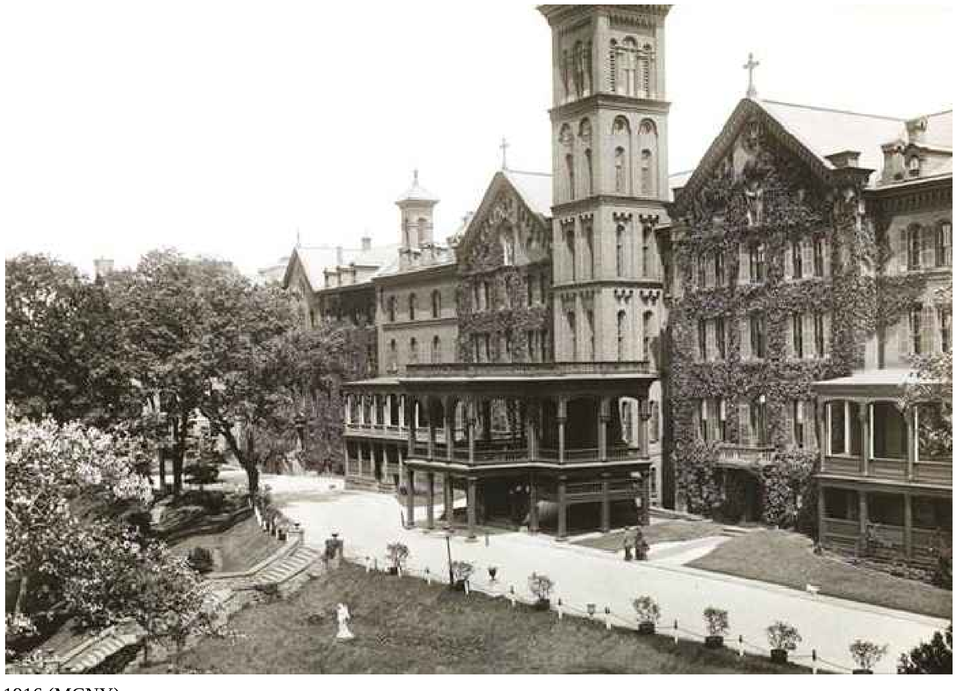

1916 (MCNY)

1916 (MCNY)

COLLEGE OF MOUNT SAINT VINCENT

FOUNDER'S HALL WINDOW REPLACEMENT

PETER GISOLFI ASSOCIATES
Architects • Landscape Architects, LLP

October 13, 2015

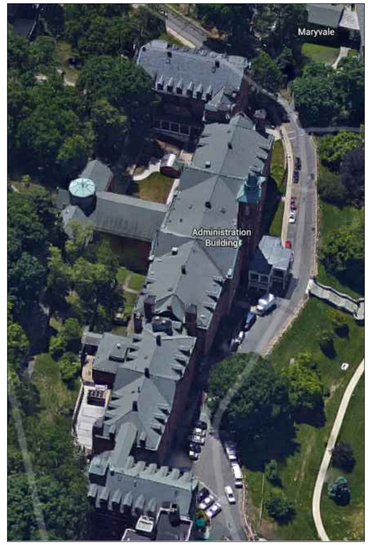

BIRDS EYE VIEW FROM NORTH

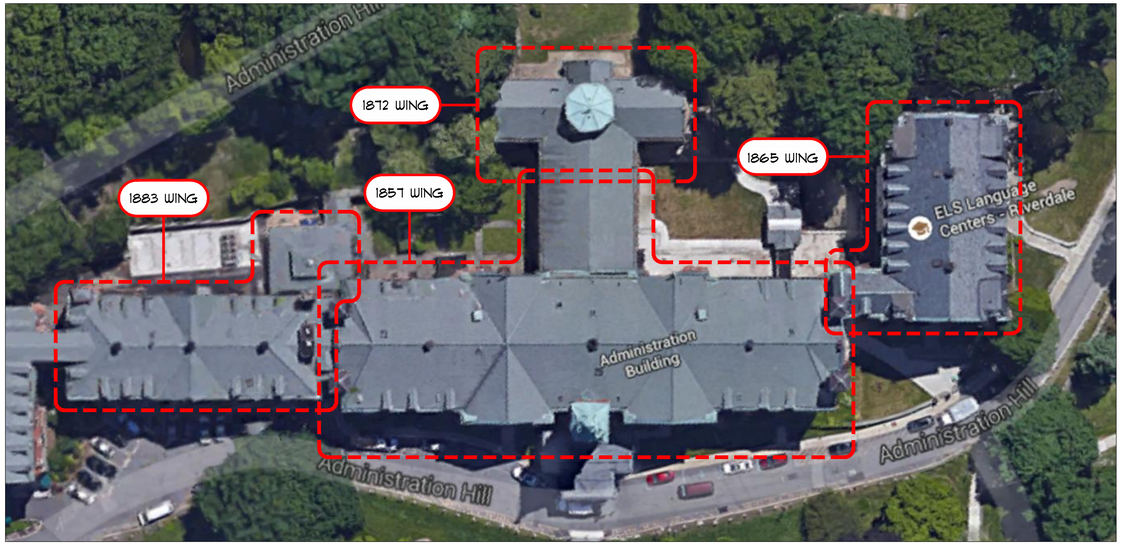

AERIAL VIEW AND KEY PLAN

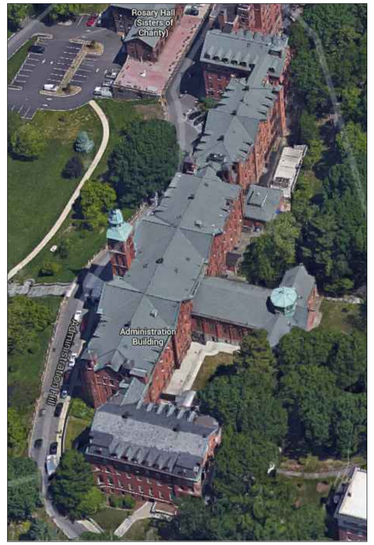

BIRDS EYE VIEW FROM SOUTH

BIRDS EYE VIEW FROM EAST

BIRDS EYE VIEW FROM WEST

COLLEGE OF MOUNT SAINT VINCENT

FOUNDER'S HALL WINDOW REPLACEMENT

PETER GISOLFI ASSOCIATES
Architects • Landscape Architects, LLP

October 13, 2015

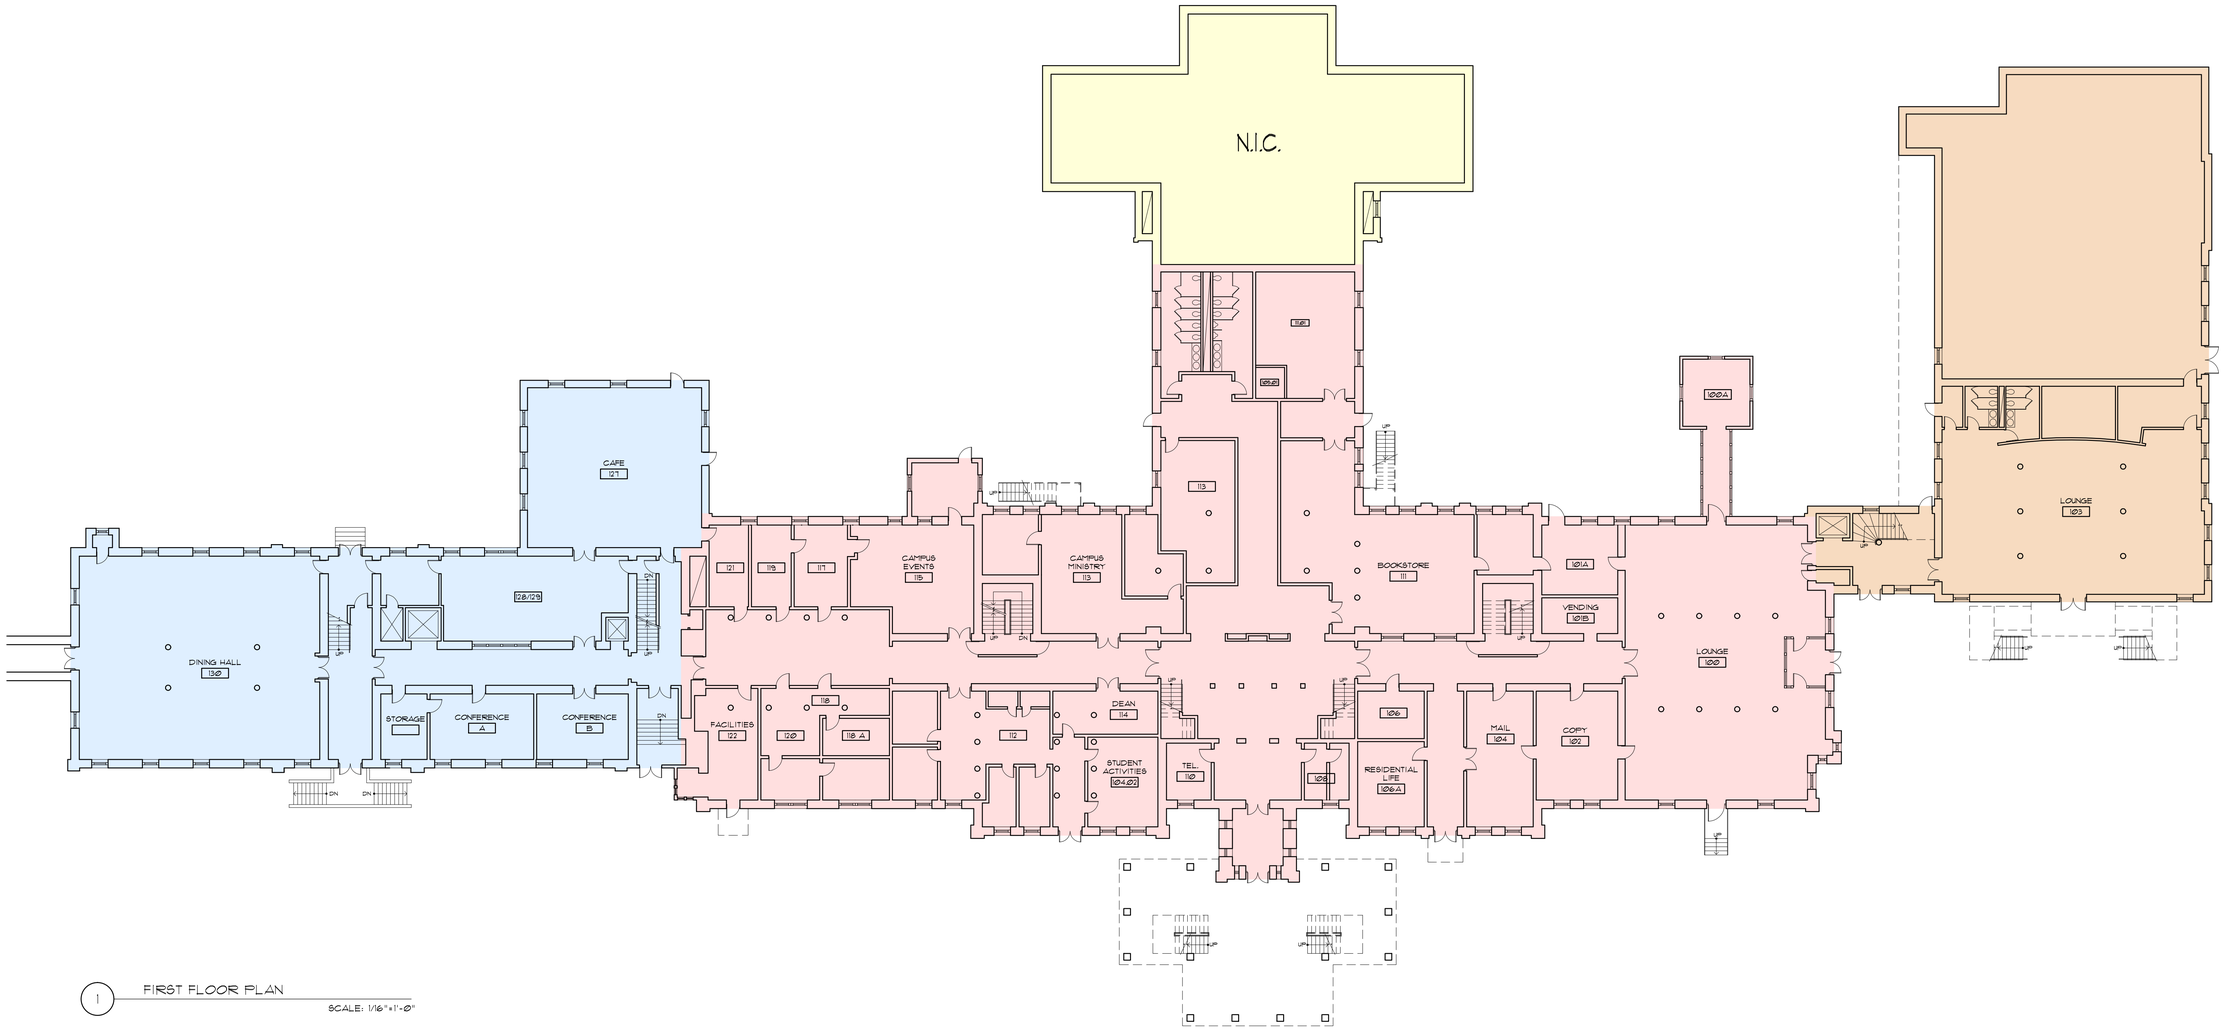

1 FIRST FLOOR PLAN

SCALE: 1/16"=1'-0"

LEGEND

1 1857 WING

2 1865 WING

3 1872 WING

4 1883 WING

COLLEGE OF MOUNT SAINT VINCENT

FOUNDER'S HALL WINDOW REPLACEMENT

PETER GISOLFI ASSOCIATES

Architects • Landscape Architects, LLP

October 13, 2015

N

SK-01

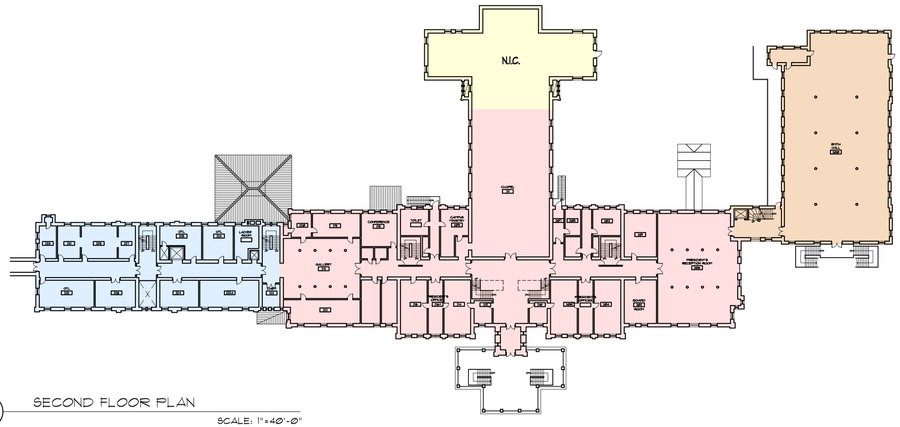

1 SECOND FLOOR PLAN

SCALE: 1"=40'-0"

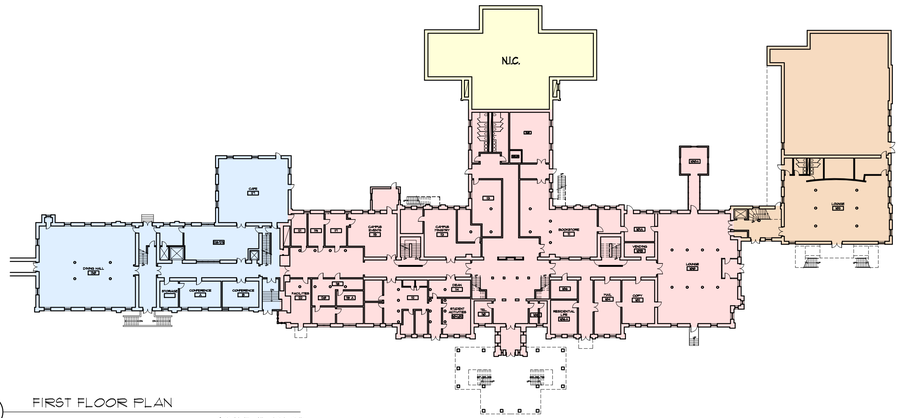

2 FIRST FLOOR PLAN

SCALE: 1"=40'-0"

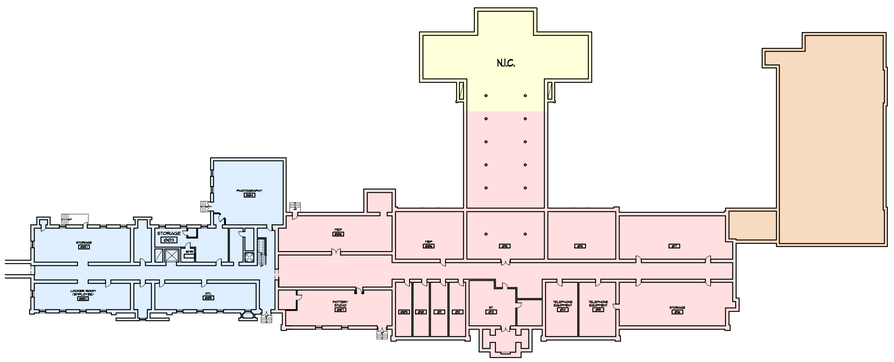

3 CELLAR FLOOR PLAN

SCALE: 1"=40'-0"

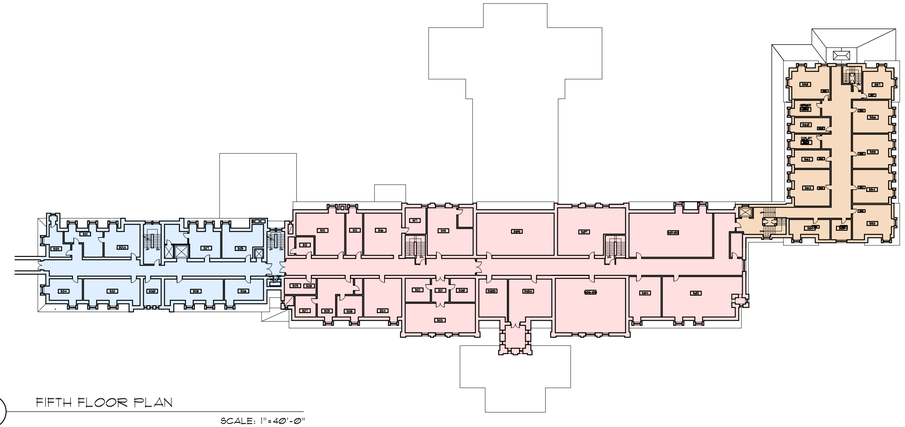

4 FIFTH FLOOR PLAN

SCALE: 1"=40'-0"

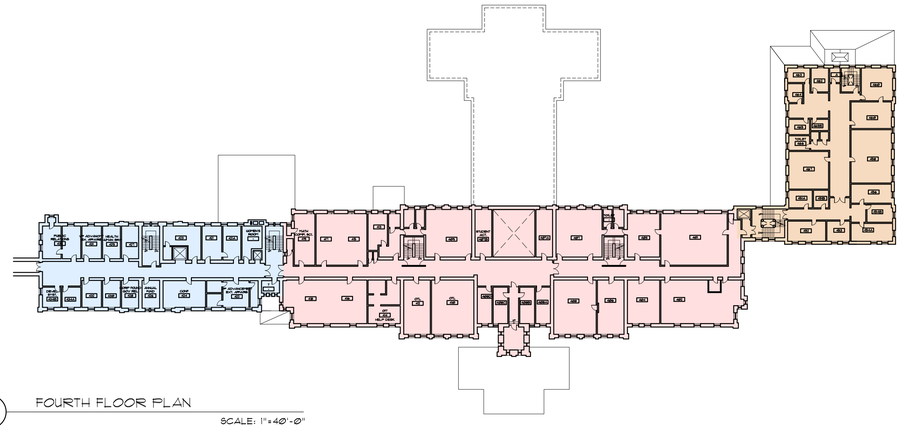

5 FOURTH FLOOR PLAN

SCALE: 1"=40'-0"

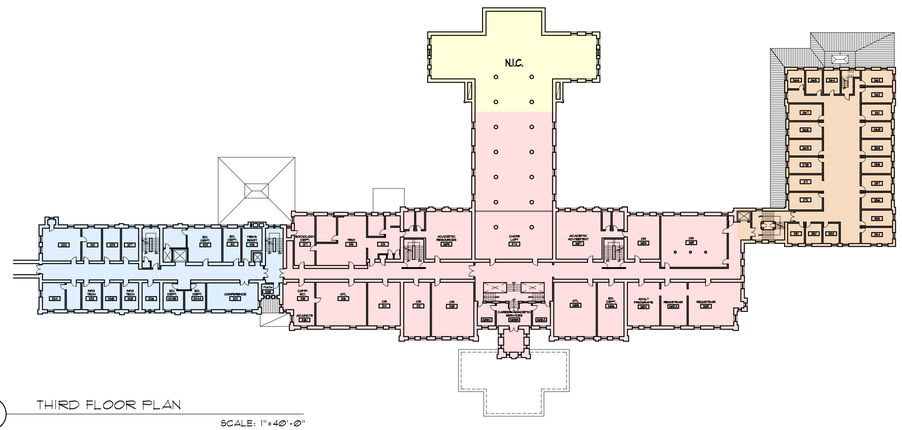

6 THIRD FLOOR PLAN

SCALE: 1"=40'-0"

LEGEND

1 1857 WING

2 1865 WING

3 1872 WING

4 1883 WING

COLLEGE OF MOUNT SAINT VINCENT

FOUNDER'S HALL WINDOW REPLACEMENT

PETER GISOLFI ASSOCIATES

Architects • Landscape Architects, LLP

October 13, 2015

N

SK-02

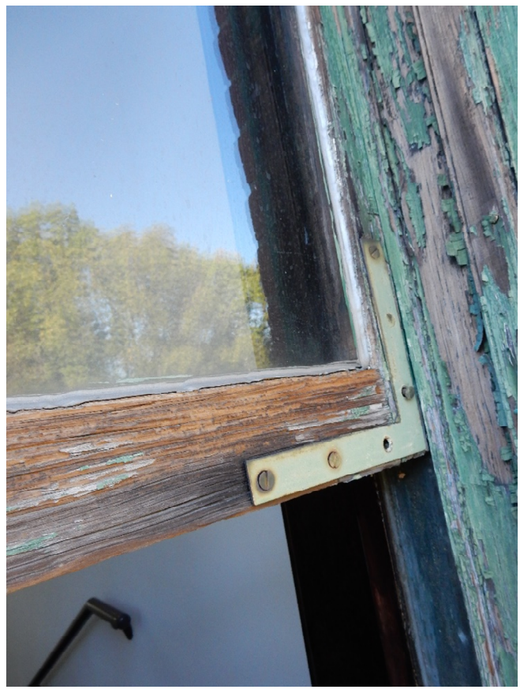

College of Mount St Vincent Founders Hall: Window Conditions

- failure of sash joints
- extreme wood deterioration
- rot
- weathering
- missing putty, stops and parting strips
- loss of frame and sash elements
- missing, cracked, and broken sash and frame, missing muntins
- sash non-operational

College of Mount St Vincent Founders Hall: Window Conditions

- failure of sash joints
- extreme wood deterioration
- rot
- weathering
- more than 50% missing putty, stops and parting strips
- loss of frame and sash elements
- missing, cracked, and broken sash and frame
- sash non-operational

College of Mount St Vincent Founders Hall: Window Conditions

- failure of sash joints
- extreme wood deterioration
- rot
- weathering
- more than 50% missing putty, stops and parting strips
- loss of frame and sash elements
- missing, cracked, and broken sash and frame
- sash non-operational

Mary B Dierickx Historic Preservation Consulting, 10/13/2015

College of Mount St Vincent Founders Hall: Window Conditions

- failure of sash joints
- extreme wood deterioration
- rot
- weathering
- more than 50% missing putty, stops and parting strips
- loss of frame and sash elements
- missing, cracked, and broken sash and frame
- sash non-operational

Mary B Dierickx Historic Preservation Consulting, 10/13/2015

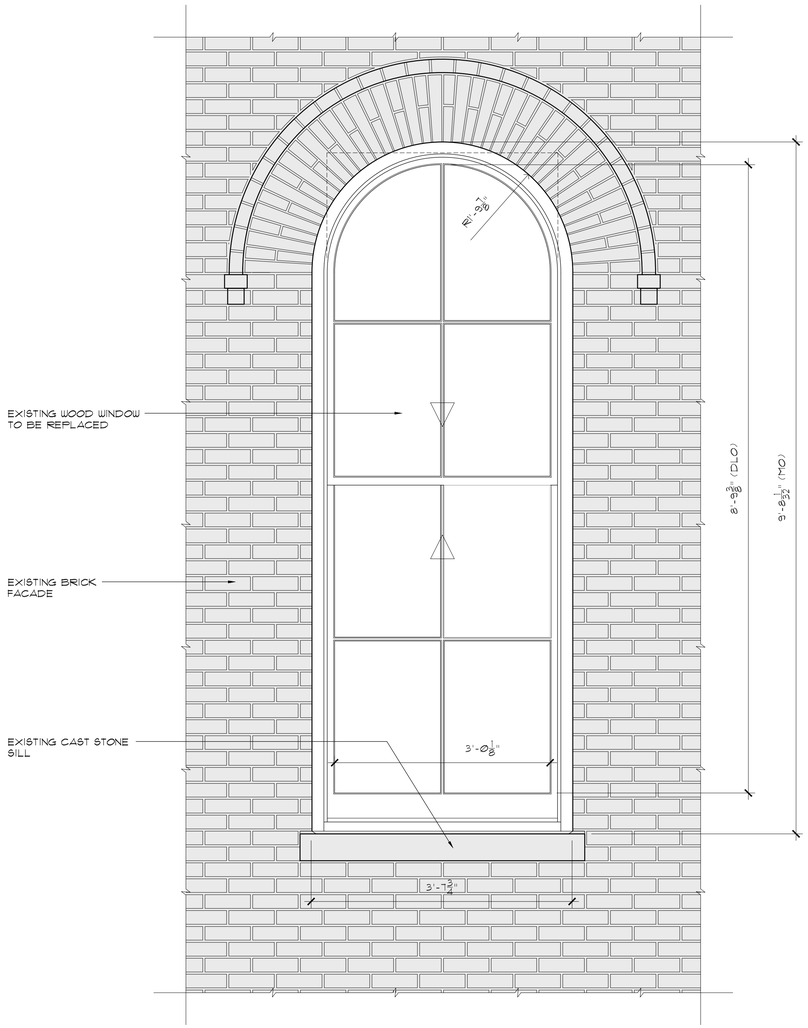

1 EXISTING WINDOW ELEVATION
SCALE: 1"=1'-0"

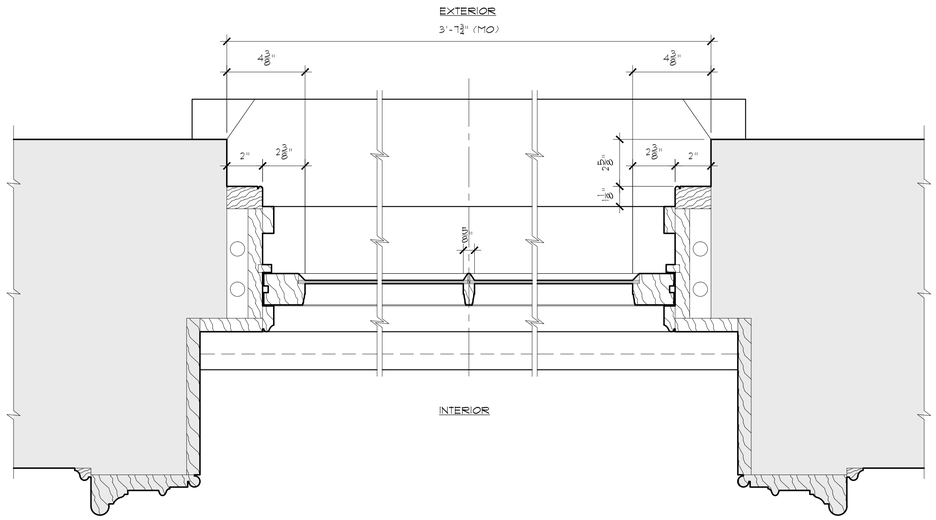

2 PLAN SECTION OF WINDOW
EXISTING
SCALE: 3"=1'-0"

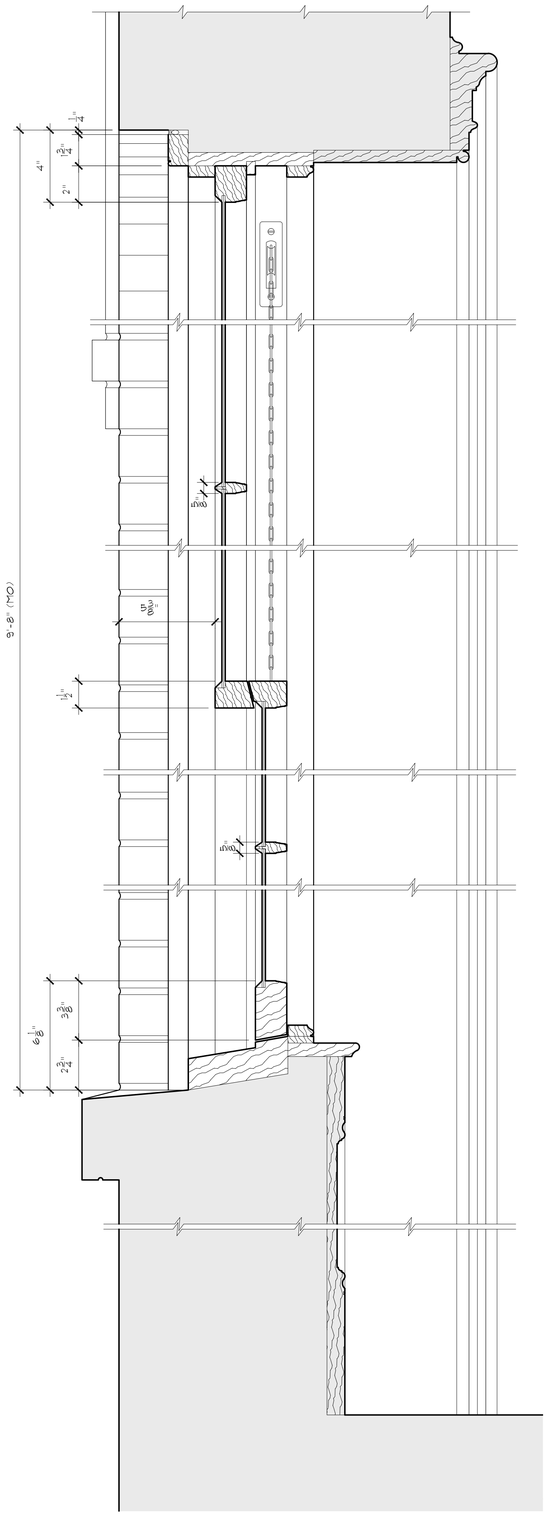

3 VERTICAL SECTION OF WINDOW
EXISTING
SCALE: 3"=1'-0"

COLLEGE OF MOUNT SAINT VINCENT

FOUNDER'S HALL WINDOW REPLACEMENT

PETER GISOLFI ASSOCIATES
Architects • Landscape Architects, LLP

October 13, 2015

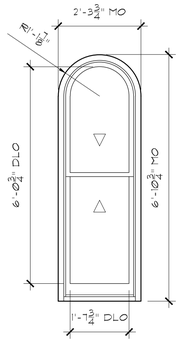

1 EXISTING WINDOW TYPE "A"
SCALE: 1/2"=1'-Ø"

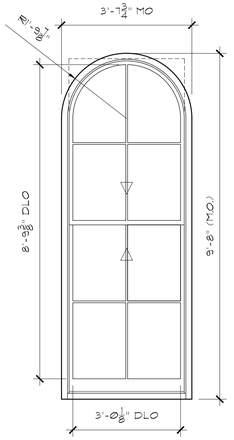

2 EXISTING WINDOW TYPE "C"
SCALE: 1/2"=1'-Ø"

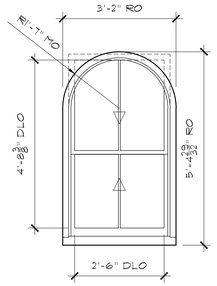

3 EXISTING WINDOW TYPE "D"
SCALE: 1/2"=1'-Ø"

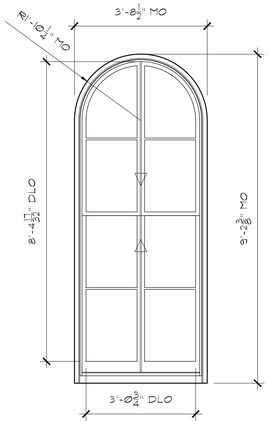

4 EXISTING WINDOW TYPE "E"
SCALE: 1/2"=1'-Ø"

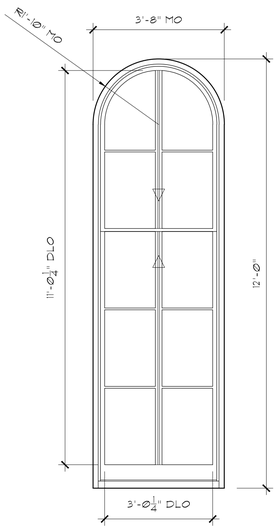

5 EXISTING WINDOW TYPE "F"
SCALE: 1/2"=1'-Ø"

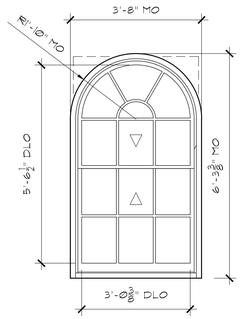

6 EXISTING WINDOW TYPE "G"
SCALE: 1/2"=1'-Ø"

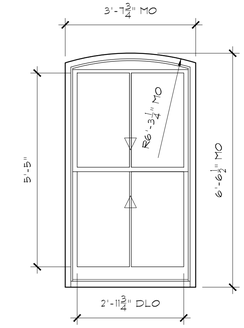

7 EXISTING WINDOW TYPE "H"
SCALE: 1/2"=1'-Ø"

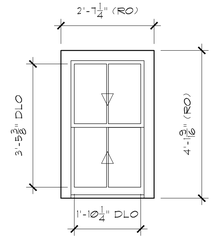

8 EXISTING WINDOW TYPE "K"
SCALE: 1/2"=1'-Ø"

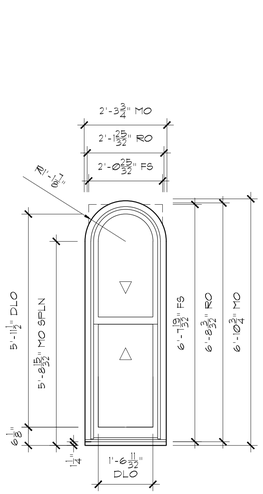

1a PROPOSED WINDOW TYPE "A"
SCALE: 1/2"=1'-Ø"

PRODUCT: CUDHM - VARIATION #6 (RT2 SHAPE)
DIVIDER:

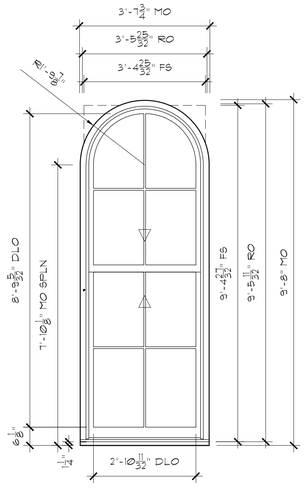

2a PROPOSED WINDOW TYPE "C"
SCALE: 1/2"=1'-Ø"

PRODUCT: CUDHM - VARIATION #6 (RT2 SHAPE)
DIVIDER: ⅝" SDL WITH SPACER BAR

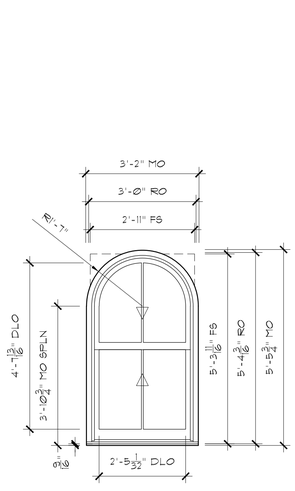

3a PROPOSED WINDOW TYPE "D"
SCALE: 1/2"=1'-Ø"

PRODUCT: CUSHM - VARIATION #6 (RT2 SHAPE)
DIVIDER: ⅝" SDL WITH SPACER BAR

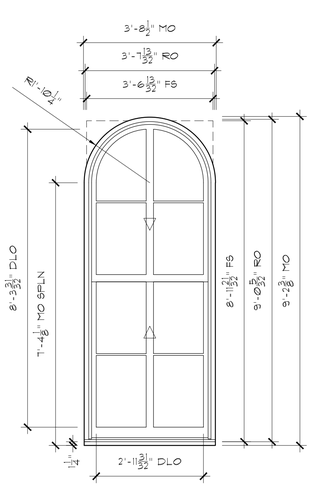

4a PROPOSED WINDOW TYPE "E"
SCALE: 1/2"=1'-Ø"

PRODUCT: CUSHM - VARIATION #6 (RT2 SHAPE)
DIVIDER: ⅝" SDL WITH SPACER BAR
2 ¹³⁄₃₂" SDL WITH DOUBLE SPACER BAR

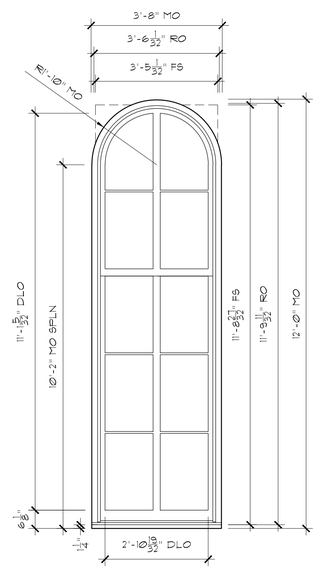

5a PROPOSED WINDOW TYPE "F"
SCALE: 1/2"=1'-Ø"

PRODUCT: CUSHM - VARIATION #6 (RT2 SHAPE) COTTAGE STYLE (2:5 RATIO) BOTH SASHES STATIONARY
DIVIDER: ⅝" SDL WITH SPACER BAR
2 ¹³⁄₃₂" SDL WITH DOUBLE SPACER BAR

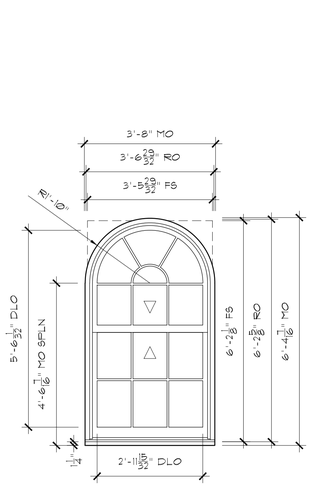

6a PROPOSED WINDOW TYPE "G"
SCALE: 1/2"=1'-Ø"

PRODUCT: CUSHM - VARIATION #6 (RT2 SHAPE)
DIVIDER: ⅝" SDL WITH SPACER BAR

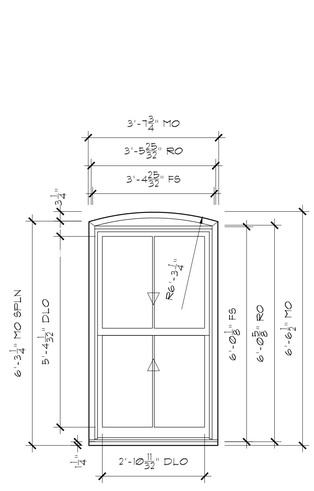

7a PROPOSED WINDOW TYPE "H"
SCALE: 1/2"=1'-Ø"

PRODUCT: CUDHM - VARIATION #3 OPERATOR
DIVIDER: ⅝" SDL WITH SPACER BAR

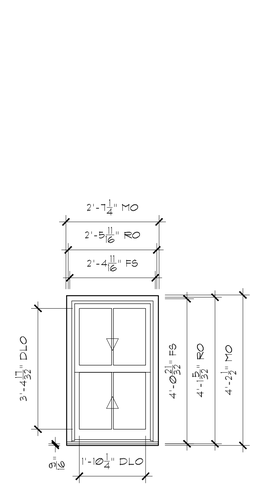

8a PROPOSED WINDOW TYPE "K"
SCALE: 1/2"=1'-Ø"

PRODUCT: CUDHM
DIVIDER: ⅝" SDL WITH SPACER BAR

ABBREVIATIONS:

DLO: DAYLIGHT OPENING
FS: FINISHED SIZE
MO: MASONRY OPENING
RO: ROUGH OPENING
SPLN: SPRING LINE

COLLEGE OF MOUNT SAINT VINCENT

FOUNDER'S HALL WINDOW REPLACEMENT

PETER GISOLFI ASSOCIATES
Architects • Landscape Architects, LLP

October 13, 2015

SK-02a

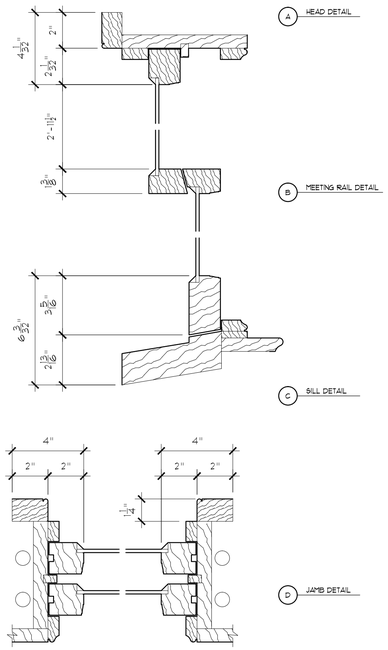

1 EXISTING WINDOW TYPE "A", "C" & "F"
SCALE: 3"=1'-0"

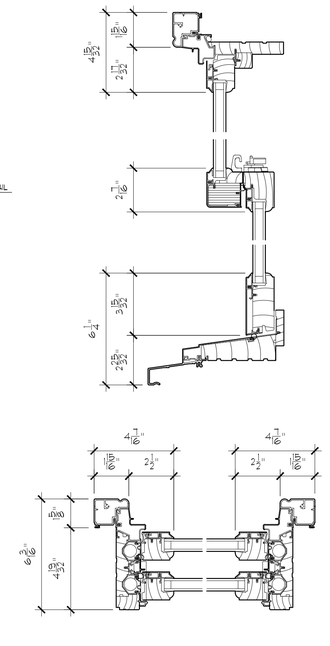

1a PROPOSED WINDOW TYPE "A", "C" & "F"
SCALE: 3"=1'-0"

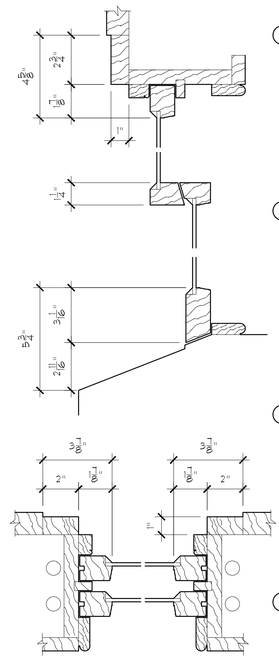

2 EXISTING WINDOW TYPE "D"
SCALE: 3"=1'-0"

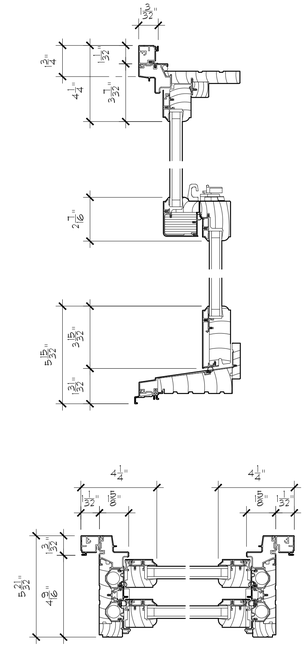

2a PROPOSED WINDOW TYPE "D"
SCALE: 3"=1'-0"

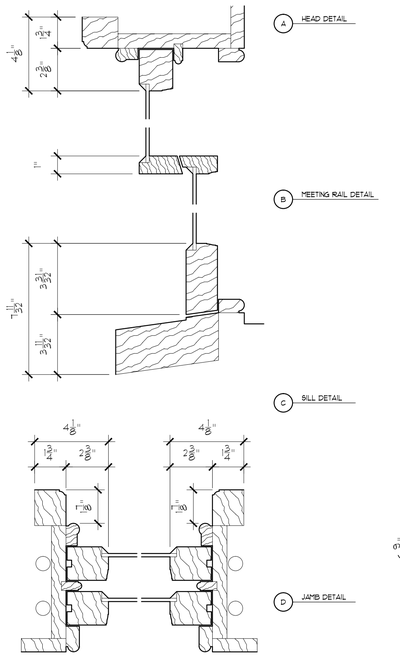

3 EXISTING WINDOW TYPE "E"
SCALE: 3"=1'-0"

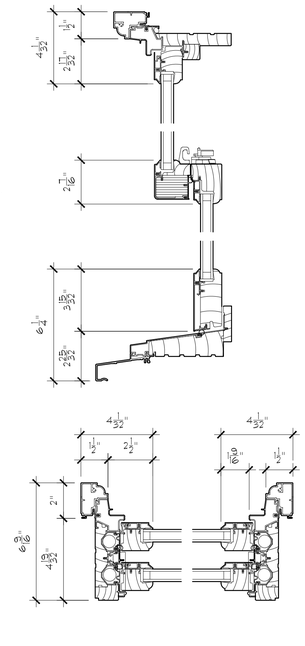

3a PROPOSED WINDOW TYPE "E"
SCALE: 3"=1'-0"

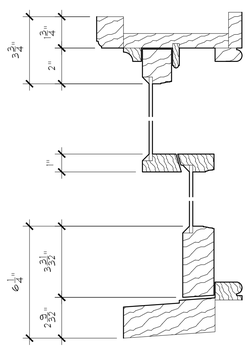

4 EXISTING WINDOW TYPE "G"
SCALE: 3"=1'-0"

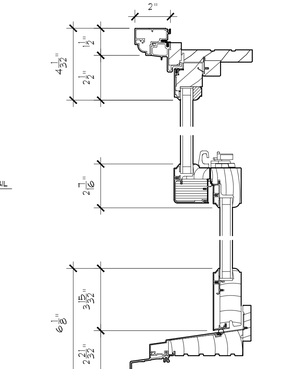

4a PROPOSED WINDOW TYPE "G"
SCALE: 3"=1'-0"

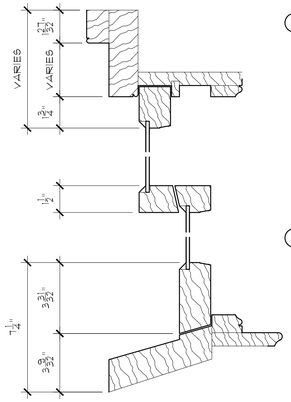

5 EXISTING WINDOW TYPE "H"
SCALE: 3"=1'-0"

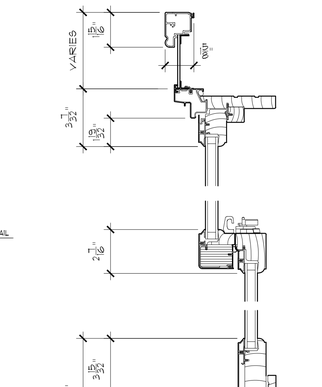

5a PROPOSED WINDOW TYPE "H"
SCALE: 3"=1'-0"

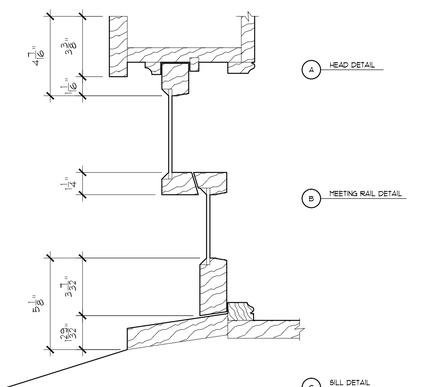

6 EXISTING WINDOW TYPE "K"
SCALE: 3"=1'-0"

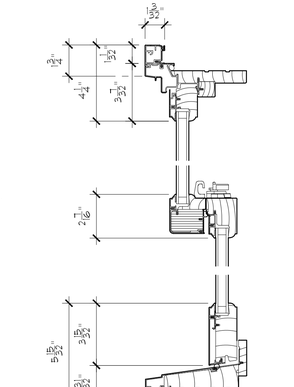

6a PROPOSED WINDOW TYPE "K"
SCALE: 3"=1'-0"

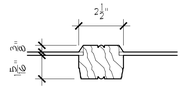

7 EXISTING MUNTIN
SCALE: 3"=1'-0"

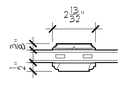

7a PROPOSED MUNTIN
SCALE: 3"=1'-0"

COLLEGE OF MOUNT SAINT VINCENT

FOUNDER'S HALL WINDOW REPLACEMENT

PETER GISOLFI ASSOCIATES
Architects • Landscape Architects, LLP

October 13, 2015

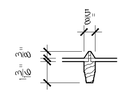

8 EXISTING MUNTIN
SCALE: 3"=1'-0"

8a PROPOSED MUNTIN
SCALE: 3"=1'-0"

SK-02b

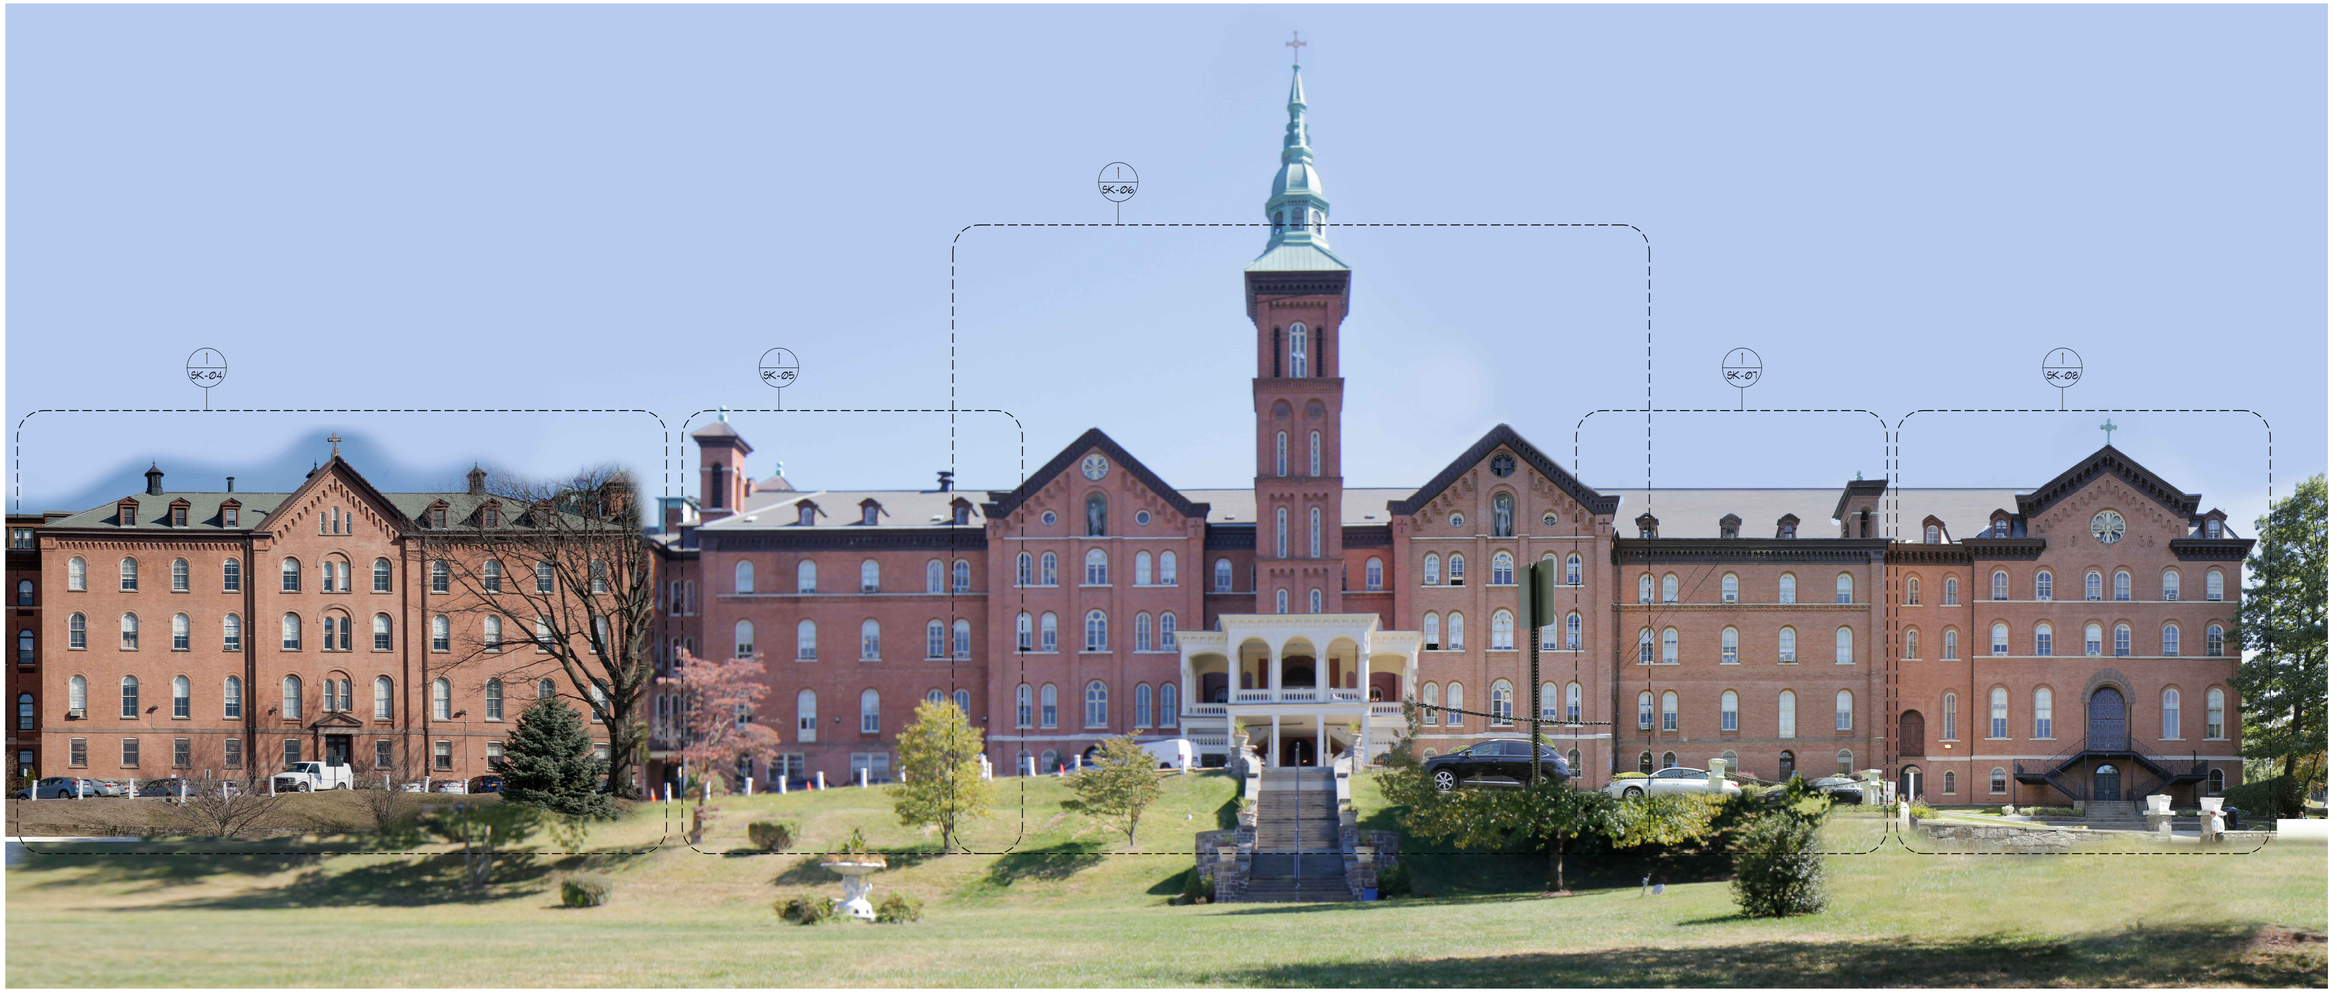

WEST ELEVATION - FACING THE HUDSON RIVER - (KEY ELEVATION)

COLLEGE OF MOUNT SAINT VINCENT

FOUNDER'S HALL WINDOW REPLACEMENT

PETER GISOLFI ASSOCIATES
Architects • Landscape Architects, LLP

October 13, 2015

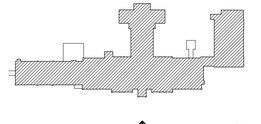

KEY PLAN

N

SK-03

1 WING 4 - WEST ELEVATION

SCALE: NTS

COLLEGE OF MOUNT SAINT VINCENT

FOUNDER'S HALL WINDOW REPLACEMENT

PETER GISOLFI ASSOCIATES

Architects • Landscape Architects, LLP

October 13, 2015

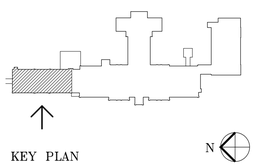

SK-04

1 WING IN - WEST ELEVATION

SCALE: NTS

COLLEGE OF MOUNT SAINT VINCENT

FOUNDER'S HALL WINDOW REPLACEMENT

PETER GISOLFI ASSOCIATES
Architects • Landscape Architects, LLP

October 13, 2015

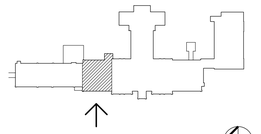

KEY PLAN

N

SK-05

1 WING 1 - WEST ELEVATION

SCALE: NTS

COLLEGE OF MOUNT SAINT VINCENT

FOUNDER'S HALL WINDOW REPLACEMENT

PETER GISOLFI ASSOCIATES
Architects • Landscape Architects, LLP

October 13, 2015

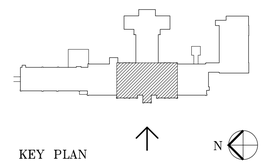

KEY PLAN

N

SK-06

1 WING 18 - WEST ELEVATION

SCALE: NTS

COLLEGE OF MOUNT SAINT VINCENT

FOUNDER'S HALL WINDOW REPLACEMENT

PETER GISOLFI ASSOCIATES
Architects • Landscape Architects, LLP

October 13, 2015

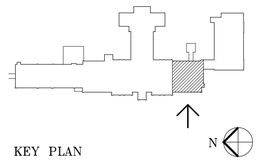

KEY PLAN

SK-07

1 WING 2 - WEST ELEVATION

SCALE: NTS

COLLEGE OF MOUNT SAINT VINCENT

FOUNDER'S HALL WINDOW REPLACEMENT

PETER GISOLFI ASSOCIATES
Architects • Landscape Architects, LLP

October 13, 2015

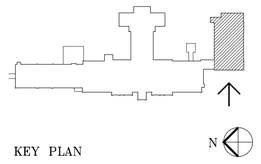

KEY PLAN

N

SK-08

1 WING 1S - SOUTH ELEVATION

SCALE: NTS

COLLEGE OF MOUNT SAINT VINCENT

FOUNDER'S HALL WINDOW REPLACEMENT

PETER GISOLFI ASSOCIATES
Architects • Landscape Architects, LLP

October 13, 2015

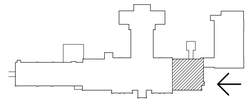

KEY PLAN

N

SK-09

1 WING 2 - SOUTH ELEVATION

SCALE: NTS

COLLEGE OF MOUNT SAINT VINCENT

FOUNDER'S HALL WINDOW REPLACEMENT

PETER GISOLFI ASSOCIATES
Architects • Landscape Architects, LLP

October 13, 2015

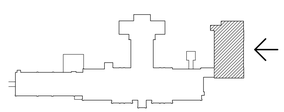

KEY PLAN

N

SK-10

1 WING 2 - EAST ELEVATION - A

SCALE: NTS

COLLEGE OF MOUNT SAINT VINCENT

FOUNDER'S HALL WINDOW REPLACEMENT

PETER GISOLFI ASSOCIATES

Architects • Landscape Architects, LLP

October 13, 2015

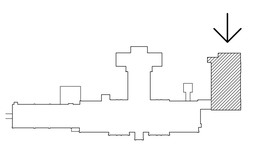

KEY PLAN

N

SK-11

1 WING 2 - NORTH ELEVATION

SCALE: NTS

COLLEGE OF MOUNT SAINT VINCENT

FOUNDER'S HALL WINDOW REPLACEMENT

PETER GISOLFI ASSOCIATES

Architects • Landscape Architects, LLP

October 13, 2015

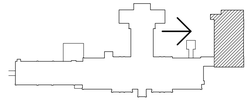

KEY PLAN

N

SK-12

1 WING 16 - EAST ELEVATION

SCALE: NTS

COLLEGE OF MOUNT SAINT VINCENT

FOUNDER'S HALL WINDOW REPLACEMENT

PETER GISOLFI ASSOCIATES
Architects • Landscape Architects, LLP

October 13, 2015

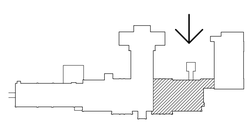

KEY PLAN

N

SK-13

1 WING N - EAST ELEVATION
SCALE: NTS

COLLEGE OF MOUNT SAINT VINCENT

FOUNDER'S HALL WINDOW REPLACEMENT

PETER GISOLFI ASSOCIATES
Architects • Landscape Architects, LLP

October 13, 2015

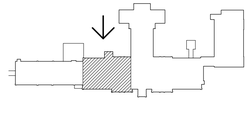

KEY PLAN

N

SK-14

1 WING 4 - EAST ELEVATION

SCALE: NTS

COLLEGE OF MOUNT SAINT VINCENT

FOUNDER'S HALL WINDOW REPLACEMENT

PETER GISOLFI ASSOCIATES
Architects • Landscape Architects, LLP

October 13, 2015

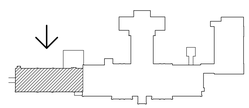

KEY PLAN

N

SK-15

WINDOW TYPE "A"

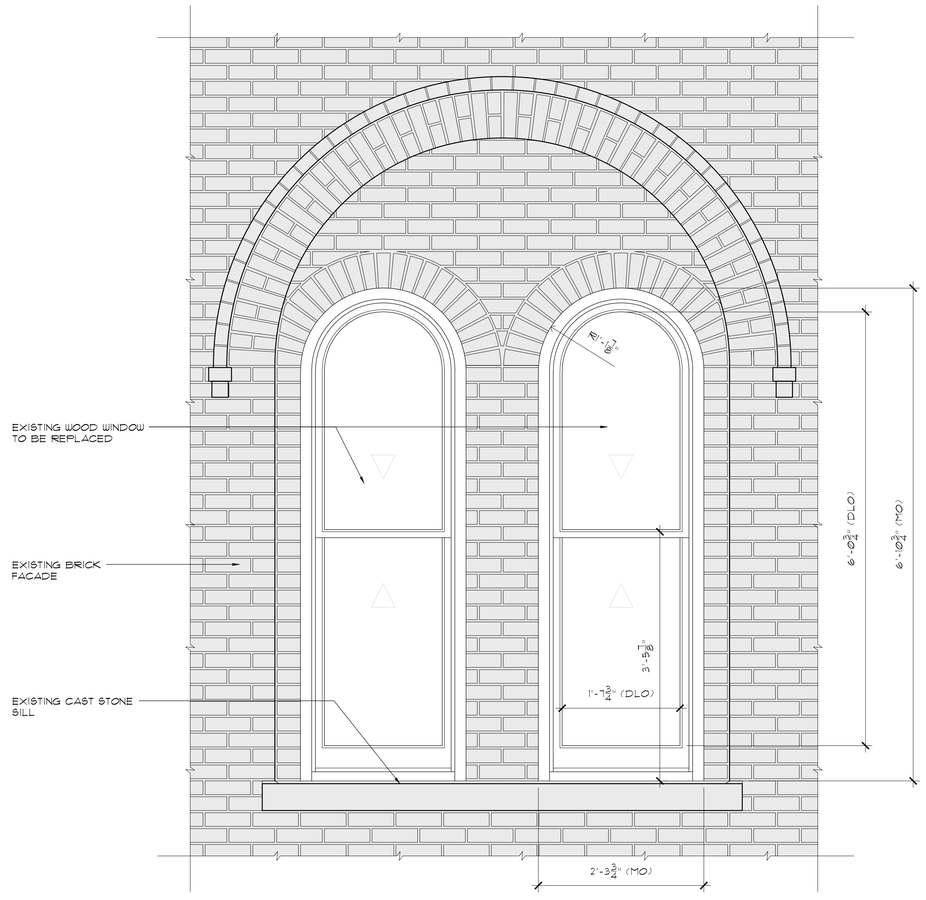

1 EXISTING WINDOW ELEVATION
SCALE: 1"=1'-0"

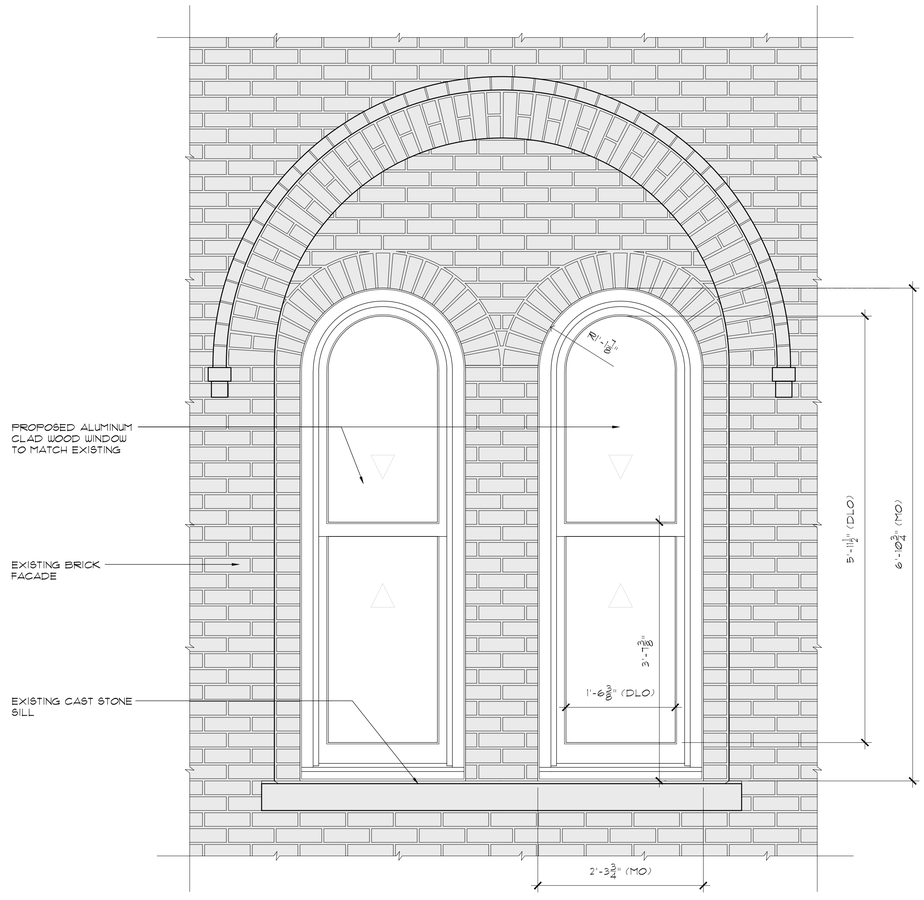

2 PROPOSED WINDOW ELEVATION
SCALE: 1"=1'-0"

COLLEGE OF MOUNT SAINT VINCENT

FOUNDER'S HALL WINDOW REPLACEMENT

PETER GISOLFI ASSOCIATES
Architects • Landscape Architects, LLP

October 13, 2015

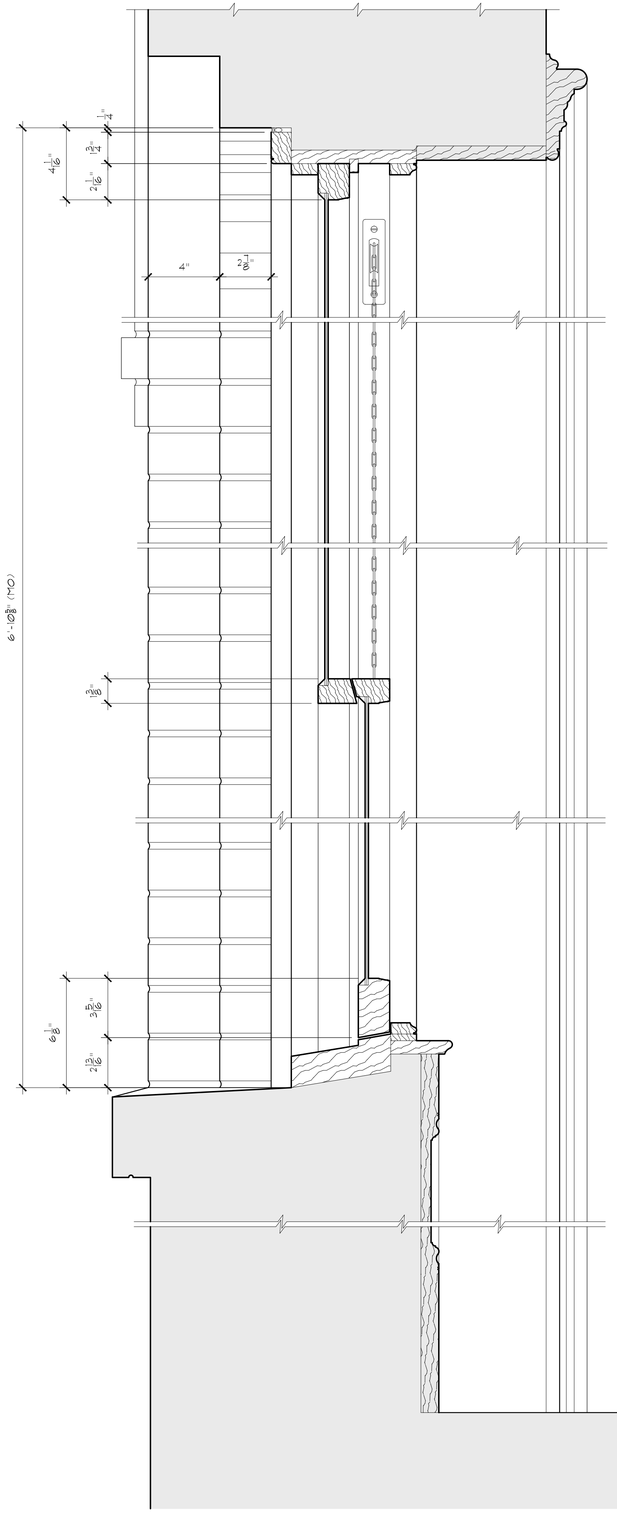

1 VERTICAL SECTION THRU WINDOW
EXISTING SCALE: 3"=1'-0"

WINDOW TYPE "A"

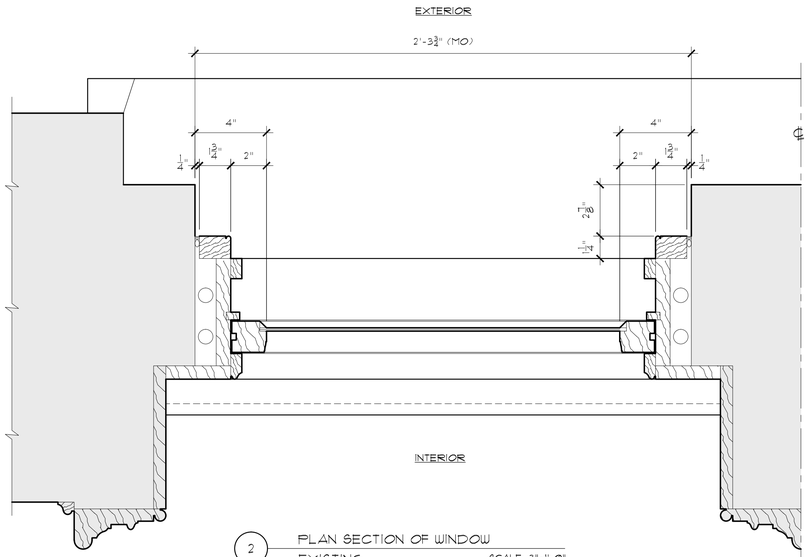

2 PLAN SECTION OF WINDOW
EXISTING SCALE: 3"=1'-0"

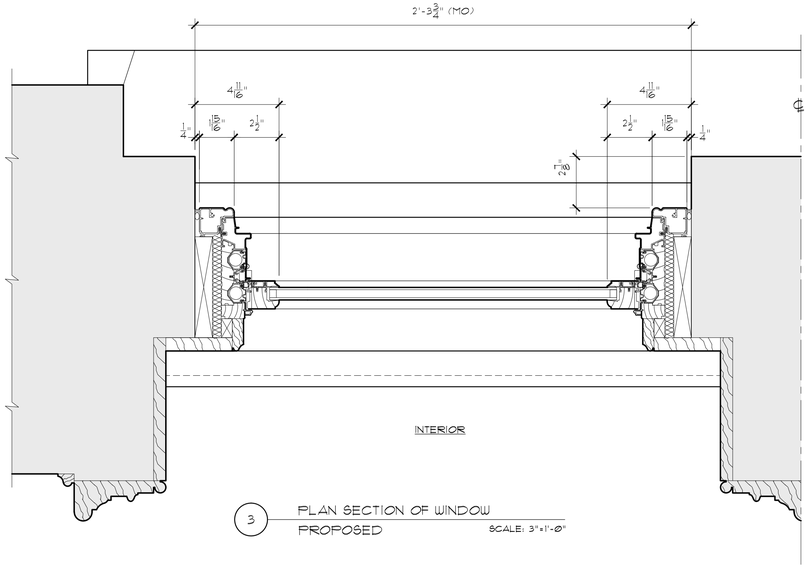

3 PLAN SECTION OF WINDOW
PROPOSED SCALE: 3"=1'-0"

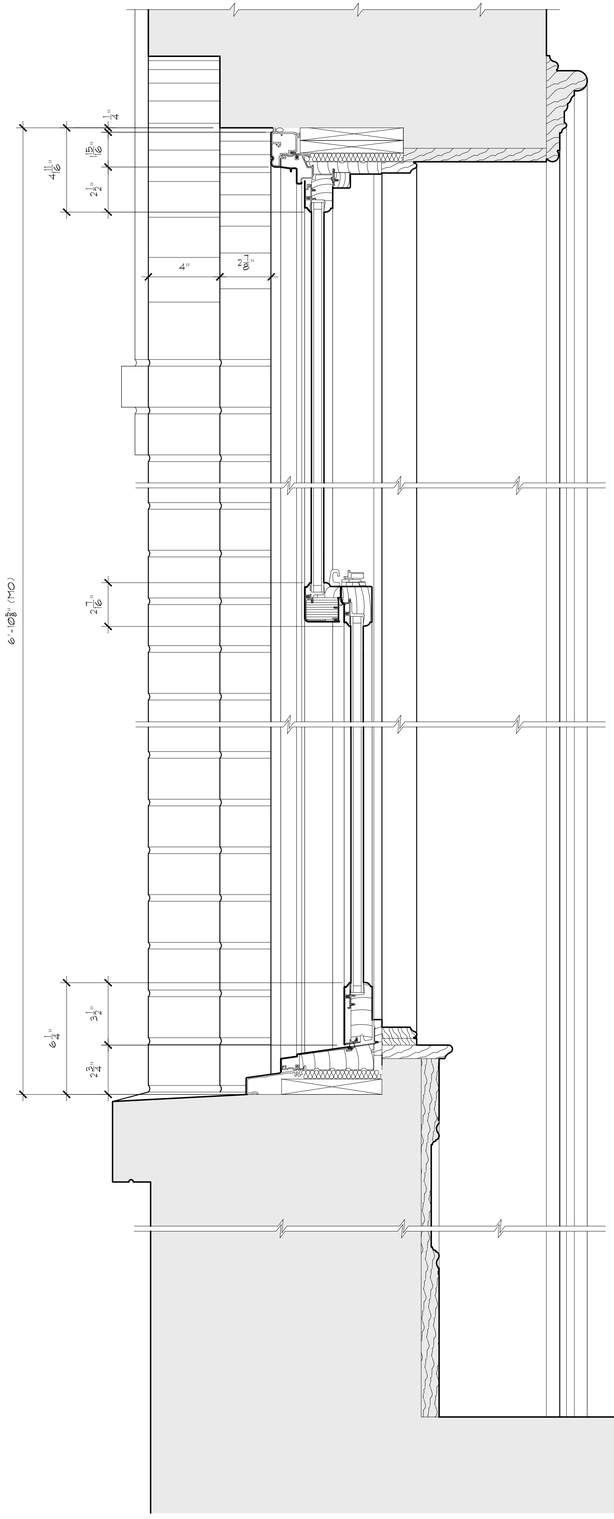

4 VERTICAL SECTION THRU WINDOW
PROPOSED SCALE: 3"=1'-0"

COLLEGE OF MOUNT SAINT VINCENT

FOUNDER'S HALL WINDOW REPLACEMENT

PETER GISOLFI ASSOCIATES
Architects • Landscape Architects, LLP

October 13, 2015

SK-20a

WINDOW TYPE "B"

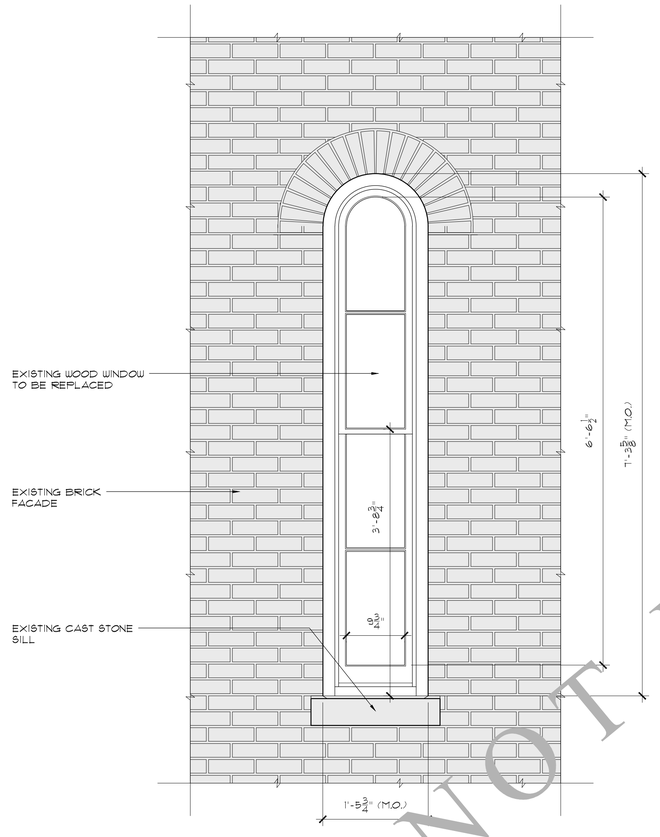

1 EXISTING WINDOW ELEVATION

SCALE: 1"=1'-0"

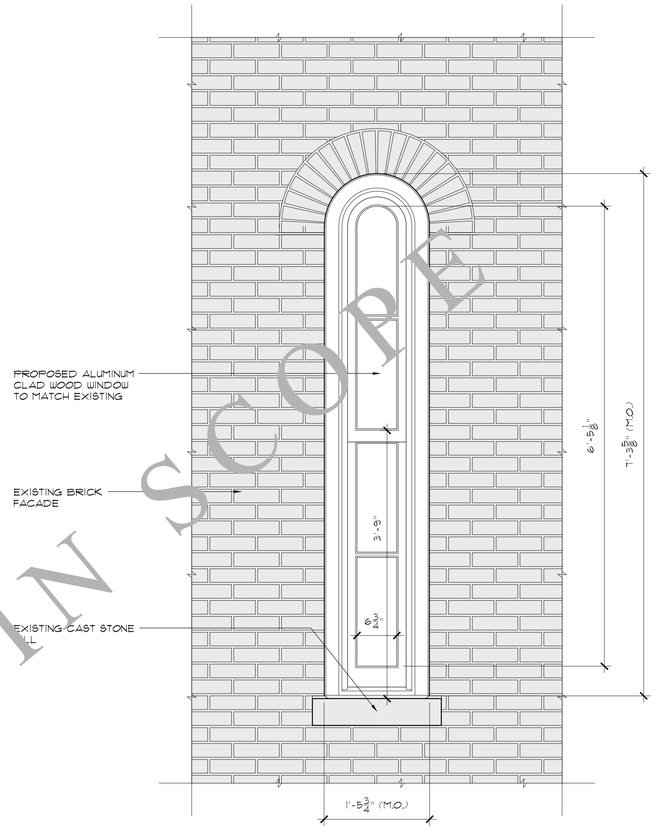

2 PROPOSED WINDOW ELEVATION

SCALE: 1"=1'-0"

NOT IN SCOPE

COLLEGE OF MOUNT SAINT VINCENT

FOUNDER'S HALL WINDOW REPLACEMENT

PETER GISOLFI ASSOCIATES
Architects • Landscape Architects, LLP

October 13, 2015

WINDOW TYPE "B"

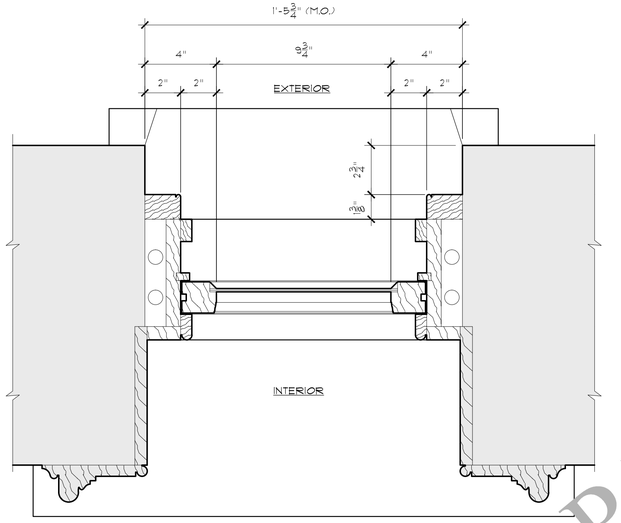

2 PLAN SECTION OF WINDOW
EXISTING
SCALE: 3"=1'-0"

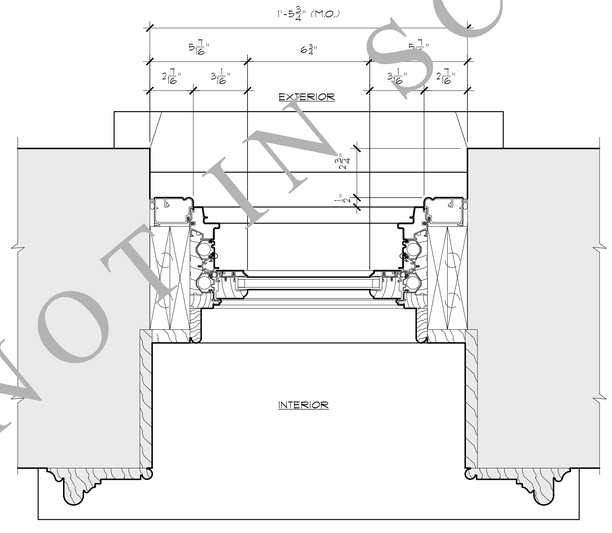

3 PLAN SECTION OF WINDOW
PROPOSED
SCALE: 3"=1'-0"

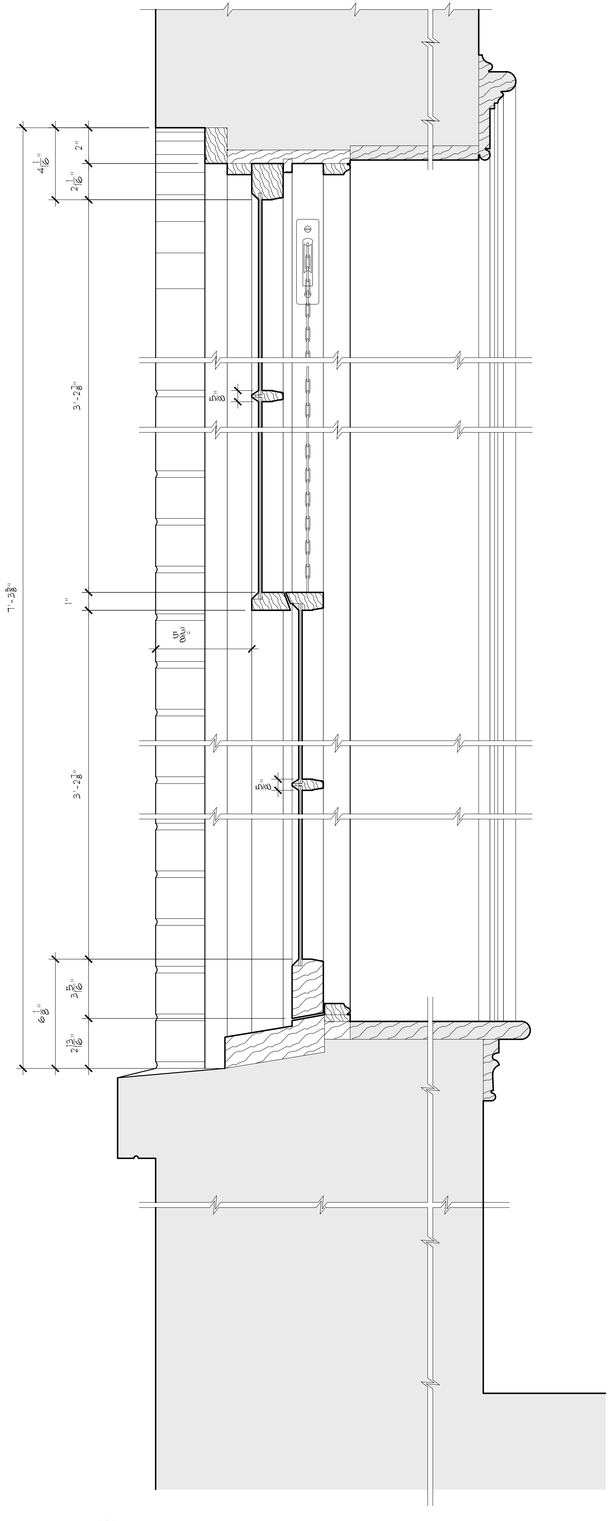

1 VERTICAL SECTION THRU WINDOW
EXISTING
SCALE: 3"=1'-0"

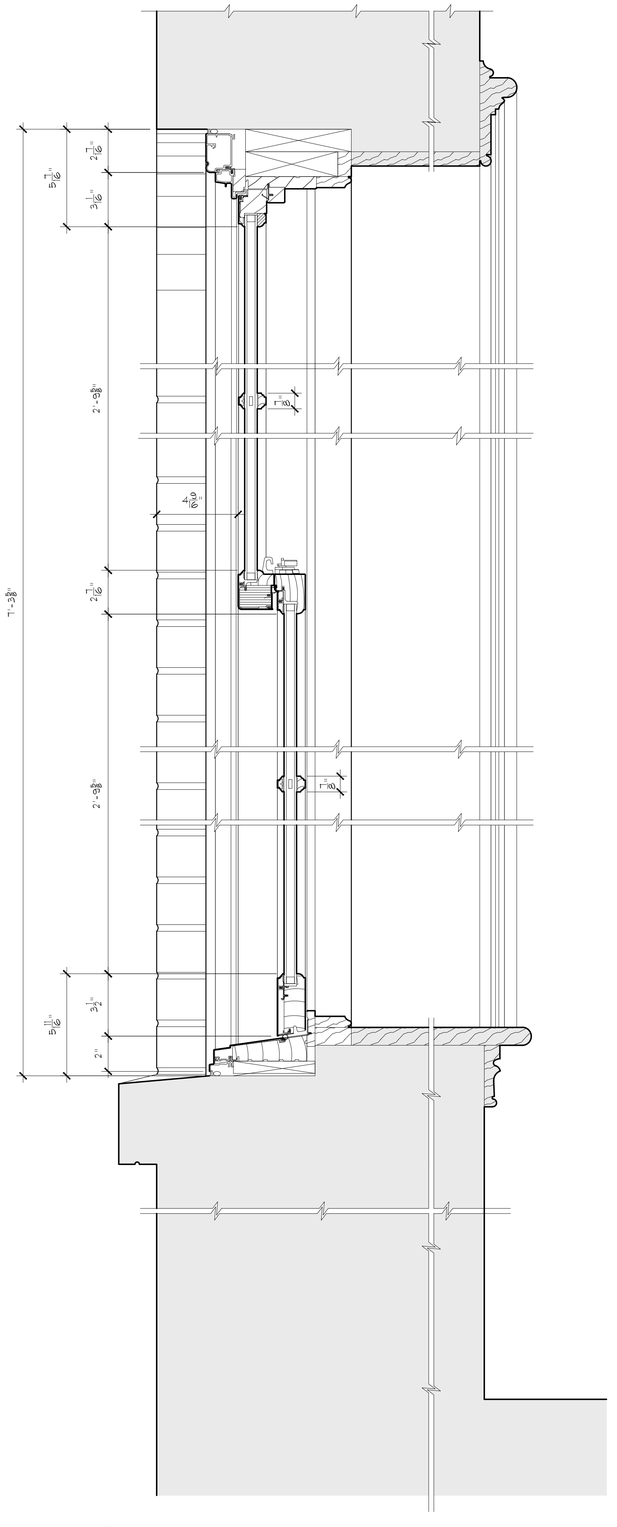

4 VERTICAL SECTION THRU WINDOW
PROPOSED
SCALE: 3"=1'-0"

NOT IN SCOPE

COLLEGE OF MOUNT SAINT VINCENT

FOUNDER'S HALL WINDOW REPLACEMENT

PETER GISOLFI ASSOCIATES
Architects • Landscape Architects, LLP

October 13, 2015

SK-21a

WINDOW TYPE "C"

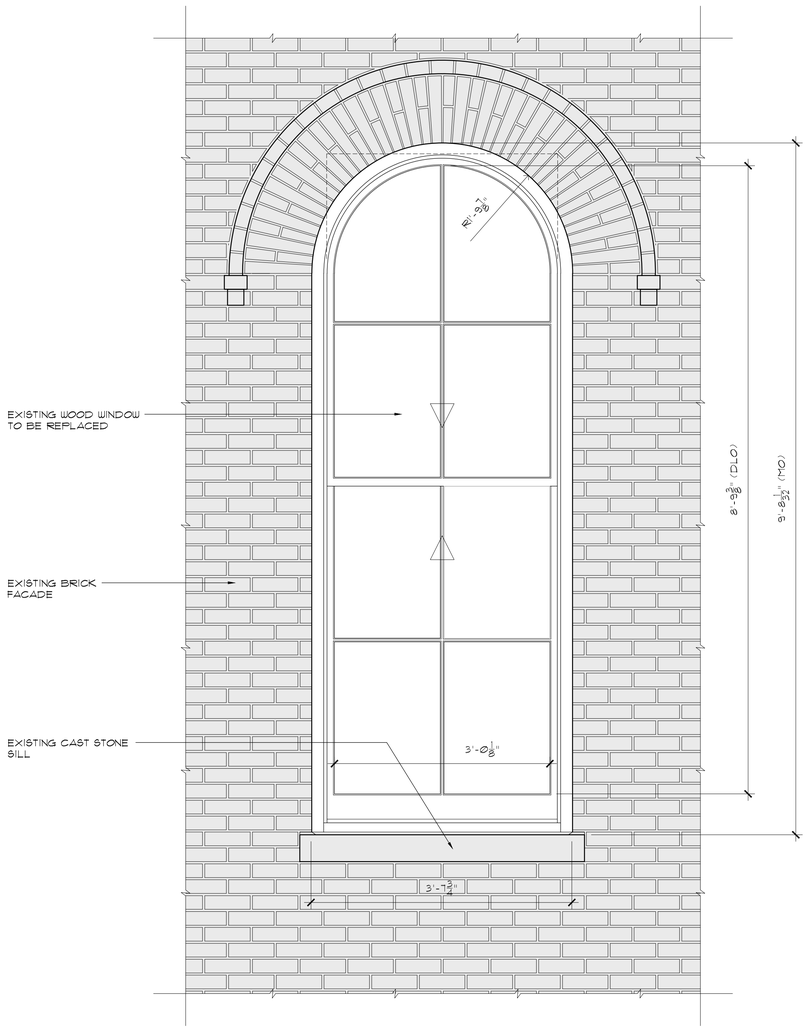

1 EXISTING WINDOW ELEVATION

SCALE: 1"=1'-0"

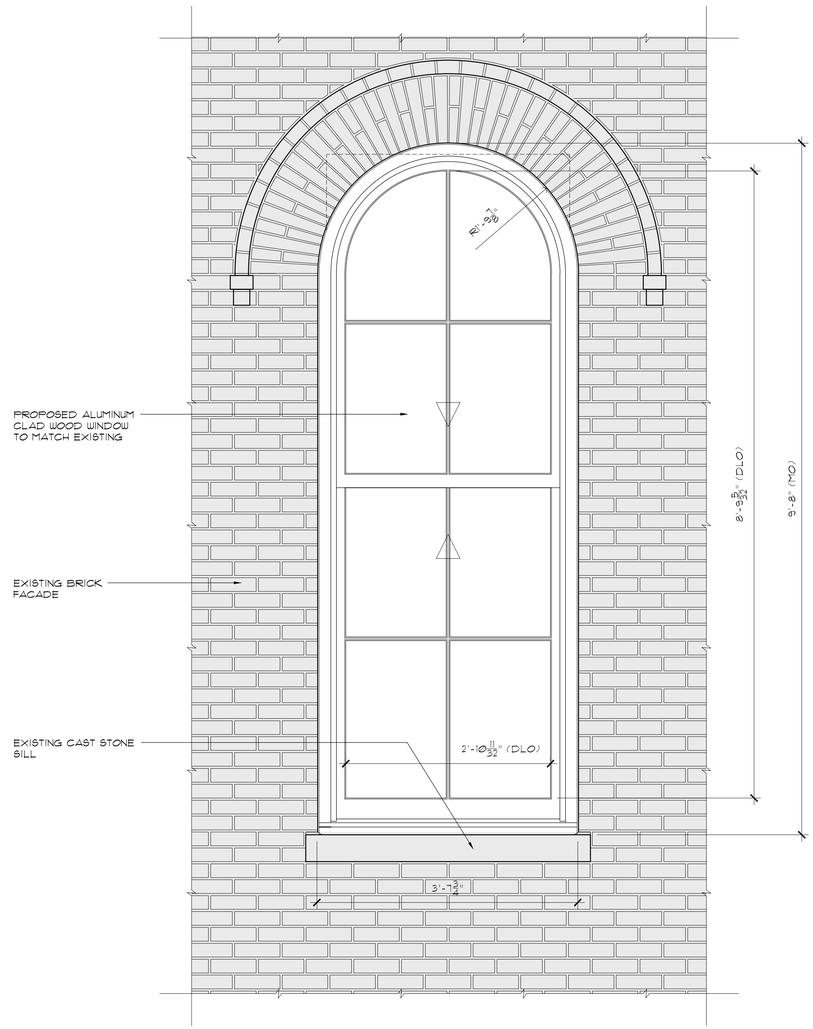

2 PROPOSED WINDOW ELEVATION

SCALE: 1"=1'-0"

COLLEGE OF MOUNT SAINT VINCENT

FOUNDER'S HALL WINDOW REPLACEMENT

PETER GISOLFI ASSOCIATES

Architects • Landscape Architects, LLP

October 13, 2015

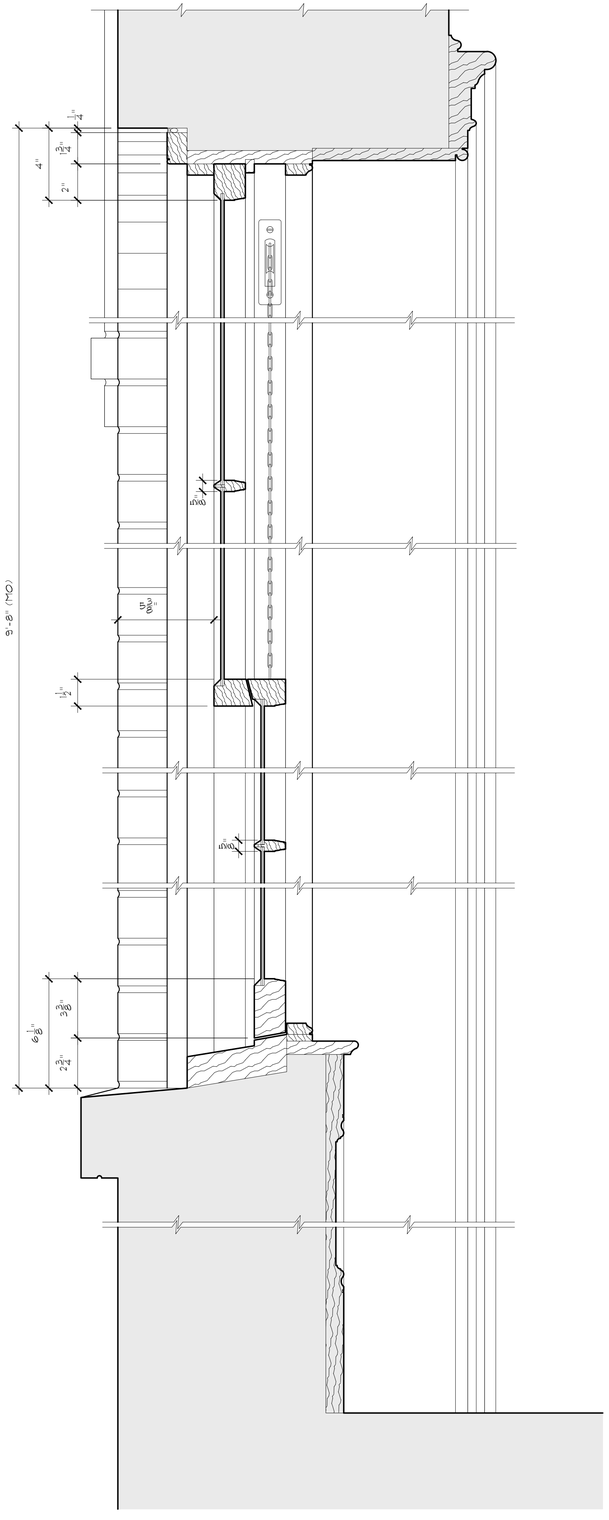

1 VERTICAL SECTION THRU WINDOW
EXISTING SCALE: 3"=1'-0"

WINDOW TYPE "C"

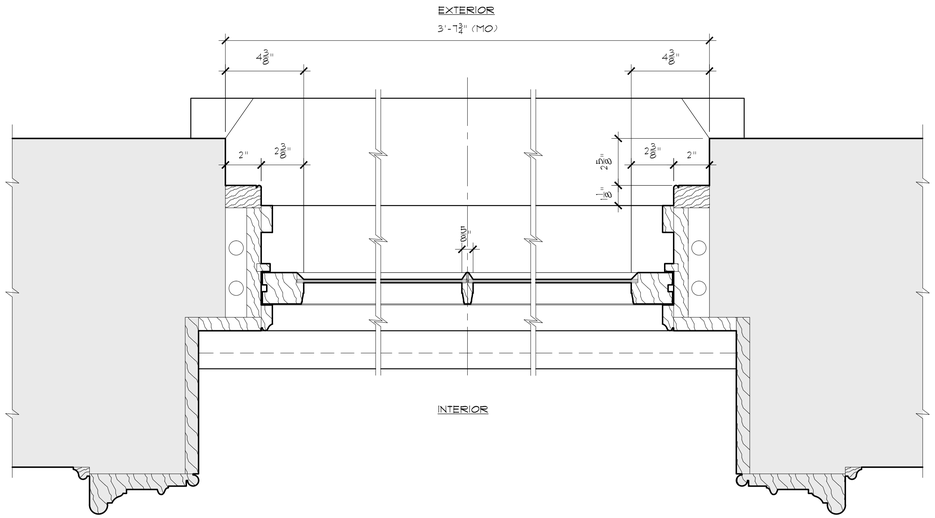

2 PLAN SECTION OF WINDOW
EXISTING SCALE: 3"=1'-0"

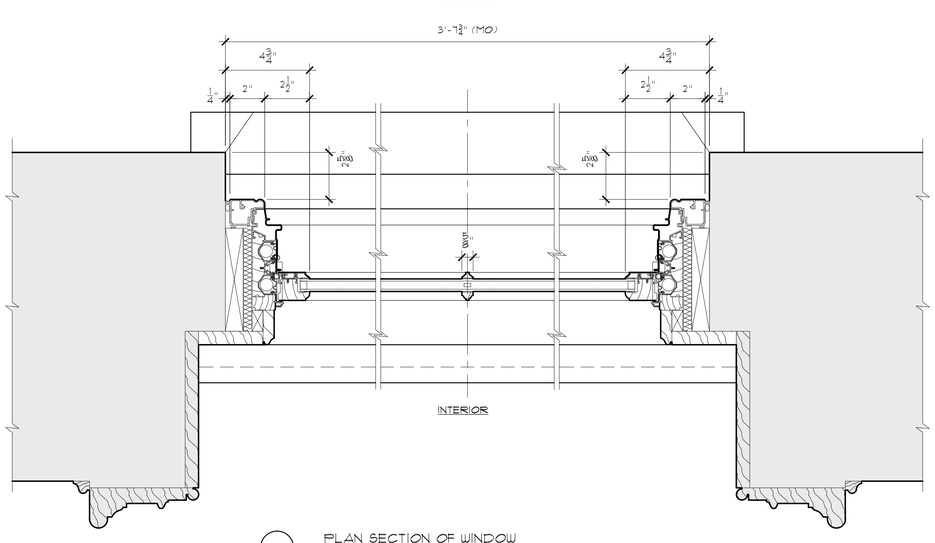

3 PLAN SECTION OF WINDOW
PROPOSED SCALE: 3"=1'-0"

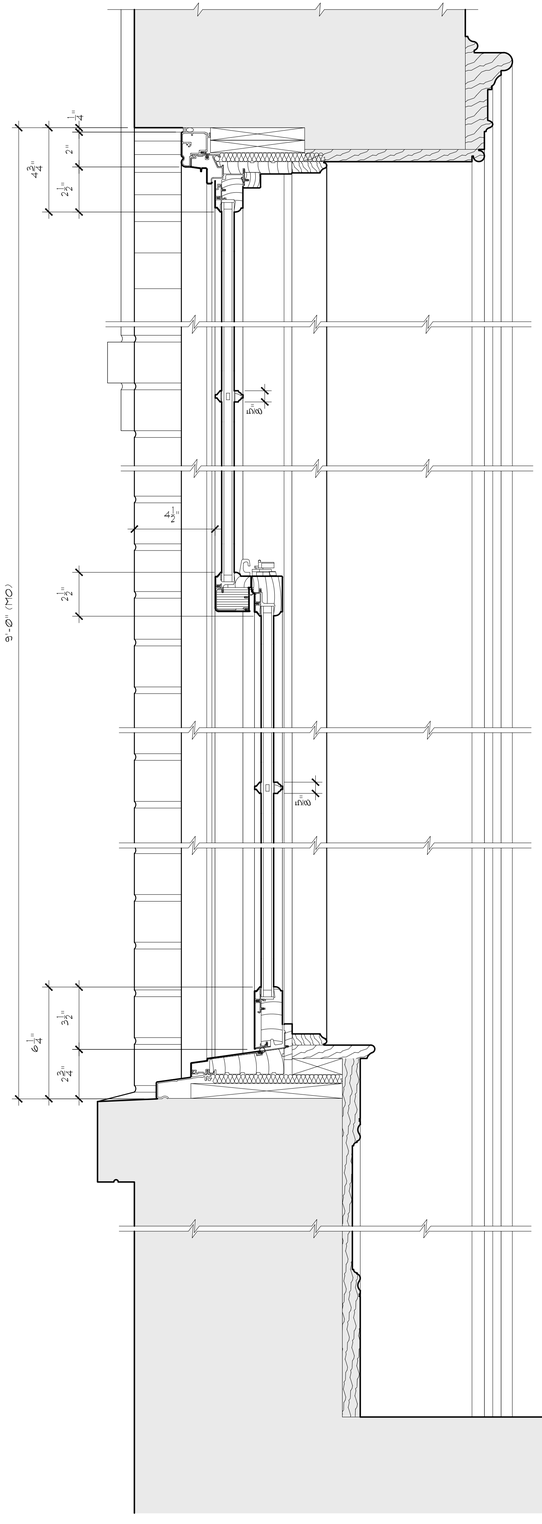

4 VERTICAL SECTION THRU WINDOW
PROPOSED SCALE: 3"=1'-0"

COLLEGE OF MOUNT SAINT VINCENT

FOUNDER'S HALL WINDOW REPLACEMENT

PETER GISOLFI ASSOCIATES
Architects • Landscape Architects, LLP

October 13, 2015

SK-22a

WINDOW TYPE "D"

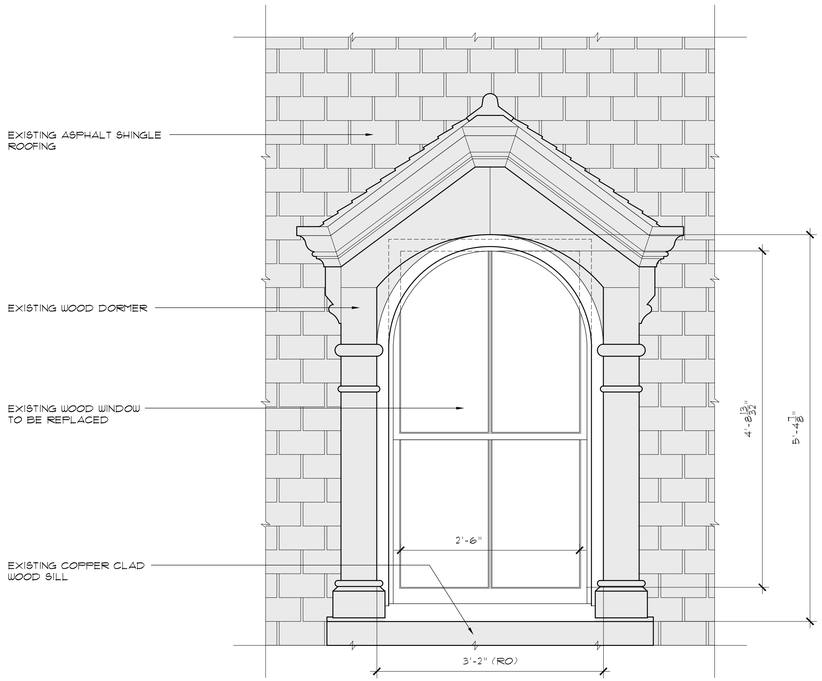

1 EXISTING WINDOW ELEVATION

SCALE: 1"=1'-0"

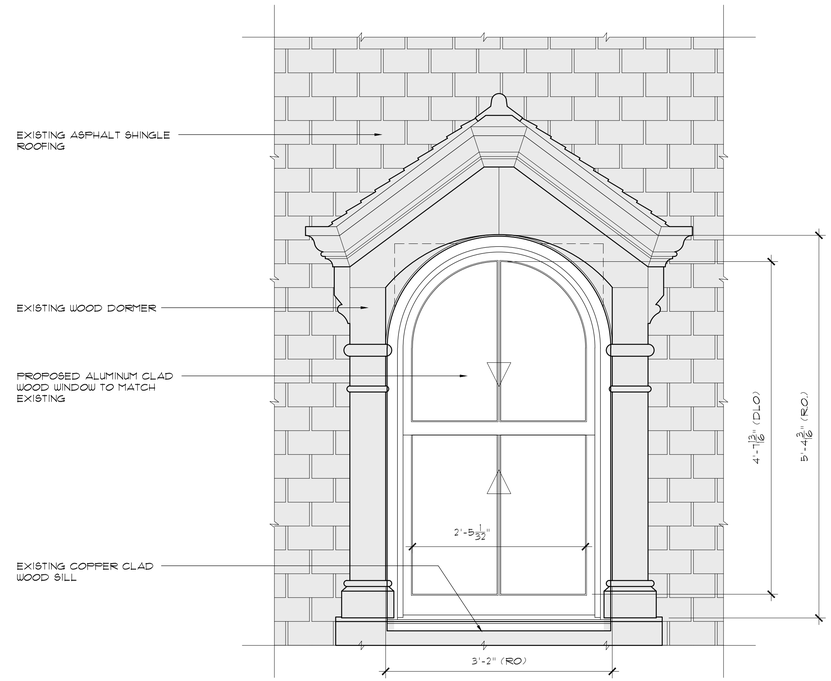

2 PROPOSED WINDOW ELEVATION

SCALE: 1"=1'-0"

COLLEGE OF MOUNT SAINT VINCENT

FOUNDER'S HALL WINDOW REPLACEMENT

PETER GISOLFI ASSOCIATES
Architects • Landscape Architects, LLP

October 13, 2015

WINDOW TYPE "D"

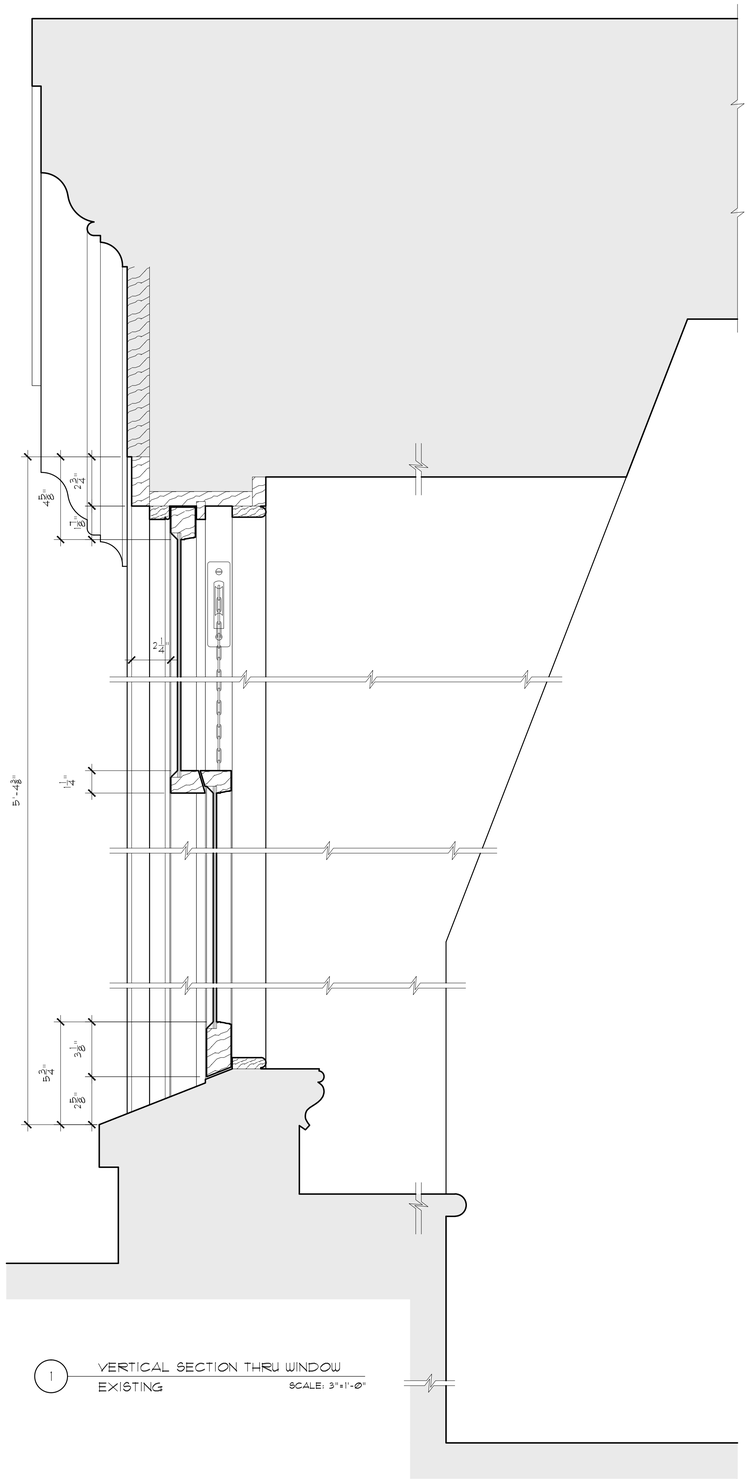

1 VERTICAL SECTION THRU WINDOW
EXISTING — SCALE: 3"=1'-0"

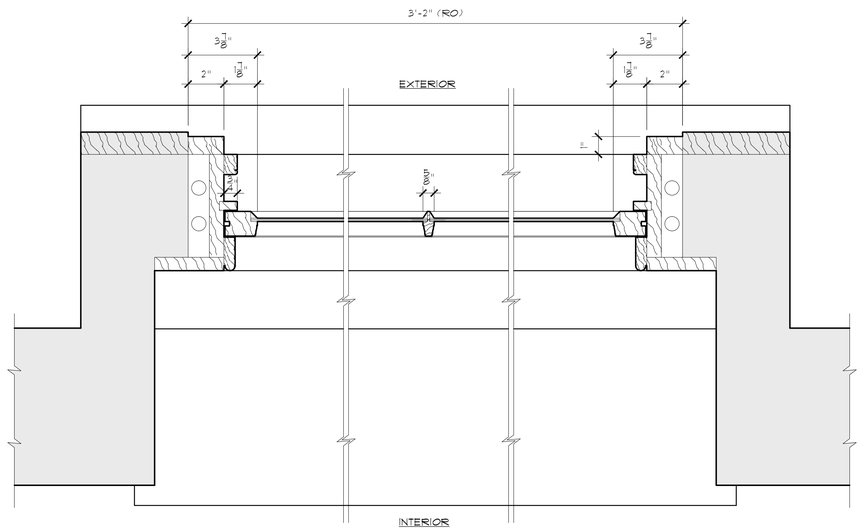

2 PLAN SECTION OF WINDOW
EXISTING — SCALE: 3"=1'-0"

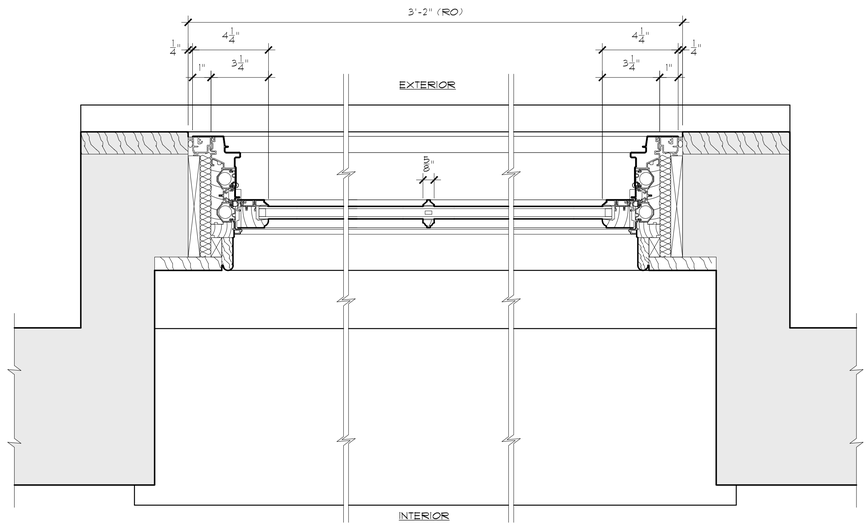

3 PLAN SECTION OF WINDOW
PROPOSED — SCALE: 3"=1'-0"

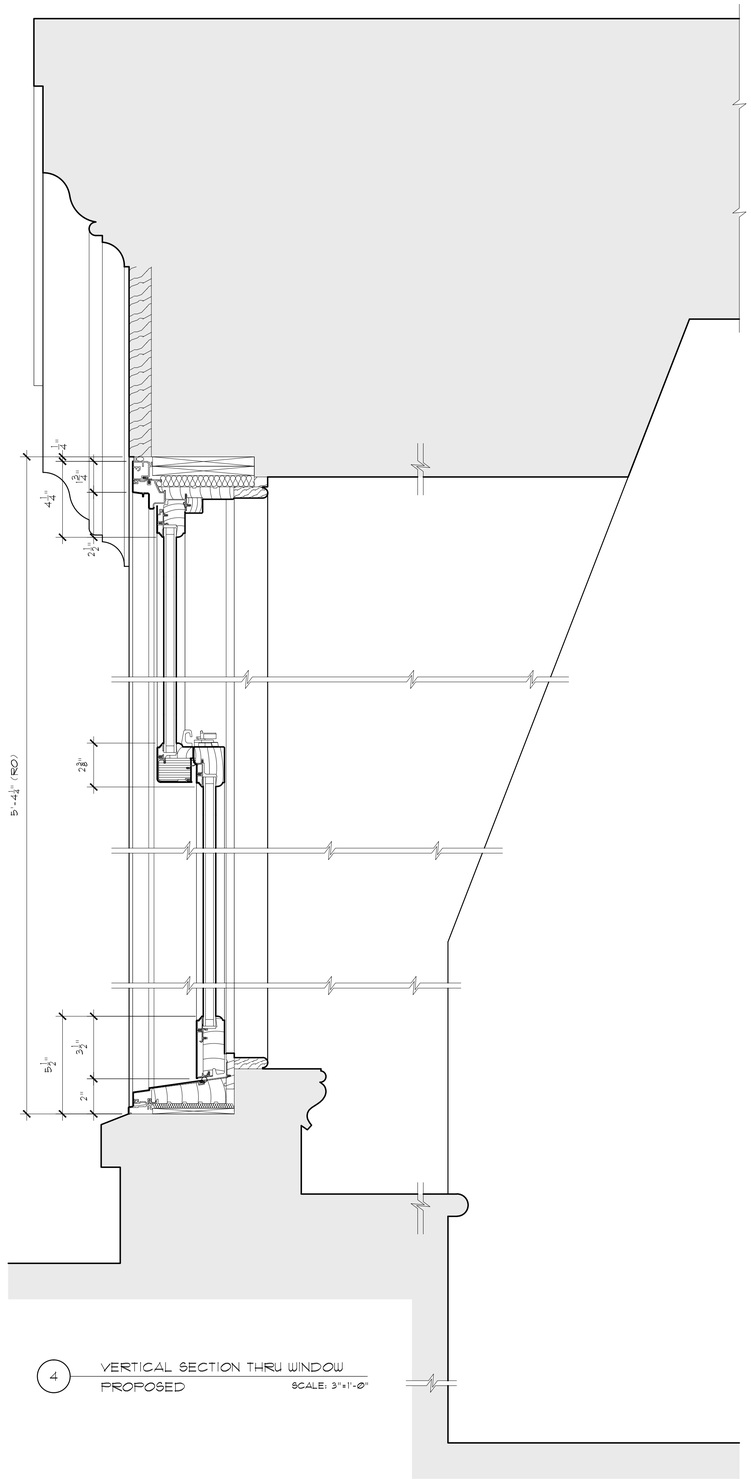

4 VERTICAL SECTION THRU WINDOW
PROPOSED — SCALE: 3"=1'-0"

COLLEGE OF MOUNT SAINT VINCENT

FOUNDER'S HALL WINDOW REPLACEMENT

PETER GISOLFI ASSOCIATES
Architects • Landscape Architects, LLP

October 13, 2015

SK-23a

WINDOW TYPE "E"

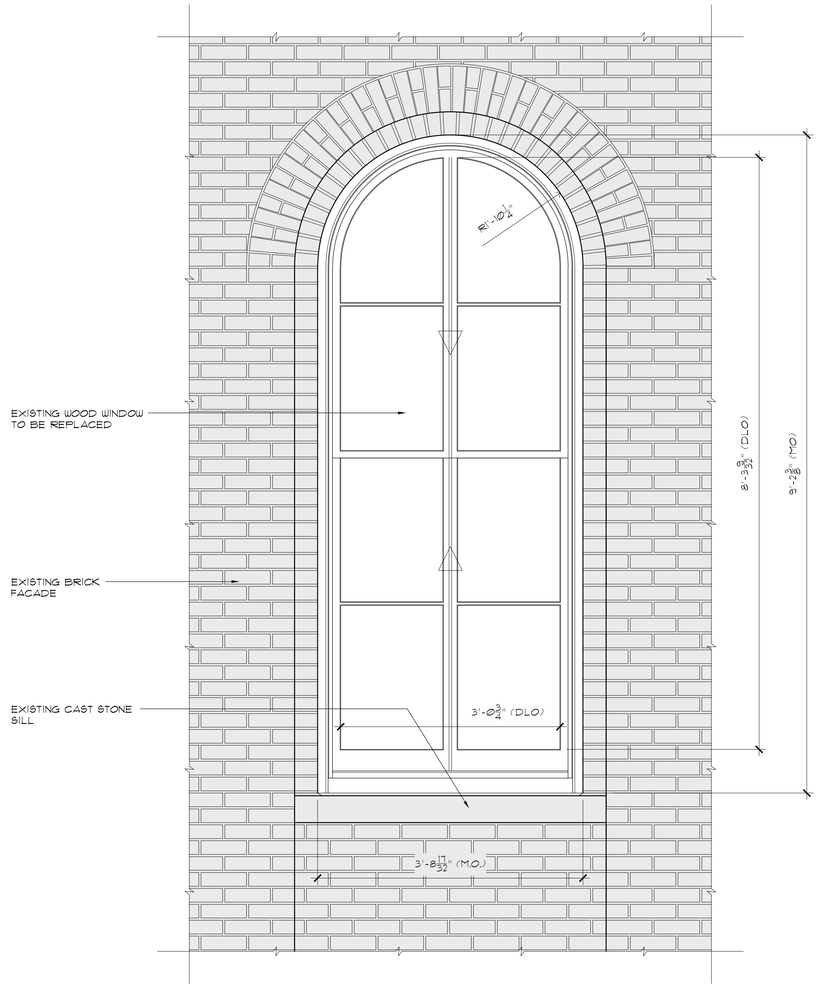

1 EXISTING WINDOW ELEVATION

SCALE: 1"=1'-0"

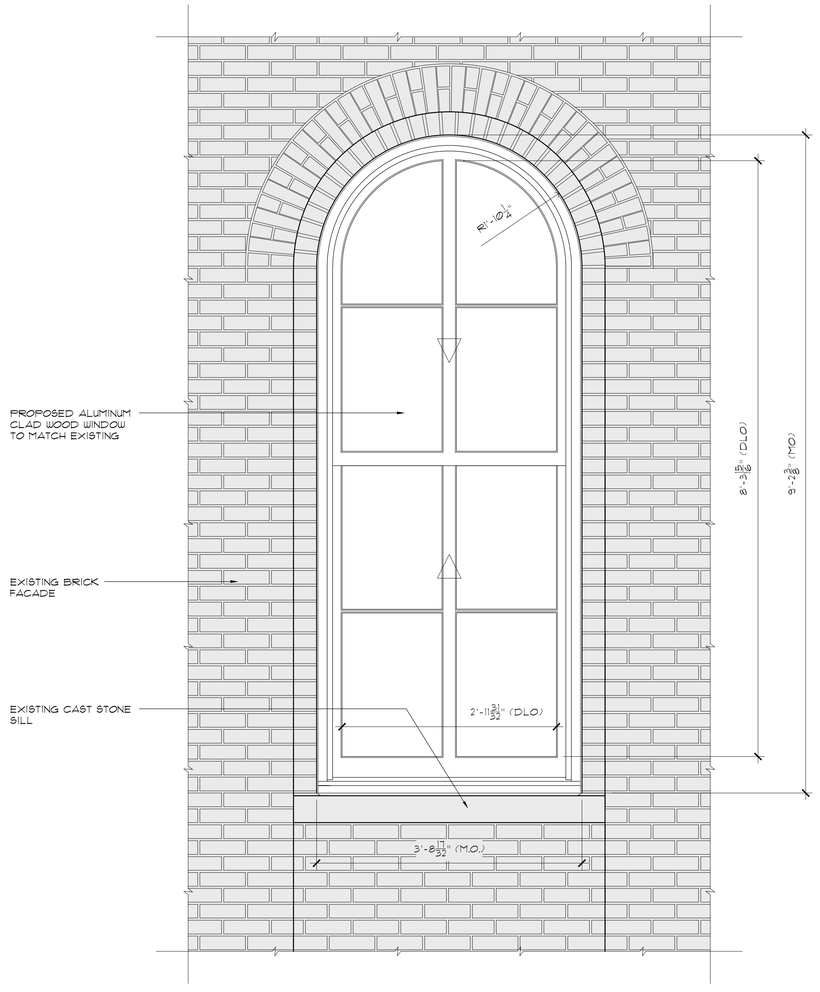

2 PROPOSED WINDOW ELEVATION

SCALE: 1"=1'-0"

COLLEGE OF MOUNT SAINT VINCENT

FOUNDER'S HALL WINDOW REPLACEMENT

PETER GISOLFI ASSOCIATES

Architects • Landscape Architects, LLP

October 13, 2015

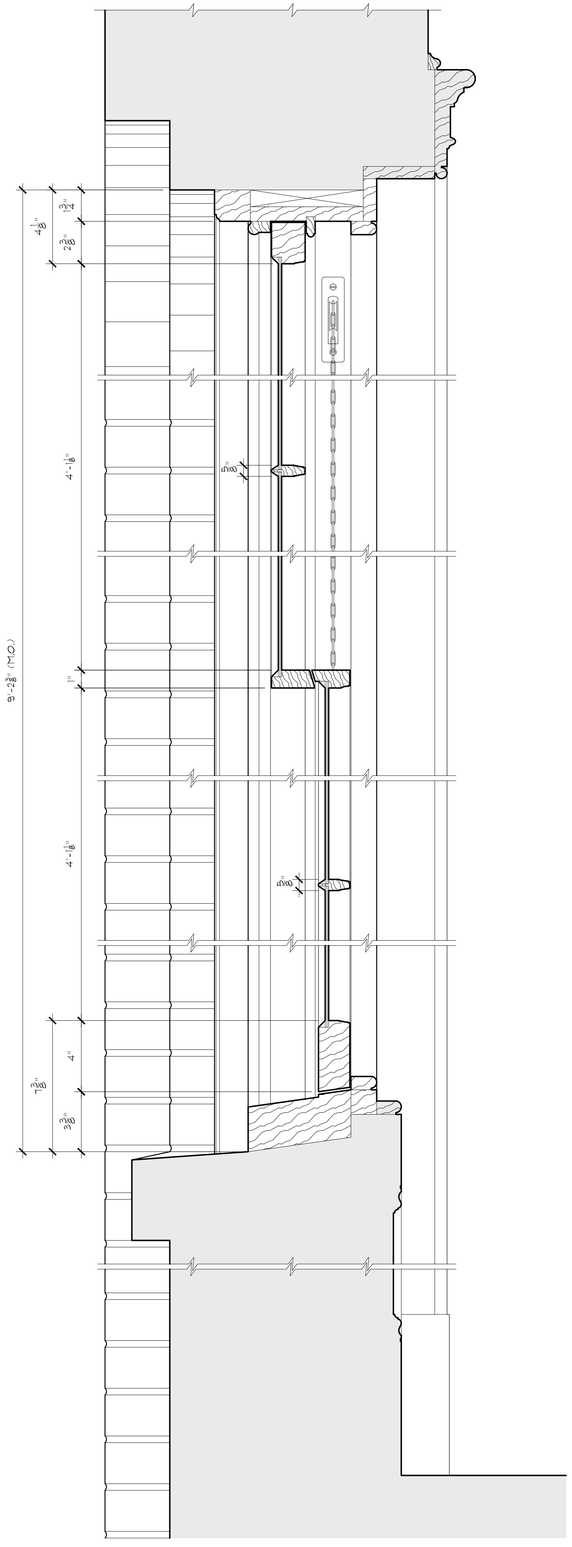

1 VERTICAL SECTION THRU WINDOW
EXISTING
SCALE: 3"=1'-0"

WINDOW TYPE "E"

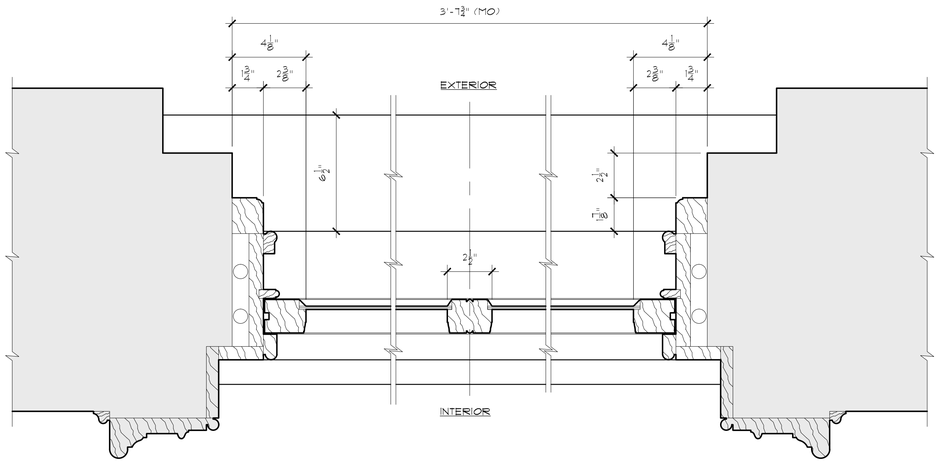

2 PLAN SECTION OF WINDOW
EXISTING
SCALE: 3"=1'-0"

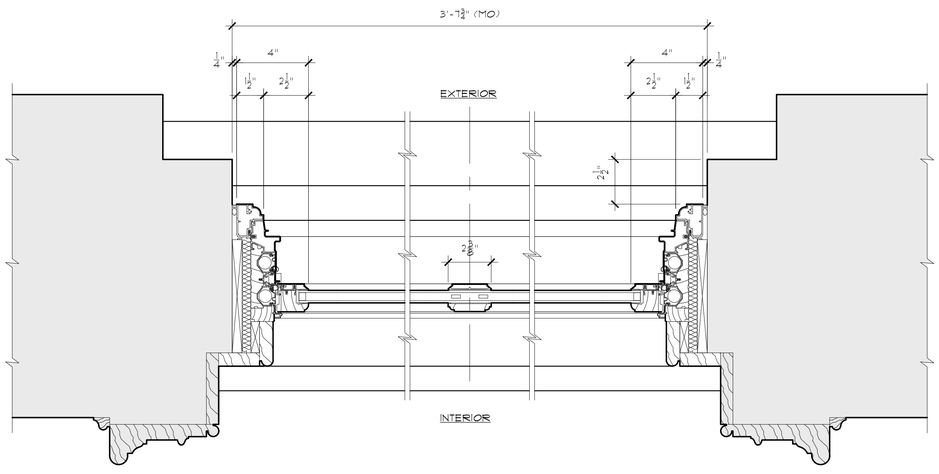

3 PLAN SECTION OF WINDOW
PROPOSED
SCALE: 3"=1'-0"

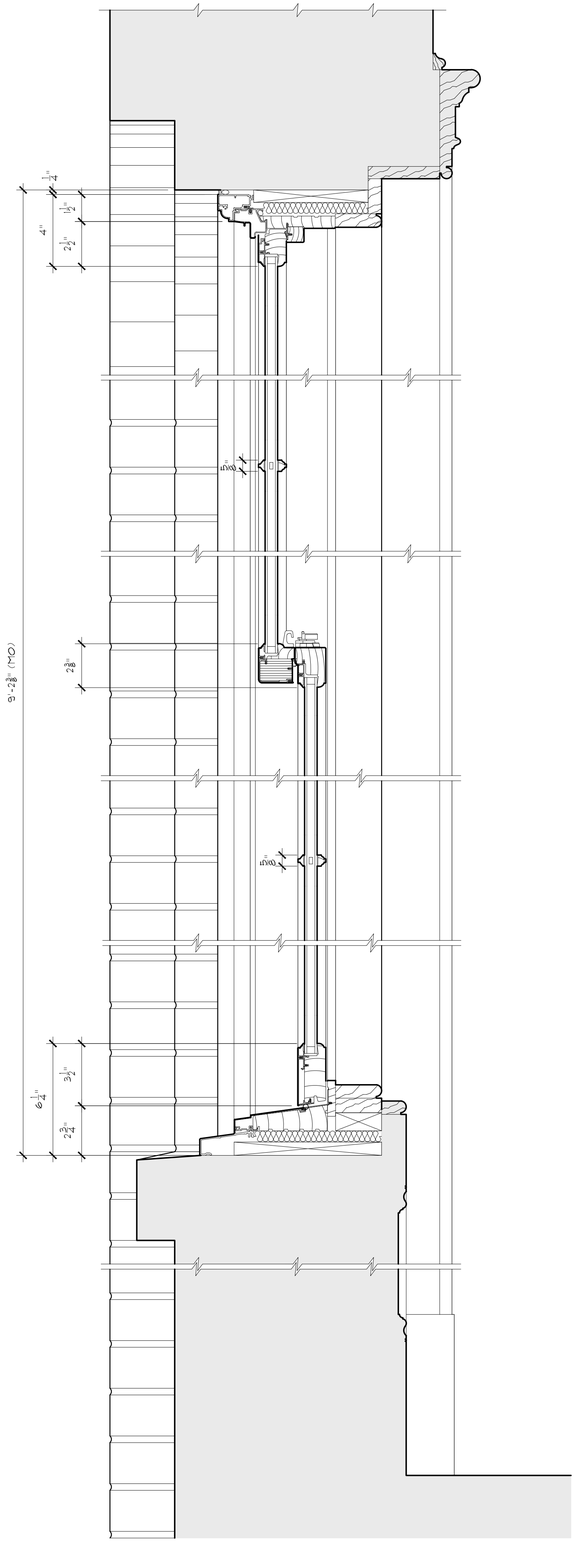

4 VERTICAL SECTION THRU WINDOW
PROPOSED
SCALE: 3"=1'-0"

COLLEGE OF MOUNT SAINT VINCENT

FOUNDER'S HALL WINDOW REPLACEMENT

PETER GISOLFI ASSOCIATES
Architects • Landscape Architects, LLP

October 13, 2015

SK-24a

WINDOW TYPE "F"

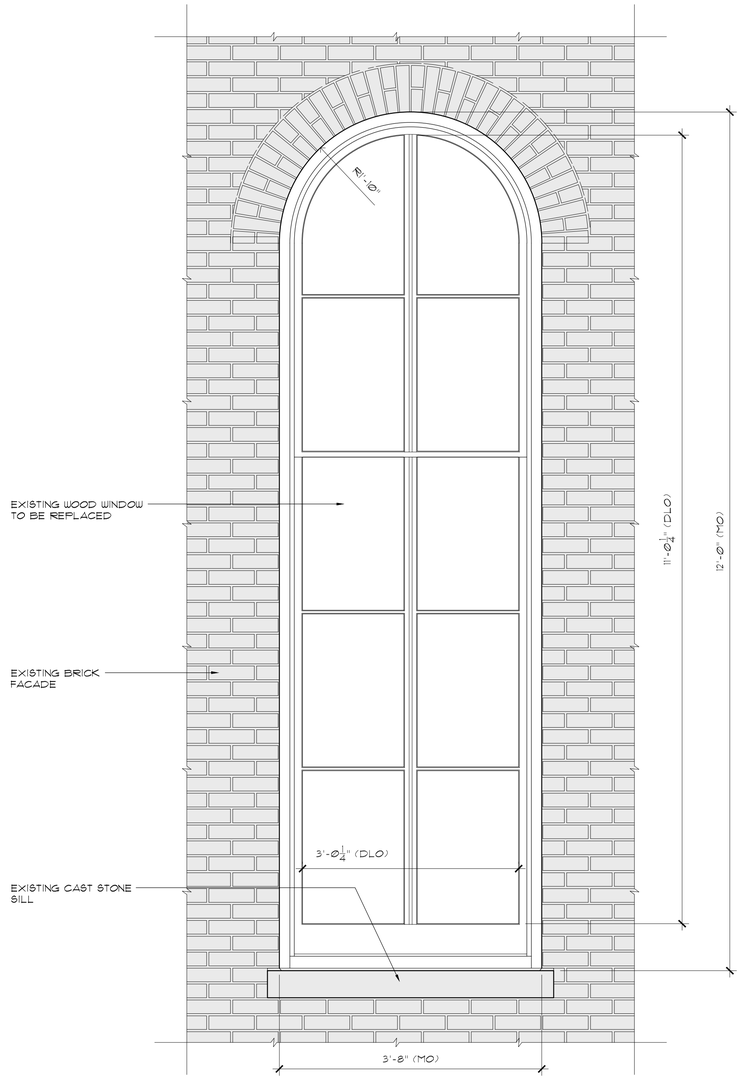

1 EXISTING WINDOW ELEVATION

SCALE: 1"=1'-0"

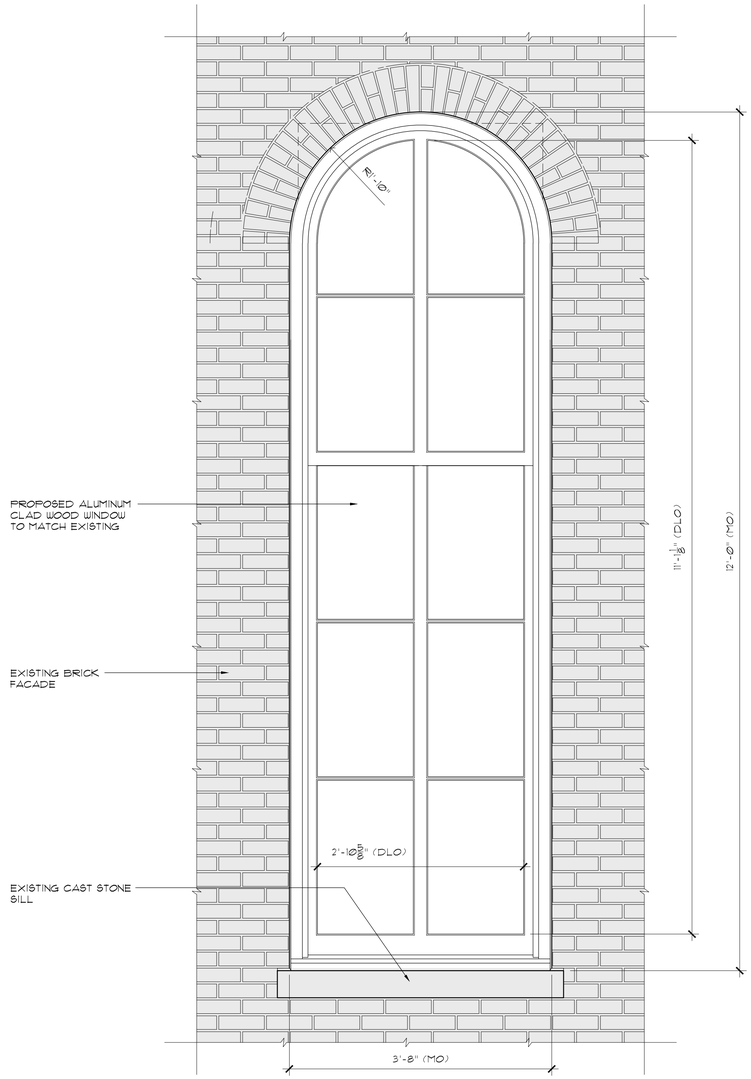

2 PROPOSED WINDOW ELEVATION

SCALE: 1"=1'-0"

COLLEGE OF MOUNT SAINT VINCENT

FOUNDER'S HALL WINDOW REPLACEMENT

PETER GISOLFI ASSOCIATES
Architects • Landscape Architects, LLP

October 13, 2015

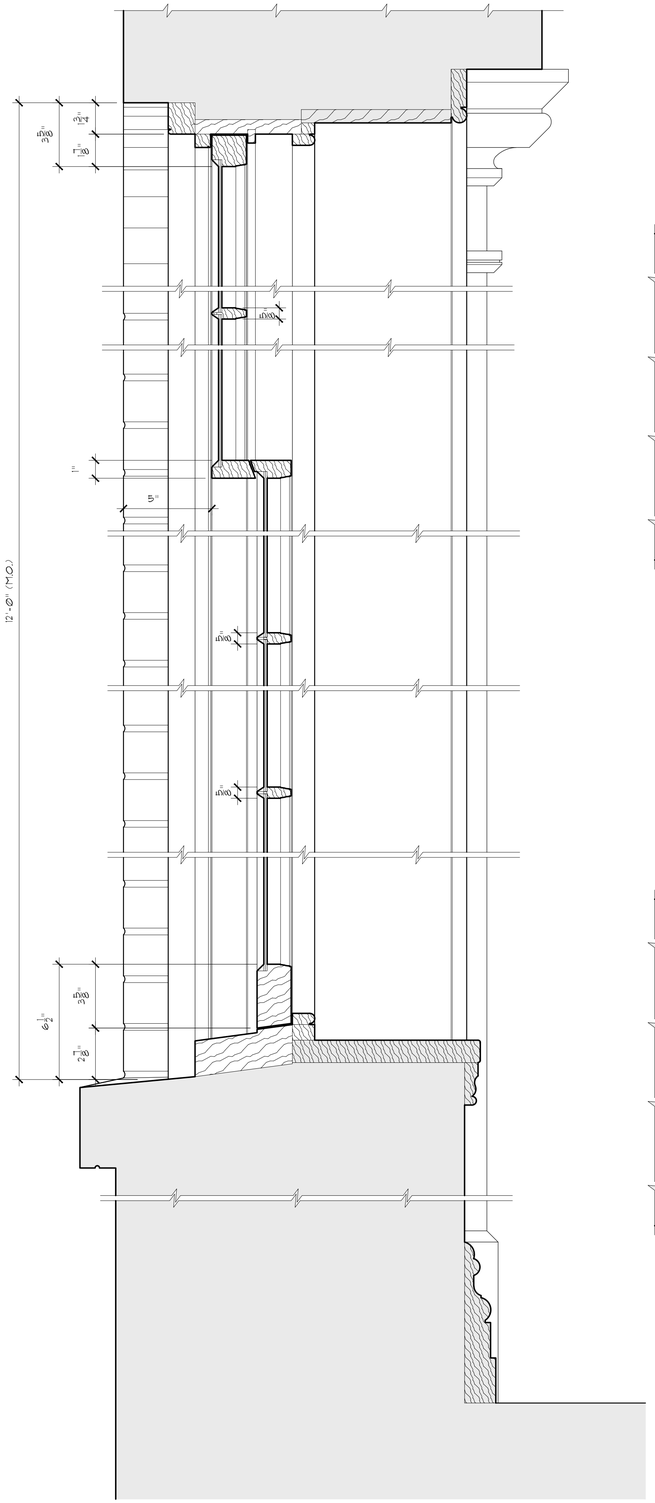

1 VERTICAL SECTION THRU WINDOW
EXISTING
SCALE: 3"=1'-0"

WINDOW TYPE "F"

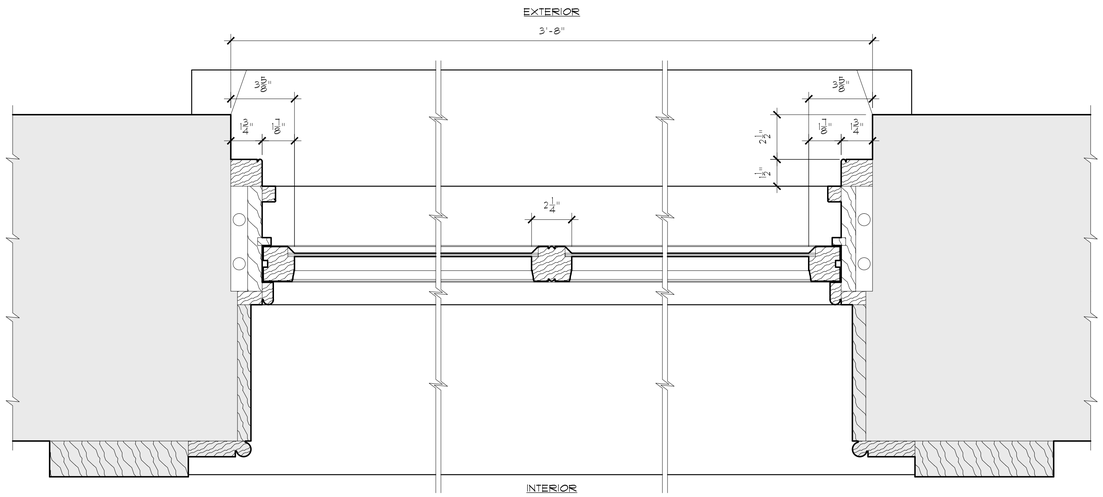

2 PLAN SECTION OF WINDOW
EXISTING
SCALE: 3"=1'-0"

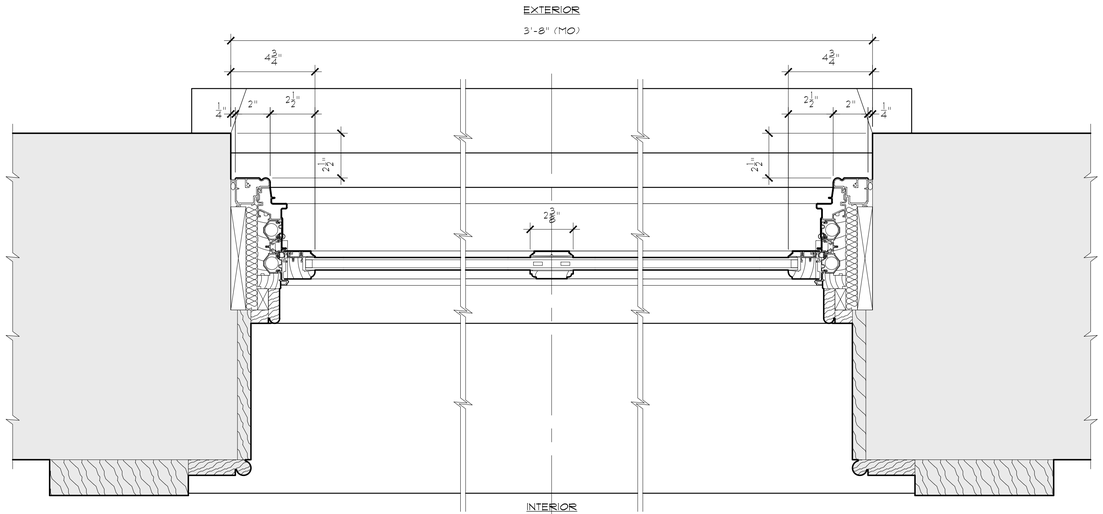

3 PLAN SECTION OF WINDOW
PROPOSED
SCALE: 3"=1'-0"

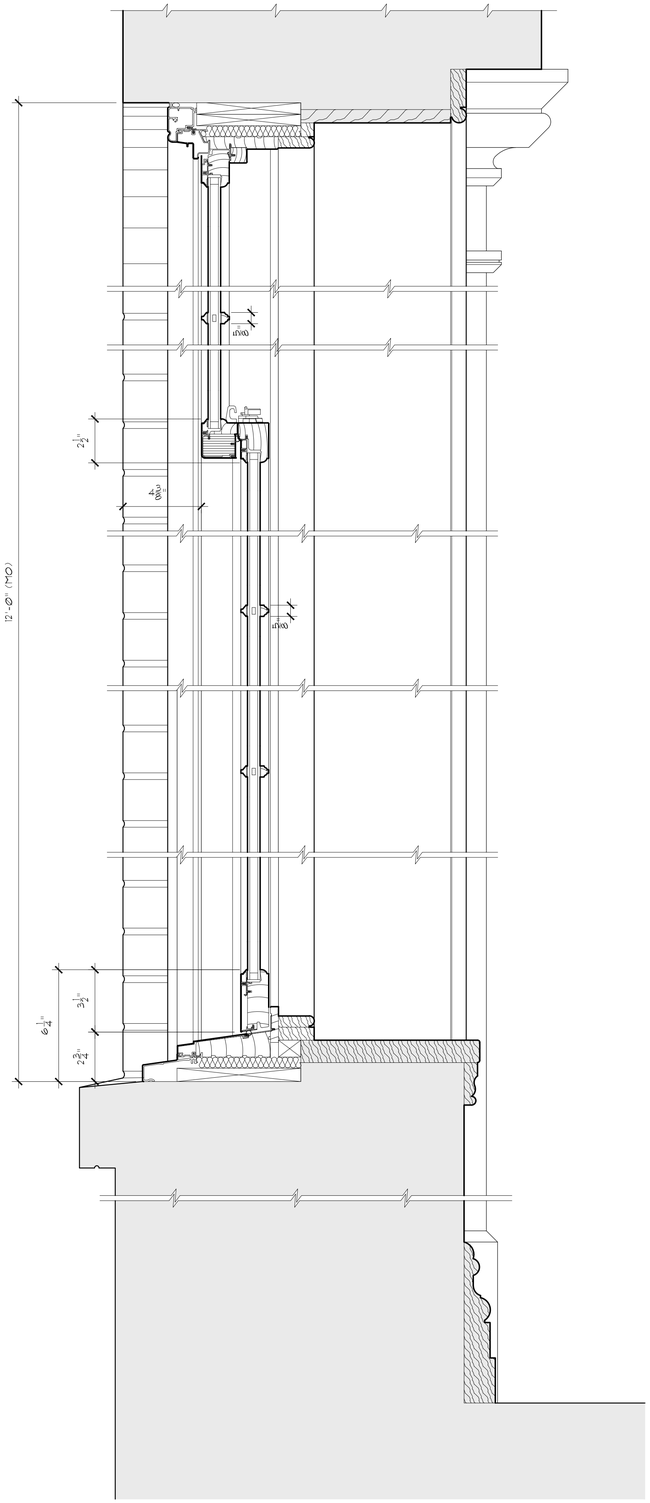

4 VERTICAL SECTION THRU WINDOW
PROPOSED
SCALE: 3"=1'-0"

COLLEGE OF MOUNT SAINT VINCENT

FOUNDER'S HALL WINDOW REPLACEMENT

PETER GISOLFI ASSOCIATES
Architects • Landscape Architects, LLP

October 13, 2015

SK-25a

WINDOW TYPE "G"

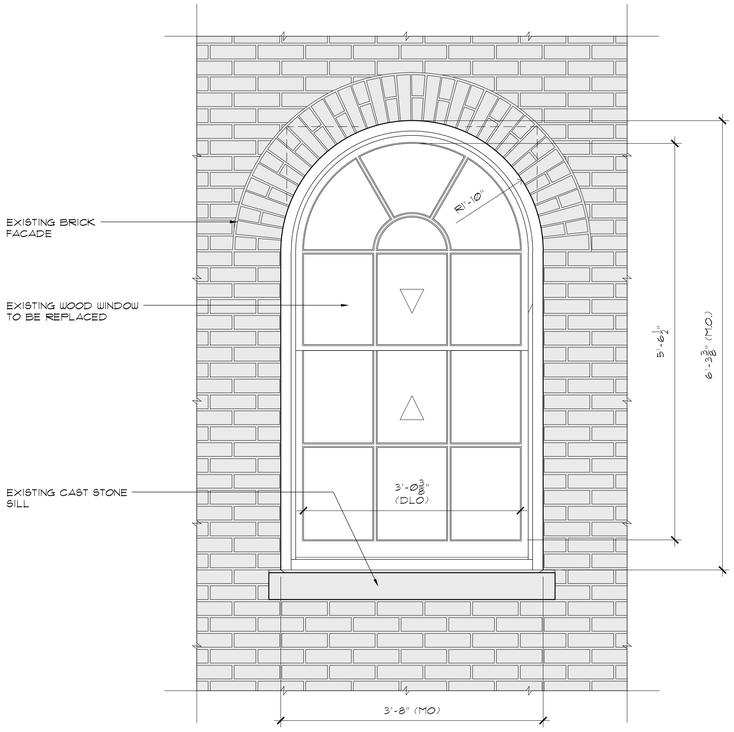

1 EXISTING WINDOW ELEVATION
SCALE: 1"=1'-0"

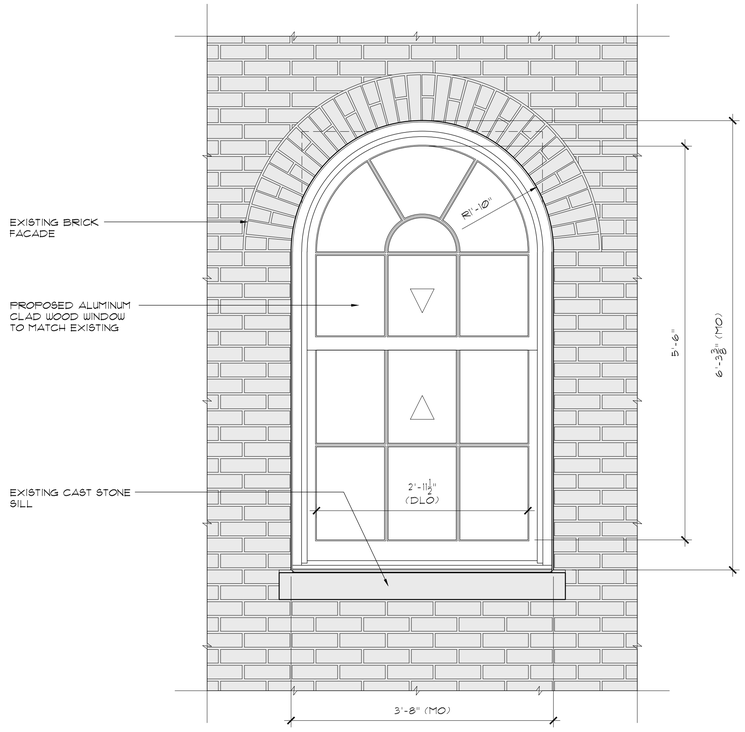

2 PROPOSED WINDOW ELEVATION
SCALE: 1"=1'-0"

COLLEGE OF MOUNT SAINT VINCENT

FOUNDER'S HALL WINDOW REPLACEMENT

PETER GISOLFI ASSOCIATES
Architects • Landscape Architects, LLP

October 13, 2015

SK-26

WINDOW TYPE "G"

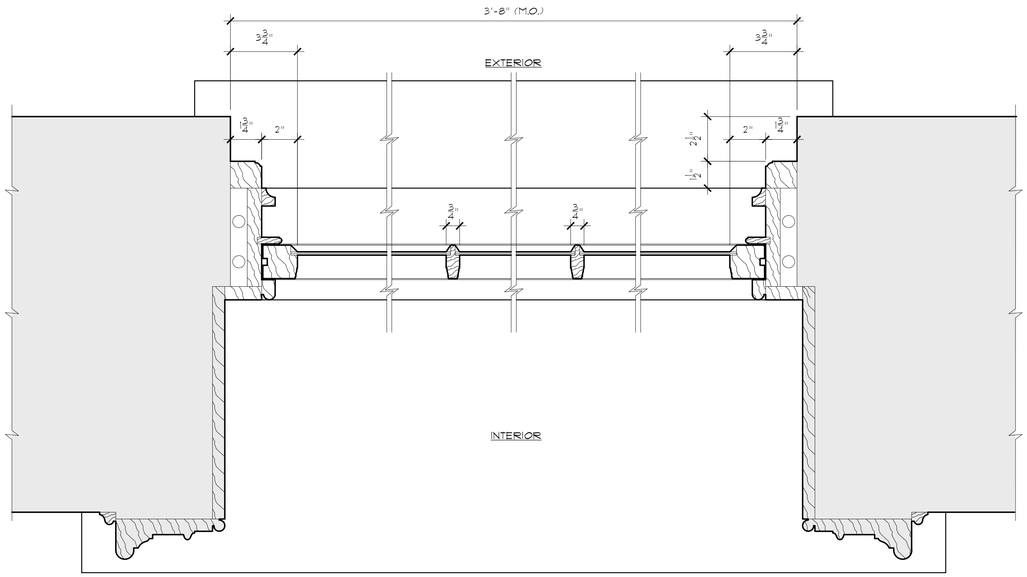

2 PLAN SECTION OF WINDOW
EXISTING
SCALE: 3"=1'-0"

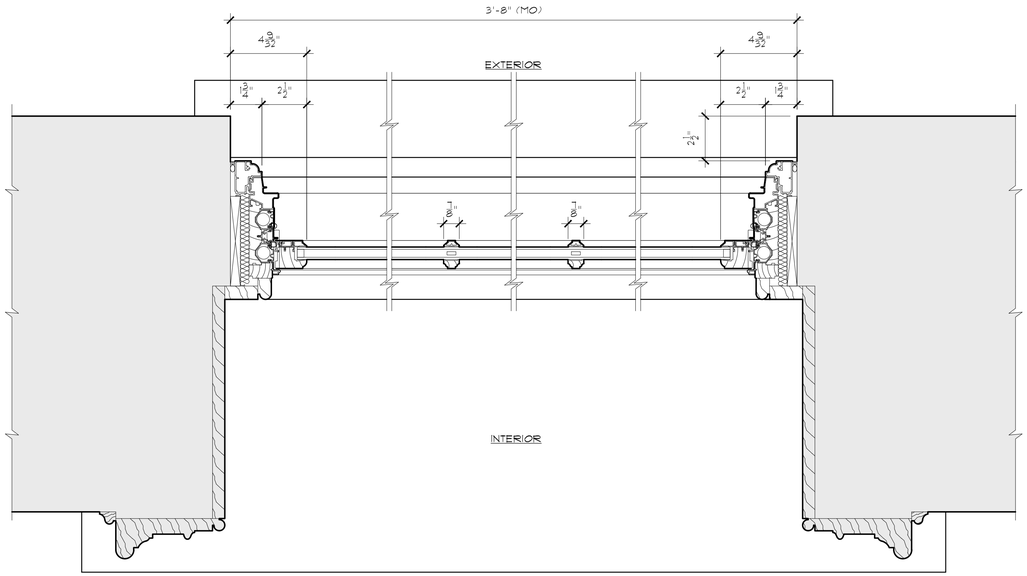

3 PLAN SECTION OF WINDOW
PROPOSED
SCALE: 3"=1'-0"

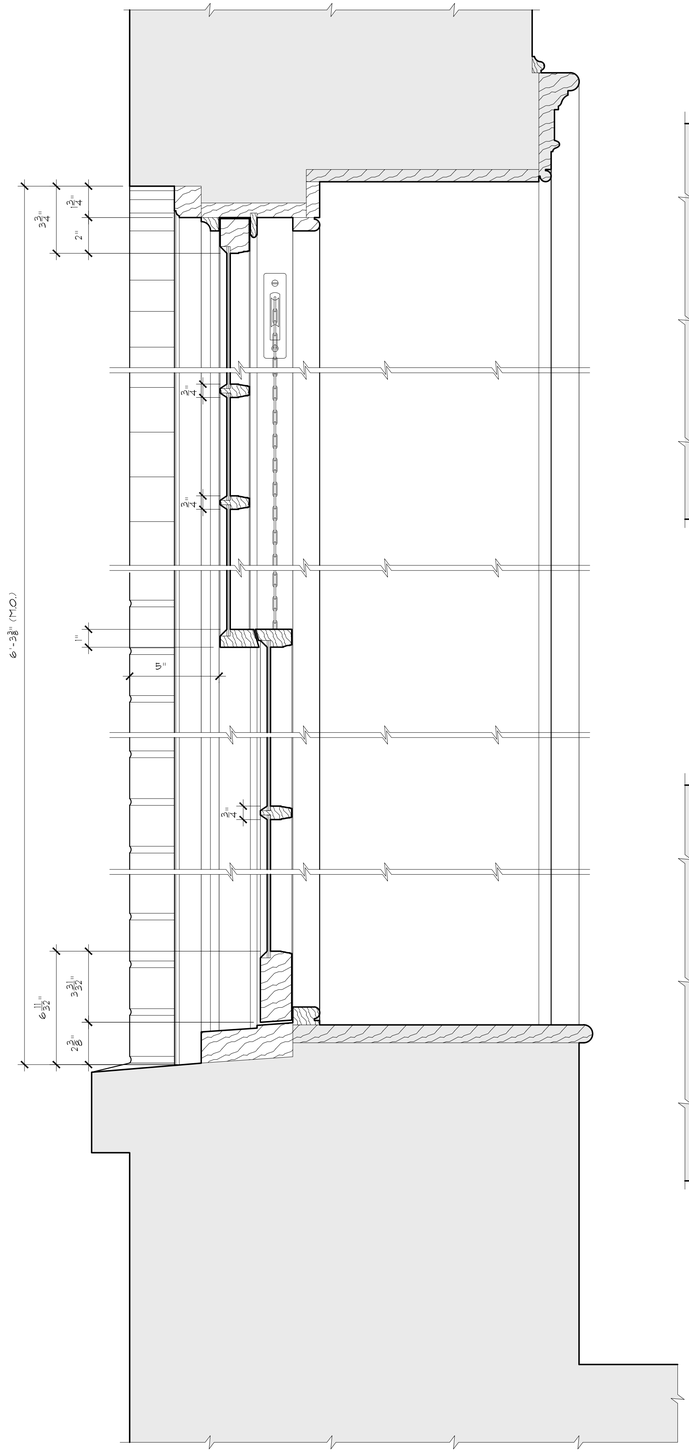

1 VERTICAL SECTION THRU WINDOW
EXISTING
SCALE: 3"=1'-0"

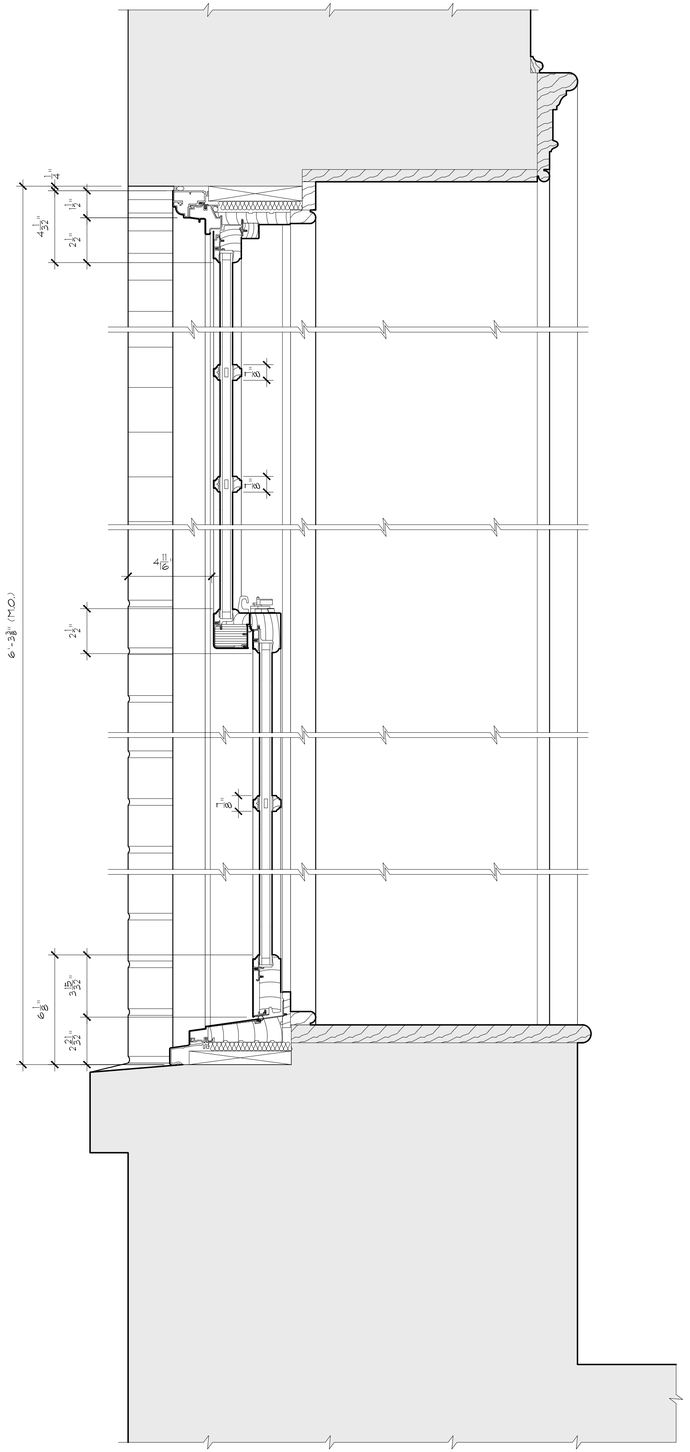

4 VERTICAL SECTION THRU WINDOW
PROPOSED
SCALE: 3"=1'-0"

COLLEGE OF MOUNT SAINT VINCENT

FOUNDER'S HALL WINDOW REPLACEMENT

PETER GISOLFI ASSOCIATES
Architects • Landscape Architects, LLP

October 13, 2015

SK-26a

WINDOW TYPE "H"

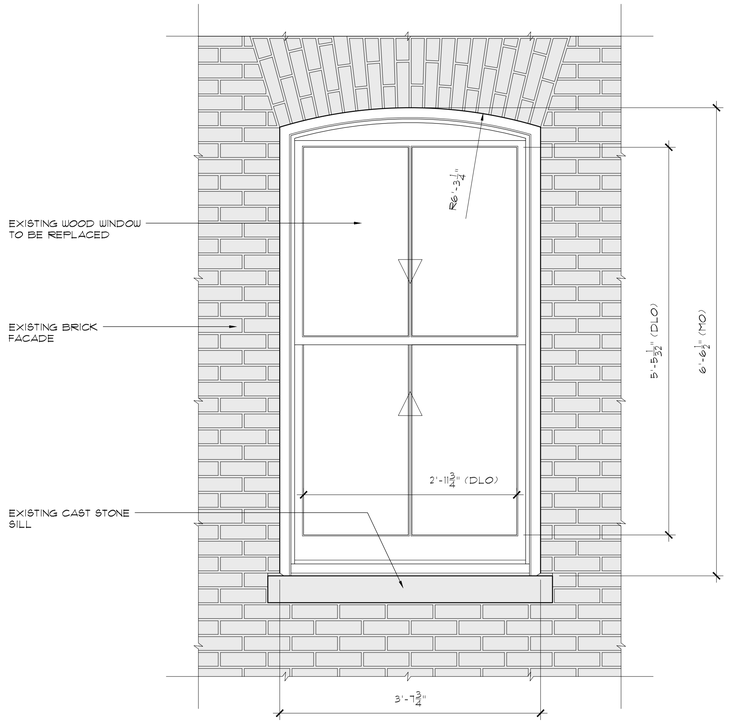

1 EXISTING WINDOW ELEVATION

SCALE: 1"=1'-0"

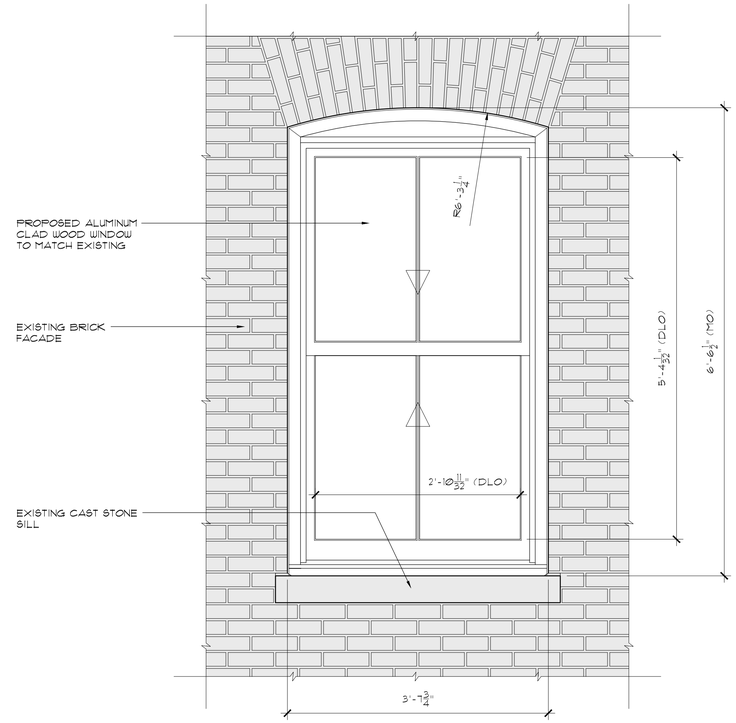

2 PROPOSED WINDOW ELEVATION

SCALE: 1"=1'-0"

COLLEGE OF MOUNT SAINT VINCENT

FOUNDER'S HALL WINDOW REPLACEMENT

PETER GISOLFI ASSOCIATES

Architects • Landscape Architects, LLP

October 13, 2015

WINDOW TYPE "H"

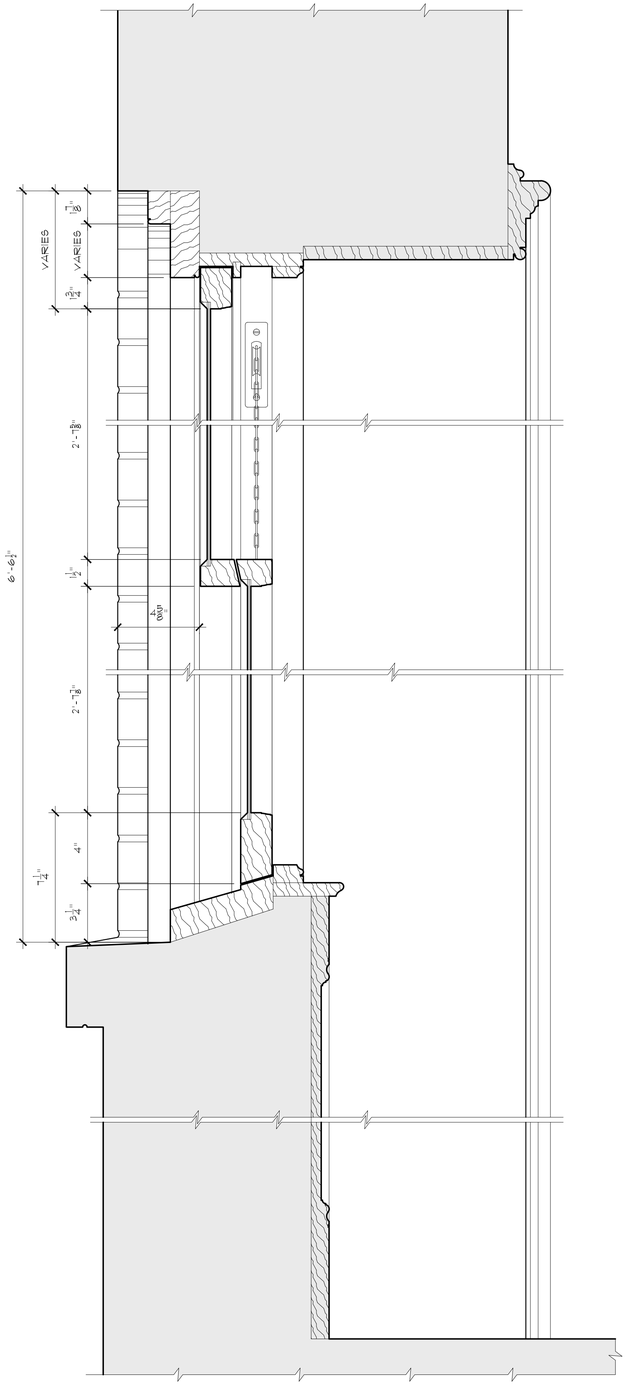

1 VERTICAL SECTION THRU WINDOW
EXISTING — SCALE: 3"=1'-0"

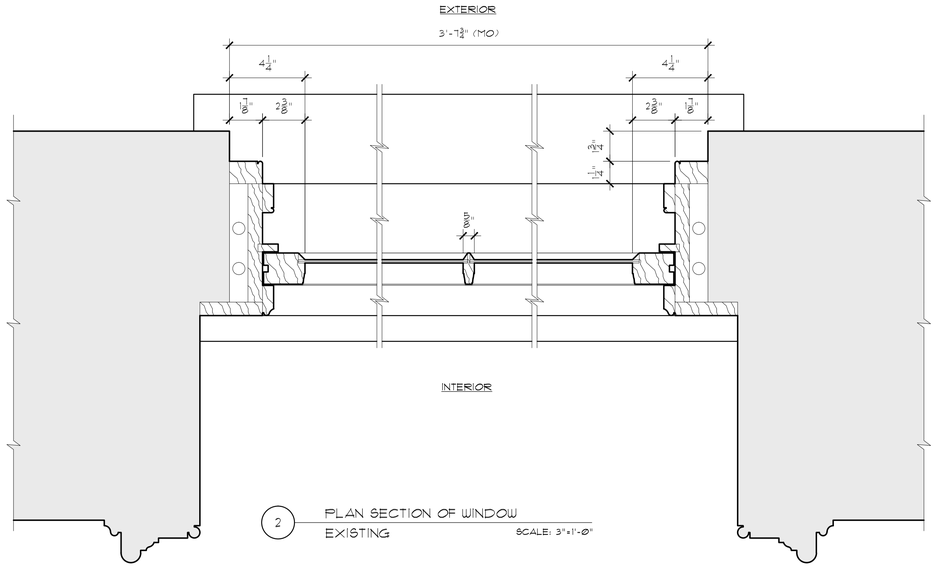

2 PLAN SECTION OF WINDOW
EXISTING — SCALE: 3"=1'-0"

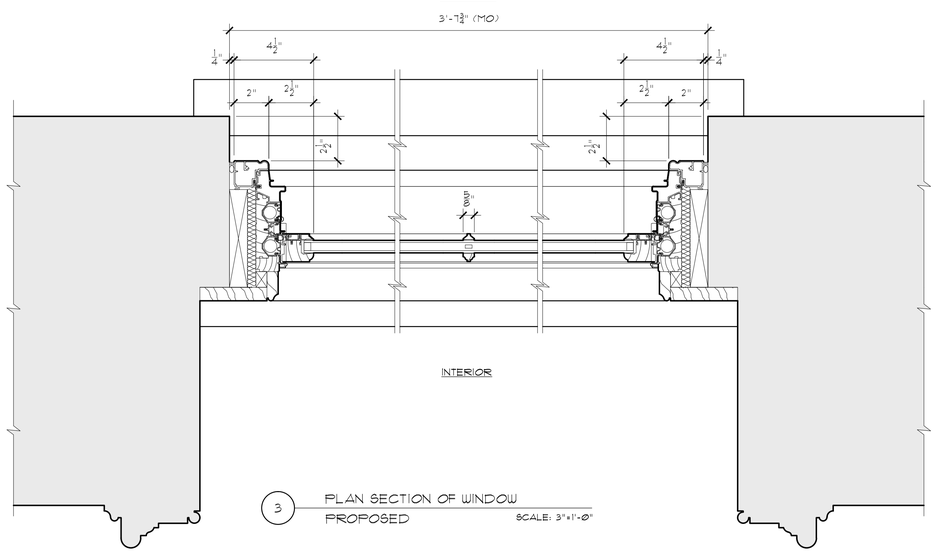

3 PLAN SECTION OF WINDOW
PROPOSED — SCALE: 3"=1'-0"

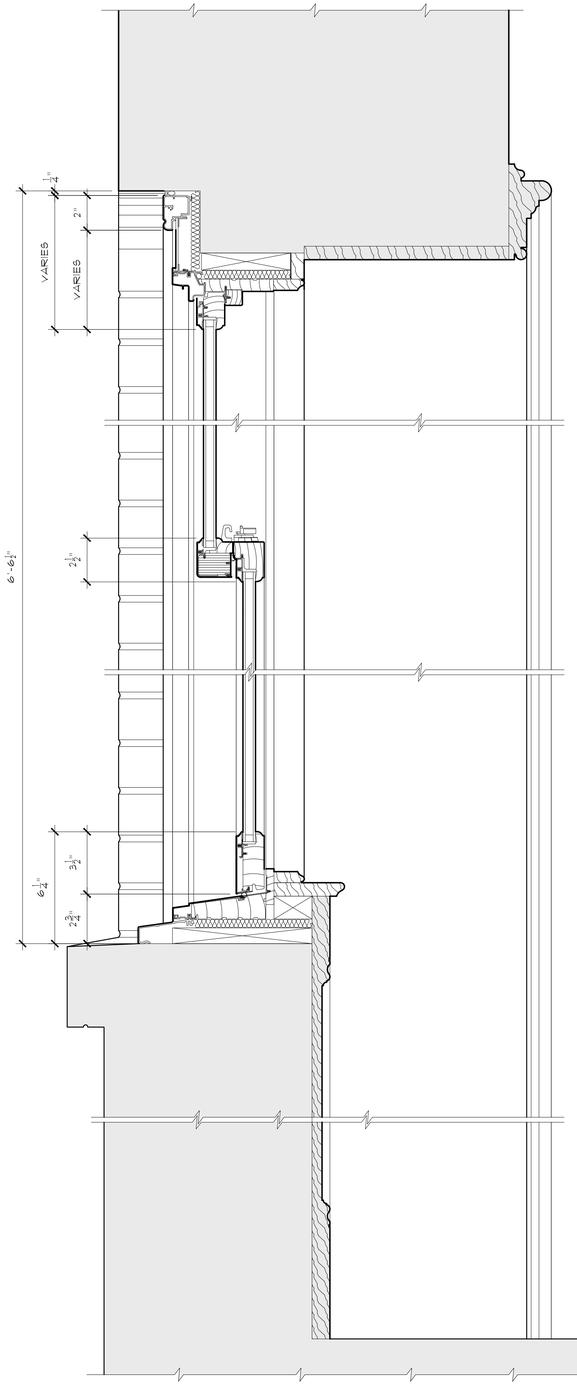

4 VERTICAL SECTION THRU WINDOW
PROPOSED — SCALE: 3"=1'-0"

COLLEGE OF MOUNT SAINT VINCENT

FOUNDER'S HALL WINDOW REPLACEMENT

PETER GISOLFI ASSOCIATES
Architects • Landscape Architects, LLP

October 13, 2015

SK-27a

WINDOW TYPE "J"

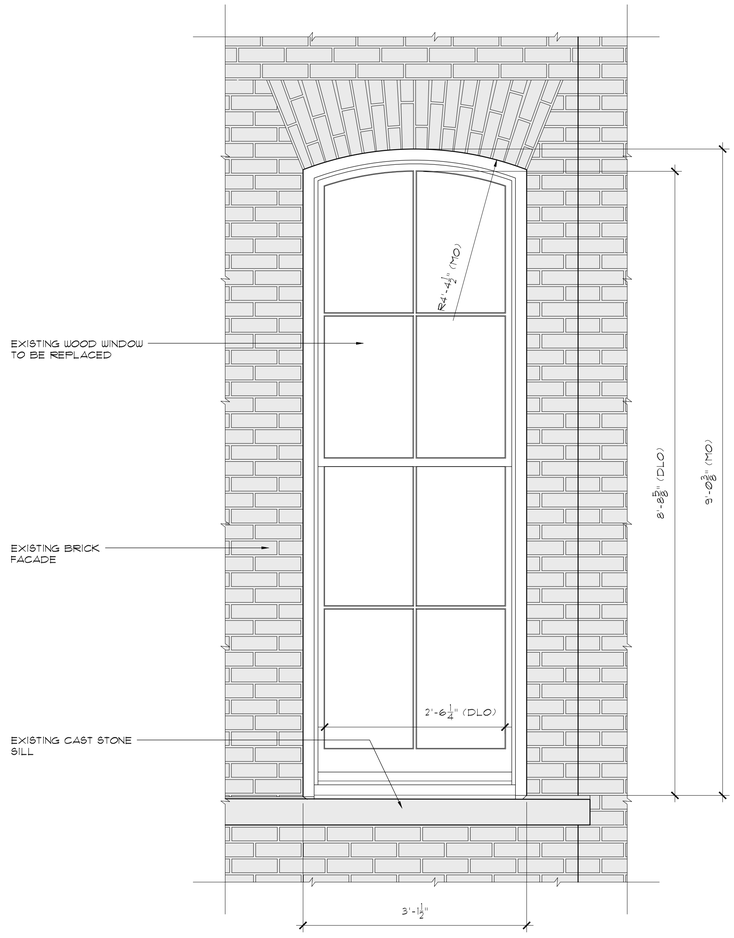

1 EXISTING WINDOW ELEVATION

SCALE: 1"=1'-0"

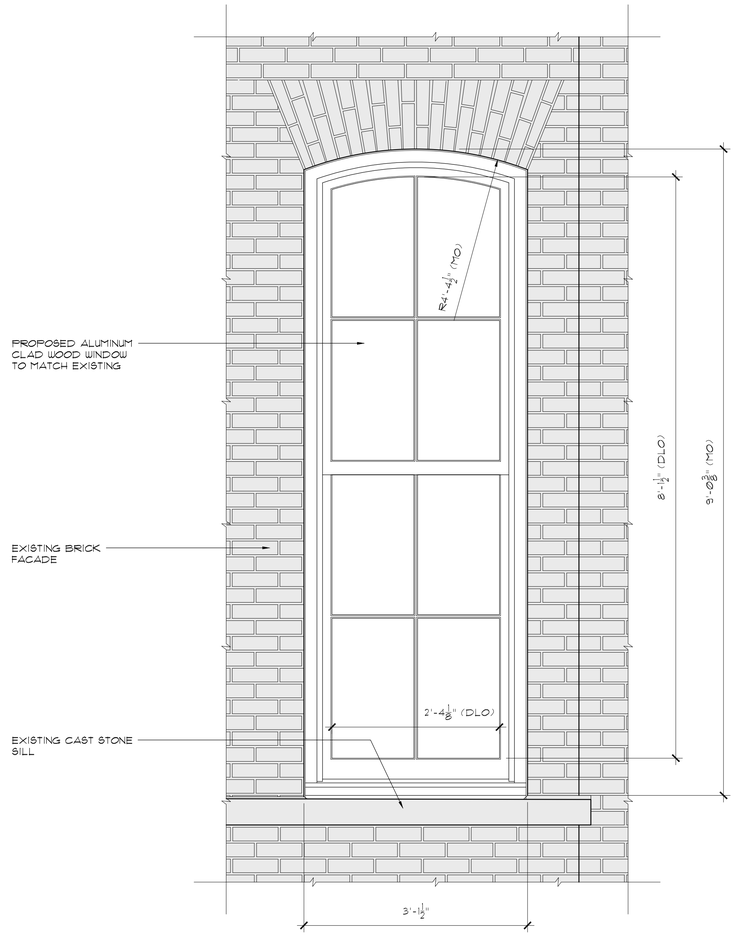

2 PROPOSED WINDOW ELEVATION

SCALE: 1"=1'-0"

COLLEGE OF MOUNT SAINT VINCENT

FOUNDER'S HALL WINDOW REPLACEMENT

PETER GISOLFI ASSOCIATES

Architects • Landscape Architects, LLP

October 13, 2015

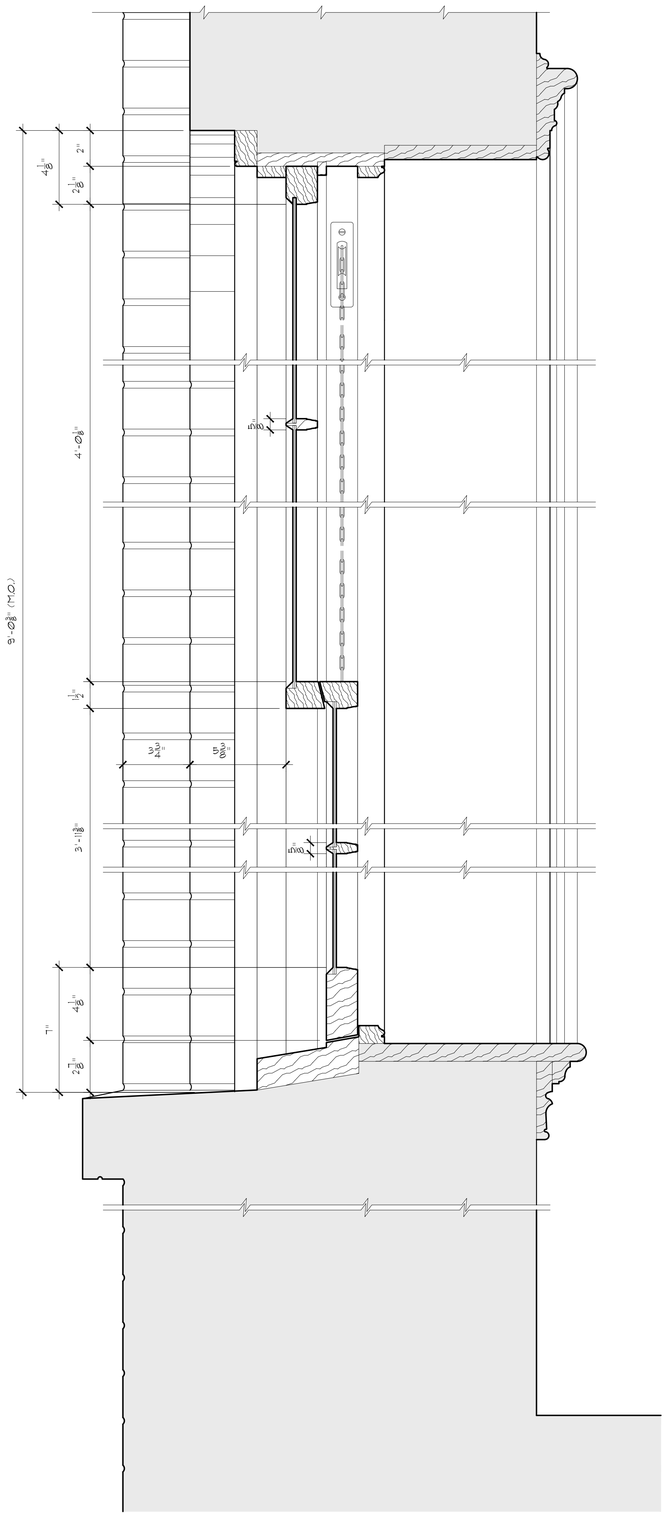

1 VERTICAL SECTION THRU WINDOW
EXISTING
SCALE: 3"=1'-0"

WINDOW TYPE "J"

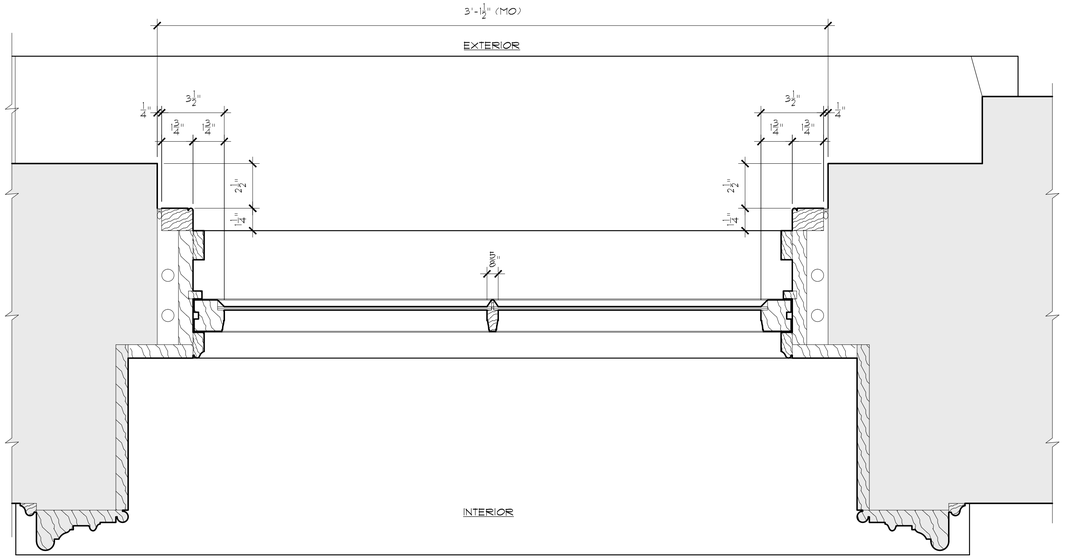

2 PLAN SECTION OF WINDOW
EXISTING
SCALE: 3"=1'-0"

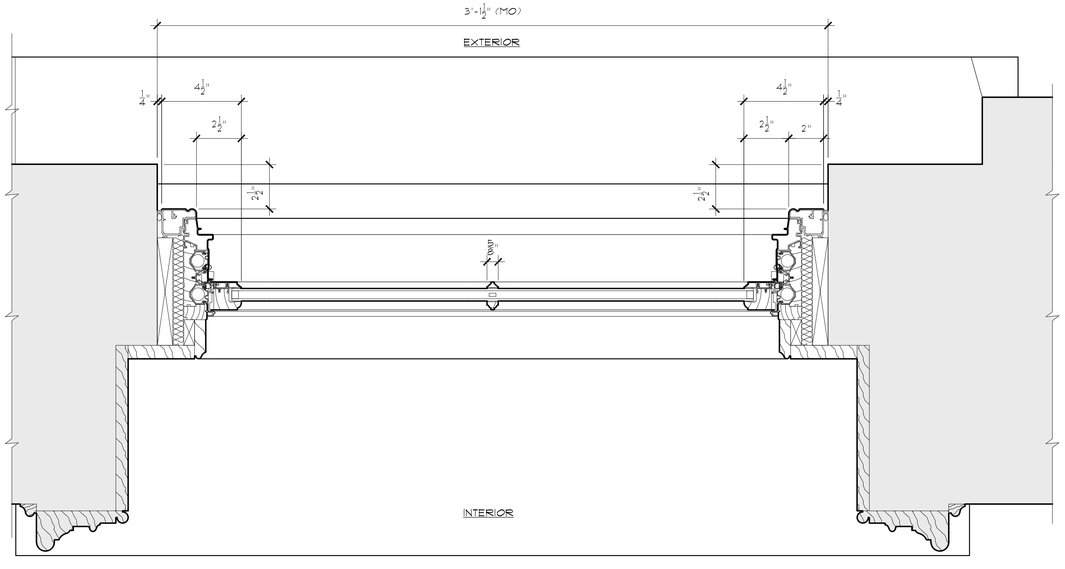

3 PLAN SECTION OF WINDOW
PROPOSED
SCALE: 3"=1'-0"

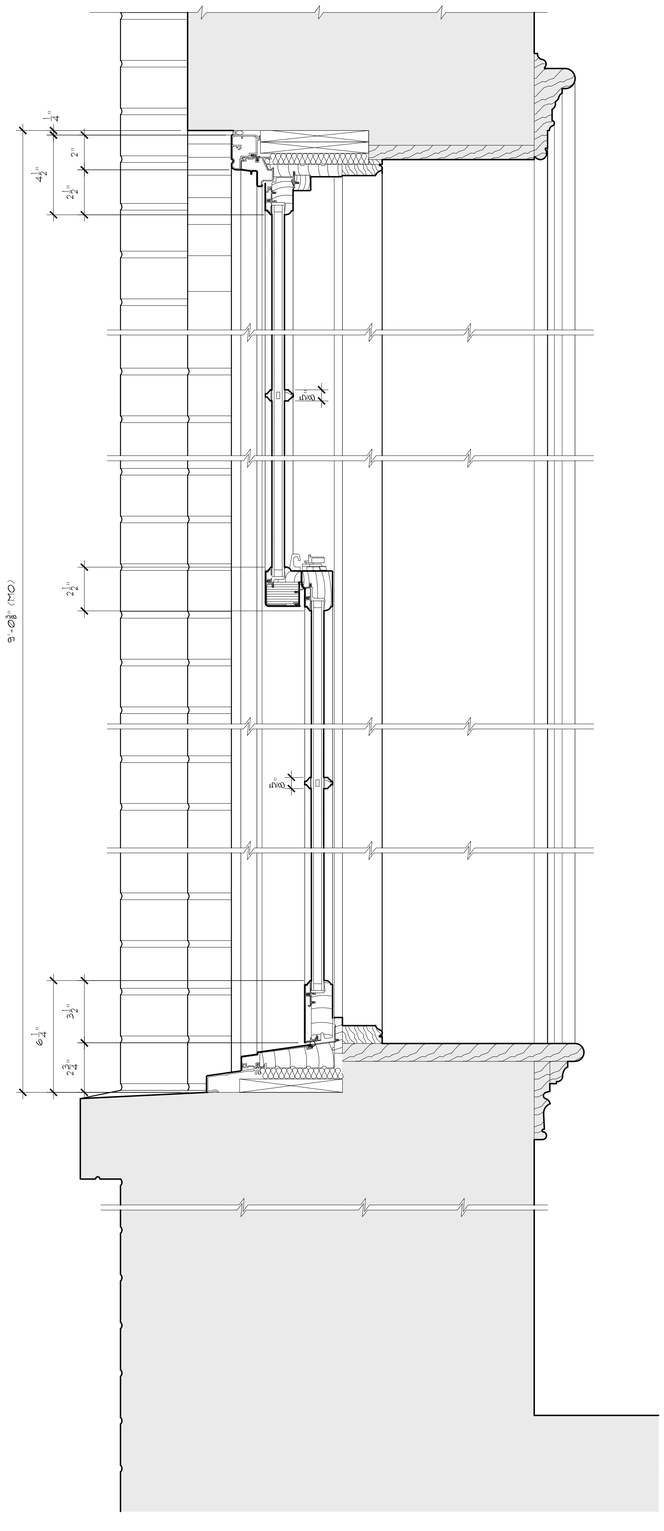

4 VERTICAL SECTION THRU WINDOW
PROPOSED
SCALE: 3"=1'-0"

COLLEGE OF MOUNT SAINT VINCENT

FOUNDER'S HALL WINDOW REPLACEMENT

PETER GISOLFI ASSOCIATES
Architects • Landscape Architects, LLP

October 13, 2015

SK-28a

WINDOW TYPE "K"

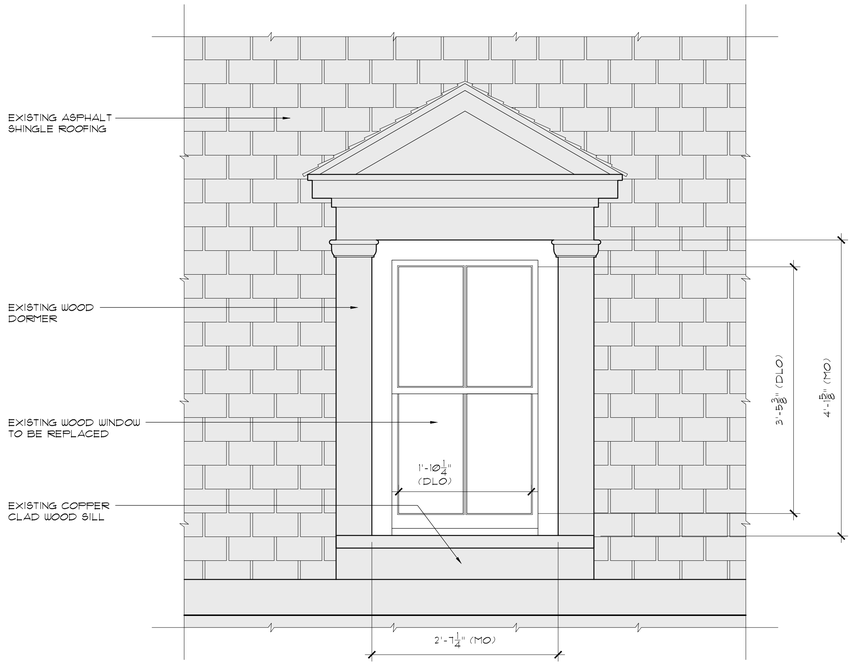

1 EXISTING WINDOW ELEVATION

SCALE: 1"=1'-0"

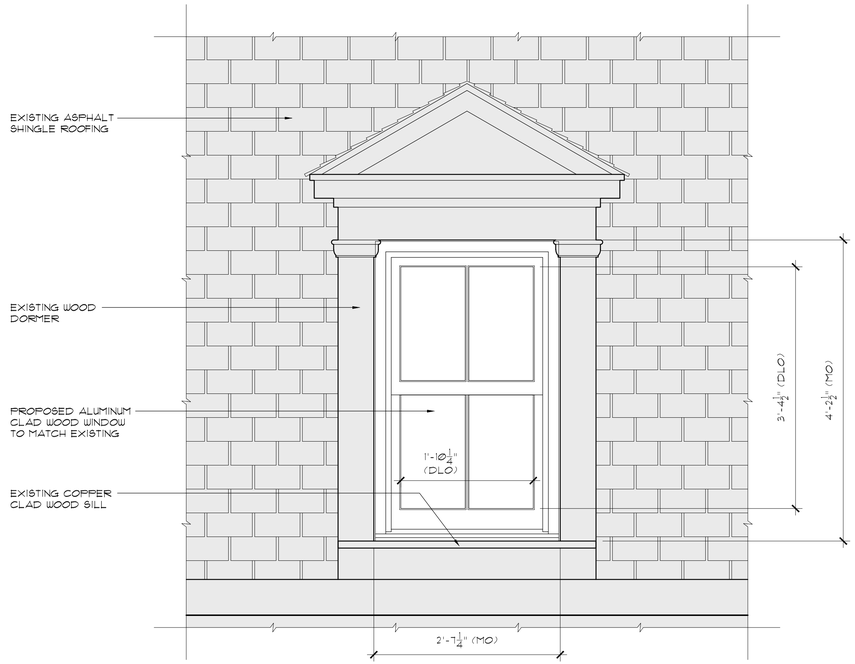

2 PROPOSED WINDOW ELEVATION

SCALE: 1"=1'-0"

COLLEGE OF MOUNT SAINT VINCENT

FOUNDER'S HALL WINDOW REPLACEMENT

PETER GISOLFI ASSOCIATES
Architects • Landscape Architects, LLP

October 13, 2015

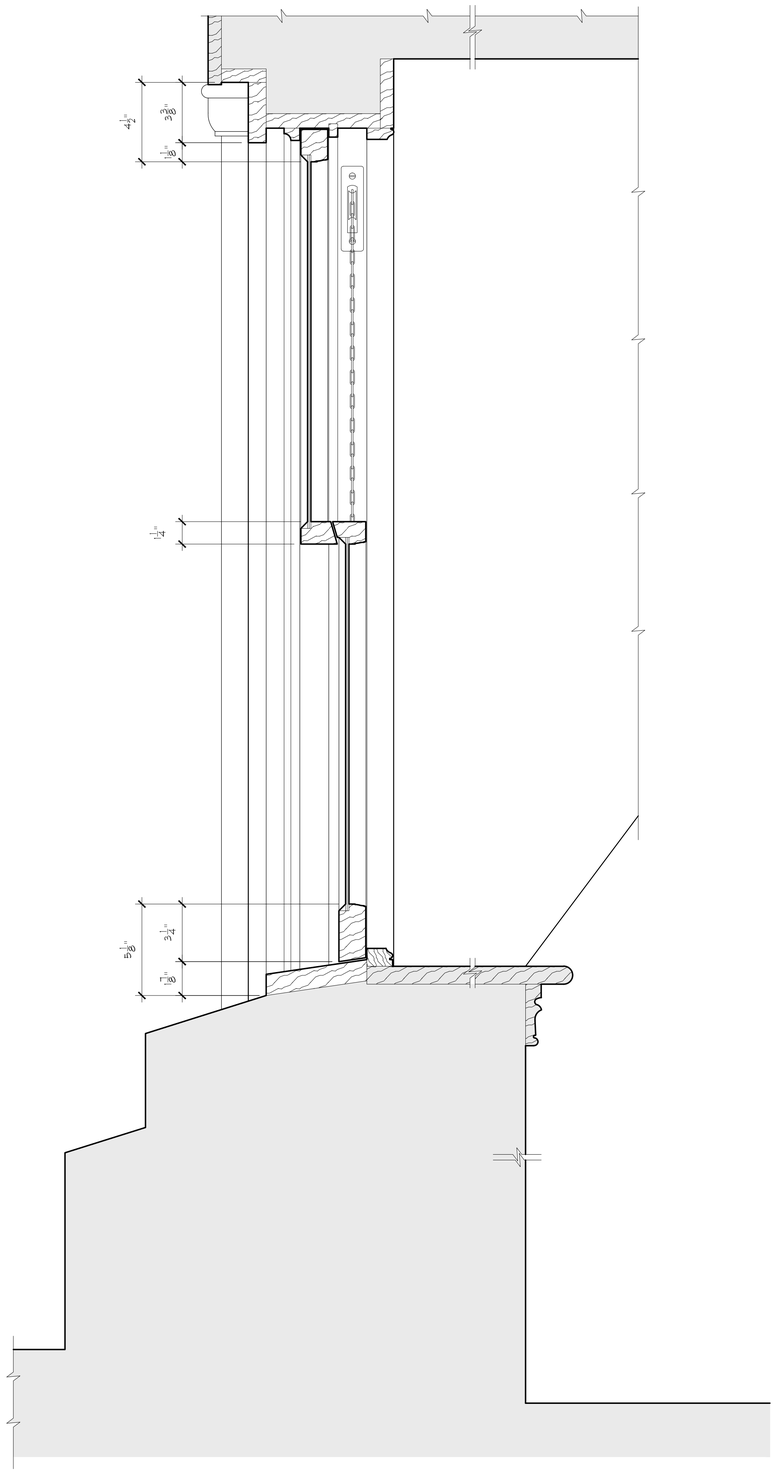

1 VERTICAL SECTION THRU WINDOW
EXISTING
SCALE: 3"=1'-0"

WINDOW TYPE "K"

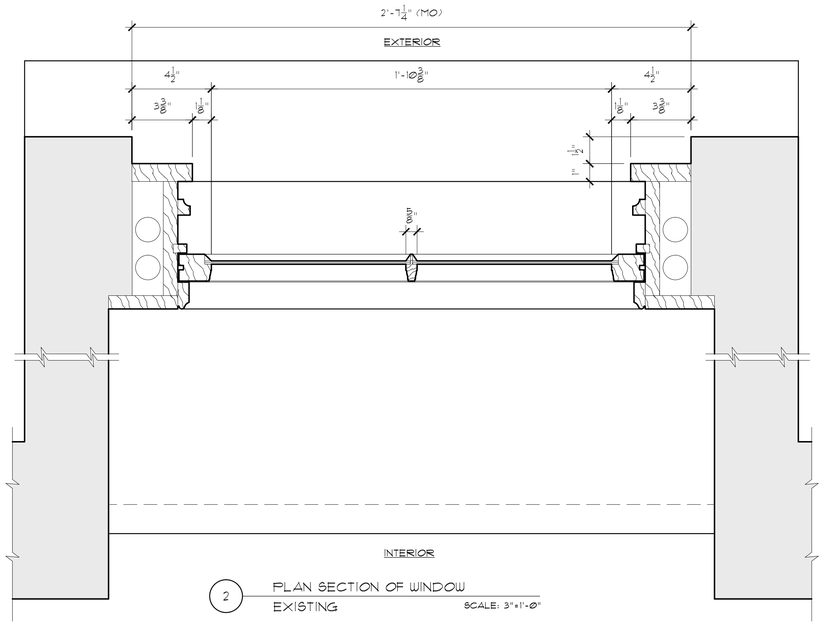

2 PLAN SECTION OF WINDOW
EXISTING
SCALE: 3"=1'-0"

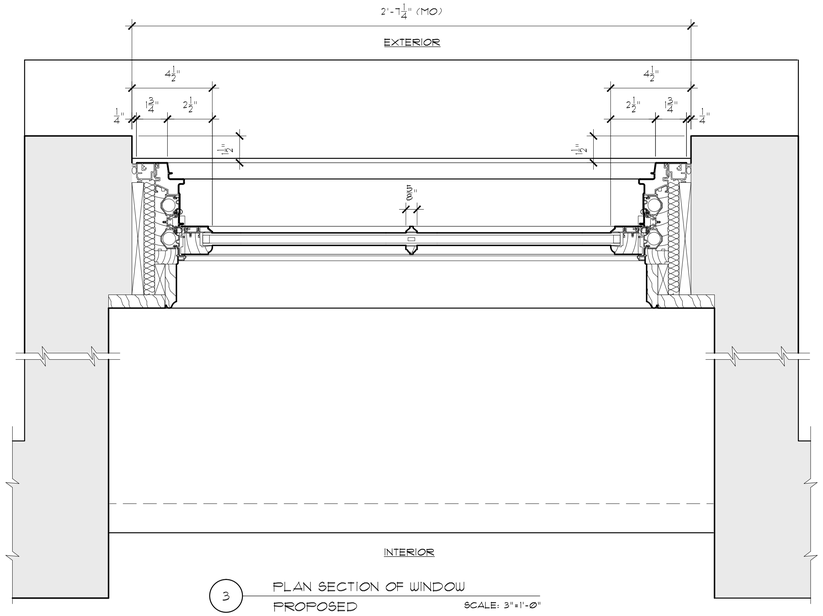

3 PLAN SECTION OF WINDOW
PROPOSED
SCALE: 3"=1'-0"

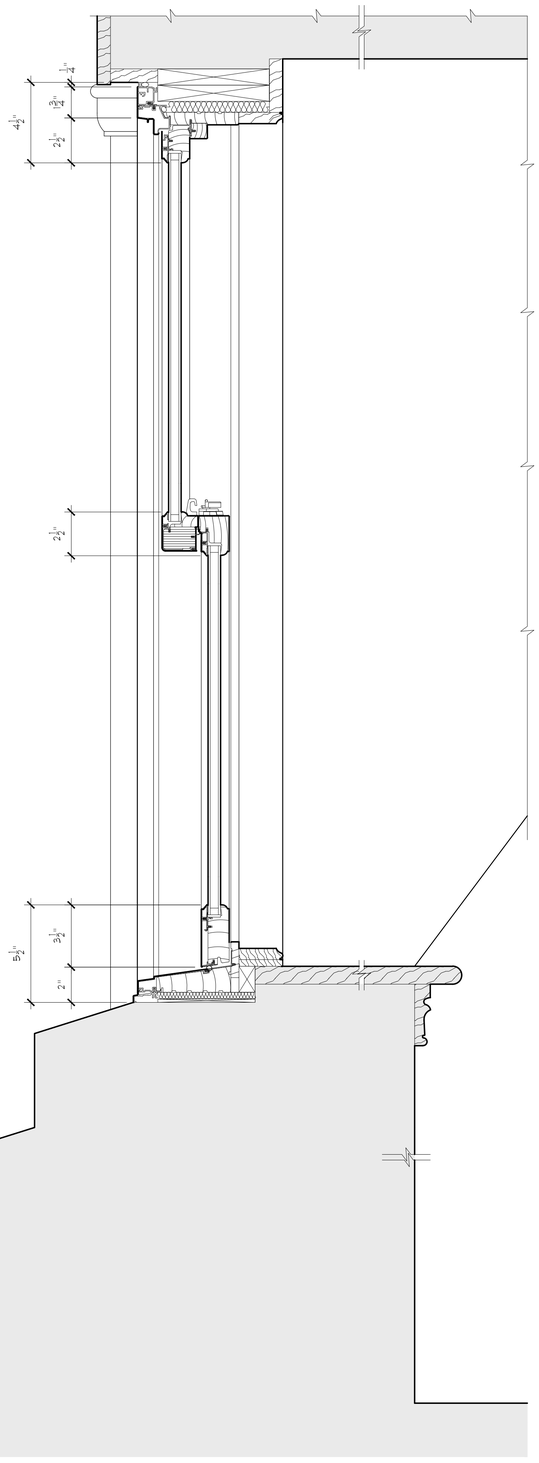

4 VERTICAL SECTION THRU WINDOW
PROPOSED
SCALE: 3"=1'-0"

COLLEGE OF MOUNT SAINT VINCENT

FOUNDER'S HALL WINDOW REPLACEMENT

PETER GISOLFI ASSOCIATES
Architects • Landscape Architects, LLP

October 13, 2015

SK-29a

WINDOW TYPE "M"

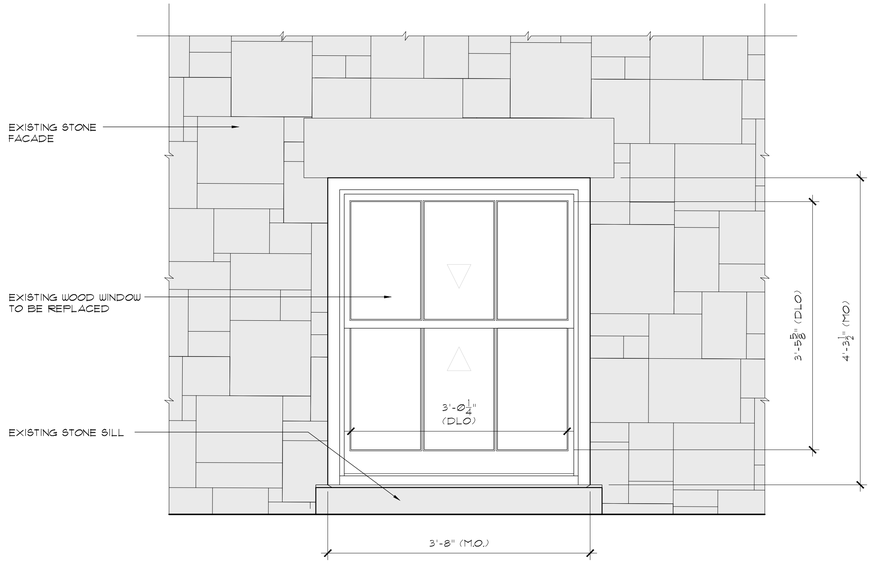

1 EXISTING WINDOW ELEVATION
SCALE: 1"=1'-0"

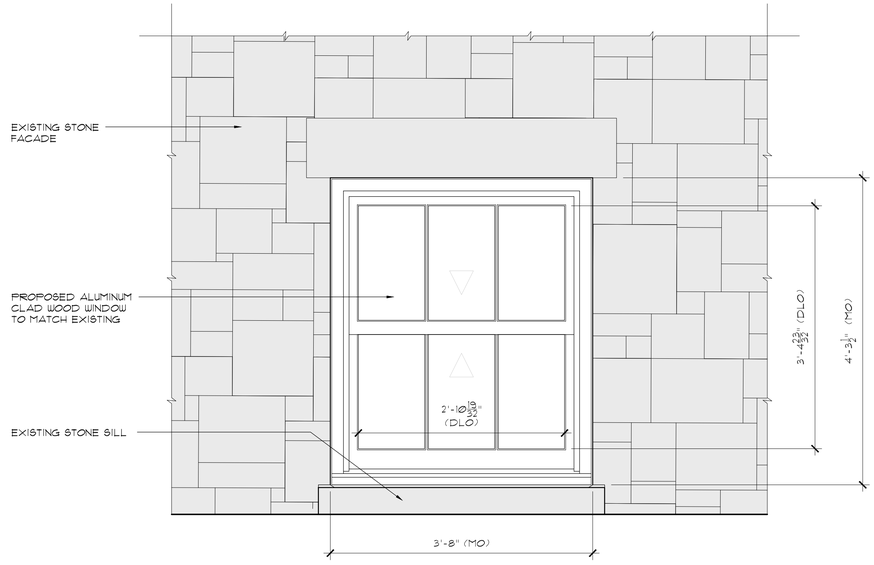

2 PROPOSED WINDOW ELEVATION
SCALE: 1"=1'-0"

COLLEGE OF MOUNT SAINT VINCENT

FOUNDER'S HALL WINDOW REPLACEMENT

PETER GISOLFI ASSOCIATES
Architects • Landscape Architects, LLP

October 13, 2015

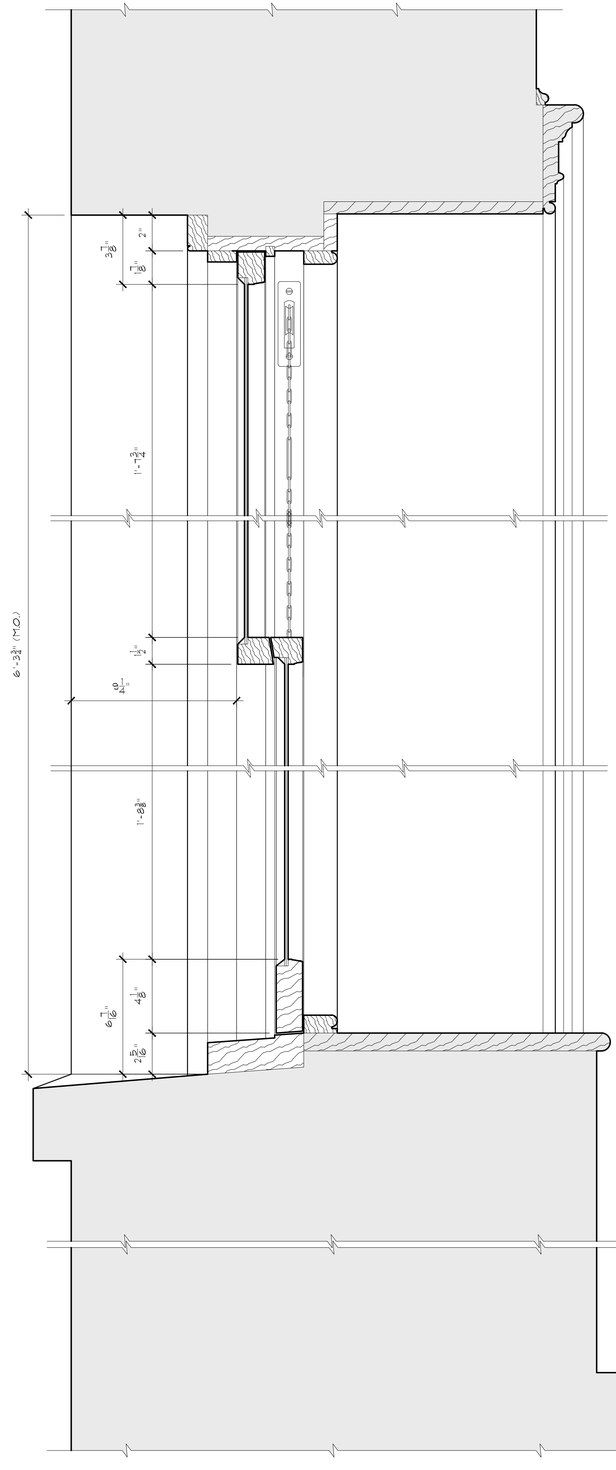

1 VERTICAL SECTION THRU WINDOW
EXISTING SCALE: 3"=1'-0"

WINDOW TYPE "M"

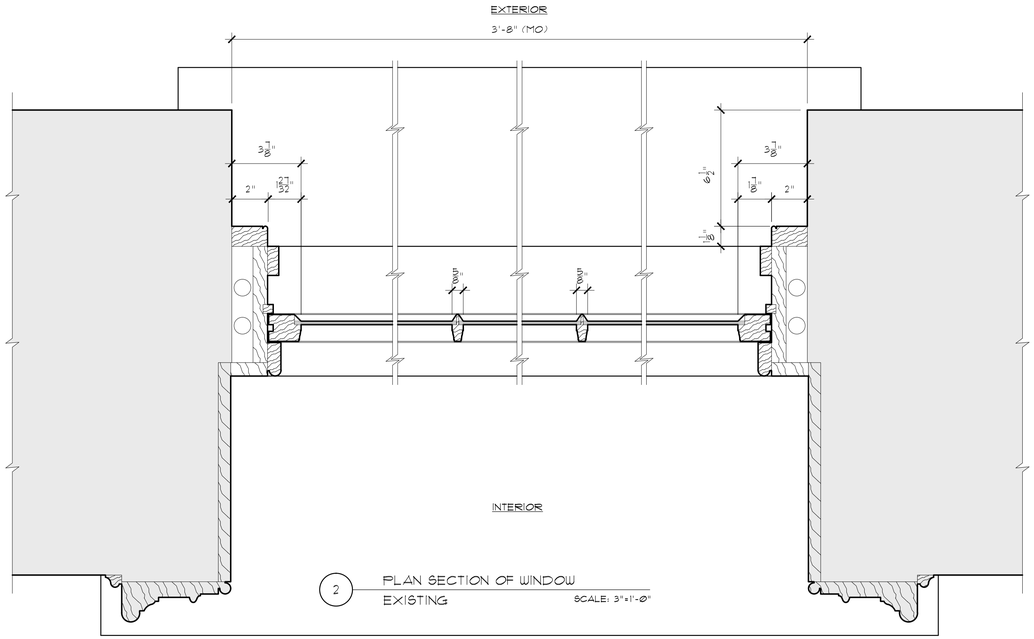

2 PLAN SECTION OF WINDOW
EXISTING SCALE: 3"=1'-0"

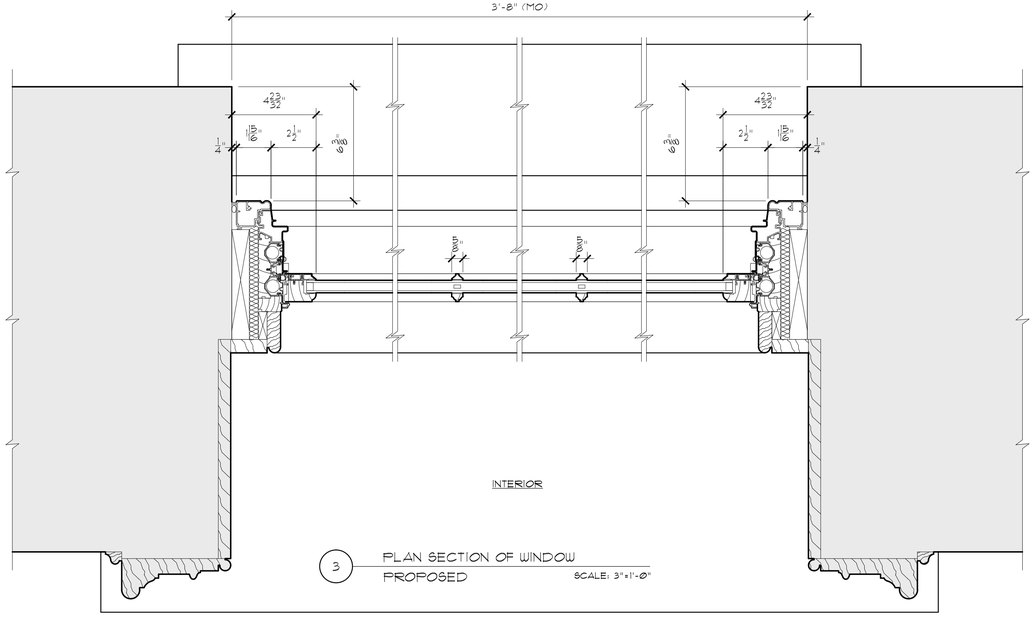

3 PLAN SECTION OF WINDOW
PROPOSED SCALE: 3"=1'-0"

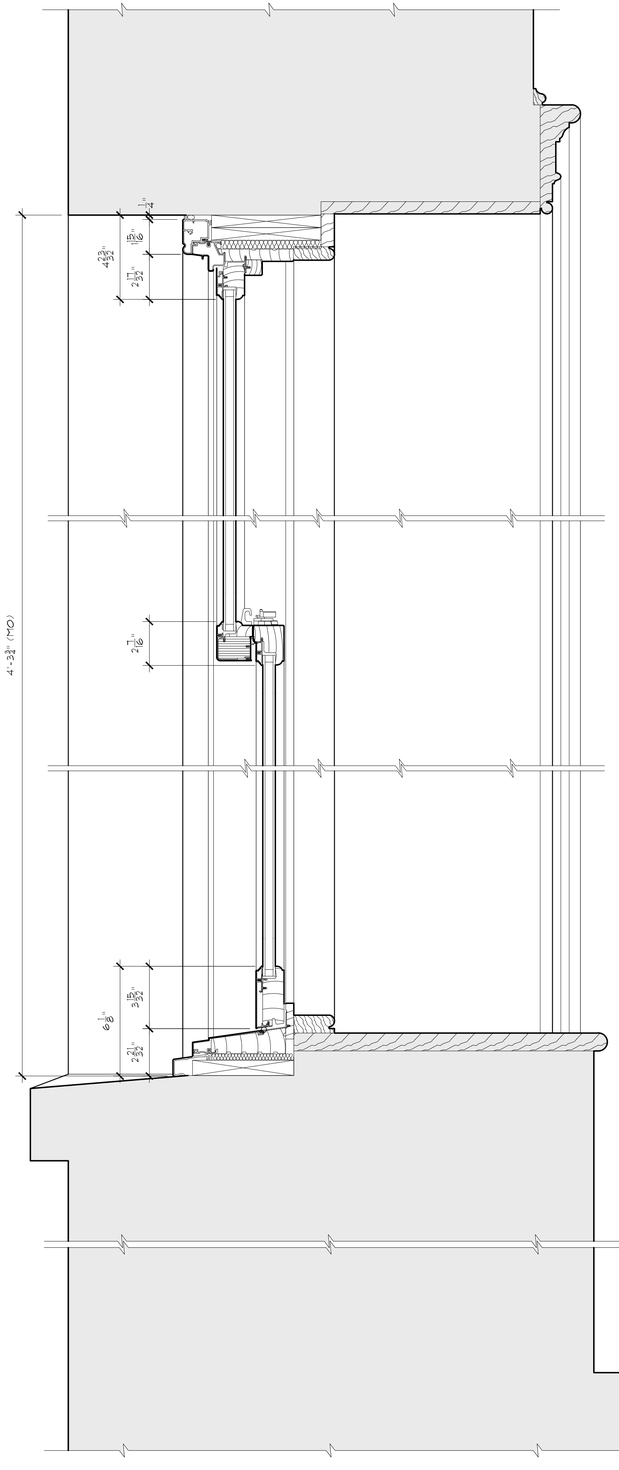

4 VERTICAL SECTION THRU WINDOW
PROPOSED SCALE: 3"=1'-0"

COLLEGE OF MOUNT SAINT VINCENT

FOUNDER'S HALL WINDOW REPLACEMENT

PETER GISOLFI ASSOCIATES
Architects • Landscape Architects, LLP

October 13, 2015

SK-30a

WINDOW TYPE "P"

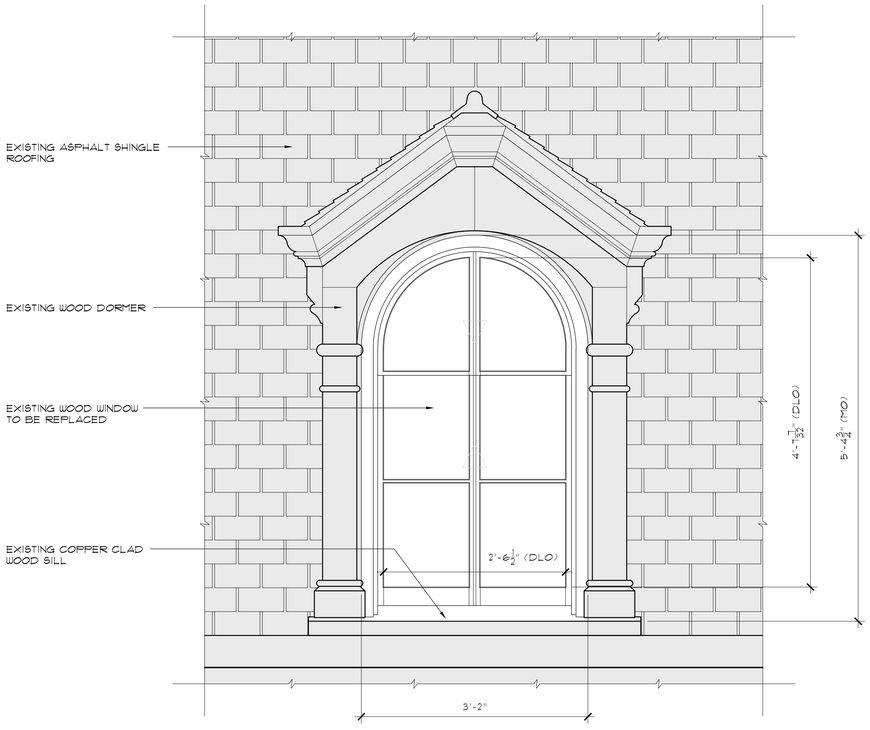

1 EXISTING WINDOW ELEVATION

SCALE: 1"=1'-0"

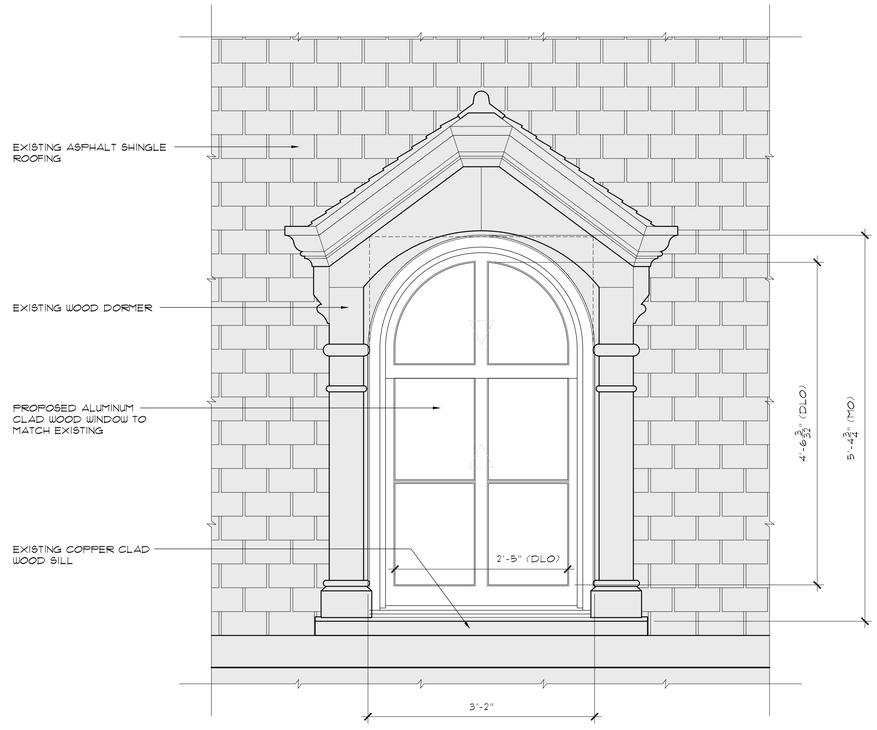

2 PROPOSED WINDOW ELEVATION

SCALE: 1"=1'-0"

COLLEGE OF MOUNT SAINT VINCENT

FOUNDER'S HALL WINDOW REPLACEMENT

PETER GISOLFI ASSOCIATES
Architects • Landscape Architects, LLP

October 13, 2015

SK-31

WINDOW TYPE "P"

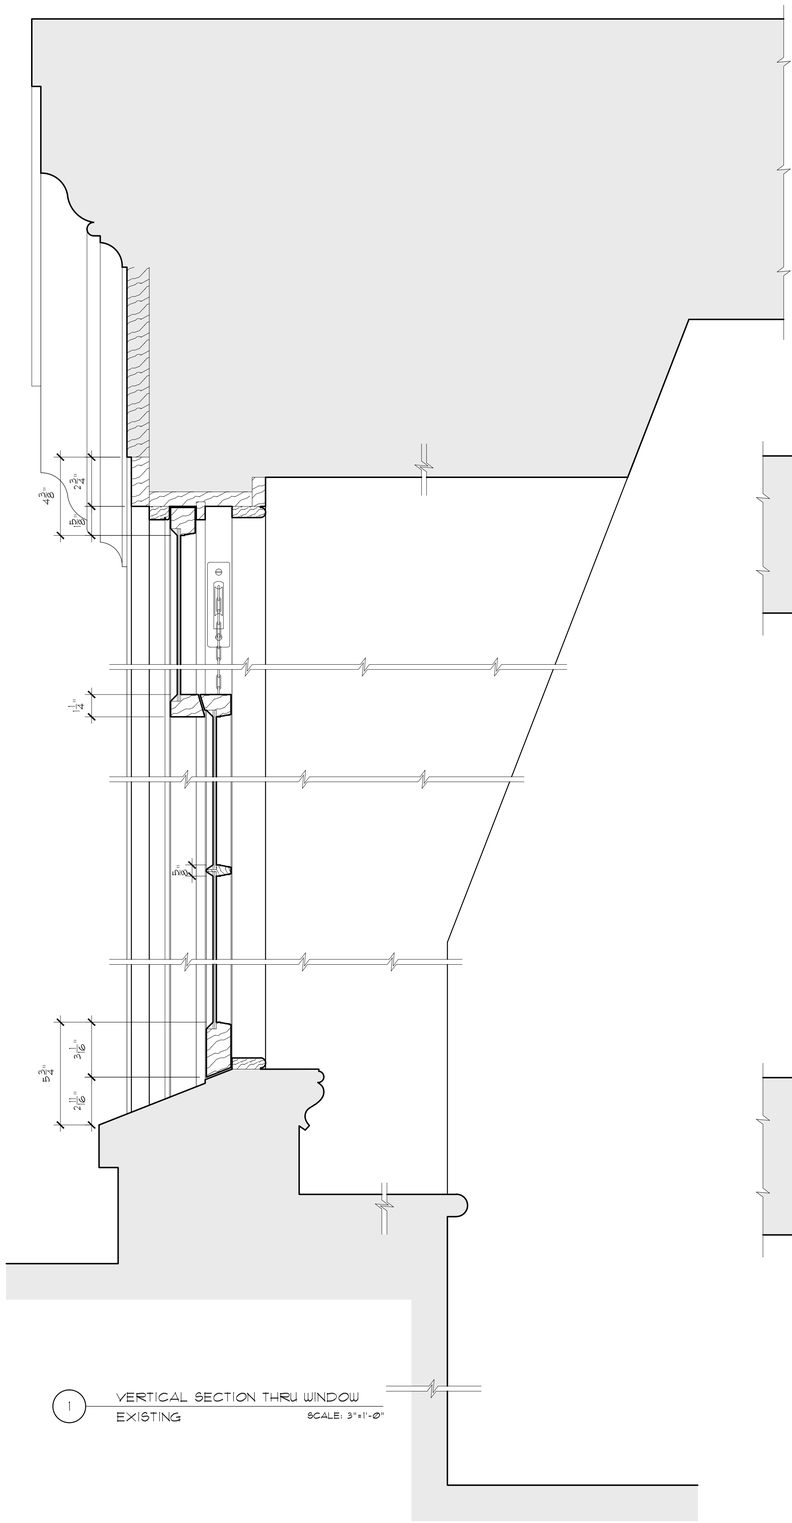

1 VERTICAL SECTION THRU WINDOW EXISTING — SCALE: 3"=1'-0"

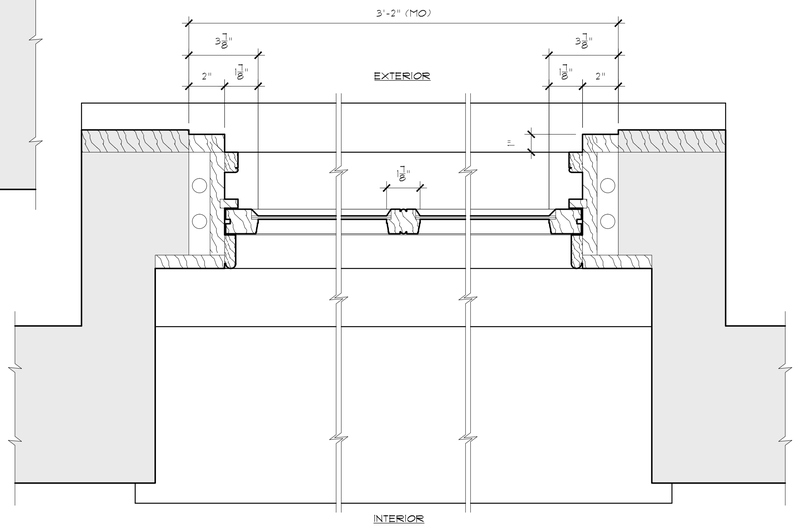

2 PLAN SECTION OF WINDOW EXISTING — SCALE: 3"=1'-0"

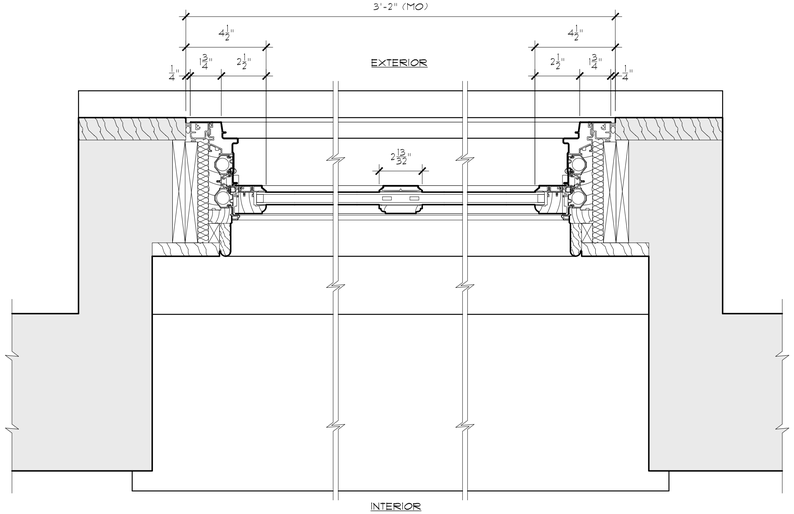

3 PLAN SECTION OF WINDOW PROPOSED — SCALE: 3"=1'-0"

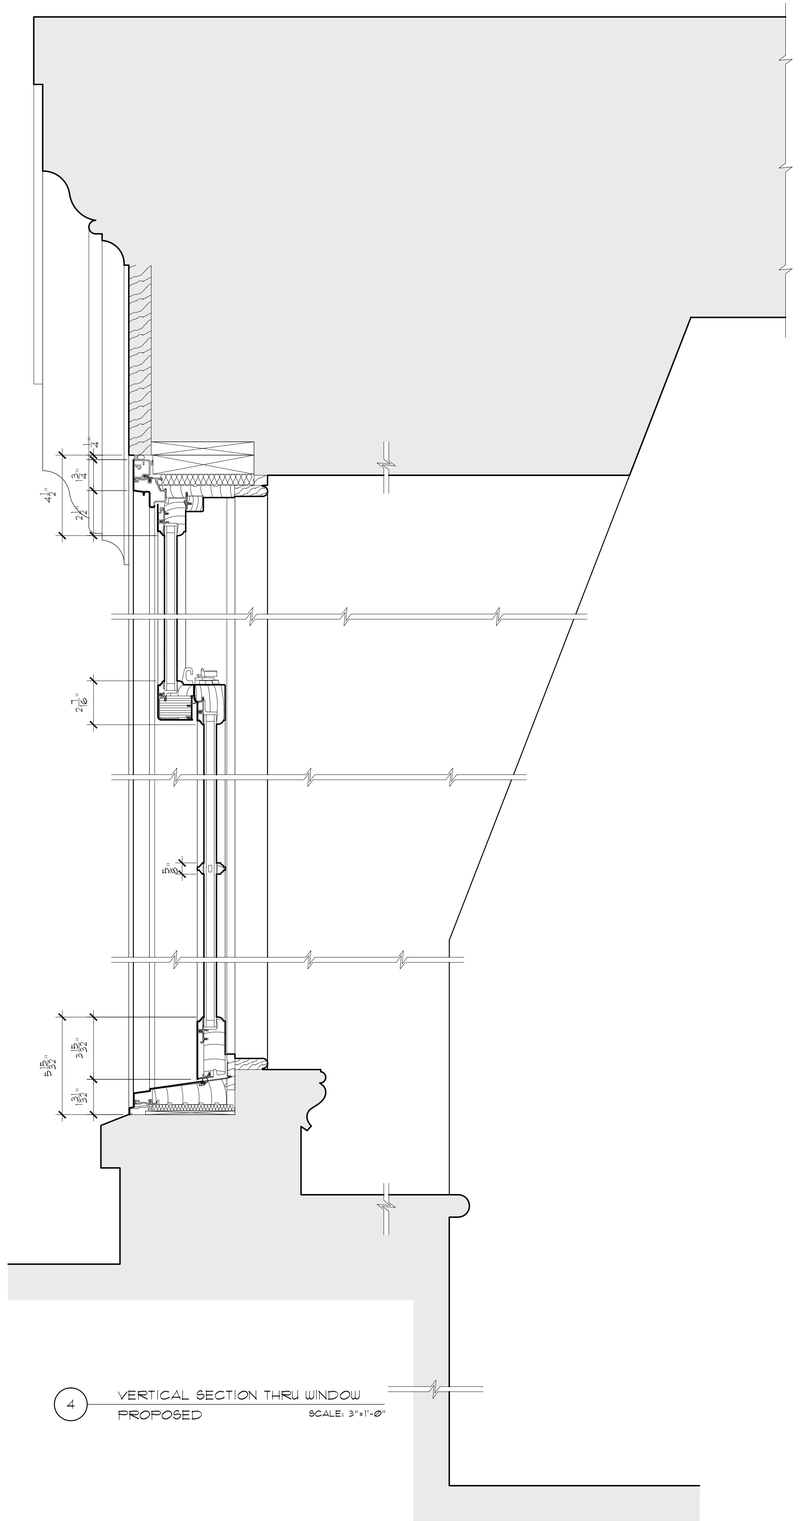

4 VERTICAL SECTION THRU WINDOW PROPOSED — SCALE: 3"=1'-0"

COLLEGE OF MOUNT SAINT VINCENT

FOUNDER'S HALL WINDOW REPLACEMENT

PETER GISOLFI ASSOCIATES

Architects • Landscape Architects, LLP

October 13, 2015

SK-31a