Park Place Historic District

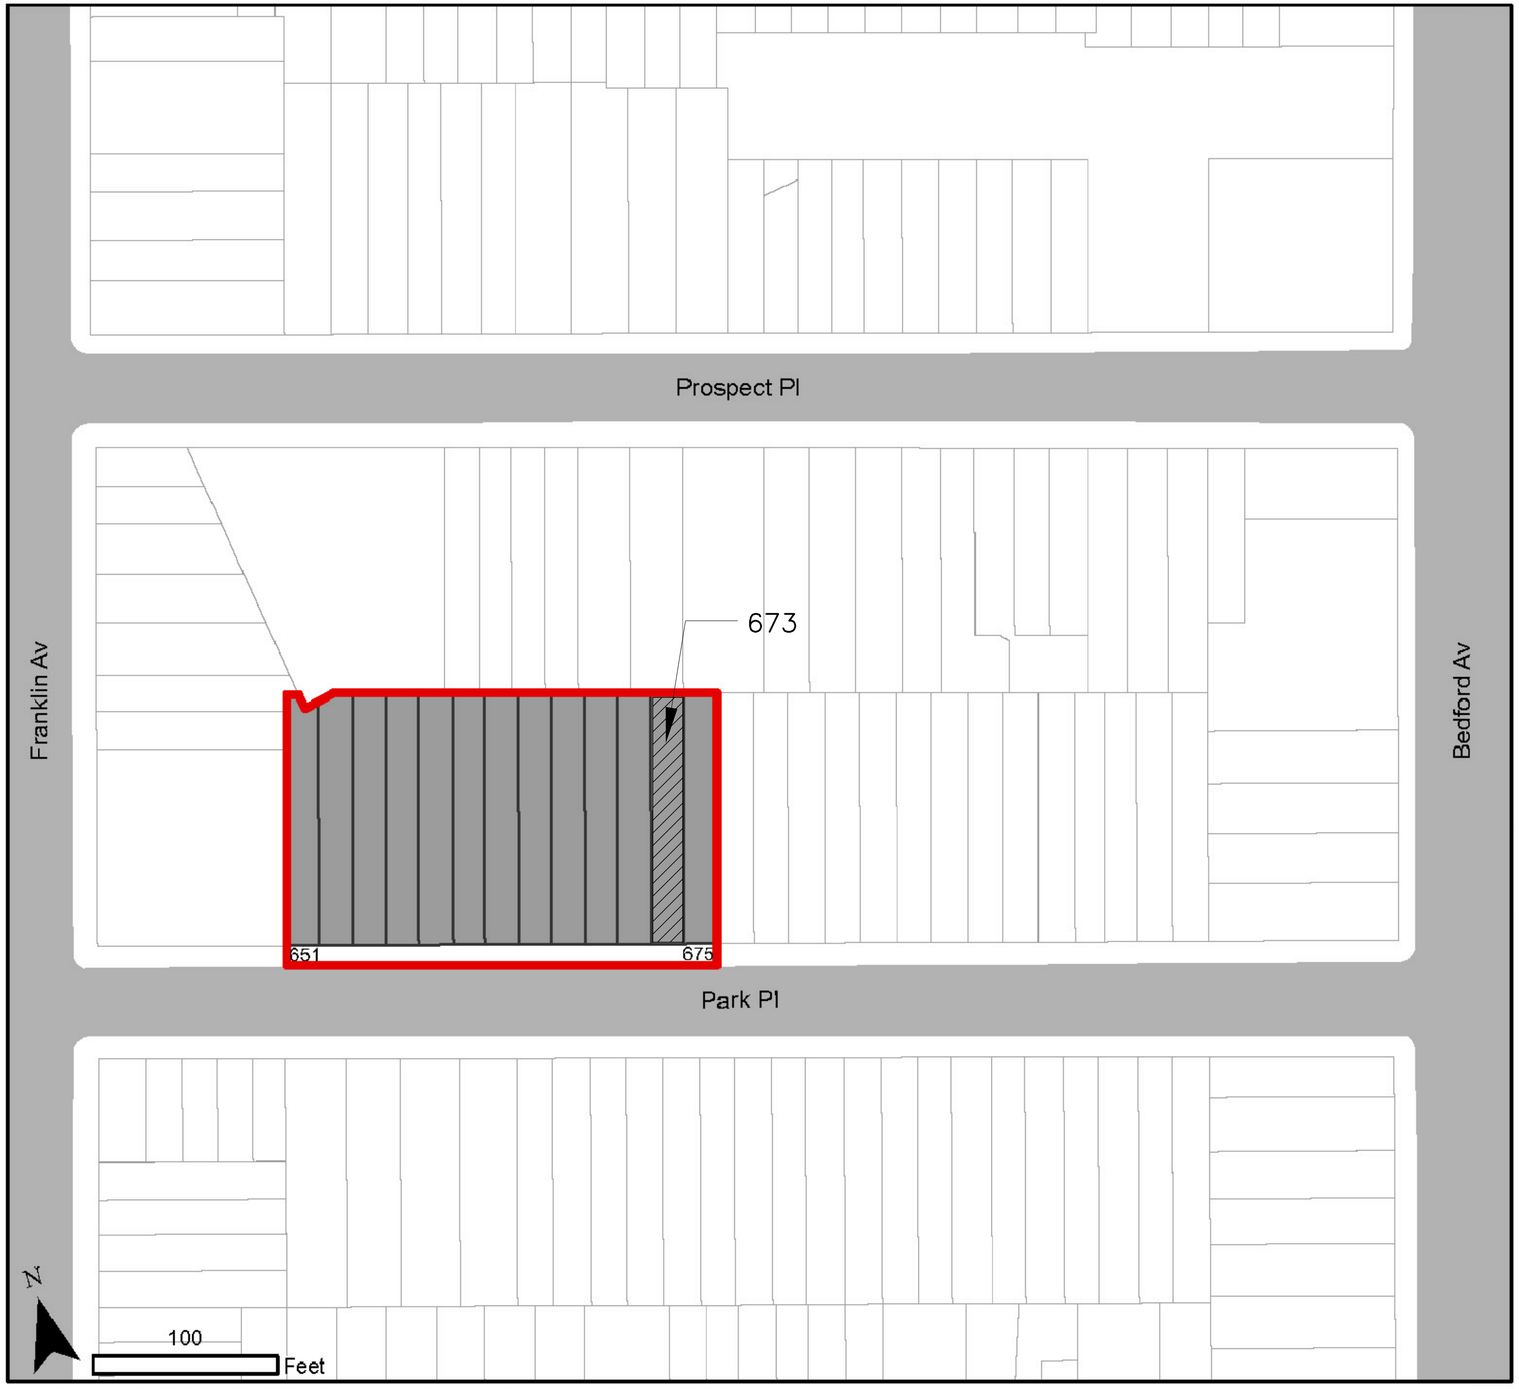

Graphic Source: MapPLUTO, Edition 09v1, 2009. Author: Landmarks Preservation Commission, JM. Date: June 26, 2012.

Landmarks Preservation Commission

Park Place Historic District
Borough of Brooklyn, NY
[LP-2446]

Calendared: July 27, 2010
Public Hearing: October 26, 2010
Designated: June 26, 2012

Boundary of Historic District

Tax Map Lots in Historic District

NYC Landmarks Preservation Commission

JJFD

MUMM RESIDENCE

673 PARK PLACE,
BROOKLYN, NY 11216-3805

No.	Revision	Date	By

JJFD
315 FIFTH AVENUE 11th FL. NEW YORK, NY 10016
212.685.1913 FAX 212.685.6471

Consultant

Drawing Title
HISTORIC DISTRICT MAPS

Seal & Signature	Floor
	Date:
	Project No. 14062.00
	Dwg. By.
	Chk By:
	Dwg. No. LPC-01.00
Scan B:	Sheet:

DATE: 08/29/2016 05:58 PM, FILENAME: M:\14\14062.00 ANDREW MUMM RES 673 PARK PLACE\CAD\ARCH\PLOTS\D01\160930 LPC PUBLIC HEARING PRESENTATION\14062 MUMM LPC01.DWG, USER: TEDING

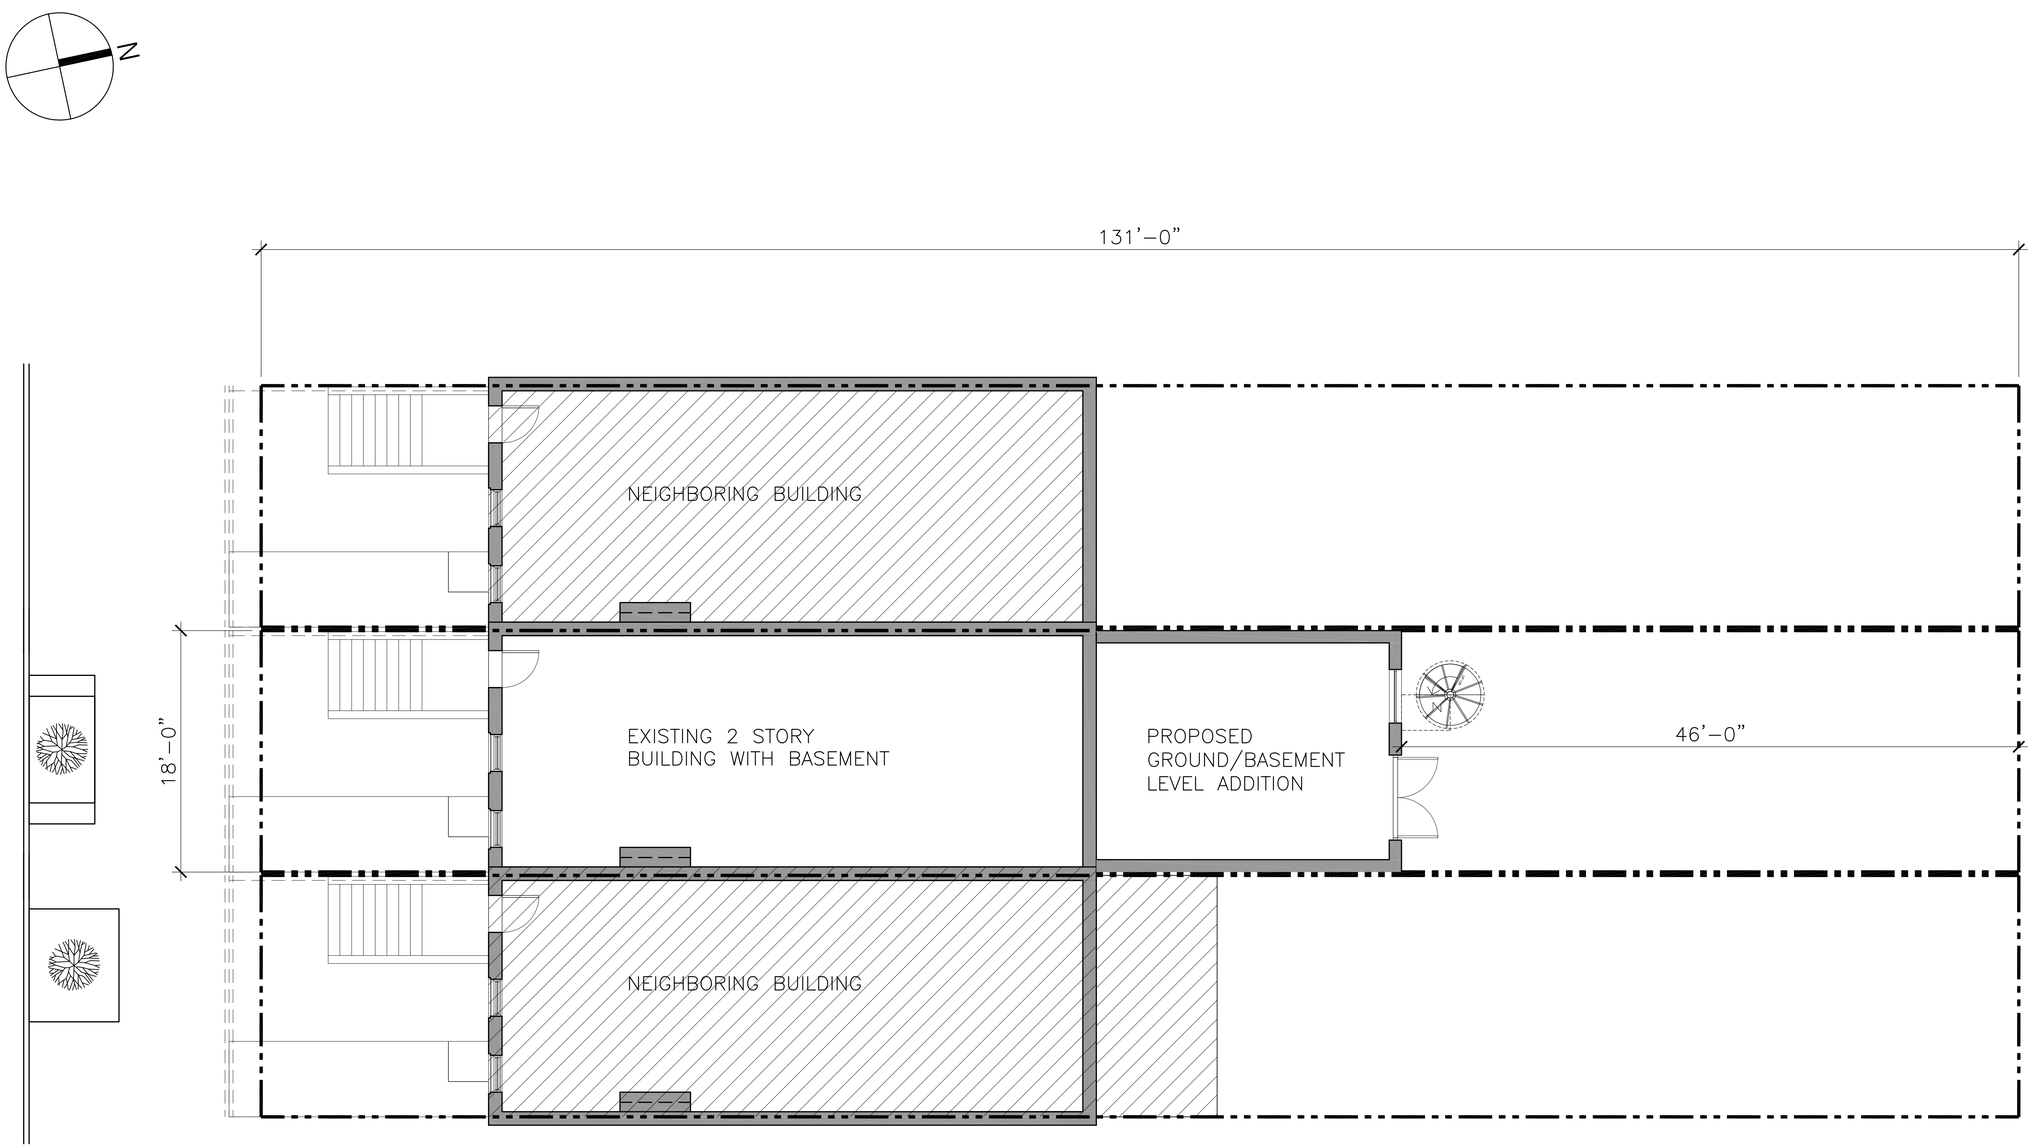

JJFD

MUMM RESIDENCE

673 PARK PLACE,
BROOKLYN, NY 11216-3805

No.	Revision	Date	By

JJFD
315 FIFTH AVENUE 11th Fl. NEW YORK, NY 10016
212.685.1913 FAX 212.685.6471

Consultant

Drawing Title

PROPOSED GROUND/
BASEMENT LEVEL

Seal & Signature	Floor
	Date:
	Project No. 14062.00
	Dwg. By.
	Chk By:
	Dwg. No. LPC-02.00
Scan B:	Sheet:

DATE: 08/29/2016 05:08 PM, FILENAME: M:\14\14062.00 ANDREW MUMM RES 673 PARK PLACE\CADD\CAD\REVIT\14062.00 LPC PUBLIC HEARING PRESENTATION\14062 MUMM LPC02.DWG, USER: TELONG

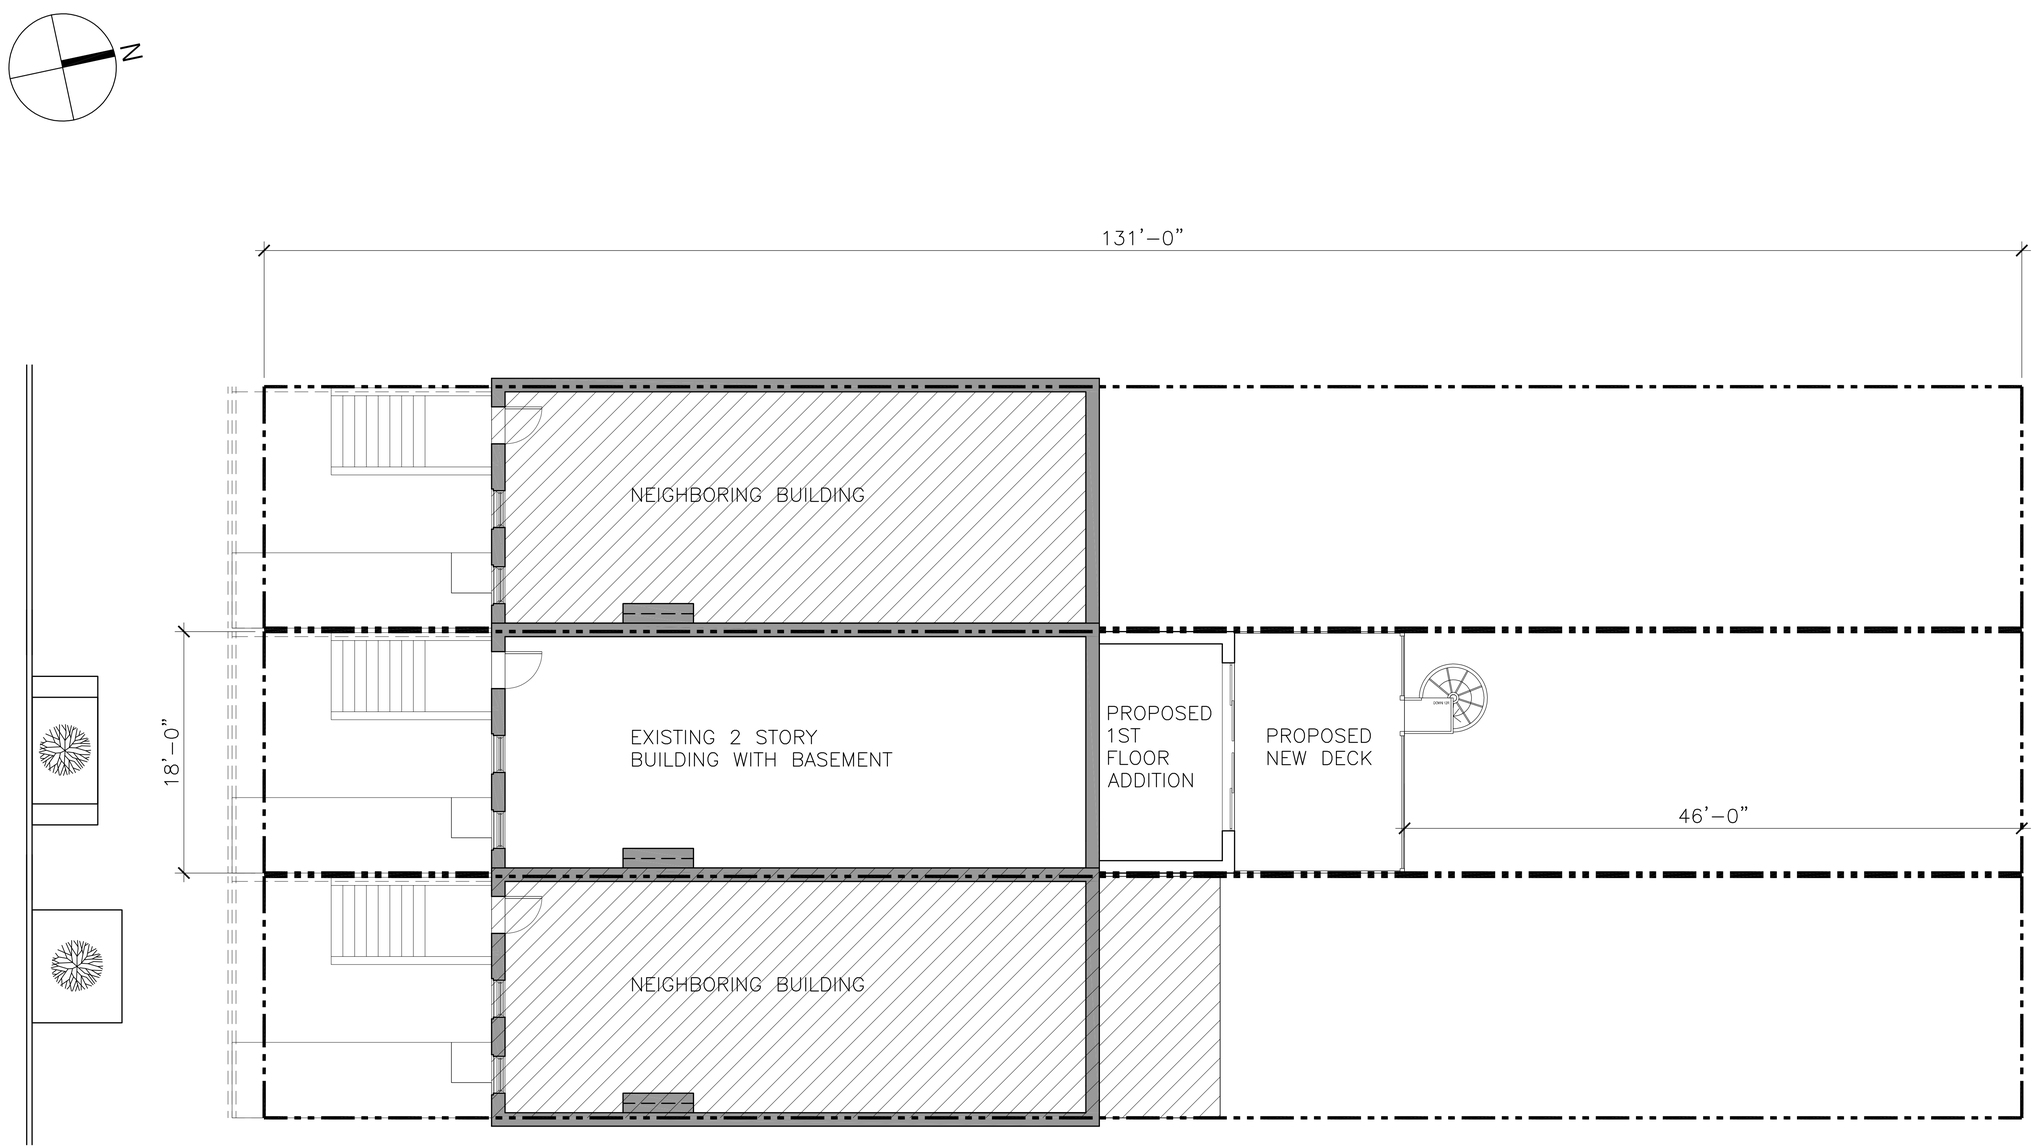

JJFD

MUMM RESIDENCE

673 PARK PLACE,
BROOKLYN, NY 11216-3805

No.	Revision	Date	By

JJFD
315 FIFTH AVENUE 11th FL. NEW YORK, NY 10016
212.685.1913 FAX 212.685.6471

Consultant

Drawing Title

PROPOSED 1ST FLOOR

Seal & Signature	Floor
	Date:
	Project No. 14062.00
	Dwg. By:
	Chk By:
	Dwg. No. LPC-03.00
Scan B:	Sheet:

DATE: 09/02/2016 05:08 PM, FILENAME: M:\14\14062.00 ANDREW MUMM RES 673 PARK PLACE\LPC\ADARK-INVILCIVIL\2016\09\01 LPC PUBLIC HEARING PRESENTATION\14062 MUMM LPC03.DWG, USER: TILDWG

PROPERTY LINE

PROPERTY LINE

131'–0"

EXISTING 2 STORY BUILDING WITH BASEMENT

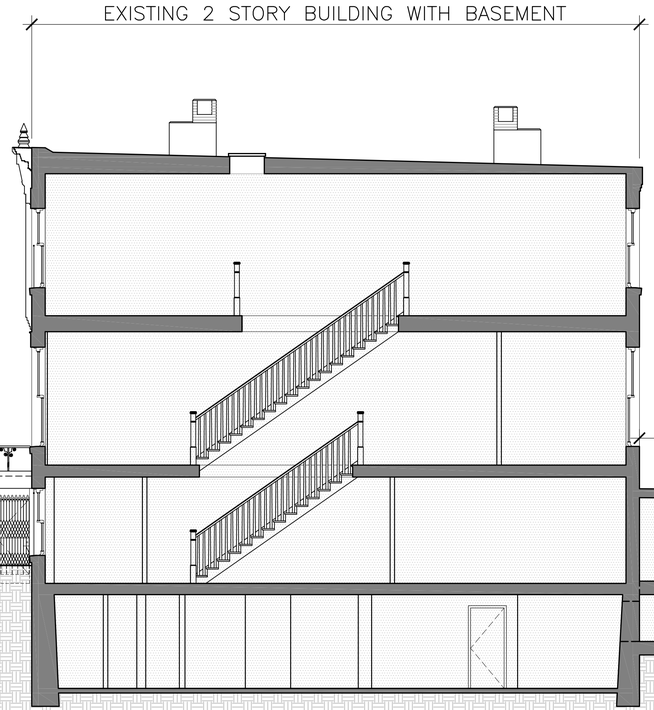

19'–6"

EXISTING ONE STORY STRUCTURE

PARK PLACE

BACK YARD

JJFD

MUMM RESIDENCE

673 PARK PLACE,
BROOKLYN, NY 11216-3805

No.	Revision	Date	By

JJFD
315 FIFTH AVENUE 11th FL. NEW YORK, NY 10016
212.685.1913 FAX 212.685.6471

Consultant

Drawing Title

EXISTING BUILDING SECTION

Seal & Signature

Floor

Date:

Project No. 14062.00

Dwg. By:

Chk By:

Dwg. No.
LPC-04.00

Scan B:

Sheet:

DATE: 08/09/2016 05:38 PM, FILENAME: M:\14\14062.00 ANDREW MUMM RES 673 PARK PL-ETC\ADVAC-PKPLCOU01\LPC\01 LPC PUBLIC HEARING PRESENTATION\14062 MUMM LPC04.DWG, USER: TIEDWG

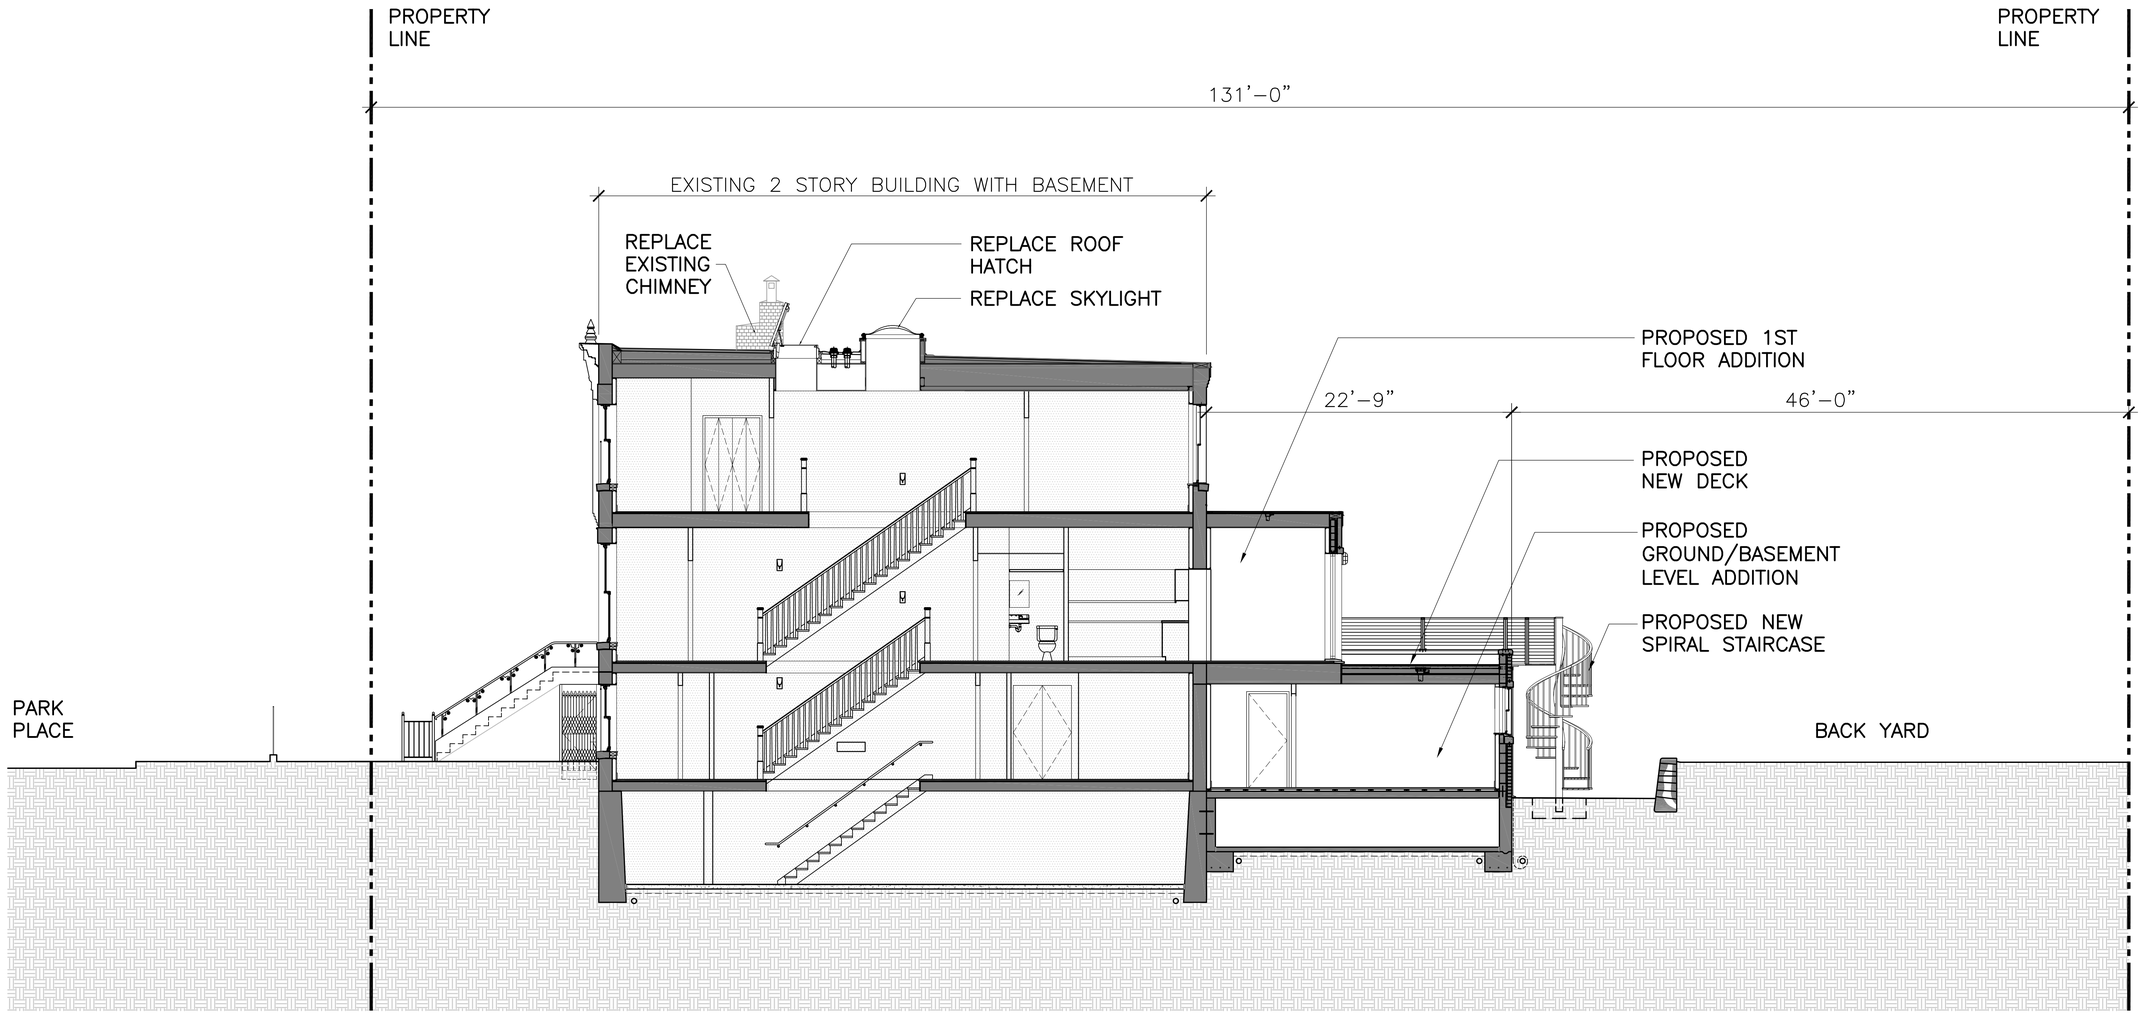

JJFD

MUMM RESIDENCE

673 PARK PLACE,
BROOKLYN, NY 11216-3805

No.	Revision	Date	By

JJFD
315 FIFTH AVENUE 11th FL. NEW YORK, NY 10016
212.685.1913 FAX 212.685.6471

Consultant

Drawing Title

PROPOSED BUILDING SECTION

Seal & Signature	Floor
	Date:
	Project No. 14062.00
	Dwg. By:
	Chk By:
	Dwg. No. LPC-05.00
Scan B:	Sheet:

DATE: 09/30/2016 05:58 PM, FILENAME: M:\14\14062.00 ANDREW MUMM RES 673 PARK PLACE\CAD\ARCHIVE\09301605\LPC PUBLIC HEARING PRESENTATION\14062 MUMM LPC-05.DWG, USER: TREWG

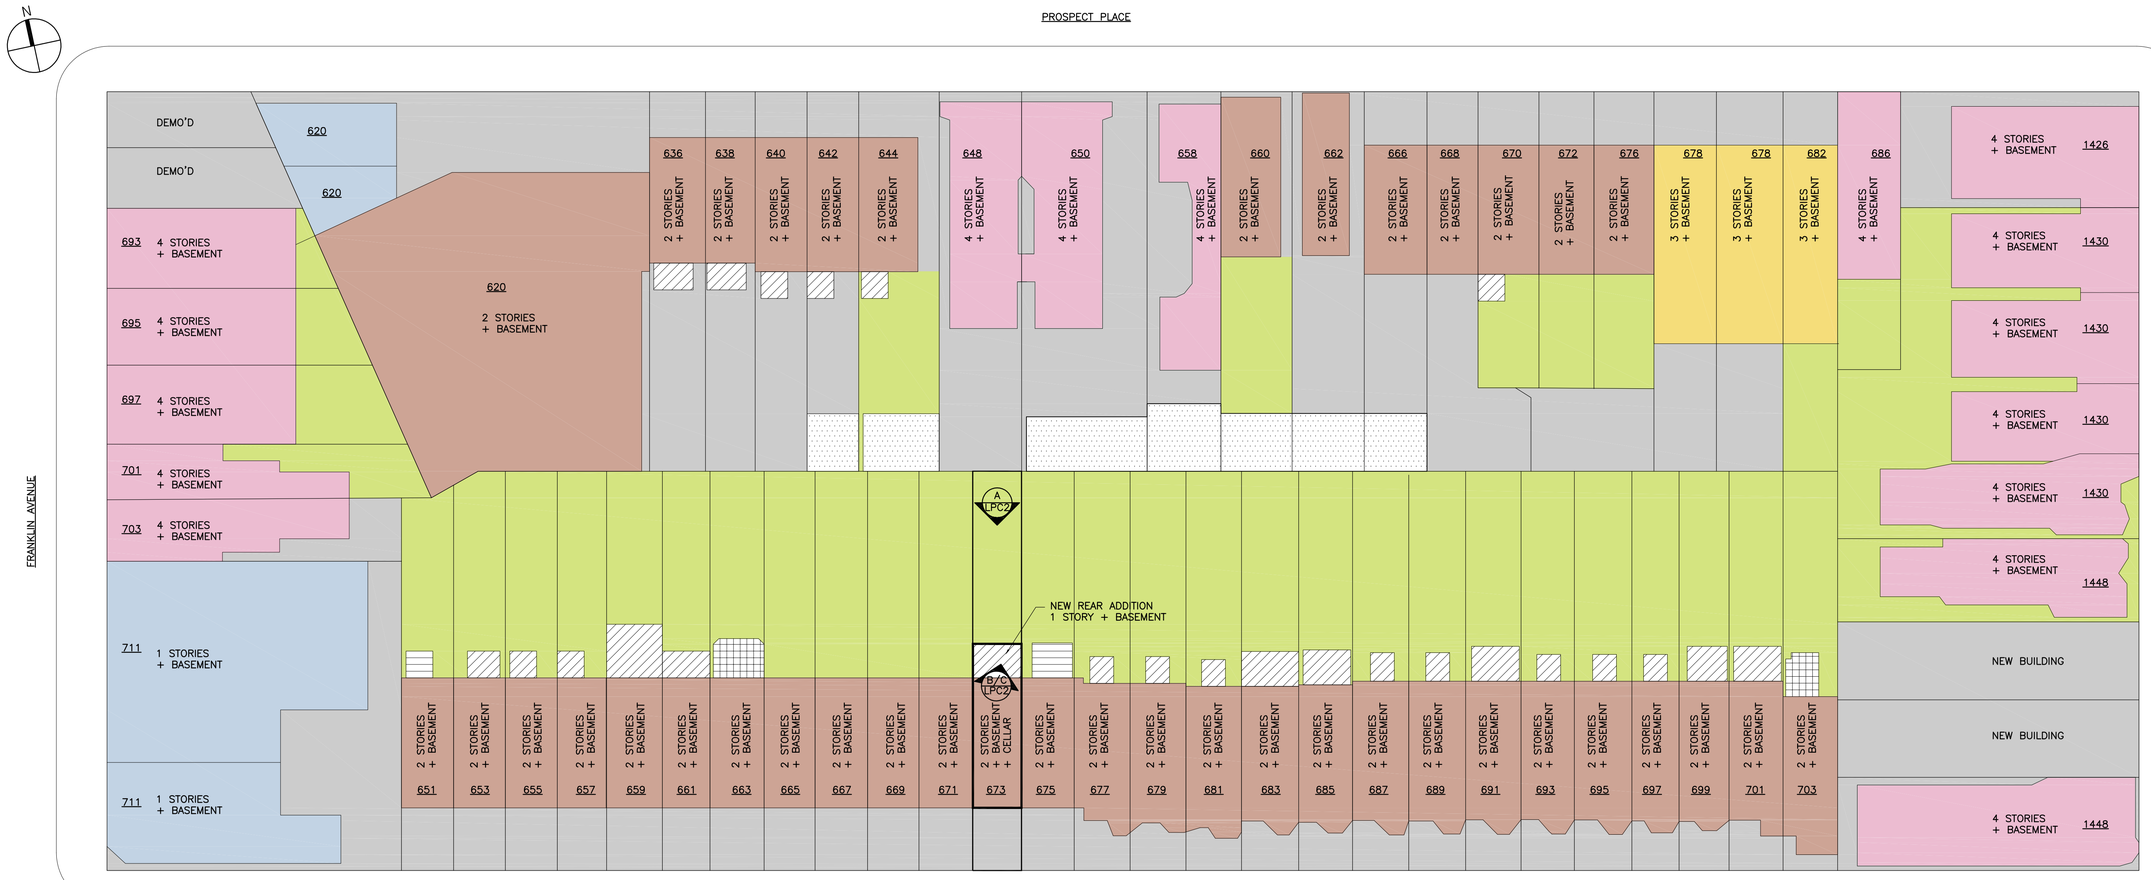

1 BLOCK PLAN

A VIEW OF REAR FACADE

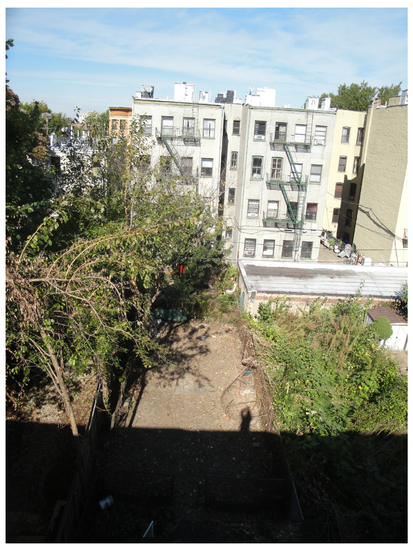

B VIEW FROM ROOF

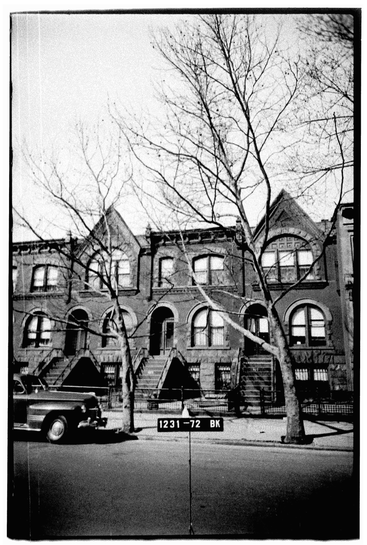

C VIEW OF LOT

D LEGEND

- 1 STORIES
- 2 STORIES
- 3 STORIES APARTMENT BUILDING
- 4 STORIES APARTMENT BUILDING
- GREEN SPACE
- 1 STORIES ADDITION
- 2 STORIES ADDITION
- 3 STORIES ADDITION
- DECK
- GARAGE

JJFD

MUMM RESIDENCE

673 PARK PLACE,
BROOKLYN, NY 11216-3805

No.	Revision	Date	By

JJFD
315 FIFTH AVENUE 11th FL. NEW YORK, NY 10016
212.685.1913 FAX 212.685.6471

Consultant

Drawing Title

Seal & Signature

Floor

Date:

Project No. 14062.00

Dwg. By:

Chk By:

Dwg. No. LPC-06.00

Scan B:

Sheet:

DATE: 08/09/2016 05:39 PM, FILENAME: M:\14\14062.00 ANDREW MUMM RES 673 PARK PL-ICE,ADVARC-PACE\CAD\14062.00 DC PUBLIC HEARING PRESENTATION\14062.MUMM LPC06.DWG, USER: TIEDWG

JJFD

MUMM RESIDENCE

673 PARK PLACE,
BROOKLYN, NY 11216-3805

No.	Revision	By	Date

JJFD
315 FIFTH AVENUE 11th FL. NEW YORK, NY 10016
212.685.1913 FAX 212.685.6471

Consultant

Drawing Title

Seal & Signature

Floor

Date:

Project No. 14062.00

Dwg. By.

Chk By:

Dwg. No. LPC-07.00

Scan B:

Sheet:

DATE: 08/29/2016 05:09 PM, FILENAME: K:\14\14062.00 ANDREW MUMM RES\ 673 PARK PLACE\CAD\ARCH\PACKS\160920 LPC PHASE I HEARING PRESENTATION\14062 MUMM LPC07.DWG, USER: TEDING

1 EXISTING PHOTO OF FRONT FACADE

2 PROPOSED RENDERED FRONT ELEVATION

JJFD

MUMM RESIDENCE

673 PARK PLACE,
BROOKLYN, NY 11216-3805

No.	Revision	Date	By

JJFD
315 FIFTH AVENUE 11th FL. NEW YORK, NY 10016
212.685.1913 FAX 212.685.6471

Consultant

Drawing Title

EXISTING AND PROPOSED FRONT FACADE

Seal & Signature

Floor

Date:

Project No: 14062.00

Dwg. By:

Chk By:

Dwg. No.
LPC-08.00

Scan B:

Sheet:

DATE: 08/04/2016 05:09 PM, FILENAME: M:\01-01\062.00 ANDREW MUMM RES 673 PARK PL\CAD\ARCH\DWG\160923 LPC PUBSE - HEARING PRESENTATION\1062 MUMM LPCSUBDWG_SSSE-TILE.DWG

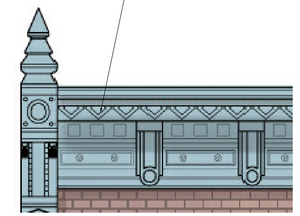

PROPOSED

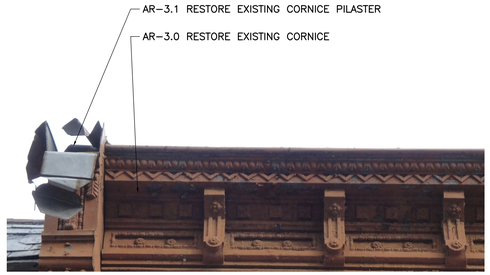

EXISTING

2 PROPOSED CORNICE REPAIR

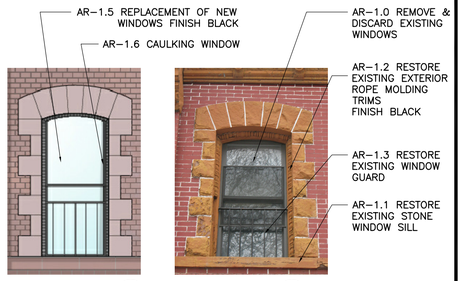

PROPOSED (A) EXISTING (A)

3 PROPOSED 2ND FLOOR WINDOW

4 PROPOSED SCONCE

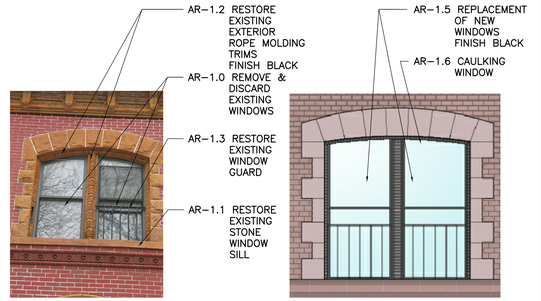

EXISTING (B) PROPOSED (B)

5 PROPOSED 2ND FLOOR WINDOW

PROPOSED EXISTING

6 LEDGE DETAIL

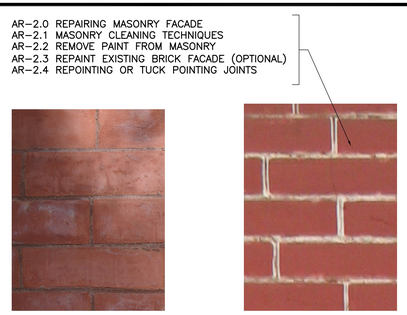

PROPOSED EXISTING

7 BRICK RESTORATION

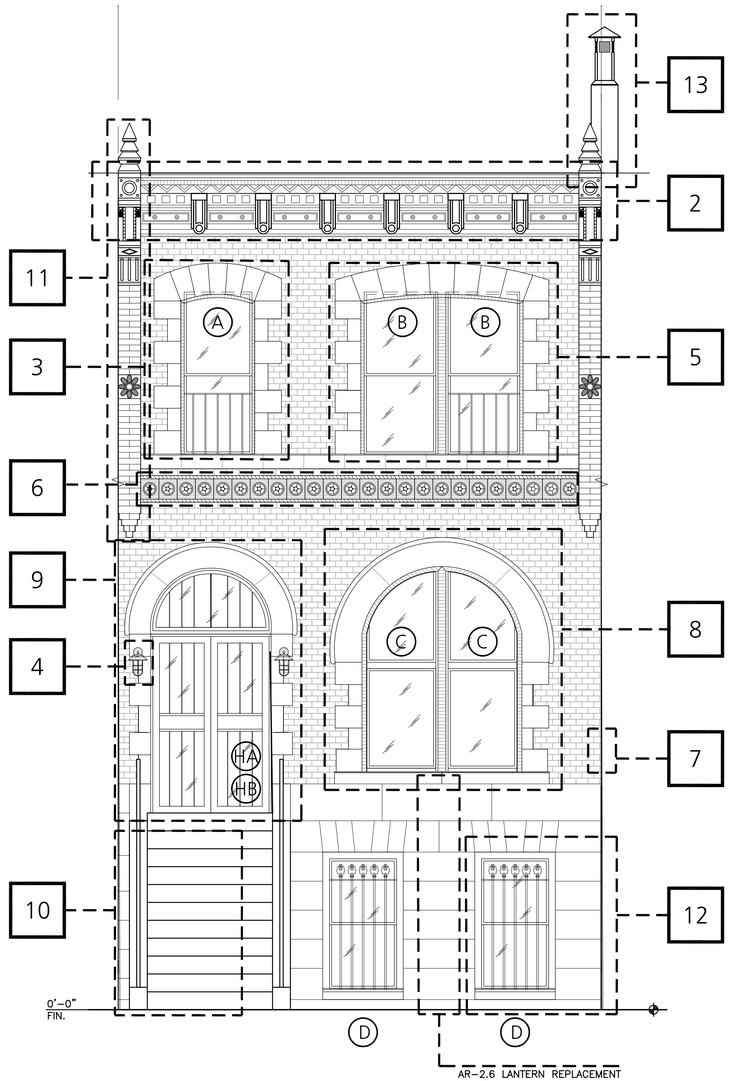

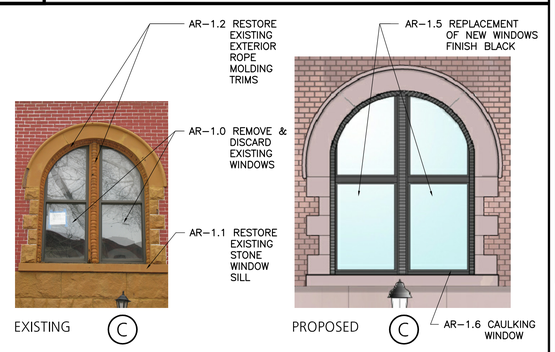

EXISTING (C) PROPOSED (C)

8 PROPOSED FIRST FLOOR WINDOW

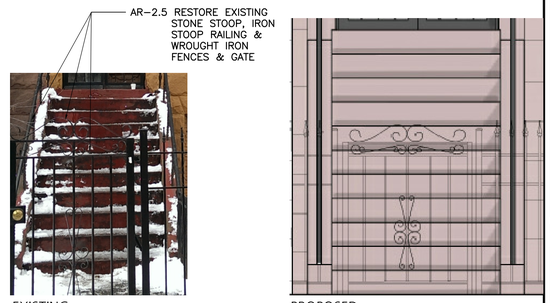

EXISTING PROPOSED

10 STAIR

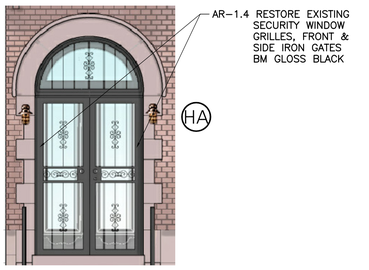

PROPOSED (GATE)

PROPOSED (INTERIOR DOOR)

EXISTING

9 FRONT DOOR

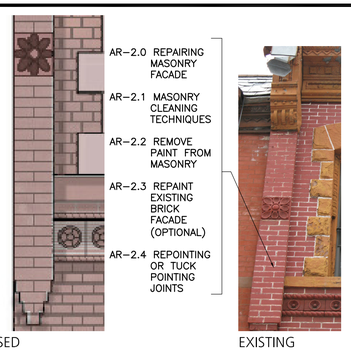

PROPOSED EXISTING

11 DETAIL

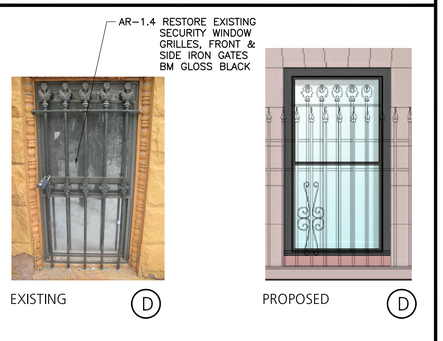

EXISTING (D) PROPOSED (D)

12 BASEMENT WINDOW

1 PROPOSED FRONT ELEVATION 3/8" = 1'-0"

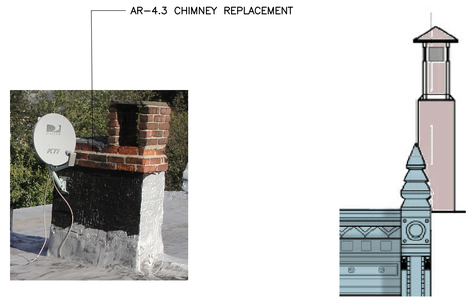

EXISTING PROPOSED

13 PROPOSED CHIMNEY

JJFD

MUMM RESIDENCE

673 PARK PLACE,
BROOKLYN, NY 11216-3805

No.	Revision	Date	By

JJFD
315 FIFTH AVENUE 11th FL. NEW YORK, NY 10016
212.685.1913 FAX 212.685.6471

Consultant

Drawing Title

PROPOSED FRONT ELEVATION & DETAILS

Seal & Signature	Floor
	Date:
	Project No. 14062.00
	Dwg. By:
	Chk By:
	Dwg. No. LPC-09.00
Scan B:	Sheet:

DATE: 08/29/2016 15:05:09 PM, FILENAME: K:\14\14062.00 ANDREW MUMM RES\673 PARK PLACE\CAD\ARCH\PERMIT\DWG\14062 MUMM LPC09.DWG, USER: TEEING

1 EXISTING PHOTO OF REAR ELEVATION

2 PROPOSED RENDERED REAR ELEVATION

JJFD

MUMM RESIDENCE

673 PARK PLACE,
BROOKLYN, NY 11216-3805

No.	Revision	Date	By

JJFD
315 FIFTH AVENUE 11th FL. NEW YORK, NY 10016
212.685.1913 FAX 212.685.6471

Consultant

Drawing Title

EXISTING AND PROPOSED REAR FACADE

Seal & Signature	Floor
	Date:
	Project No. 14062.00
	Dwg. By.
	Chk By:
	Dwg. No. LPC-10.00
Scan B:	Sheet:

DATE: 08/29/2016 05:09 PM, FILENAME: M:\14\14062.00 ANDREW MUMM RES 673 PARK PLACE\CADD\CHRIS\CD\01\160901 LPC PUBLIC HEARING PRESENTATION\14062 MUMM LPC 01.DWG, USER: TELONG

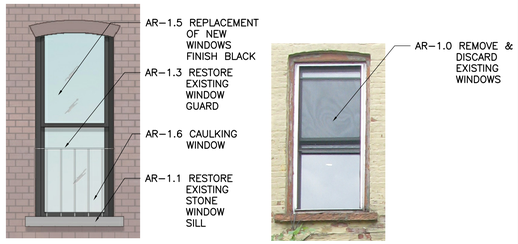

PROPOSED (D) EXISTING (D)

2 2ND FLOOR WINDOWS

PROPOSED (F) (F) EXISTING

3 SLIDING GLASS DOOR & RAILING

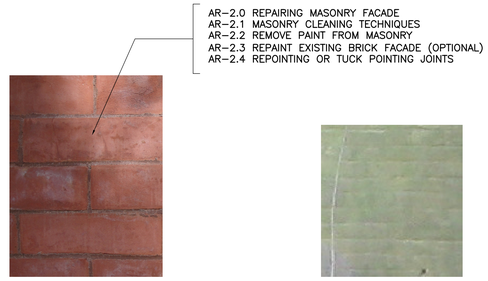

PROPOSED EXISTING

4 BRICK RESTORATION

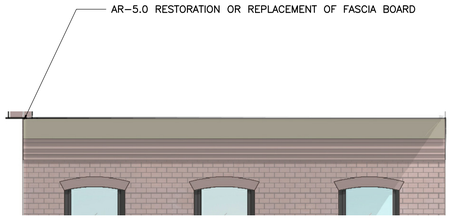

PROPOSED

5 FASCIA BOARD

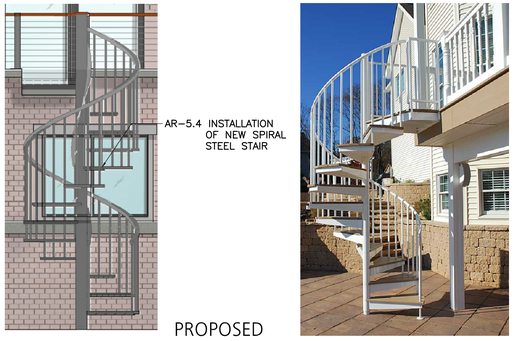

PROPOSED

6 SPIRAL STAIR INSTALLATION

PROPOSED EXISTING

7 REAR DOOR

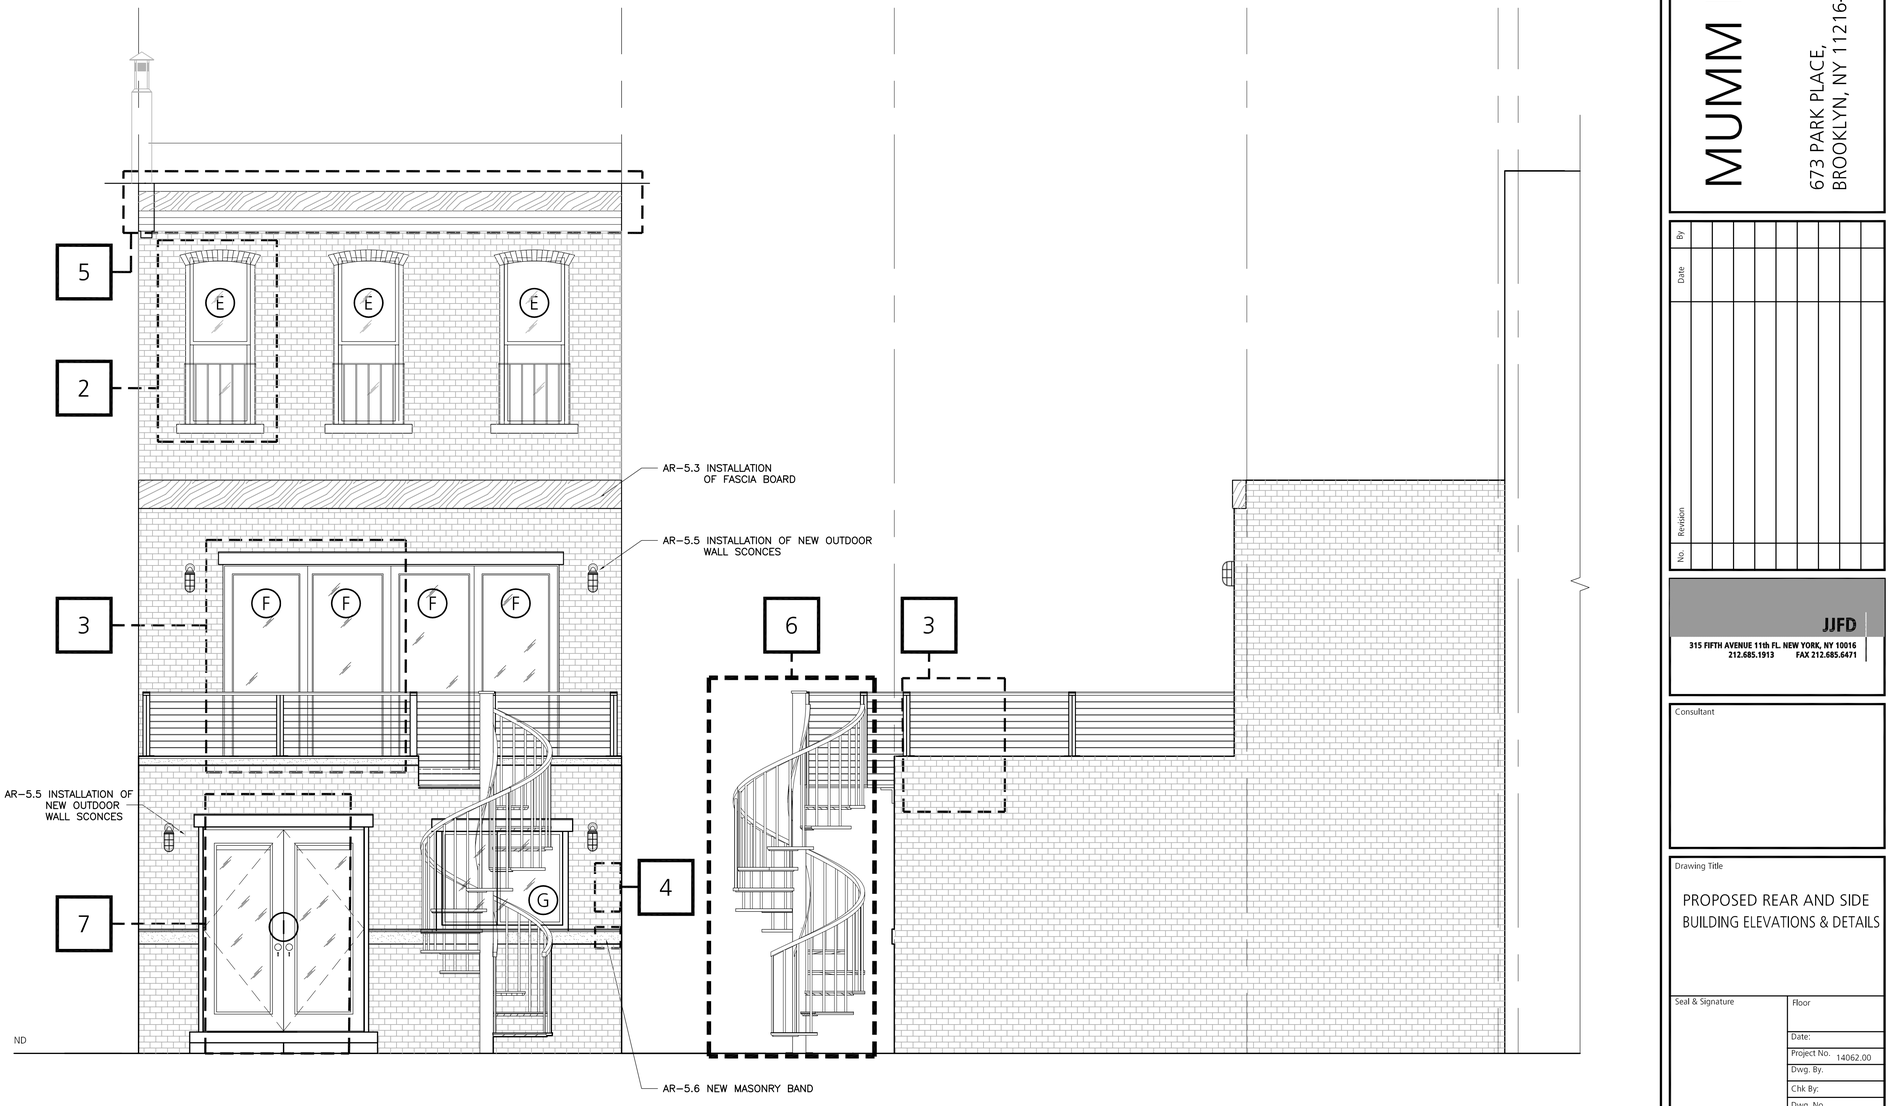

1 PROPOSED REAR & SIDE ELEVATIONS

3/8"=1'-0"

JJFD

MUMM RESIDENCE

673 PARK PLACE,
BROOKLYN, NY 11216-3805

No.	Revision	Date	By

JJFD
315 FIFTH AVENUE 11th FL. NEW YORK, NY 10016
212.685.1913 FAX 212.685.6471

Consultant

Drawing Title

PROPOSED REAR AND SIDE BUILDING ELEVATIONS & DETAILS

Seal & Signature

Floor	
Date:	
Project No.	14062.00
Dwg. By:	
Chk By:	
Dwg. No.	LPC-11.00
Scan B:	Sheet:

DATE: 09/09/2016 05:09 PM FILENAME: M:\14\14062.00 ANDREW MUMM RES 673 PARK PLACE\CAD\ARC\REVIT\DOC\160909 LPC PUBLIC HEARING PRESENTATION\14062 MUMM LPC11.DWG USER: TEDMG

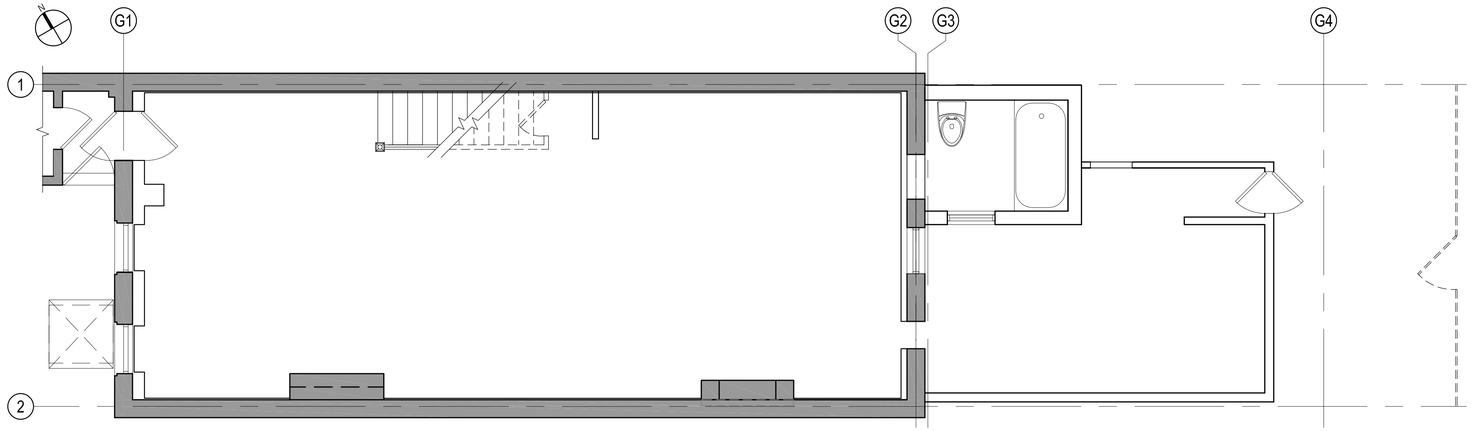

1 EXISTING GROUND/BASEMENT PLAN 1/4" = 1'-0"

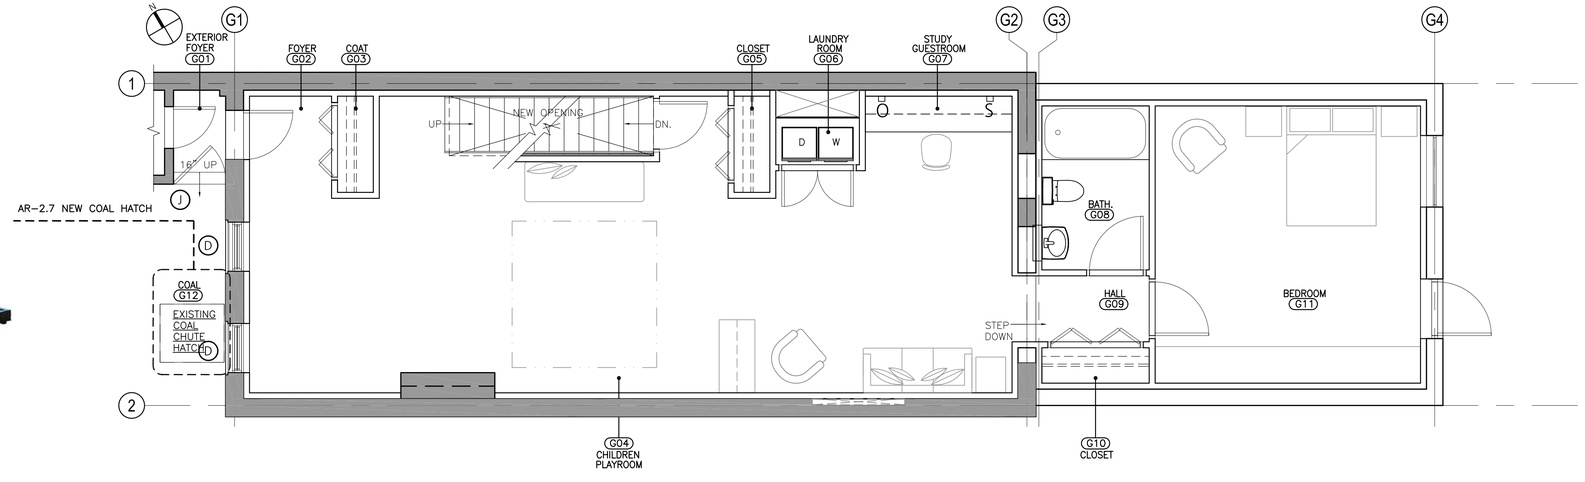

2 PROPOSED GROUND/BASEMENT PLAN 1/4" = 1'-0"

DATE: 09/29/2016 05:09 PM, FILENAME: X:\11-01-14\062.00 ANDREW MUMM RES\673 PARK PLACE\CAD\ARCHITECTURE\160920 LPC PUBLIC HEARING PRESENTATION\14062 MUMM LPC 12.DWG, USER: TEEWING

JJFD

MUMM RESIDENCE

673 PARK PLACE,
BROOKLYN, NY 11216-3805

No.	Revision	Date	By

JJFD
315 FIFTH AVENUE 11th FL. NEW YORK, NY 10016
212.685.1913 FAX 212.685.6471

Consultant

Drawing Title

EXISTING & PROPOSED
GROUND/BASEMENT FLOOR PLANS

Seal & Signature	Floor
	Date:
	Project No. 14062.00
	Dwg. By.
	Chk By:
	Dwg. No. LPC-12.00
Scan B:	Sheet:

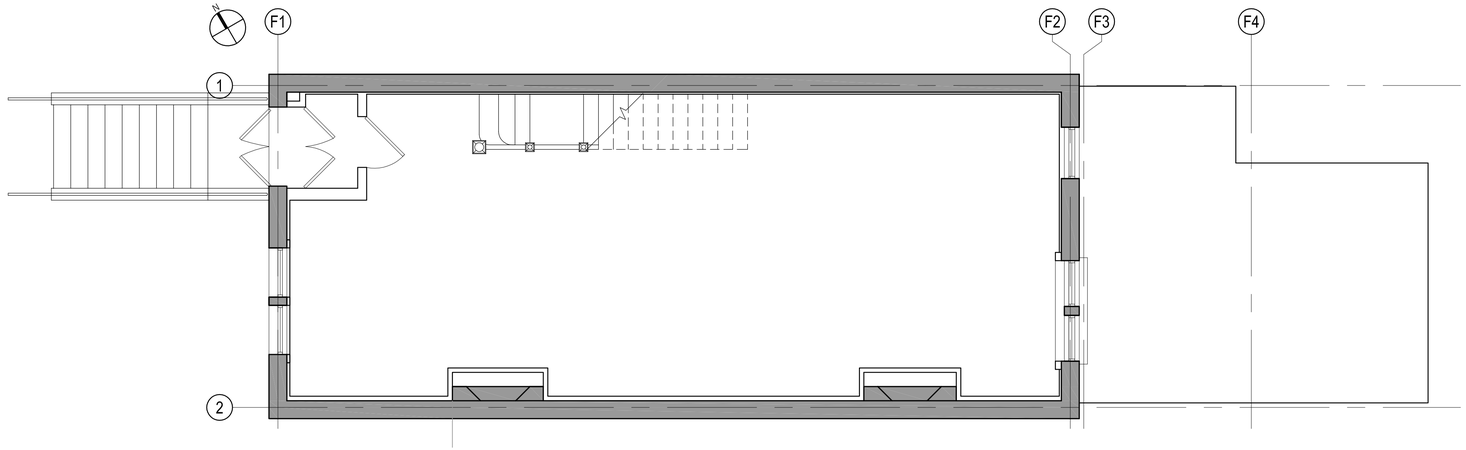

1 EXISTING FIRST FLOOR PLAN 1/4" = 1'-0"

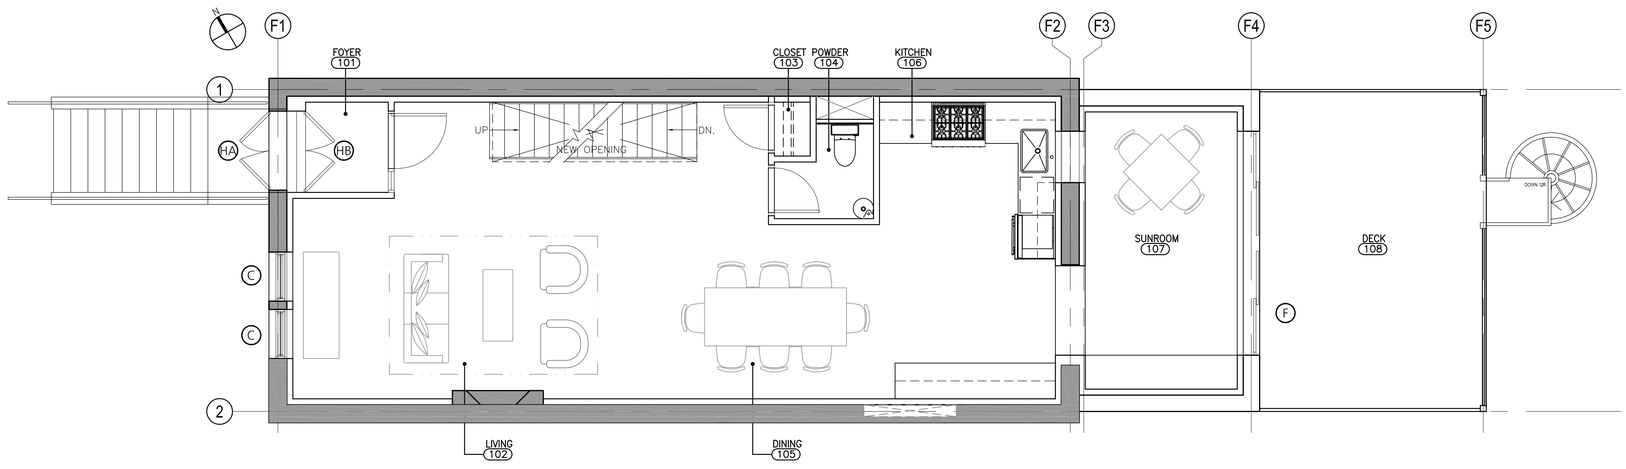

2 PROPOSED FIRST FLOOR PLAN 1/4" = 1'-0"

DATE: 09/30/2016 05:09 PM, FILENAME: M:\14\14062.00 ANDREW MUMM RES 673 PARK PLACE\CAD\ARCHITECTURAL\2016\09\30 LPC PUBLIC HEARING PRESENTATION\14062 MUMM LPC 13.DWG, USER: TUEWG

JJFD

MUMM RESIDENCE

673 PARK PLACE,
BROOKLYN, NY 11216-3805

No.	Revision	Date	By

JJFD
315 FIFTH AVENUE 11th FL. NEW YORK, NY 10016
212.685.1913 FAX 212.685.6471

Consultant

Drawing Title

EXISTING AND PROPOSED FIRST FLOOR PLANS

Seal & Signature

Floor

Date:

Project No. 14062.00

Dwg. By:

Chk By:

Dwg. No. LPC-13.00

Scan B:

Sheet:

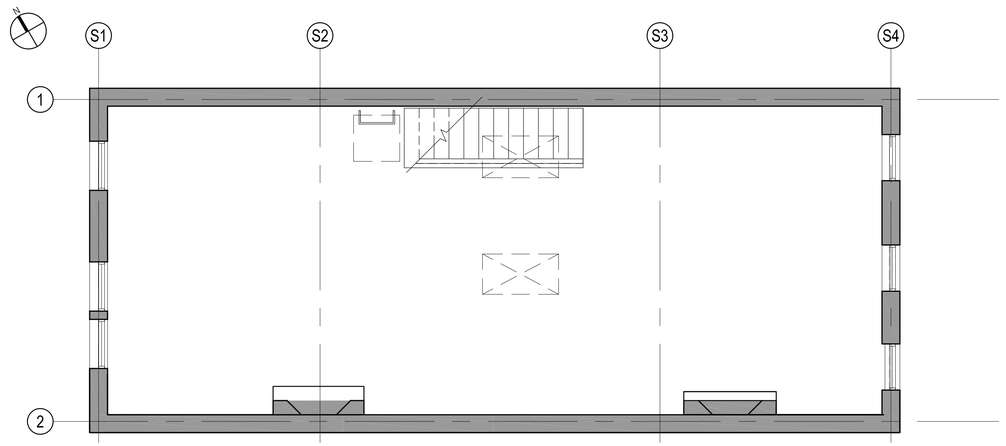

1 EXISTING SECOND FLOOR PLAN 1/4" = 1'-0"

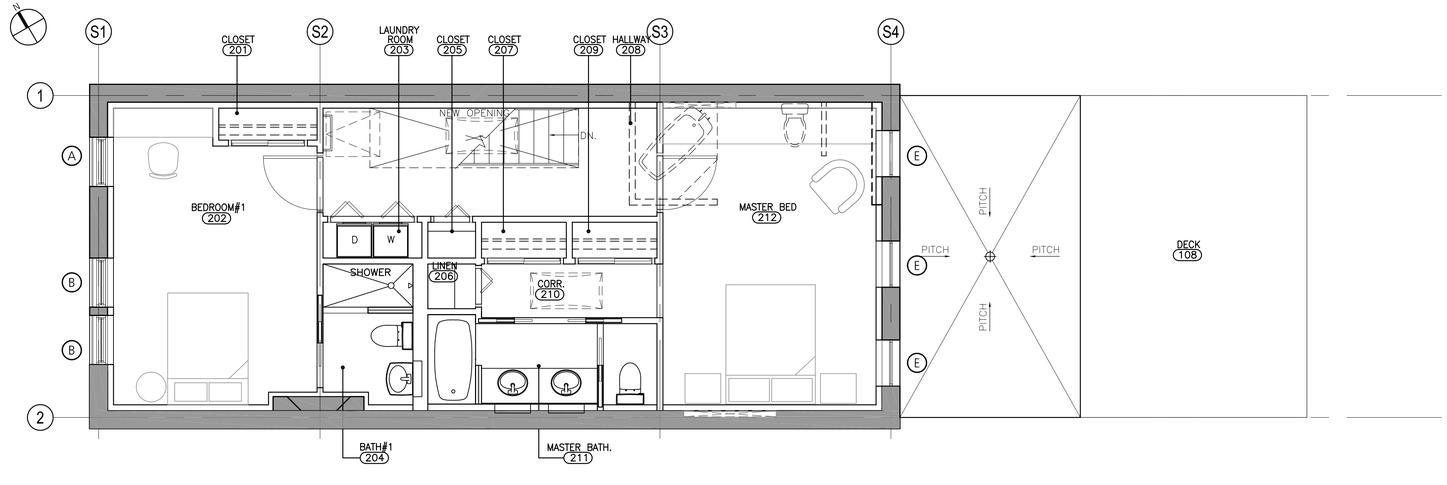

2 PROPOSED SECOND FLOOR PLAN 1/4" = 1'-0"

JJFD

MUMM RESIDENCE

673 PARK PLACE,
BROOKLYN, NY 11216-3805

No.	Revision	Date	By

JJFD
315 FIFTH AVENUE 11th FL. NEW YORK, NY 10016
212.685.1913 FAX 212.685.6471

Consultant

Drawing Title

EXISTING AND PROPOSED SECOND FLOOR PLANS

Seal & Signature

Floor

Date:

Project No. 14062.00

Dwg. By.

Chk By:

Dwg. No. LPC-14.00

Scan B:

Sheet:

DATE: 09/29/2016 05:05 PM, FILENAME: K:\14\14062.00 ANDREW MUMM RES\ 673 PARK PLACE\CAD\ARCH\PERMIT\DWG\160920 LPC PUBLIC HEARING PRESENTATION\14062 MUMM LPC 14.DWG, USER: TEEWING

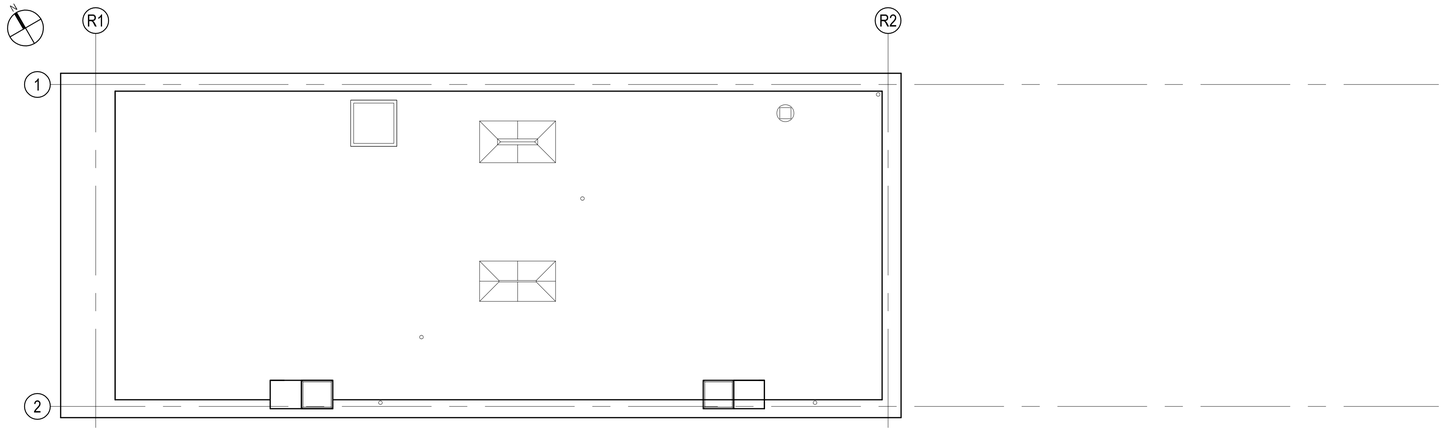

1 EXISTING ROOF PLAN 1/4" = 1'-0"

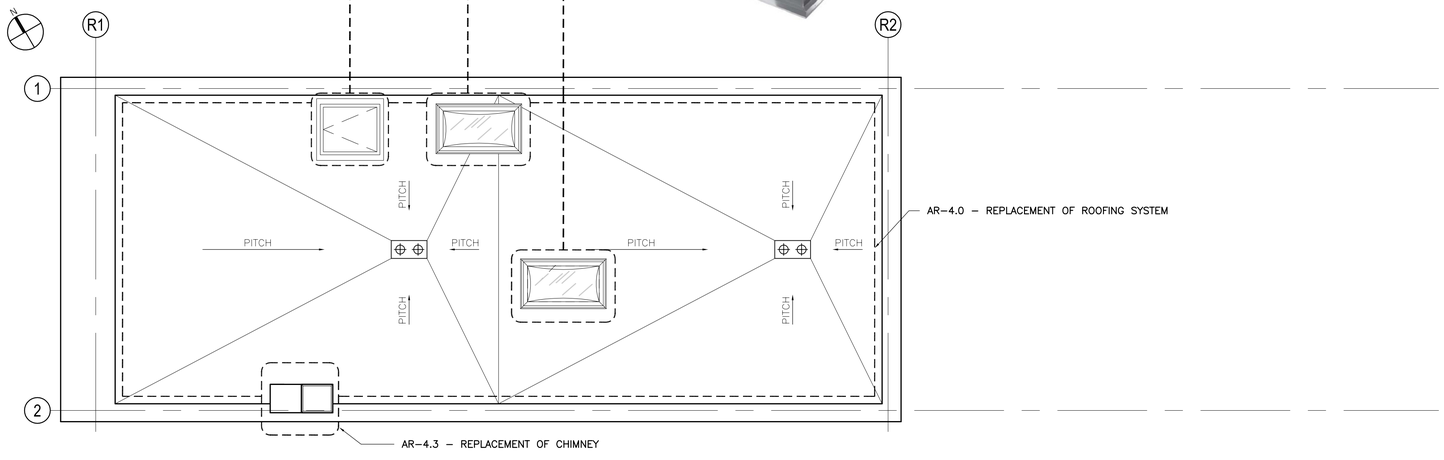

2 PROPOSED ROOF PLAN 1/4" = 1'-0"

JJFD

MUMM RESIDENCE

673 PARK PLACE,
BROOKLYN, NY 11216-3805

No.	Revision	Date	By

JJFD
315 FIFTH AVENUE 11th FL. NEW YORK, NY 10016
212.685.1913 FAX 212.685.6471

Consultant

Drawing Title

EXISTING AND PROPOSED ROOF PLANS

Seal & Signature

Floor

Date:

Project No. 14062.00

Dwg. By:

Chk By:

Dwg. No. LPC-15.00

Scan B:

Sheet:

DATE: 09/02/2016 05:09 PM, FILENAME: M:\14\14062.00 ANDREW MUMM RES 673 PARK PLACE\CAD\ARCHITECTURAL\2016\09\01 LPC PUBLIC HEARING PRESENTATION\14062 MUMM LPC 15.DWG, USER: TILEWG

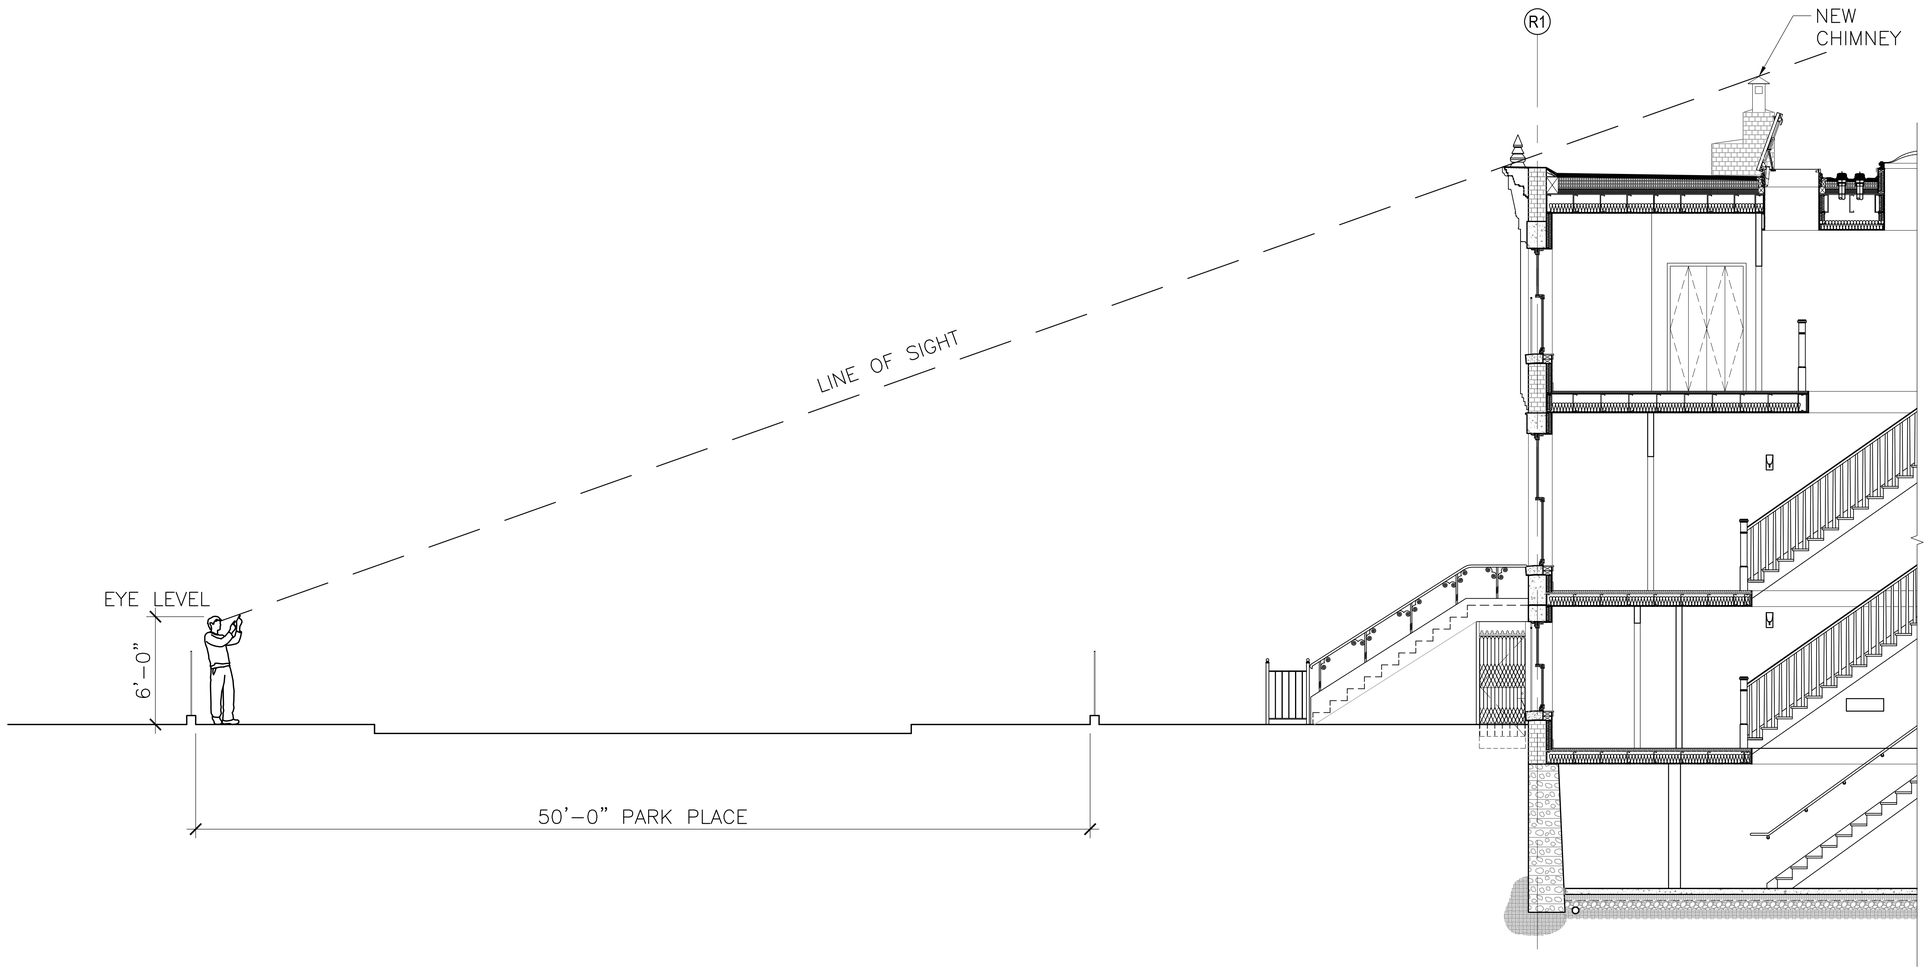

1 SKY EXPOSURE PLAN

1/4" = 1'-0"

JJFD

MUMM RESIDENCE

673 PARK PLACE,
BROOKLYN, NY 11216-3805

No.	Revision	Date	By

JJFD
315 FIFTH AVENUE 11th FL. NEW YORK, NY 10016
212.685.1913 FAX 212.685.6471

Consultant

Drawing Title

SKY EXPOSURE PLAN
FOR PROPOSED CHIMNEY

Seal & Signature

Floor

Date:

Project No. 14062.00

Dwg. By:

Chk By:

Dwg. No. LPC-16.00

Scan B:

Sheet:

DATE: 08/29/2016 05:09 PM, FILENAME: SKY14162.02 ANDREW MUMM RES 673 PARK PLACE/ADVANC~1/PVC/DOI16I5920 LPC PUBLIC HEARING PRESENTATION/14062 MUMM LPC FILE/VOL 03/SKY.TIF/DWG