EXISTING

PREVIOUSLY PROPOSED 12/09/14

PROPOSED 02/12/15

361 CENTRAL PARK WEST

02/12/2015

DRAWING SCHEDULE	
(LPC-000) COVER PAGE	
LPC-000	EXISTING, PREVIOUSLY PROPOSED 12/09/14 AND PROPOSED 02/12/15 VIEW 1 AND DRAWING SCHEDULE
(LPC-100) W96TH STREET/ SOUTH ELEVATION: RENDERING AND ELEVATION	
LPC-100	EXISTING, PREVIOUSLY PROPOSED 12/09/15 AND PROPOSED 02/12/15 VIEW 2
LPC-101	PREVIOUSLY PROPOSED 12/09/14 AND PROPOSED 02/12/15 W96TH STREET/SOUTH ELEVATION
(LPC-200) SITE DIAGRAM AND DETAIL	
LPC-200	SITE DIAGRAM AND BULKHEAD
LPC-201	DETAIL ARCHED WINDOW / SOUTH ELEVATION
(LPC-300) CENTRAL PARK WEST/ EAST ELEVATION: RENDERING, MOCK-UP, ELEVATION	
LPC-300	EXISTING, PREVIOUSLY PROPOSED 12/09/14 AND PROPOSED 02/12/15 VIEW 3
LPC-301	PREVIOUSLY PROPOSED 12/09/14 AND PROPOSED 02/12/15 MOCK-UP VIEW 9
LPC-302	PREVIOUSLY PROPOSED 12/09/14 AND PROPOSED 02/12/15 CENTRAL PARK WEST/EAST ELEVATION
LPC-303	DETAIL WINDOW / EAST ELEVATION

(LPC-400) BUILDING PLANS	
LPC-400	PROPOSED 02/12/15 FOURTH FLOOR PLAN
LPC-401	PROPOSED 02/12/15 THIRD FLOOR PLAN
LPC-402	PROPOSED 02/12/15 SECOND FLOOR PLAN
LPC-403	PROPOSED 02/12/15 FIRST FLOOR PLAN
(LPC-500) RENDERING	
LPC-500	PROPOSED 02/12/15 VIEW 1
(LPC-600) APPENDIX	
LPC 601	RENDERING VIEWS
LPC-602	PREVIOUSLY PROPOSED MOCK-UP 12/09/14 AND PROPOSED MOCK-UP 02/12/15 VIEW 2
LPC-603	PREVIOUSLY PROPOSED MOCK-UP 12/09/14 AND PROPOSED MOCK-UP 02/12/15 VIEW 3
LPC-604	PREVIOUSLY PROPOSED 12/09/14 AND PROPOSED 02/12/15 MOCK-UP VIEW 5
LPC-605	PREVIOUSLY PROPOSED 12/09/15 AND PROPOSED 02/12/15 MOCK-UP VIEW 10
LPC-606	PREVIOUSLY PROPOSED 12/09/15 AND PROPOSED 02/12/15 MOCK-UP VIEW 11
LPC-607	PREVIOUSLY PROPOSED 12/09/15 AND PROPOSED 02/12/15 MOCK-UP VIEW 12
LPC-608	PREVIOUSLY PROPOSED 12/09/14 AND PROPOSED 02/12/15 MOCK-UP VIEW 14
LPC-609	PREVIOUSLY PROPOSED 12/09/15 AND PROPOSED 02/12/15 MOCK-UP VIEW 15

(LPC-600) APPENDIX	
LPC-610	PREVIOUSLY PROPOSED 12/09/15 AND PROPOSED 02/12/15 MOCK-UP VIEW 16
LPC-700	EXISTING AND PROPOSED 02/12/15 W96TH STREET/SOUTH ELEVATION
LPC-701	EXISTING AND PROPOSED 02/12/15 CENTRAL PARK WEST/EAST ELEVATION
LPC-702	PREVIOUSLY PROPOSED 12/09/14 AND PROPOSED 02/12/15 WEST ELEVATION
LPC-703	EXISTING AND PROPOSED 02/12/15 WEST ELEVATION
LPC-704	PREVIOUSLY PROPOSED 12/09/14 AND PROPOSED 02/12/15 NORTH ELEVATION
LPC-705	EXISTING AND PROPOSED 02/12/15 NORTH ELEVATION
LPC-800	PROPOSED 02/12/15 ROOF / STEEPLE PLAN
LPC-801	PROPOSED 02/12/15 EIGHTH FLOOR PLAN
LPC-802	PROPOSED 02/12/15 SEVENTH FLOOR PLAN
LPC-803	PROPOSED 02/12/15 SIXTH FLOOR PLAN
LPC-804	PROPOSED 02/12/15 FIFTH FLOOR PLAN
LPC-805	PROPOSED 02/12/15 CELLAR FLOOR PLAN

361 Central Park West

GKV
Gerner Kronick + Valcarcel, Architects, PC

OWNER
361 CENTRAL PARK WEST LLC
390 Berry Street, Suite 200
Brooklyn, NY 11249
Tel: 718 302-2171

LOCATION
361 CENTRAL PARK WEST
New York, NY 10025

ARCHITECT
GERNER KRONICK + VALCARCEL, ARCHITECTS, DPC
443 Park Avenue South, 2FL
New York, NY 10016
Tel: 212 679-6362

PRESERVATION CONSULTANT
LI SALTZMAN ARCHITECTS
50 Broadway, 33rd FL
New York, NY 10004
Tel: 212 941-1838

STRUCTURAL ENGINEER
WSP GROUP
228 East 45th Street, 3FL
New York, NY 10017
Tel: 212 687-9888

M.E.P. & SECURITY ENGINEER
LILKER
1001 Avenue of the Americas
New York, NY 10018
Tel: 212 695-1000

CODE CONSULTANT
JAM CONSULTANTS
104 West 29th Street, 9FL
New York, NY 10001
Tel: 212 244-4427

LEGAL CONSULTANT
AKERMAN LLP
666 Fifth Avenue, 20th Floor
New York, NY 10103
Tel: 212 880-3800

LIGHTING CONSULTANT
ML STUDIO
929 Lorimer Street, 3R
Brooklyn, NY 11222
Tel: 718 782-0874

BLOCK: 1832
LOT: 29

LANDMARKS PRESERVATION COMMISSION DRAWING SET

02/12/2015

DRAWING NO:

LPC-000

EXISTING

PREVIOUSLY PROPOSED 12/09/15

PROPOSED 02/12/15

361 Central Park West

GKV
Gerner Kronick + Valcarcel, Architects, PC

OWNER
361 CENTRAL PARK WEST LLC
390 Berry Street, Suite 200
Brooklyn, NY 11249
Tel: 718 302-2171

LOCATION
361 CENTRAL PARK WEST
New York, NY 10025

ARCHITECT
GERNER KRONICK + VALCARCEL, ARCHITECTS, DPC
443 Park Avenue South, 2FL
New York, NY 10016
Tel: 212 679-6362

PRESERVATION CONSULTANT
LI SALTZMAN ARCHITECTS
50 Broadway, 33rd FL
New York, NY 10004
Tel: 212 941-1838

STRUCTURAL ENGINEER
WSP GROUP
228 East 45th Street, 3FL
New York, NY 10017
Tel: 212 687-9888

M.E.P. & SECURITY ENGINEER
LILKER
1001 Avenue of the Americas
New York, NY 10018
Tel: 212 695-1000

CODE CONSULTANT
JAM CONSULTANTS
104 West 29th Street, 9FL
New York, NY 10001
Tel: 212 244-4427

LEGAL CONSULTANT
AKERMAN LLP
666 Fifth Avenue, 20th Floor
New York, NY 10103
Tel: 212 880-3800

LIGHTING CONSULTANT
ML STUDIO
929 Lorimer Street, 3R
Brooklyn, NY 11222
Tel: 718 782-0874

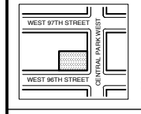

BLOCK: 1832
LOT: 29

EXISTING
PREV. PROP. 12/09/14
PROPOSED 02/12/15
VIEW 2

02/12/2015

DRAWING NO:
LPC-100

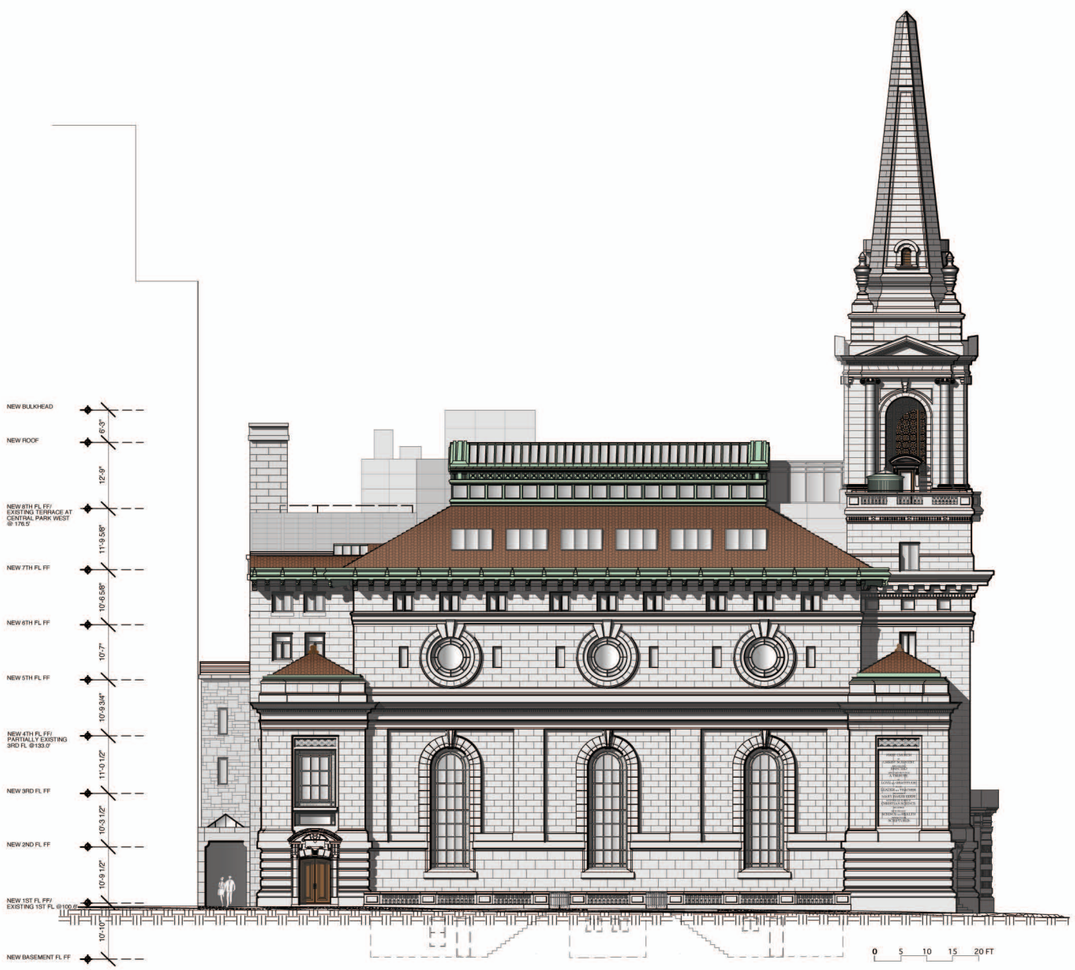

1 PREVIOUSLY PROPOSED (12/09/14)

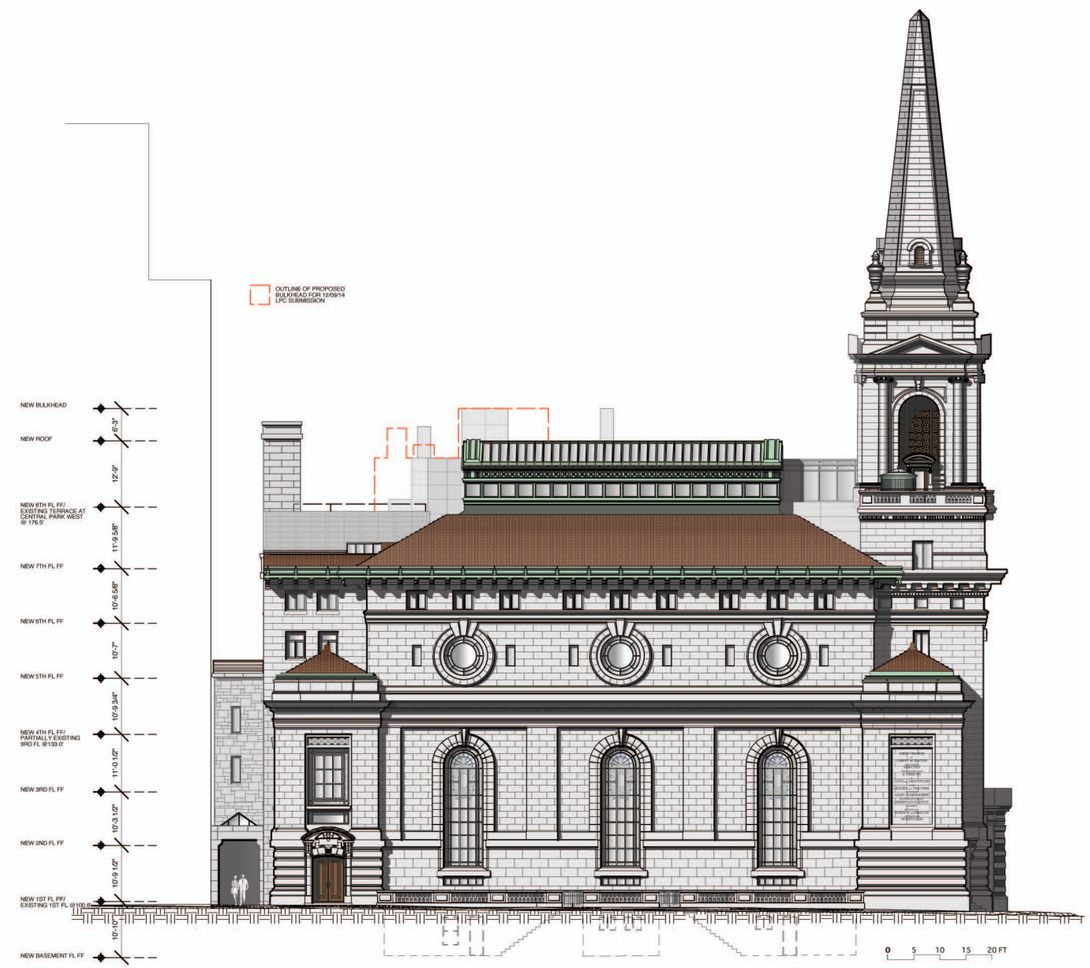

2 PROPOSED (02/12/15)

361 Central Park West

GKV
Gerner Kronick + Valcarcel, Architects, PC

OWNER
361 CENTRAL PARK WEST LLC
390 Berry Street, Suite 200
Brooklyn, NY 11249
Tel: 718 302-2171

LOCATION
361 CENTRAL PARK WEST
New York, NY 10025

ARCHITECT
GERNER KRONICK + VALCARCEL, ARCHITECTS, DPC
443 Park Avenue South, 2FL
New York, NY 10016
Tel: 212 679-6362

PRESERVATION CONSULTANT
LI SALTZMAN ARCHITECTS
50 Broadway, 33rd FL
New York, NY 10004
Tel: 212 941-1838

STRUCTURAL ENGINEER
WSP GROUP
228 East 45th Street, 3FL
New York, NY 10017
Tel: 212 687-9888

M.E.P. & SECURITY ENGINEER
LILKER
1001 Avenue of the Americas
New York, NY 10018
Tel: 212 695-10001

CODE CONSULTANT
JAM CONSULTANTS
104 West 29th Street, 9FL
New York, NY 10001
Tel: 212 244-4427

LEGAL CONSULTANT
AKERMAN LLP
666 Fifth Avenue, 20th Floor
New York, NY 10103
Tel: 212 880-3800

LIGHTING CONSULTANT
ML STUDIO
929 Lorimer Street, 3R
Brooklyn, NY 11222
Tel: 718 782-0874

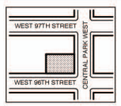

BLOCK: 1832
LOT: 29

PREV. PROP. 12/09/14 & PROPOSED 02/12/15
W96TH STREET/
SOUTH ELEVATION
02/12/2015

DRAWING NO:
LPC-101

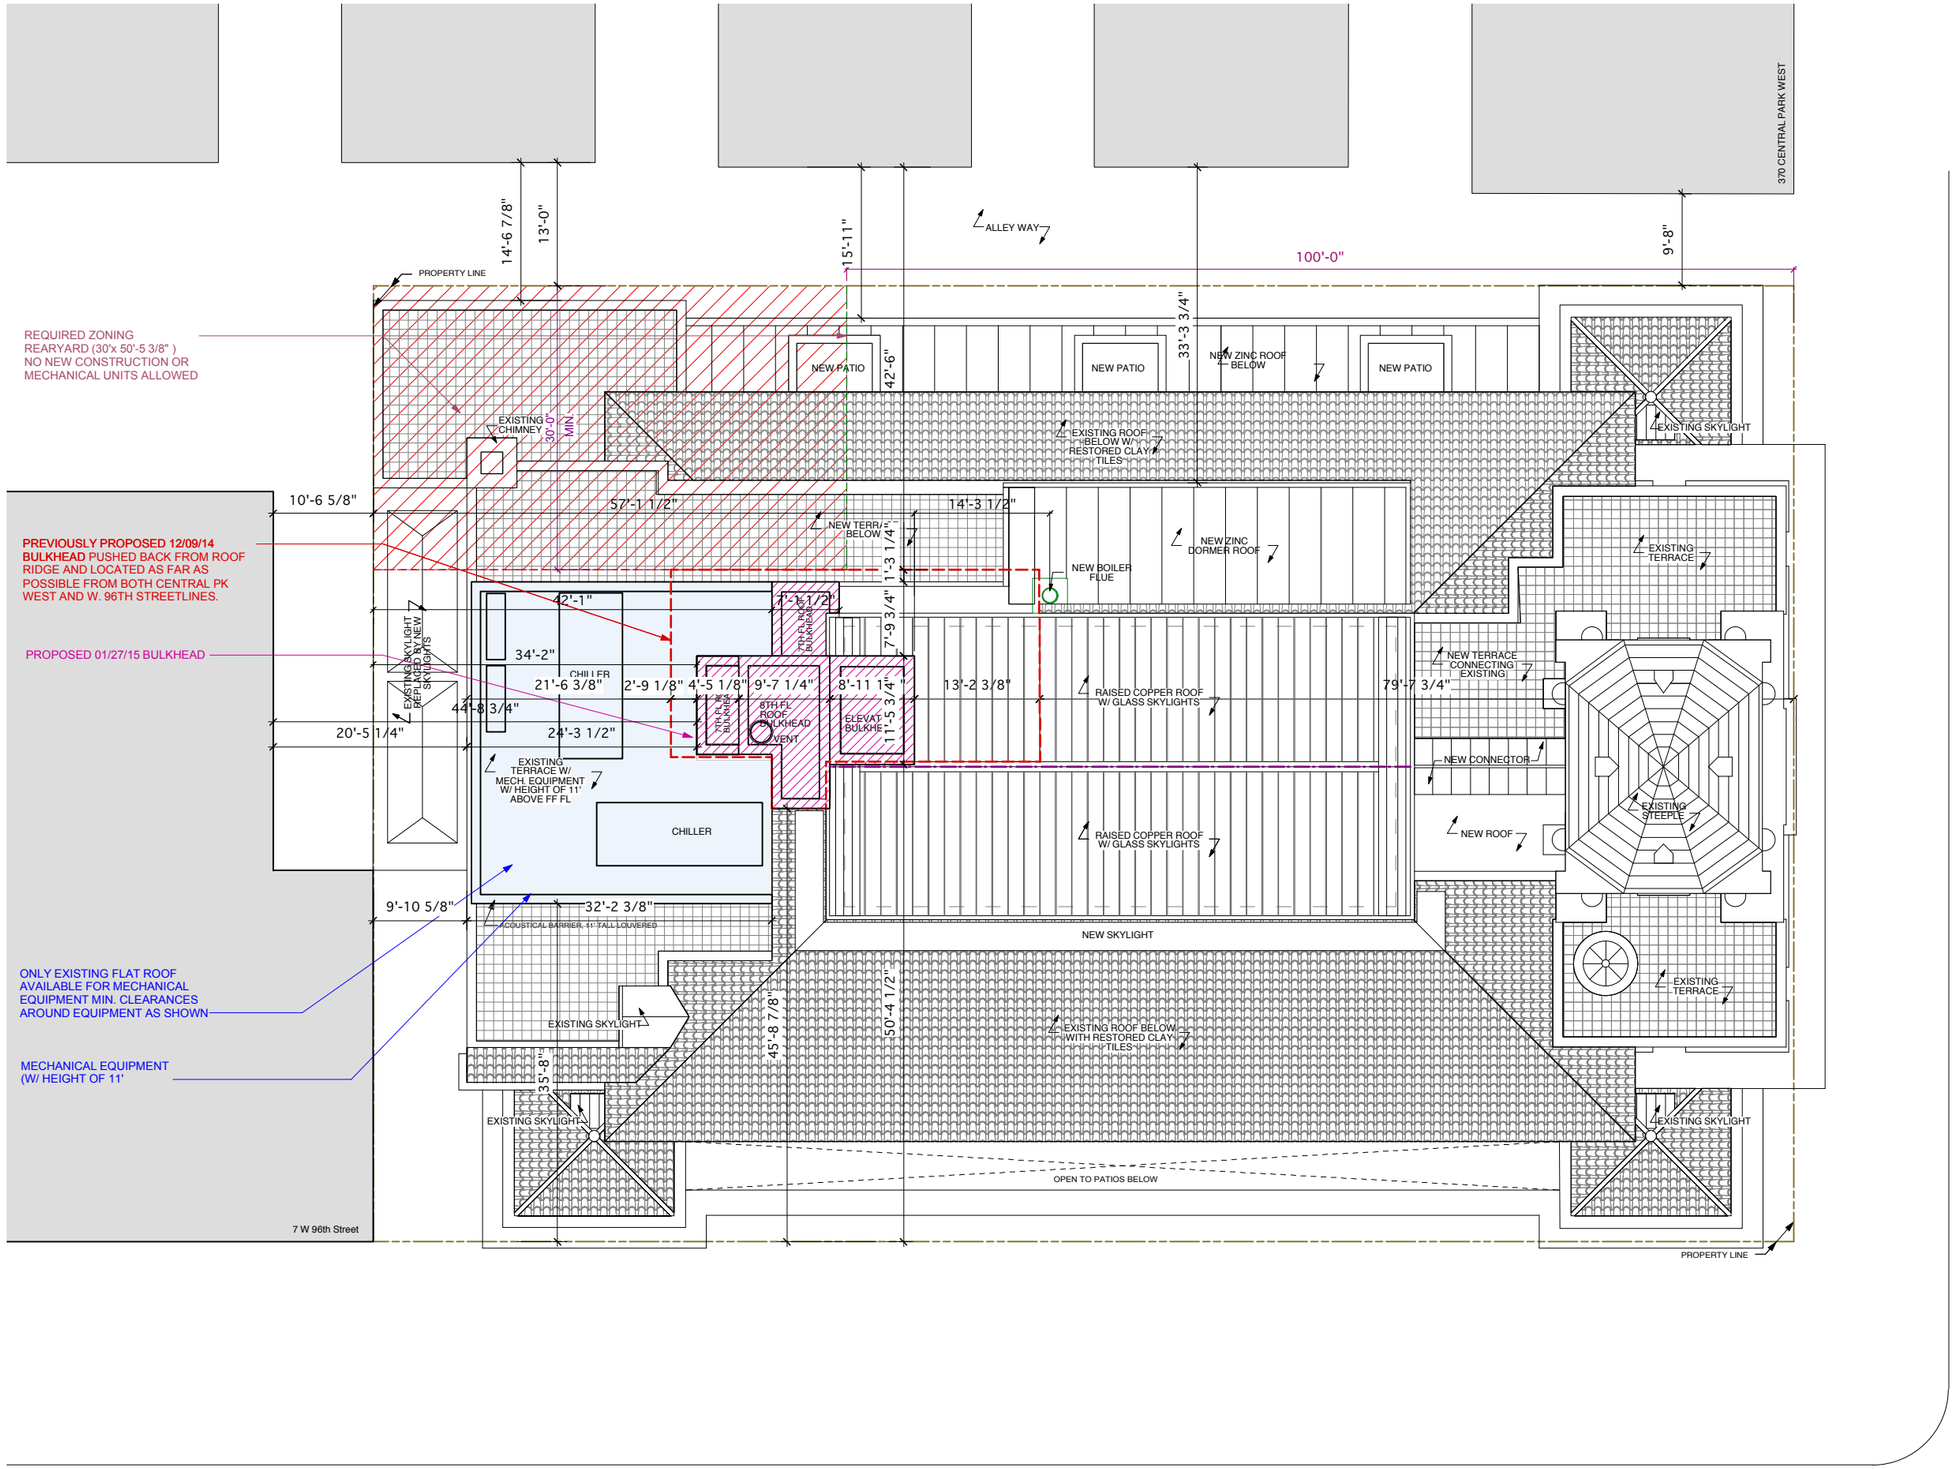

361 Central Park West

GKV
Gerner Kronick + Valcarcel, Architects, PC

OWNER
361 CENTRAL PARK WEST LLC
390 Berry Street, Suite 200
Brooklyn, NY 11249
Tel: 718 302-2171

LOCATION
361 CENTRAL PARK WEST
New York, NY 10025

ARCHITECT
GERNER KRONICK + VALCARCEL, ARCHITECTS, DPC
443 Park Avenue South, 2FL
New York, NY 10016
Tel: 212 679-6362

PRESERVATION CONSULTANT
LI SALTZMAN ARCHITECTS
50 Broadway, 33rd FL
New York, NY 10004
Tel: 212 941-1838

STRUCTURAL ENGINEER
WSP GROUP
228 East 45th Street, 3FL
New York, NY 10017
Tel: 212 687-9888

M.E.P. & SECURITY ENGINEER
LILKER
1001 Avenue of the Americas
New York, NY 10018
Tel: 212 695-1000

CODE CONSULTANT
JAM CONSULTANTS
104 West 29th Street, 9FL
New York, NY 10001
Tel: 212 244-4427

LEGAL CONSULTANT
AKERMAN LLP
666 Fifth Avenue, 20th Floor
New York, NY 10103
Tel: 212 880-3800

LIGHTING CONSULTANT
ML STUDIO
929 Lorimer Street, 3R
Brooklyn, NY 11222
Tel: 718 782-0874

WEST 97TH STREET
CENTRAL PARK WEST
WEST 96TH STREET

BLOCK: 1832
LOT: 29

SITE PLAN DIAGRAM AND BULKHEAD LOCATION
SCALE: 1/16" = 1'-0"
02/12/2015

DRAWING NO:
LPC-200

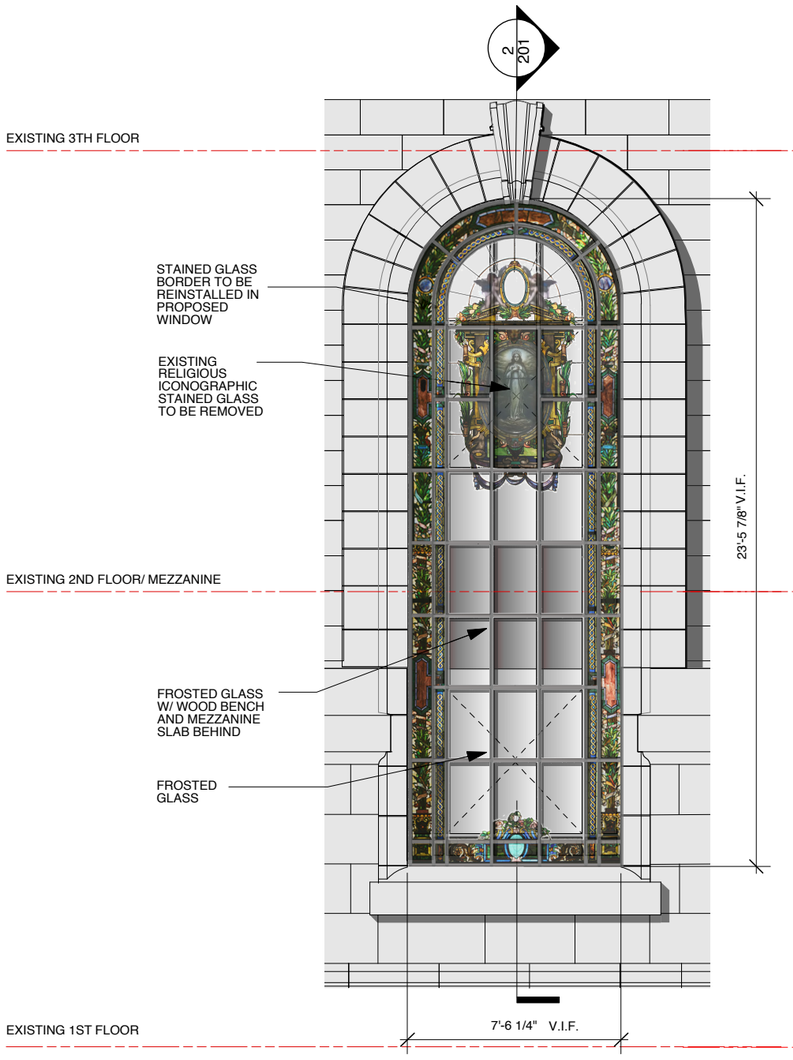

1 EXISTING ARCHED WINDOW AT SOUTH ELEVATION
WITH STAINED GLASS AND RELIGIOUS ICONOGRAPHY

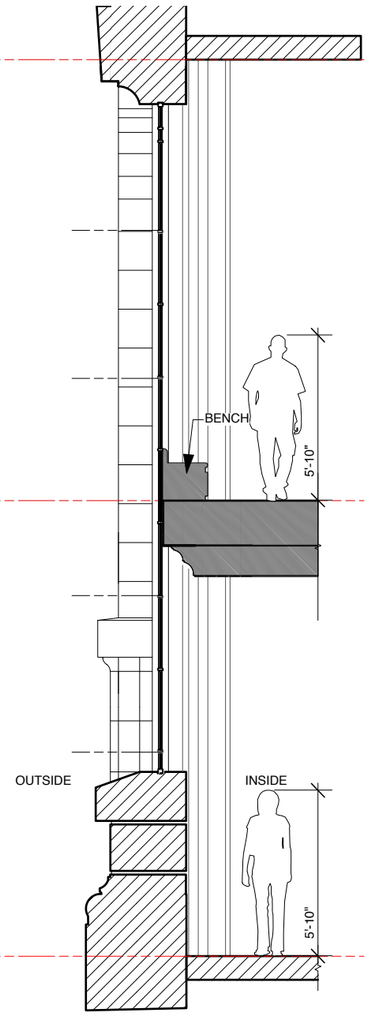

2 EXISTING WINDOW SECTION

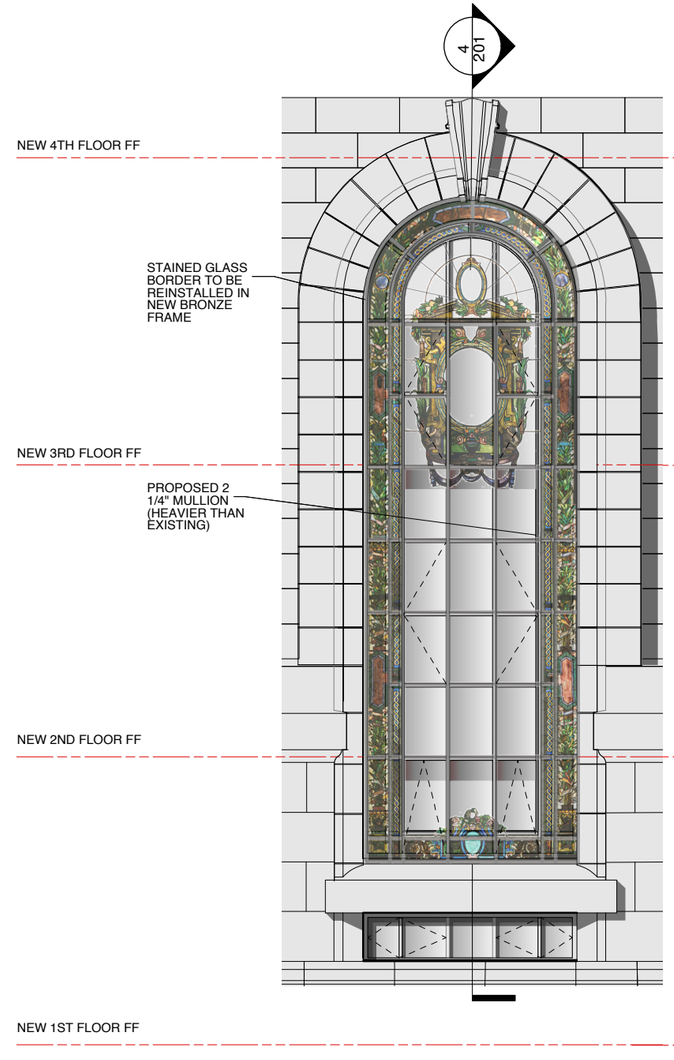

3 PROPOSED ARCHED WINDOW AT SOUTH ELEVATION
WITH STAINED GLASS BORDER

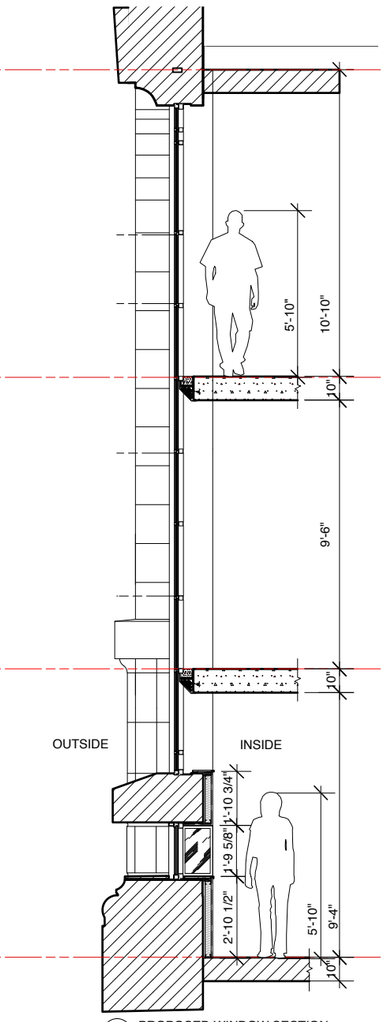

4 PROPOSED WINDOW SECTION

361 Central Park West

GKV
Gerner Kronick + Valcarcel, Architects, PC

OWNER
361 CENTRAL PARK WEST LLC
390 Berry Street, Suite 200
Brooklyn, NY 11249
Tel: 718 302-2171

LOCATION
361 CENTRAL PARK WEST
New York, NY 10025

ARCHITECT
GERNER KRONICK + VALCARCEL, ARCHITECTS, DPC
443 Park Avenue South, 2FL
New York, NY 10016
Tel: 212 679-6362

PRESERVATION CONSULTANT
LI SALTZMAN ARCHITECTS
50 Broadway, 33rd FL
New York, NY 10004
Tel: 212 941-1838

STRUCTURAL ENGINEER
WSP GROUP
228 East 45th Street, 3FL
New York, NY 10017
Tel: 212 687-9888

M.E.P. & SECURITY ENGINEER
LILKER
1001 Avenue of the Americas
New York, NY 10018
Tel: 212 695-10001

CODE CONSULTANT
JAM CONSULTANTS
104 West 29th Street, 9FL
New York, NY 10001
Tel: 212 244-4427

LEGAL CONSULTANT
AKERMAN LLP
666 Fifth Avenue, 20th Floor
New York, NY 10103
Tel: 212 880-3800

LIGHTING CONSULTANT
ML STUDIO
929 Lorimer Street, 3R
Brooklyn, NY 11222
Tel: 718 782-0874

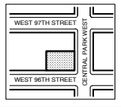

BLOCK: 1832
LOT: 29

DETAIL
ARCHED WINDOW
SOUTH
SCALE: 3/16" = 1'-0"
02/12/2015

DRAWING NO:
LPC-201

EXISTING

PREVIOUSLY PROPOSED 12/09/14

PROPOSED 02/12/15

361 Central Park West

GKV
Gerner Kronick + Valcarcel, Architects, PC

OWNER
361 CENTRAL PARK WEST LLC
390 Berry Street, Suite 200
Brooklyn, NY 11249
Tel: 718 302-2171

LOCATION
361 CENTRAL PARK WEST
New York, NY 10025

ARCHITECT
GERNER KRONICK + VALCARCEL, ARCHITECTS, DPC
443 Park Avenue South, 2FL
New York, NY 10016
Tel: 212 679-6362

PRESERVATION CONSULTANT
LI SALTZMAN ARCHITECTS
50 Broadway, 33rd FL
New York, NY 10004
Tel: 212 941-1838

STRUCTURAL ENGINEER
WSP GROUP
228 East 45th Street, 3FL
New York, NY 10017
Tel: 212 687-9888

M.E.P. & SECURITY ENGINEER
LILKER
1001 Avenue of the Americas
New York, NY 10018
Tel: 212 695-1000

CODE CONSULTANT
JAM CONSULTANTS
104 West 29th Street, 9FL
New York, NY 10001
Tel: 212 244-4427

LEGAL CONSULTANT
AKERMAN LLP
666 Fifth Avenue, 20th Floor
New York, NY 10103
Tel: 212 880-3800

LIGHTING CONSULTANT
ML STUDIO
929 Lorimer Street, 3R
Brooklyn, NY 11222
Tel: 718 782-0874

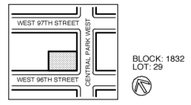

EXISTING
PREV. PROP. 12/09/14
PROPOSED 02/12/2015
VIEW 3

02/12/2015

DRAWING NO:
LPC-300

MOCK UP 12/09/2014

MOCK UP 02/12/2015

361 Central Park West

GKV
Gerner Kronick + Valcarcel, Architects, PC

OWNER
361 CENTRAL PARK WEST LLC
390 Berry Street, Suite 200
Brooklyn, NY 11249
Tel: 718 302-2171

LOCATION
361 CENTRAL PARK WEST
New York, NY 10025

ARCHITECT
GERNER KRONICK + VALCARCEL, ARCHITECTS, DPC
443 Park Avenue South, 2FL
New York, NY 10016
Tel: 212 679-6362

PRESERVATION CONSULTANT
LI SALTZMAN ARCHITECTS
50 Broadway, 33rd FL
New York, NY 10004
Tel: 212 941-1838

STRUCTURAL ENGINEER
WSP GROUP
228 East 45th Street, 3FL
New York, NY 10017
Tel: 212 687-9888

M.E.P. & SECURITY ENGINEER
LILKER
1001 Avenue of the Americas
New York, NY 10018
Tel: 212 695-1000

CODE CONSULTANT
JAM CONSULTANTS
104 West 29th Street, 9FL
New York, NY 10001
Tel: 212 244-4427

LEGAL CONSULTANT
AKERMAN LLP
666 Fifth Avenue, 20th Floor
New York, NY 10103
Tel: 212 880-3800

LIGHTING CONSULTANT
ML STUDIO
929 Lorimer Street, 3R
Brooklyn, NY 11222
Tel: 718 782-0874

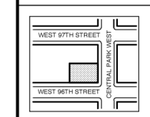

BLOCK: 1832
LOT: 29

MOCK UP 12/09/2014
AND
MOCK UP 02/12/2015
VIEW 9

02/12/2015

DRAWING NO:
LPC-301

1 PREVIOUSLY PROPOSED (12/09/14)

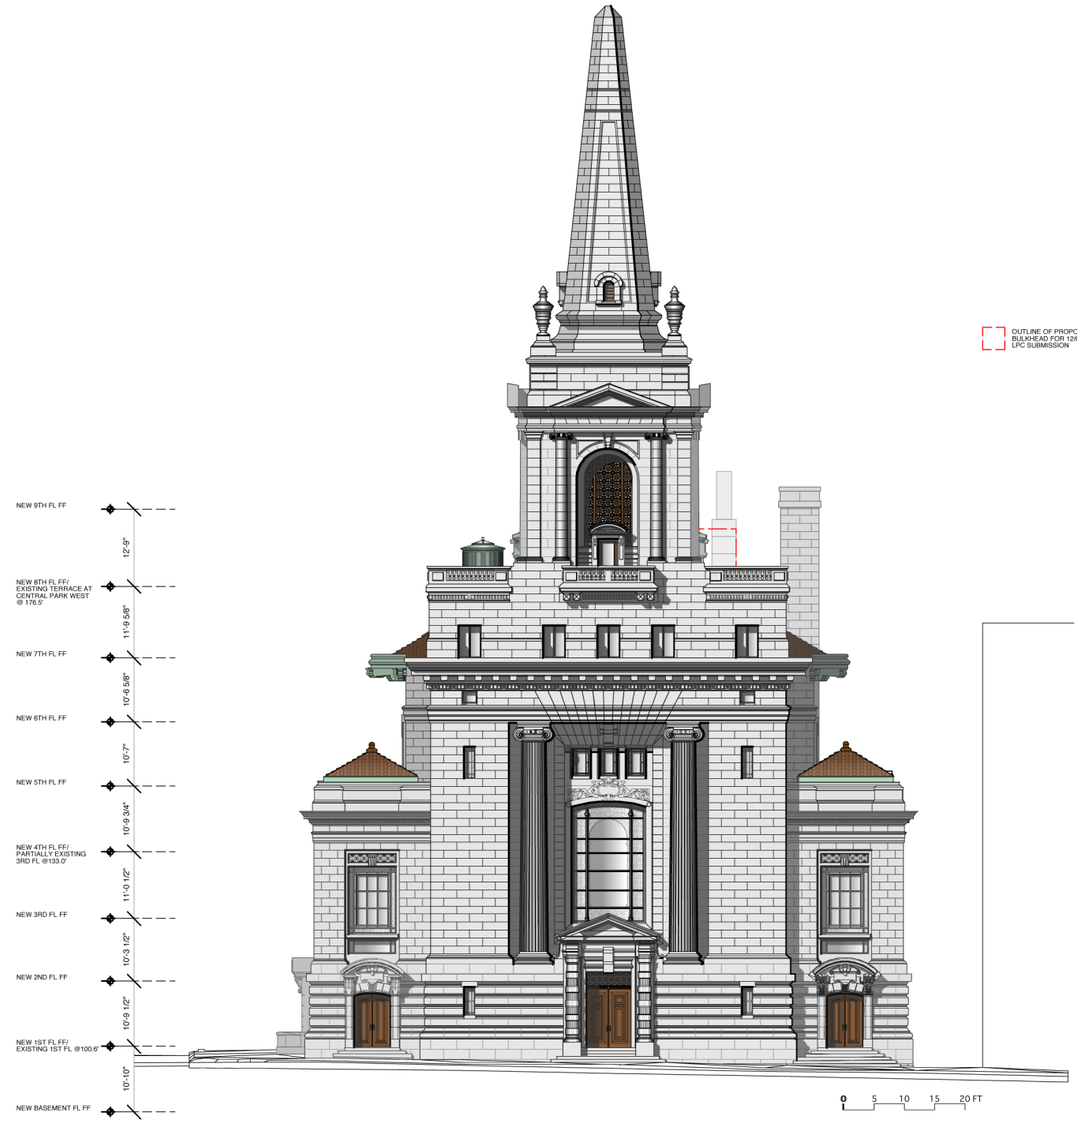

2 PROPOSED (02/12/15)

361 Central Park West

GKV
Gerner Kronick + Valcarcel, Architects, PC

OWNER
361 CENTRAL PARK WEST LLC
390 Berry Street, Suite 200
Brooklyn, NY 11249
Tel: 718 302-2171

LOCATION
361 CENTRAL PARK WEST
New York, NY 10025

ARCHITECT
GERNER KRONICK + VALCARCEL, ARCHITECTS, DPC
443 Park Avenue South, 2FL
New York, NY 10016
Tel: 212 679-6362

PRESERVATION CONSULTANT
LI SALTZMAN ARCHITECTS
50 Broadway, 33rd FL
New York, NY 10004
Tel: 212 941-1838

STRUCTURAL ENGINEER
WSP GROUP
228 East 45th Street, 3FL
New York, NY 10017
Tel: 212 687-9888

M.E.P. & SECURITY ENGINEER
LILKER
1001 Avenue of the Americas
New York, NY 10018
Tel: 212 695-1000

CODE CONSULTANT
JAM CONSULTANTS
104 West 29th Street, 9FL
New York, NY 10001
Tel: 212 244-4427

LEGAL CONSULTANT
AKERMAN LLP
666 Fifth Avenue, 20th Floor
New York, NY 10103
Tel: 212 880-3800

LIGHTING CONSULTANT
ML STUDIO
929 Lorimer Street, 3R
Brooklyn, NY 11222
Tel: 718 782-0874

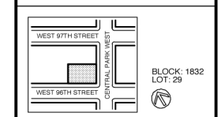

BLOCK: 1832
LOT: 29

PREV. PROP. 12/09/14 & PROPOSED 02/12/15
CENTRAL PARK WEST/ EAST ELEVATION
02/12/2015

DRAWING NO:
LPC-302

1 EXISTING ELEVATION
WINDOW WITH STAINED GLASS

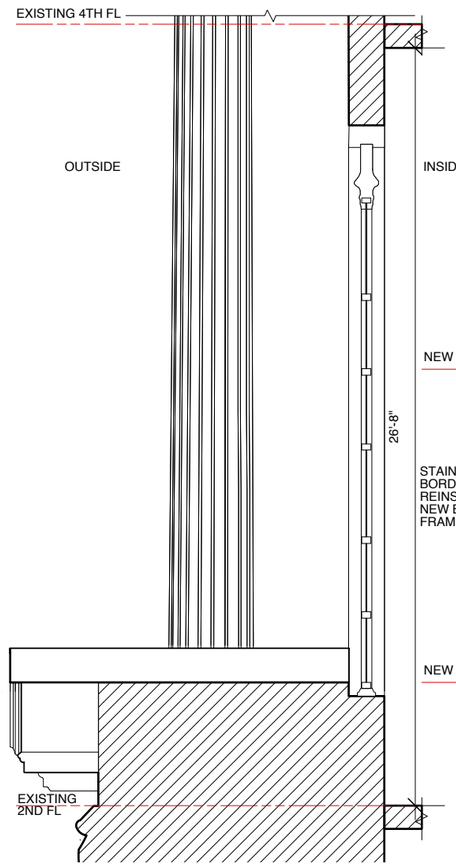

2 EXISTING SECTION
WINDOW WITH STAINED GLASS

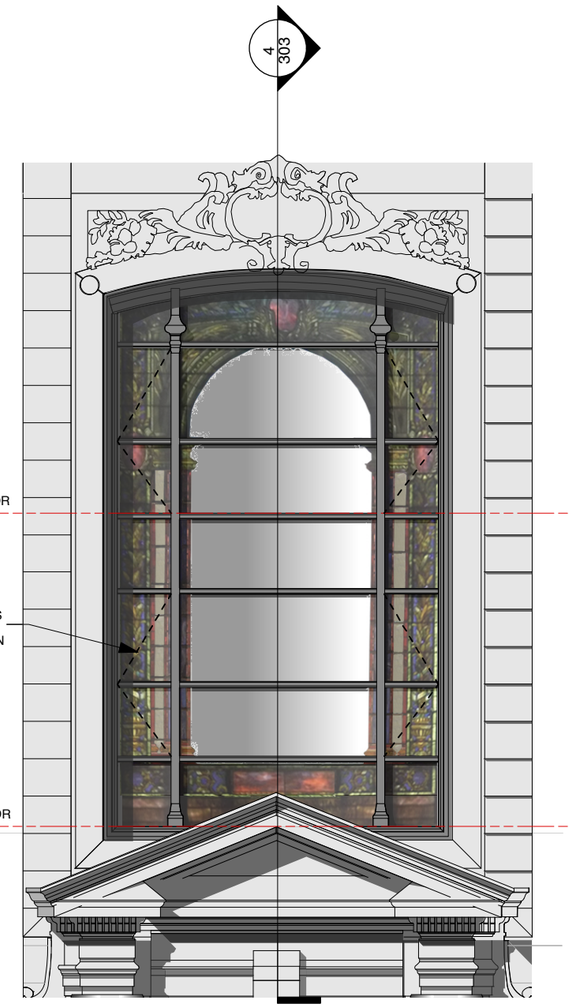

3 PROPOSED ELEVATION
WINDOW WITH STAINED GLASS BORDER

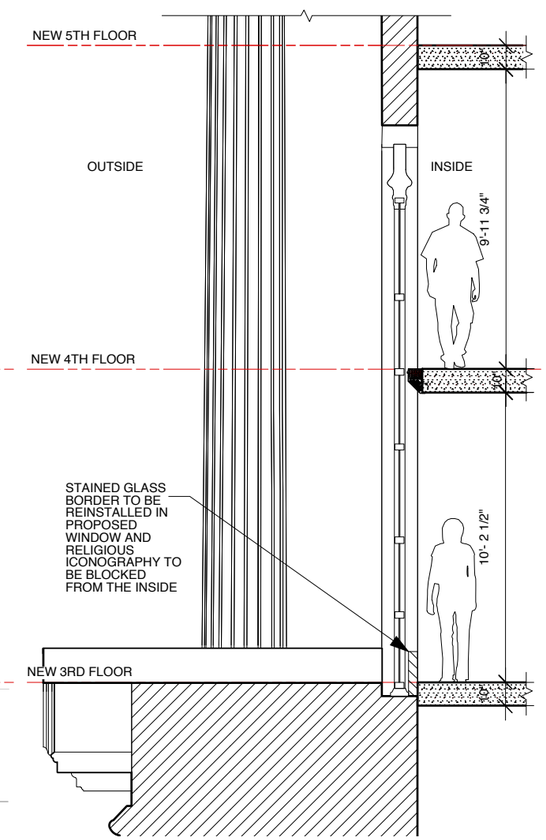

4 PROPOSED SECTION
WINDOW WITH STAINED GLASS BORDER

361 Central Park West

GKV
Gerner Kronick + Valcarcel, Architects, PC

OWNER
361 CENTRAL PARK WEST LLC
390 Berry Street, Suite 200
Brooklyn, NY 11249
Tel: 718 302-2171

LOCATION
361 CENTRAL PARK WEST
New York, NY 10025

ARCHITECT
GERNER KRONICK + VALCARCEL, ARCHITECTS, DPC
443 Park Avenue South, 2FL
New York, NY 10016
Tel: 212 679-6362

PRESERVATION CONSULTANT
LI SALTZMAN ARCHITECTS
50 Broadway, 33rd FL
New York, NY 10004
Tel: 212 941-1838

STRUCTURAL ENGINEER
WSP GROUP
228 East 45th Street, 3FL
New York, NY 10017
Tel: 212 687-9888

M.E.P. & SECURITY ENGINEER
LILKER
1001 Avenue of the Americas
New York, NY 10018
Tel: 212 695-1000

CODE CONSULTANT
JAM CONSULTANTS
104 West 29th Street, 9FL
New York, NY 10001
Tel: 212 244-4427

LEGAL CONSULTANT
AKERMAN LLP
666 Fifth Avenue, 20th Floor
New York, NY 10103
Tel: 212 880-3800

LIGHTING CONSULTANT
ML STUDIO
929 Lorimer Street, 3R
Brooklyn, NY 11222
Tel: 718 782-0874

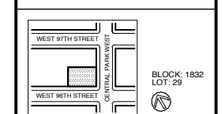

BLOCK: 1832
LOT: 29

DETAIL WINDOW
EAST ELEVATION

SCALE: 3/16" = 1'-0"
02/12/2015

DRAWING NO:
LPC-303

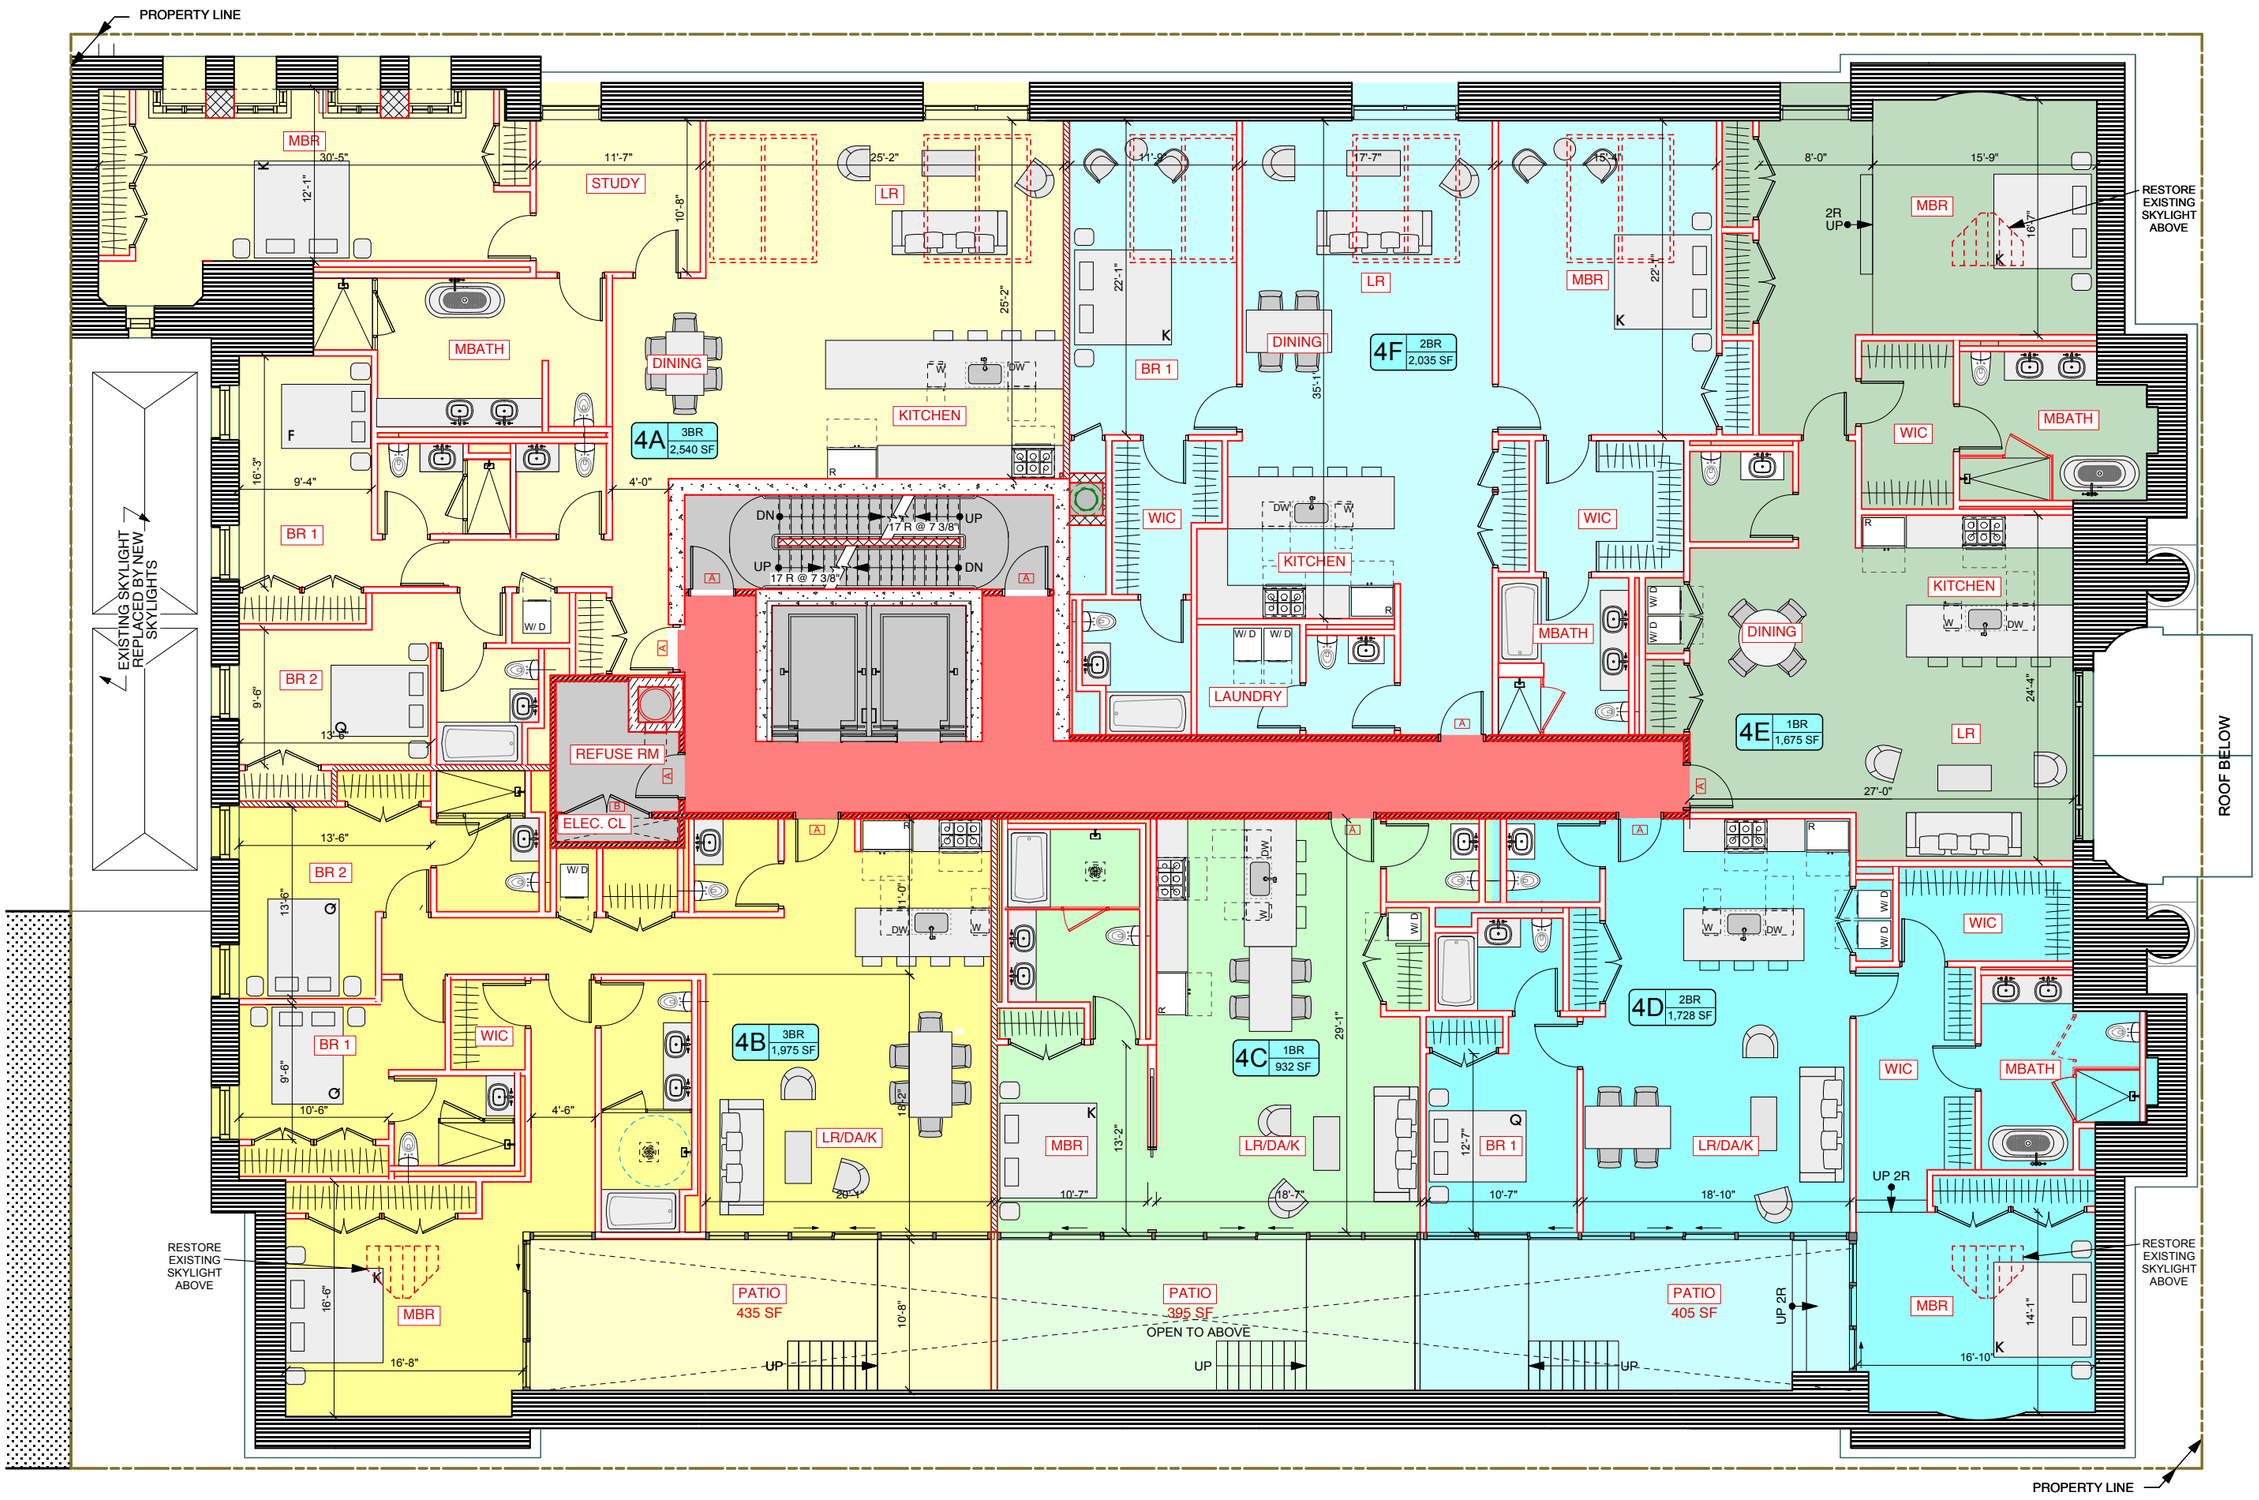

361 Central Park West

GKV
Gerner Kronick + Valcarcel, Architects, PC

OWNER
361 CENTRAL PARK WEST LLC
390 Berry street, Suite 200
Brooklyn, NY 11249
Tel: 718 302-2171

LOCATION
361 CENTRAL PARK WEST
New York, NY 10025

ARCHITECT
GERNER KRONICK + VALCARCEL, ARCHITECTS, DPC
443 Park Avenue South, 2FL
New York, NY 10016
Tel: 212 679-6362

PRESERVATION CONSULTANT
LI SALTZMAN ARCHITECTS
50 Broadway, 33rd FL
New York, NY 10004
Tel: 212 941-1838

STRUCTURAL ENGINEER
WSP GROUP
228 East 45th Street, 3FL
New York, NY 10017
Tel: 212 687-9888

M.E.P. & SECURITY ENGINEER
LILKER
1001 Avenue of the Americas
New York, NY 10018
Tel: 212 695-1000

CODE CONSULTANT
JAM CONSULTANTS
104 West 29th Street, 9FL
New York, NY 10001
Tel: 212 244-4427

LEGAL CONSULTANT
AKERMAN LLP
666 Fifth Avenue, 20th Floor
New York, NY 10103
Tel: 212 880-3800

LIGHTING CONSULTANT
ML STUDIO
929 Lorimer Street, 3R
Brooklyn, NY 11222
Tel: 718 782-0874

WEST 97TH STREET
WEST 96TH STREET
CENTRAL PARK WEST
BLOCK: 1832
LOT: 29

PROPOSED FOURTH FLOOR PLAN

SCALE: 1' = 3/32"
02/12/2015

DRAWING NO:
LPC-400

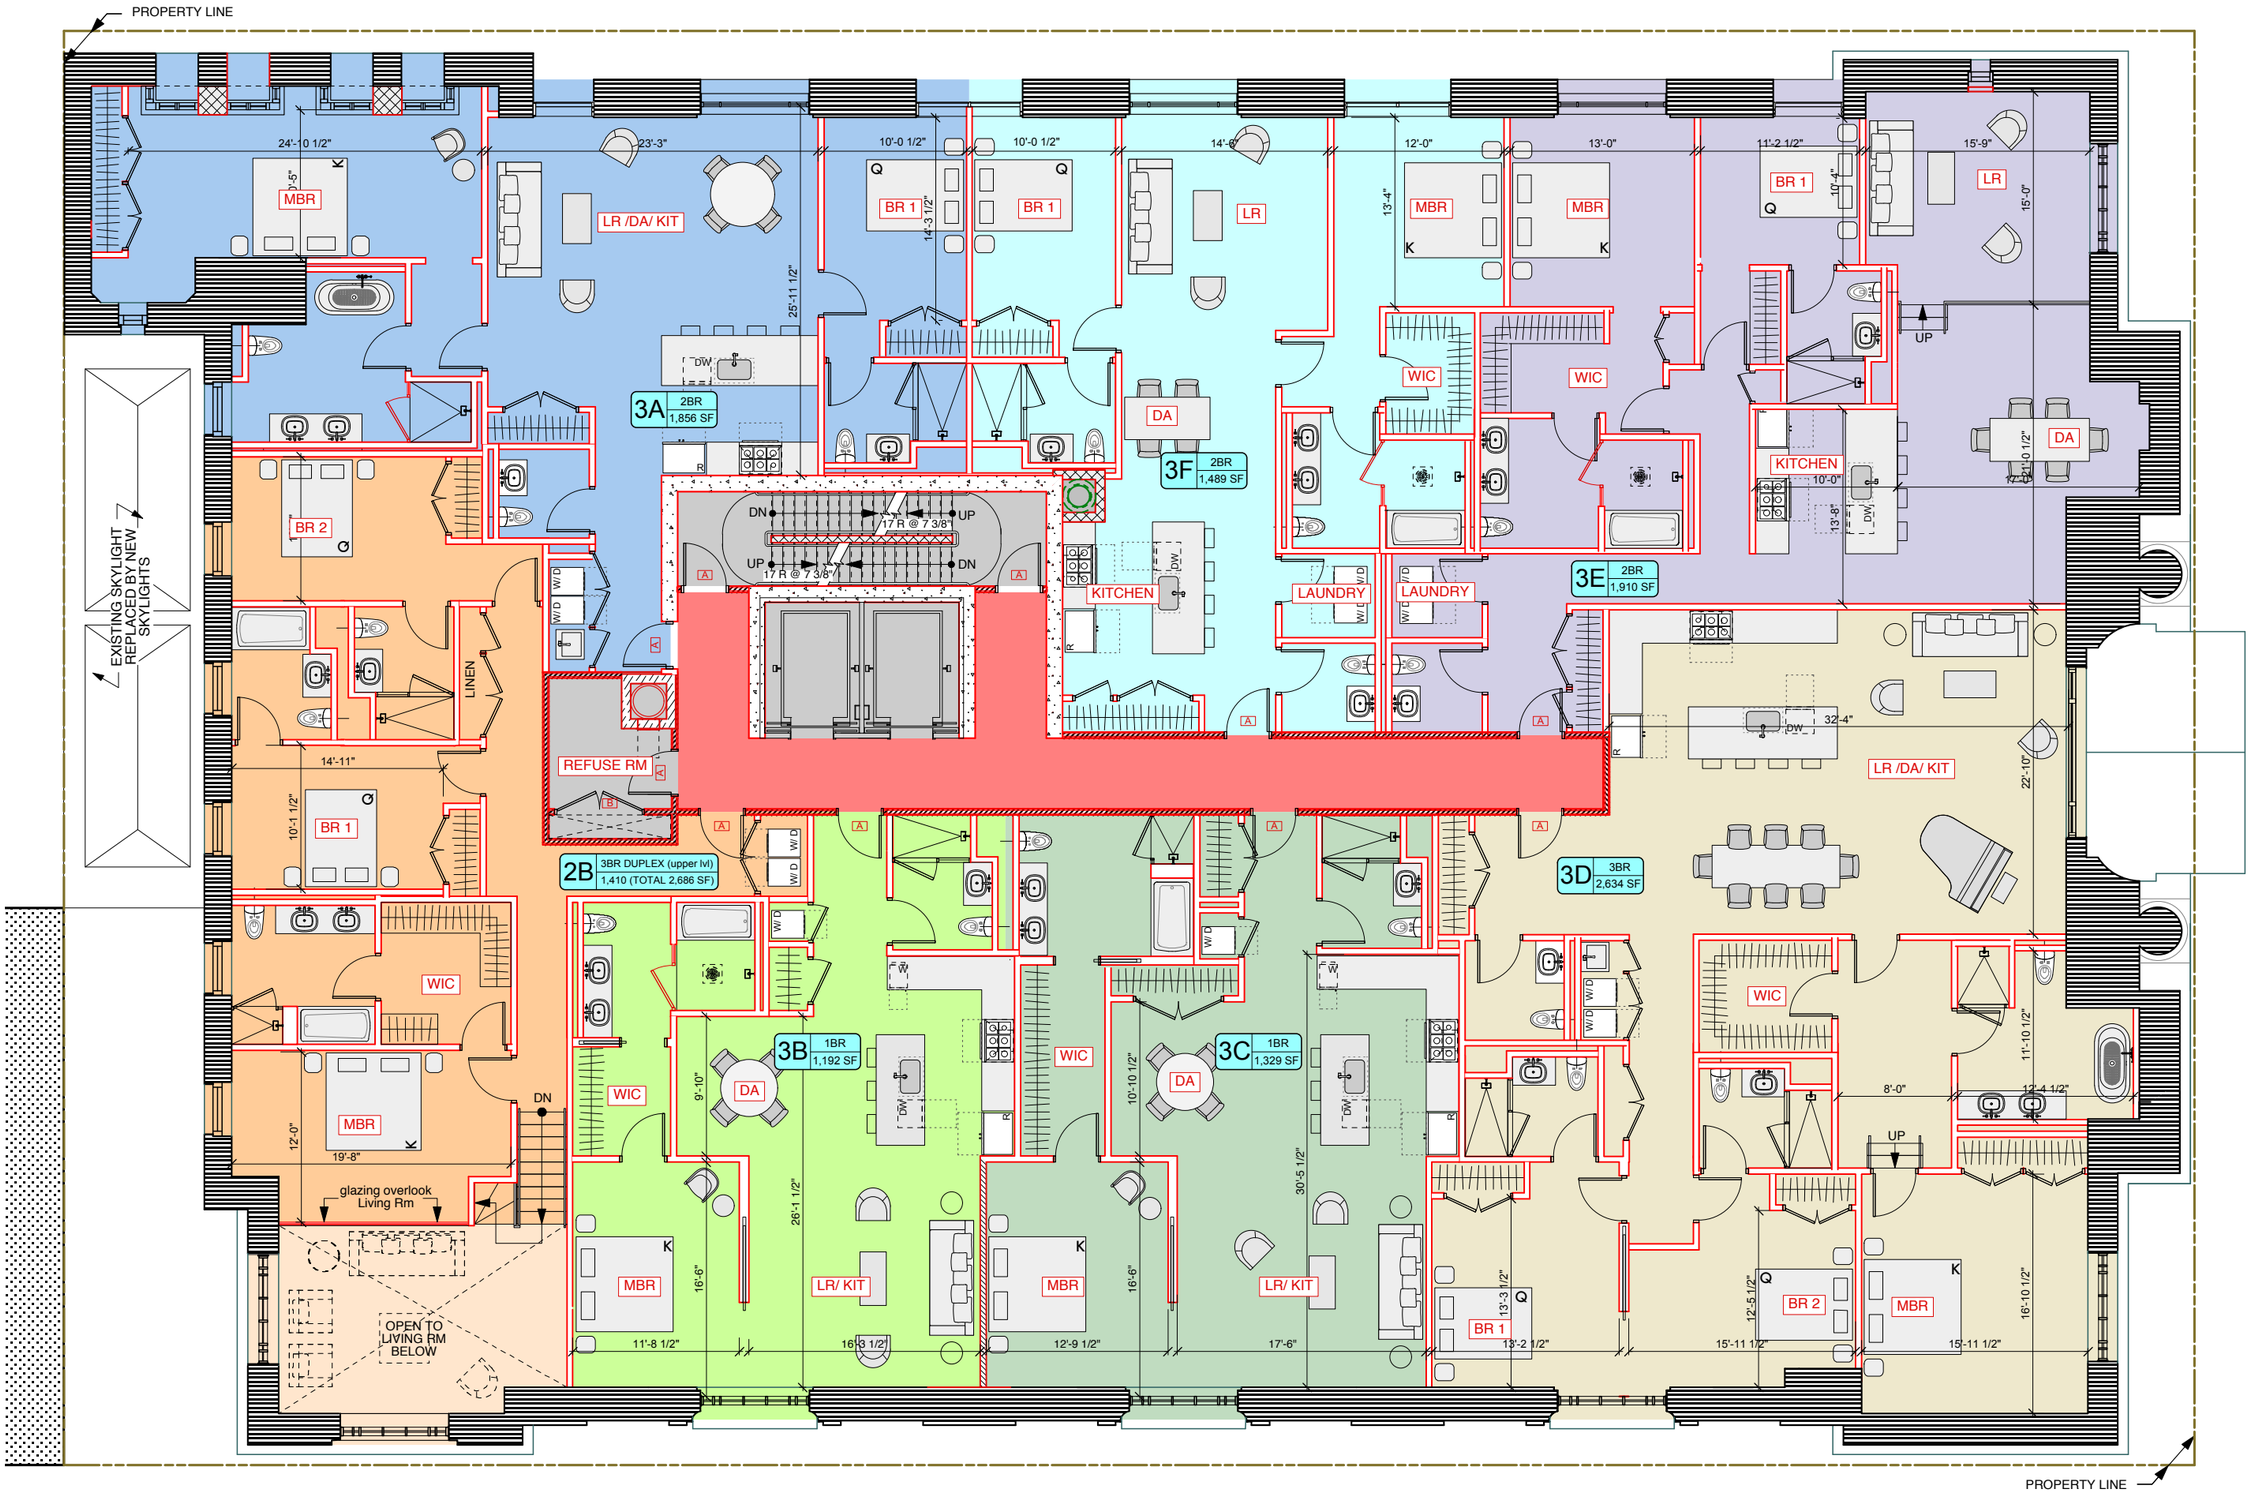

361 Central Park West

GKV
Gerner Kronick + Valcarcel, Architects, PC

OWNER
361 CENTRAL PARK WEST LLC
390 Berry street, Suite 200
Brooklyn, NY 11249
Tel: 718 302-2171

LOCATION
361 CENTRAL PARK WEST
New York, NY 10025

ARCHITECT
GERNER KRONICK + VALCARCEL, ARCHITECTS, DPC
443 Park Avenue South, 2FL
New York, NY 10016
Tel: 212 679-6362

PRESERVATION CONSULTANT
LI SALTZMAN ARCHITECTS
50 Broadway, 33rd FL
New York, NY 10004
Tel: 212 941-1838

STRUCTURAL ENGINEER
WSP GROUP
228 East 45th Street, 3FL
New York, NY 10017
Tel: 212 687-9888

M.E.P. & SECURITY ENGINEER
LILKER
1001 Avenue of the Americas
New York, NY 10018
Tel: 212 695-1000

CODE CONSULTANT
JAM CONSULTANTS
104 West 29th Street, 9FL
New York, NY 10001
Tel: 212 244-4427

LEGAL CONSULTANT
AKERMAN LLP
666 Fifth Avenue, 20th Floor
New York, NY 10103
Tel: 212 880-3800

LIGHTING CONSULTANT
ML STUDIO
929 Lorimer Street, 3R
Brooklyn, NY 11222
Tel: 718 782-0874

WEST 97TH STREET
WEST 96TH STREET
CENTRAL PARK WEST
BLOCK: 1832
LOT: 29

PROPOSED
THIRD FLOOR PLAN

SCALE: 1' = 3/32"
02/12/2015

DRAWING NO:
LPC-401

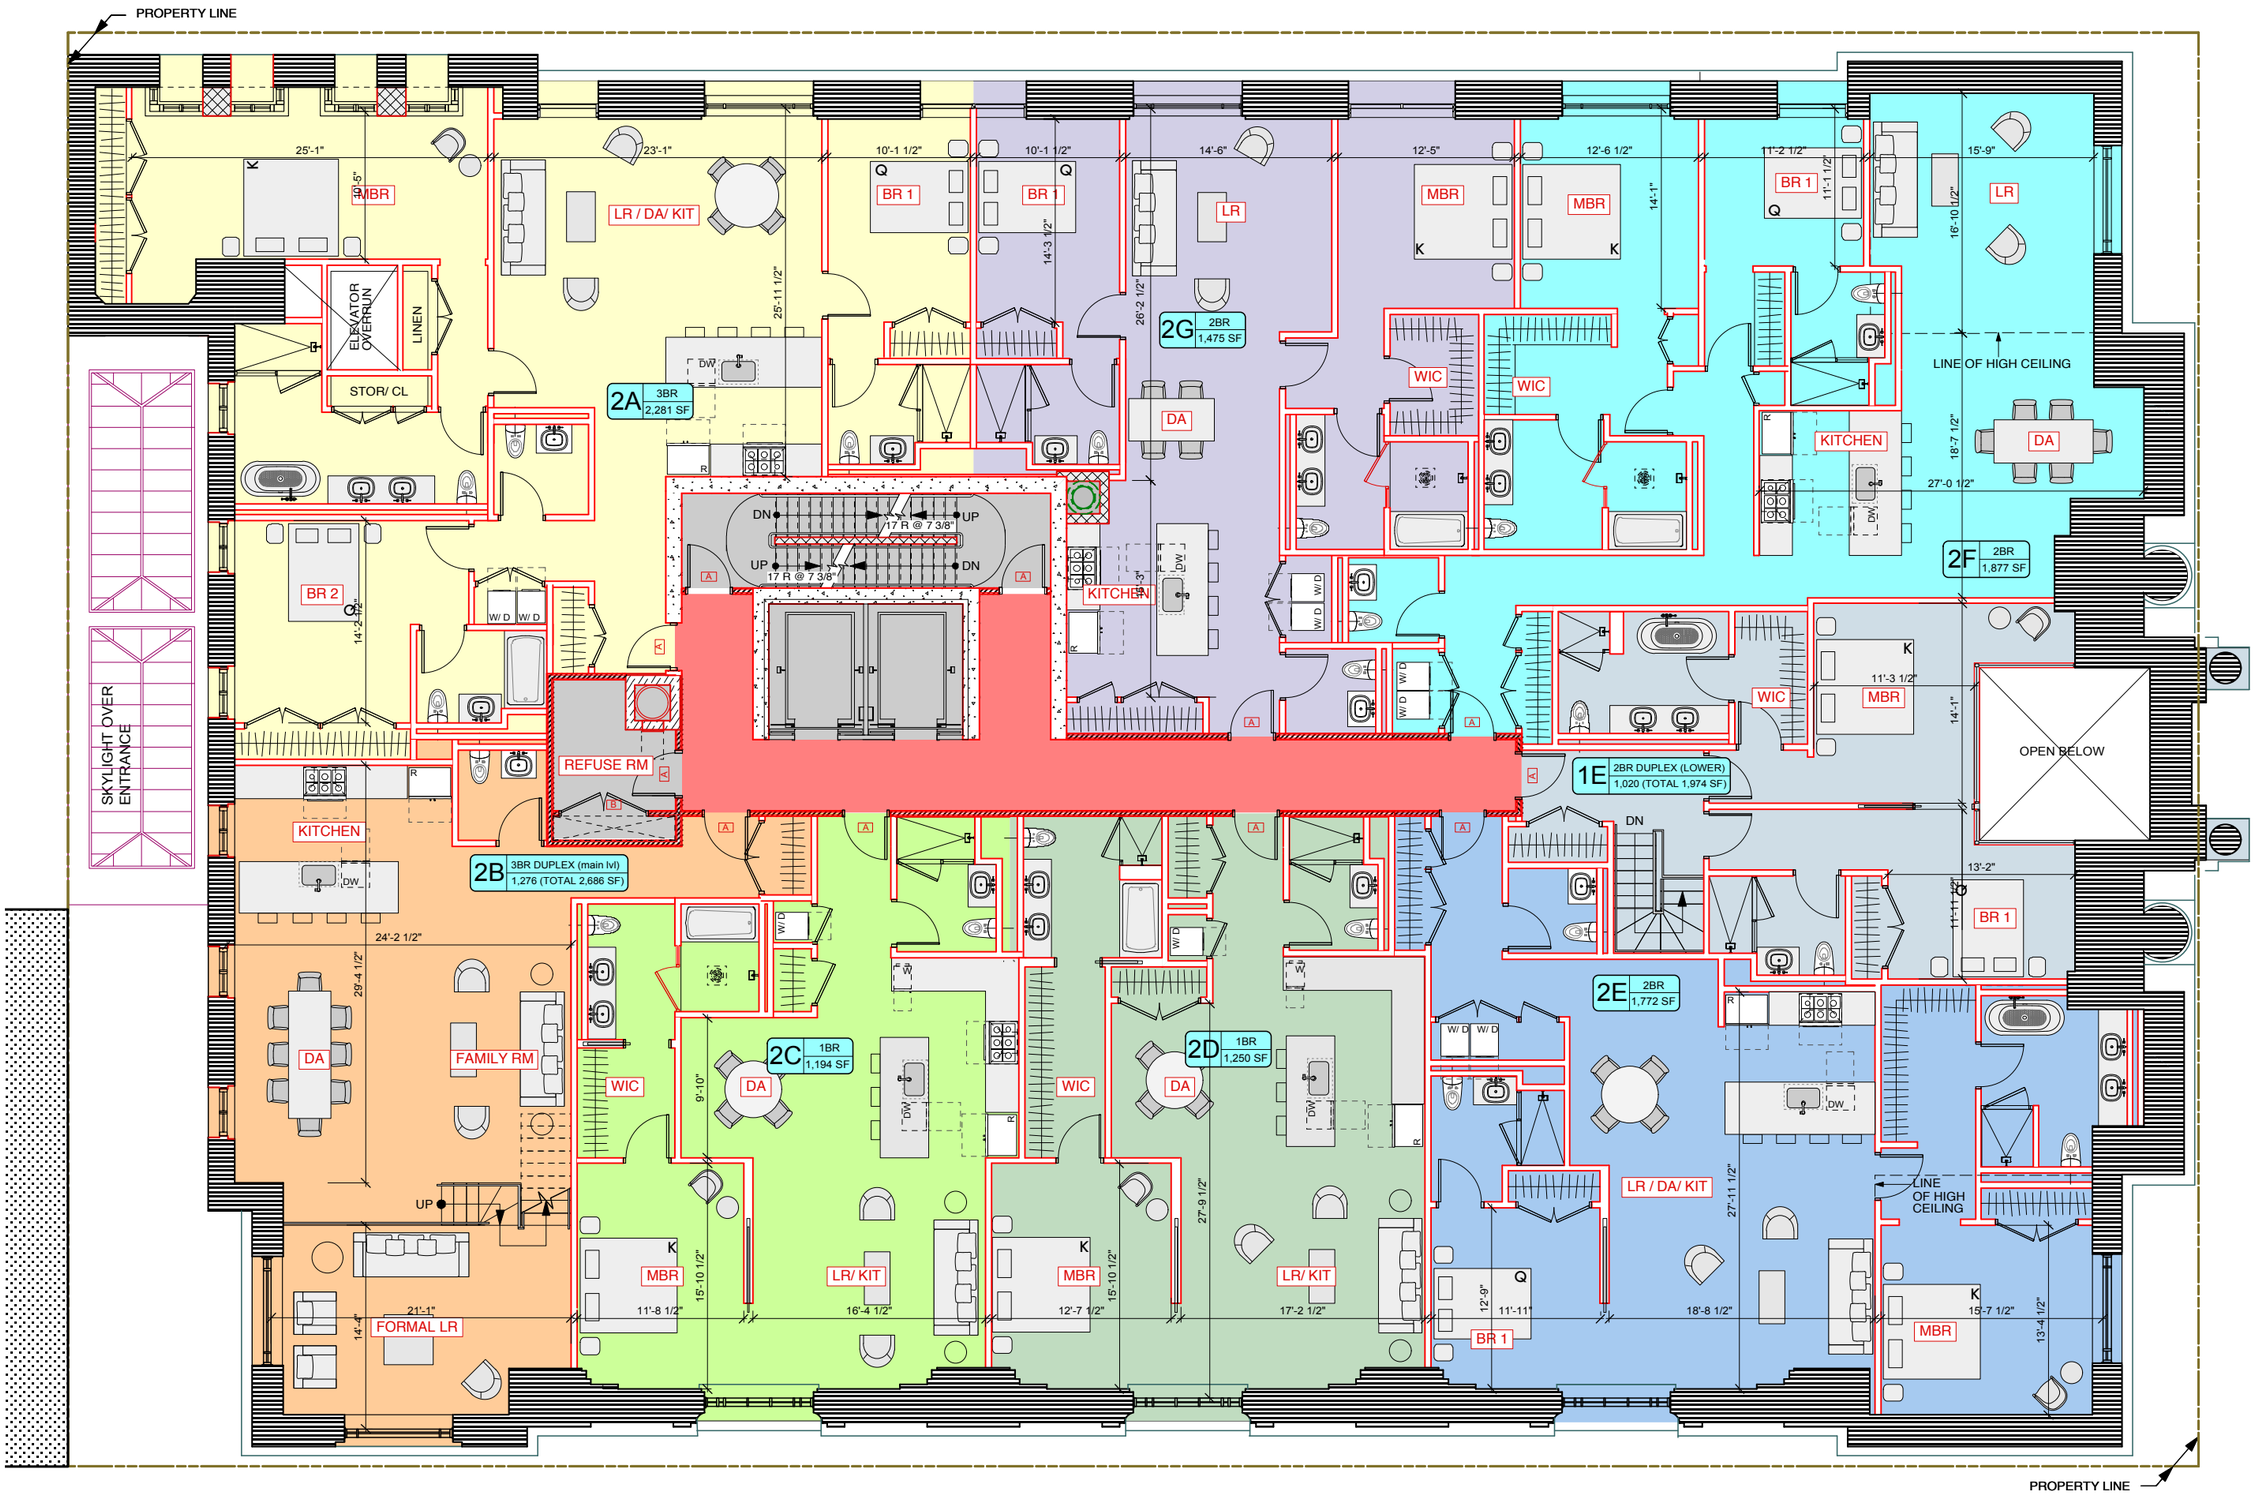

361 Central Park West

GKV
Gerner Kronick + Valcarcel, Architects, PC

OWNER
361 CENTRAL PARK WEST LLC
390 Berry street, Suite 200
Brooklyn, NY 11249
Tel: 718 302-2171

LOCATION
361 CENTRAL PARK WEST
New York, NY 10025

ARCHITECT
GERNER KRONICK + VALCARCEL, ARCHITECTS, DPC
443 Park Avenue South, 2FL
New York, NY 10016
Tel: 212 679-6362

PRESERVATION CONSULTANT
LI SALTZMAN ARCHITECTS
50 Broadway, 33rd FL
New York, NY 10004
Tel: 212 941-1838

STRUCTURAL ENGINEER
WSP GROUP
228 East 45th Street, 3FL
New York, NY 10017
Tel: 212 687-9888

M.E.P. & SECURITY ENGINEER
LILKER
1001 Avenue of the Americas
New York, NY 10018
Tel: 212 695-1000

CODE CONSULTANT
JAM CONSULTANTS
104 West 29th Street, 9FL
New York, NY 10001
Tel: 212 244-4427

LEGAL CONSULTANT
AKERMAN LLP
666 Fifth Avenue, 20th Floor
New York, NY 10103
Tel: 212 880-3800

LIGHTING CONSULTANT
ML STUDIO
929 Lorimer Street, 3R
Brooklyn, NY 11222
Tel: 718 782-0874

WEST 97TH STREET
WEST 96TH STREET
CENTRAL PARK WEST

BLOCK: 1832
LOT: 29

PROPOSED SECOND FLOOR PLAN

SCALE: 1' = 3/32"
02/12/2015

DRAWING NO:
LPC-402

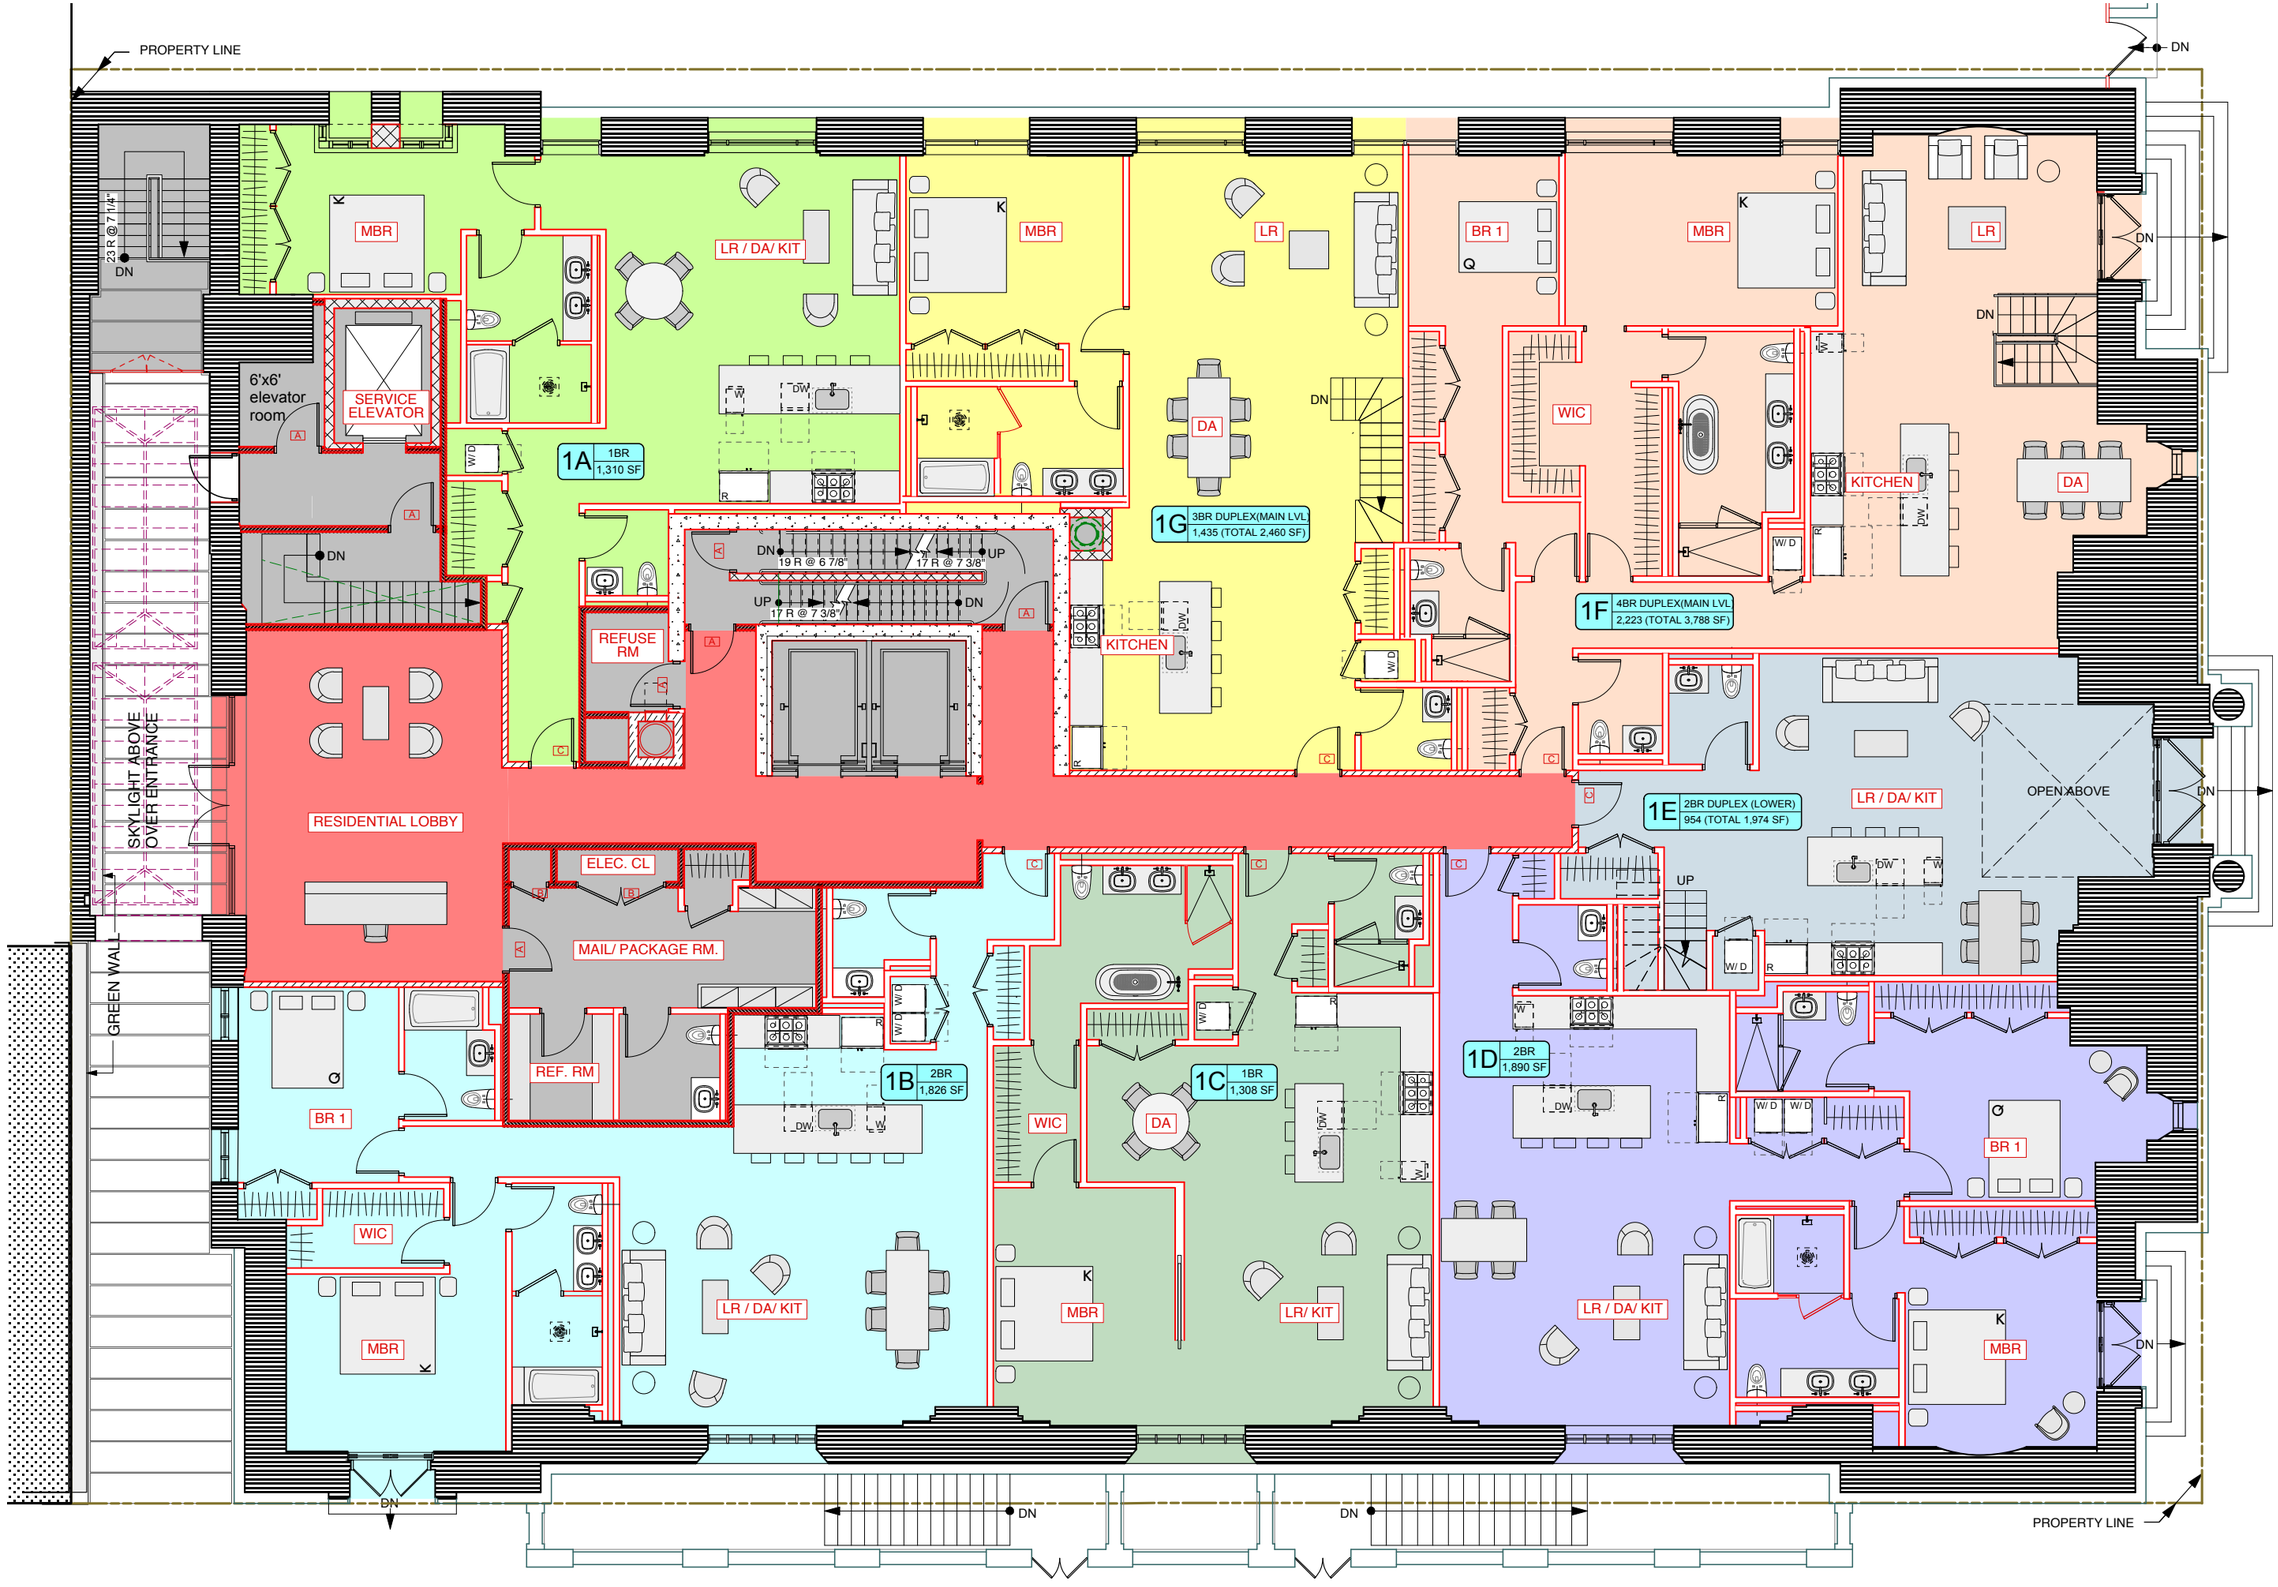

361 Central Park West

GKV
Gerner Kronick + Valcarcel, Architects, PC

OWNER
361 CENTRAL PARK WEST LLC
390 Berry street, Suite 200
Brooklyn, NY 11249
Tel: 718 302-2171

LOCATION
361 CENTRAL PARK WEST
New York, NY 10025

ARCHITECT
GERNER KRONICK + VALCARCEL, ARCHITECTS, DPC
443 Park Avenue South, 2FL
New York, NY 10016
Tel: 212 679-6362

PRESERVATION CONSULTANT
LI SALTZMAN ARCHITECTS
50 Broadway, 33rd FL
New York, NY 10004
Tel: 212 941-1838

STRUCTURAL ENGINEER
WSP GROUP
228 East 45th Street, 3FL
New York, NY 10017
Tel: 212 687-9888

M.E.P. & SECURITY ENGINEER
LILKER
1001 Avenue of the Americas
New York, NY 10018
Tel: 212 695-1000

CODE CONSULTANT
JAM CONSULTANTS
104 West 29th Street, 9FL
New York, NY 10001
Tel: 212 244-4427

LEGAL CONSULTANT
AKERMAN LLP
666 Fifth Avenue, 20th Floor
New York, NY 10103
Tel: 212 880-3800

LIGHTING CONSULTANT
ML STUDIO
929 Lorimer Street, 3R
Brooklyn, NY 11222
Tel: 718 782-0874

WEST 97TH STREET
CENTRAL PARK WEST
WEST 96TH STREET
BLOCK: 1832
LOT: 29

PROPOSED
FIRST FLOOR PLAN

SCALE: 1' = 3/32"
02/12/2015

DRAWING NO:
LPC-403

PROPOSED 02/12/15

361 Central Park West

GKV

Gerner Kronick + Valcarcel, Architects, PC

OWNER
361 CENTRAL PARK WEST LLC
390 Berry Street, Suite 200
Brooklyn, NY 11249
Tel: 718 302-2171

LOCATION
361 CENTRAL PARK WEST
New York, NY 10025

ARCHITECT
GERNER KRONICK + VALCARCEL, ARCHITECTS, DPC
443 Park Avenue South, 2FL
New York, NY 10016
Tel: 212 679-6362

PRESERVATION CONSULTANT
LI SALTZMAN ARCHITECTS
50 Broadway, 33rd FL
New York, NY 10004
Tel: 212 941-1838

STRUCTURAL ENGINEER
WSP GROUP
228 East 45th Street, 3FL
New York, NY 10017
Tel: 212 687-9888

M.E.P. & SECURITY ENGINEER
LILKER
1001 Avenue of the Americas
New York, NY 10018
Tel: 212 695-1000

CODE CONSULTANT
JAM CONSULTANTS
104 West 29th Street, 9FL
New York, NY 10001
Tel: 212 244-4427

LEGAL CONSULTANT
AKERMAN LLP
666 Fifth Avenue, 20th Floor
New York, NY 10103
Tel: 212 880-3800

LIGHTING CONSULTANT
ML STUDIO
929 Lorimer Street, 3R
Brooklyn, NY 11222
Tel: 718 782-0874

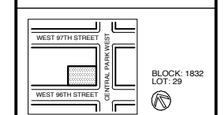

PROPOSED 02/12/15
VIEW 1

02/12/2015

DRAWING NO:
LPC-500

361 Central Park West

GKV

Gerner Kronick + Valcarcel, Architects, PC

OWNER
361 CENTRAL PARK WEST LLC
390 Berry Street, Suite 200
Brooklyn, NY 11249
Tel: 718 302-2171

LOCATION
361 CENTRAL PARK WEST
New York, NY 10025

ARCHITECT
GERNER KRONICK + VALCARCEL, ARCHITECTS, DPC
443 Park Avenue South, 2FL
New York, NY 10016
Tel: 212 679-6362

PRESERVATION CONSULTANT
LI SALTZMAN ARCHITECTS
50 Broadway, 33rd FL
New York, NY 10004
Tel: 212 941-1838

STRUCTURAL ENGINEER
WSP GROUP
228 East 45th Street, 3FL
New York, NY 10017
Tel: 212 687-9888

M.E.P. & SECURITY ENGINEER
LILKER
1001 Avenue of the Americas
New York, NY 10018
Tel: 212 695-1000

CODE CONSULTANT
JAM CONSULTANTS
104 West 29th Street, 9FL
New York, NY 10001
Tel: 212 244-4427

LEGAL CONSULTANT
AKERMAN LLP
666 Fifth Avenue, 20th Floor
New York, NY 10103
Tel: 212 880-3800

LIGHTING CONSULTANT
ML STUDIO
929 Lorimer Street, 3R
Brooklyn, NY 11222
Tel: 718 782-0874

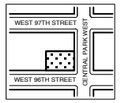

BLOCK: 1832
LOT: 29

APPENDIX

02/12/2014

DRAWING NO:
LPC-600

361 Central Park West

GKV
Gerner Kronick + Valcarcel, Architects, PC

OWNER
361 CENTRAL PARK WEST LLC
390 Berry Street, Suite 200
Brooklyn, NY 11249
Tel: 718 302-2171

LOCATION
361 CENTRAL PARK WEST
New York, NY 10025

ARCHITECT
GERNER KRONICK + VALCARCEL, ARCHITECTS, DPC
443 Park Avenue South, 2FL
New York, NY 10016
Tel: 212 679-6362

PRESERVATION CONSULTANT
LI SALTZMAN ARCHITECTS
50 Broadway, 33rd FL
New York, NY 10004
Tel: 212 941-1838

STRUCTURAL ENGINEER
WSP GROUP
228 East 45th Street, 3FL
New York, NY 10017
Tel: 212 687-9888

M.E.P. & SECURITY ENGINEER
LILKER
1001 Avenue of the Americas
New York, NY 10018
Tel: 212 695-1000

CODE CONSULTANT
JAM CONSULTANTS
104 West 29th Street, 9FL
New York, NY 10001
Tel: 212 244-4427

LEGAL CONSULTANT
AKERMAN LLP
666 Fifth Avenue, 20th Floor
New York, NY 10103
Tel: 212 880-3800

LIGHTING CONSULTANT
ML STUDIO
929 Lorimer Street, 3R
Brooklyn, NY 11222
Tel: 718 782-0874

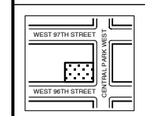

BLOCK: 1832
LOT: 29

RENDERING VIEWS

02/12/2015

DRAWING NO:
LPC-601

MOCK UP 12/09/14

MOCK UP 02/12/15

VIEW 2

361 Central Park West

GKV

Gerner Kronick + Valcarcel, Architects, PC

OWNER
361 CENTRAL PARK WEST LLC
390 Berry Street, Suite 200
Brooklyn, NY 11249
Tel: 718 302-2171

LOCATION
361 CENTRAL PARK WEST
New York, NY 10025

ARCHITECT
GERNER KRONICK + VALCARCEL, ARCHITECTS, DPC
443 Park Avenue South, 2FL
New York, NY 10016
Tel: 212 679-6362

PRESERVATION CONSULTANT
LI SALTZMAN ARCHITECTS
50 Broadway, 33rd FL
New York, NY 10004
Tel: 212 941-1838

STRUCTURAL ENGINEER
WSP GROUP
228 East 45th Street, 3FL
New York, NY 10017
Tel: 212 687-9888

M.E.P. & SECURITY ENGINEER
LILKER
1001 Avenue of the Americas
New York, NY 10018
Tel: 212 695-1000

CODE CONSULTANT
JAM CONSULTANTS
104 West 29th Street, 9FL
New York, NY 10001
Tel: 212 244-4427

LEGAL CONSULTANT
AKERMAN LLP
666 Fifth Avenue, 20th Floor
New York, NY 10103
Tel: 212 880-3800

LIGHTING CONSULTANT
ML STUDIO
929 Lorimer Street, 3R
Brooklyn, NY 11222
Tel: 718 782-0874

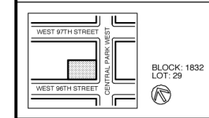

MOCK UP 12/09/14
AND
MOCK UP 02/12/15
VIEW 2

02/12/2015

DRAWING NO:
LPC-602

MOCK UP 12/09/14

MOCK UP 02/12/15

361 Central Park West

GKV

Gerner Kronick + Valcarcel, Architects, PC

OWNER
361 CENTRAL PARK WEST LLC
390 Berry Street, Suite 200
Brooklyn, NY 11249
Tel: 718 302-2171

LOCATION
361 CENTRAL PARK WEST
New York, NY 10025

ARCHITECT
GERNER KRONICK + VALCARCEL, ARCHITECTS, DPC
443 Park Avenue South, 2FL
New York, NY 10016
Tel: 212 679-6362

PRESERVATION CONSULTANT
LI SALTZMAN ARCHITECTS
50 Broadway, 33rd FL
New York, NY 10004
Tel: 212 941-1838

STRUCTURAL ENGINEER
WSP GROUP
228 East 45th Street, 3FL
New York, NY 10017
Tel: 212 687-9888

M.E.P. & SECURITY ENGINEER
LILKER
1001 Avenue of the Americas
New York, NY 10018
Tel: 212 695-1000

CODE CONSULTANT
JAM CONSULTANTS
104 West 29th Street, 9FL
New York, NY 10001
Tel: 212 244-4427

LEGAL CONSULTANT
AKERMAN LLP
666 Fifth Avenue, 20th Floor
New York, NY 10103
Tel: 212 880-3800

LIGHTING CONSULTANT
ML STUDIO
929 Lorimer Street, 3R
Brooklyn, NY 11222
Tel: 718 782-0874

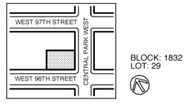

MOCK UP 12/09/2014
AND
MOCK UP 02/12/2015
VIEW 3

02/12/2015

DRAWING NO:
LPC-603

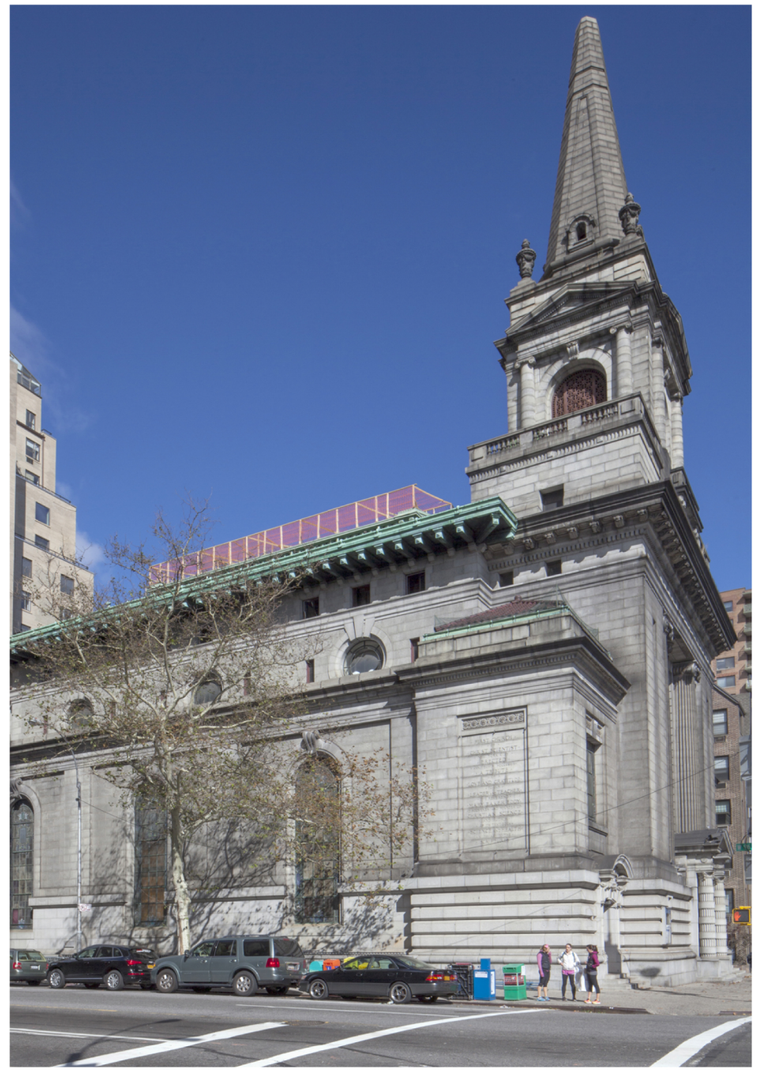

MOCK UP 12/09/2014

MOCK UP 02/12/2015

361 Central Park West

GKV
Gerner Kronick + Valcarcel, Architects, PC

OWNER
361 CENTRAL PARK WEST LLC
390 Berry Street, Suite 200
Brooklyn, NY 11249
Tel: 718 302-2171

LOCATION
361 CENTRAL PARK WEST
New York, NY 10025

ARCHITECT
GERNER KRONICK + VALCARCEL, ARCHITECTS, DPC
443 Park Avenue South, 2FL
New York, NY 10016
Tel: 212 679-6362

PRESERVATION CONSULTANT
LI SALTZMAN ARCHITECTS
50 Broadway, 33rd FL
New York, NY 10004
Tel: 212 941-1838

STRUCTURAL ENGINEER
WSP GROUP
228 East 45th Street, 3FL
New York, NY 10017
Tel: 212 687-9888

M.E.P. & SECURITY ENGINEER
LILKER
1001 Avenue of the Americas
New York, NY 10018
Tel: 212 695-1000

CODE CONSULTANT
JAM CONSULTANTS
104 West 29th Street, 9FL
New York, NY 10001
Tel: 212 244-4427

LEGAL CONSULTANT
AKERMAN LLP
666 Fifth Avenue, 20th Floor
New York, NY 10103
Tel: 212 880-3800

LIGHTING CONSULTANT
ML STUDIO
929 Lorimer Street, 3R
Brooklyn, NY 11222
Tel: 718 782-0874

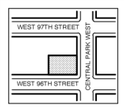

BLOCK: 1832
LOT: 29

MOCK UP 12/09/2014
AND
MOCK UP 02/12/2015
VIEW 5

02/12/2015

DRAWING NO:
LPC-604

MOCK UP 12/09/2014

MOCK UP 02/12/2015

361 Central Park West

GKV

Gerner Kronick + Valcarcel, Architects, PC

OWNER
361 CENTRAL PARK WEST LLC
390 Berry Street, Suite 200
Brooklyn, NY 11249
Tel: 718 302-2171

LOCATION
361 CENTRAL PARK WEST
New York, NY 10025

ARCHITECT
GERNER KRONICK + VALCARCEL, ARCHITECTS, DPC
443 Park Avenue South, 2FL
New York, NY 10016
Tel: 212 679-6362

PRESERVATION CONSULTANT
LI SALTZMAN ARCHITECTS
50 Broadway, 33rd FL
New York, NY 10004
Tel: 212 941-1838

STRUCTURAL ENGINEER
WSP GROUP
228 East 45th Street, 3FL
New York, NY 10017
Tel: 212 687-9888

M.E.P. & SECURITY ENGINEER
LILKER
1001 Avenue of the Americas
New York, NY 10018
Tel: 212 695-1000

CODE CONSULTANT
JAM CONSULTANTS
104 West 29th Street, 9FL
New York, NY 10001
Tel: 212 244-4427

LEGAL CONSULTANT
AKERMAN LLP
666 Fifth Avenue, 20th Floor
New York, NY 10103
Tel: 212 880-3800

LIGHTING CONSULTANT
ML STUDIO
929 Lorimer Street, 3R
Brooklyn, NY 11222
Tel: 718 782-0874

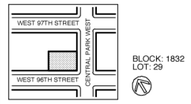

MOCK UP 12/09/2014
AND
MOCK UP 02/12/2015
VIEW 10

02/12/2015

DRAWING NO:
LPC-605

MOCK UP 12/09/2014

MOCK UP 02/12/2015

361 Central Park West

GKV
Gerner Kronick + Valcarcel, Architects, PC

OWNER
361 CENTRAL PARK WEST LLC
390 Berry Street, Suite 200
Brooklyn, NY 11249
Tel: 718 302-2171

LOCATION
361 CENTRAL PARK WEST
New York, NY 10025

ARCHITECT
GERNER KRONICK + VALCARCEL, ARCHITECTS, DPC
443 Park Avenue South, 2FL
New York, NY 10016
Tel: 212 679-6362

PRESERVATION CONSULTANT
LI SALTZMAN ARCHITECTS
50 Broadway, 33rd FL
New York, NY 10004
Tel: 212 941-1838

STRUCTURAL ENGINEER
WSP GROUP
228 East 45th Street, 3FL
New York, NY 10017
Tel: 212 687-9888

M.E.P. & SECURITY ENGINEER
LILKER
1001 Avenue of the Americas
New York, NY 10018
Tel: 212 695-1000

CODE CONSULTANT
JAM CONSULTANTS
104 West 29th Street, 9FL
New York, NY 10001
Tel: 212 244-4427

LEGAL CONSULTANT
AKERMAN LLP
666 Fifth Avenue, 20th Floor
New York, NY 10103
Tel: 212 880-3800

LIGHTING CONSULTANT
ML STUDIO
929 Lorimer Street, 3R
Brooklyn, NY 11222
Tel: 718 782-0874

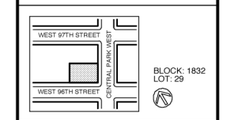

MOCK UP 12/09/2014
AND
MOCK UP 02/12/2015
VIEW 11

02/12/2015

DRAWING NO:
LPC-606

MOCK UP 12/09/2014

MOCK UP 02/12/2015

361 Central Park West

GKV
Gerner Kronick + Valcarcel, Architects, PC

OWNER
361 CENTRAL PARK WEST LLC
390 Berry Street, Suite 200
Brooklyn, NY 11249
Tel: 718 302-2171

LOCATION
361 CENTRAL PARK WEST
New York, NY 10025

ARCHITECT
GERNER KRONICK + VALCARCEL, ARCHITECTS, DPC
443 Park Avenue South, 2FL
New York, NY 10016
Tel: 212 679-6362

PRESERVATION CONSULTANT
LI SALTZMAN ARCHITECTS
50 Broadway, 33rd FL
New York, NY 10004
Tel: 212 941-1838

STRUCTURAL ENGINEER
WSP GROUP
228 East 45th Street, 3FL
New York, NY 10017
Tel: 212 687-9888

M.E.P. & SECURITY ENGINEER
LILKER
1001 Avenue of the Americas
New York, NY 10018
Tel: 212 695-1000

CODE CONSULTANT
JAM CONSULTANTS
104 West 29th Street, 9FL
New York, NY 10001
Tel: 212 244-4427

LEGAL CONSULTANT
AKERMAN LLP
666 Fifth Avenue, 20th Floor
New York, NY 10103
Tel: 212 880-3800

LIGHTING CONSULTANT
ML STUDIO
929 Lorimer Street, 3R
Brooklyn, NY 11222
Tel: 718 782-0874

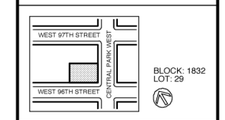

MOCK UP 12/09/2014
AND
MOCK UP 02/12/2015
VIEW 12

02/12/2015

DRAWING NO:
LPC-607

MOCK UP 12/09/2014

MOCK UP 02/12/2015

361 Central Park West

GKV

Gerner Kronick + Valcarcel, Architects, PC

OWNER
361 CENTRAL PARK WEST LLC
390 Berry Street, Suite 200
Brooklyn, NY 11249
Tel: 718 302-2171

LOCATION
361 CENTRAL PARK WEST
New York, NY 10025

ARCHITECT
GERNER KRONICK + VALCARCEL, ARCHITECTS, DPC
443 Park Avenue South, 2FL
New York, NY 10016
Tel: 212 679-6362

PRESERVATION CONSULTANT
LI SALTZMAN ARCHITECTS
50 Broadway, 33rd FL
New York, NY 10004
Tel: 212 941-1838

STRUCTURAL ENGINEER
WSP GROUP
228 East 45th Street, 3FL
New York, NY 10017
Tel: 212 687-9888

M.E.P. & SECURITY ENGINEER
LILKER
1001 Avenue of the Americas
New York, NY 10018
Tel: 212 695-1000

CODE CONSULTANT
JAM CONSULTANTS
104 West 29th Street, 9FL
New York, NY 10001
Tel: 212 244-4427

LEGAL CONSULTANT
AKERMAN LLP
666 Fifth Avenue, 20th Floor
New York, NY 10103
Tel: 212 880-3800

LIGHTING CONSULTANT
ML STUDIO
929 Lorimer Street, 3R
Brooklyn, NY 11222
Tel: 718 782-0874

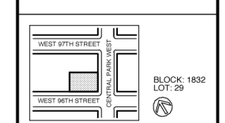

MOCK UP 12/09/2014
AND
MOCK UP 02/12/2015
VIEW 14

02/12/2015

DRAWING NO:
LPC-608

MOCK UP 12/09/2014

MOCK UP 02/12/2015

VIEW 15

361 Central Park West

GKV

Gerner Kronick + Valcarcel, Architects, PC

OWNER
361 CENTRAL PARK WEST LLC
390 Berry Street, Suite 200
Brooklyn, NY 11249
Tel: 718 302-2171

LOCATION
361 CENTRAL PARK WEST
New York, NY 10025

ARCHITECT
GERNER KRONICK + VALCARCEL, ARCHITECTS, DPC
443 Park Avenue South, 2FL
New York, NY 10016
Tel: 212 679-6362

PRESERVATION CONSULTANT
LI SALTZMAN ARCHITECTS
50 Broadway, 33rd FL
New York, NY 10004
Tel: 212 941-1838

STRUCTURAL ENGINEER
WSP GROUP
228 East 45th Street, 3FL
New York, NY 10017
Tel: 212 687-9888

M.E.P. & SECURITY ENGINEER
LILKER
1001 Avenue of the Americas
New York, NY 10018
Tel: 212 695-1000

CODE CONSULTANT
JAM CONSULTANTS
104 West 29th Street, 9FL
New York, NY 10001
Tel: 212 244-4427

LEGAL CONSULTANT
AKERMAN LLP
666 Fifth Avenue, 20th Floor
New York, NY 10103
Tel: 212 880-3800

LIGHTING CONSULTANT
ML STUDIO
929 Lorimer Street, 3R
Brooklyn, NY 11222
Tel: 718 782-0874

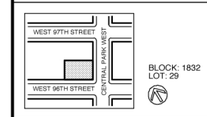

MOCK UP 12/09/2014
AND
MOCK UP 02/12/2015
VIEW 15

02/12/2015

DRAWING NO:
LPC-609

MOCK UP 12/09/2014

MOCK UP 02/12/2015

VIEW 16

361 Central Park West

GKV

Gerner Kronick + Valcarcel, Architects, PC

OWNER
361 CENTRAL PARK WEST LLC
390 Berry Street, Suite 200
Brooklyn, NY 11249
Tel: 718 302-2171

LOCATION
361 CENTRAL PARK WEST
New York, NY 10025

ARCHITECT
GERNER KRONICK + VALCARCEL, ARCHITECTS, DPC
443 Park Avenue South, 2FL
New York, NY 10016
Tel: 212 679-6362

PRESERVATION CONSULTANT
LI SALTZMAN ARCHITECTS
50 Broadway, 33rd FL
New York, NY 10004
Tel: 212 941-1838

STRUCTURAL ENGINEER
WSP GROUP
228 East 45th Street, 3FL
New York, NY 10017
Tel: 212 687-9888

M.E.P. & SECURITY ENGINEER
LILKER
1001 Avenue of the Americas
New York, NY 10018
Tel: 212 695-1000

CODE CONSULTANT
JAM CONSULTANTS
104 West 29th Street, 9FL
New York, NY 10001
Tel: 212 244-4427

LEGAL CONSULTANT
AKERMAN LLP
666 Fifth Avenue, 20th Floor
New York, NY 10103
Tel: 212 880-3800

LIGHTING CONSULTANT
ML STUDIO
929 Lorimer Street, 3R
Brooklyn, NY 11222
Tel: 718 782-0874

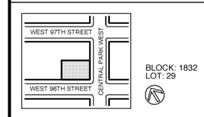

MOCK UP 12/09/2014
AND
MOCK UP 02/12/2015
VIEW 16

02/12/2015

DRAWING NO:
LPC-610

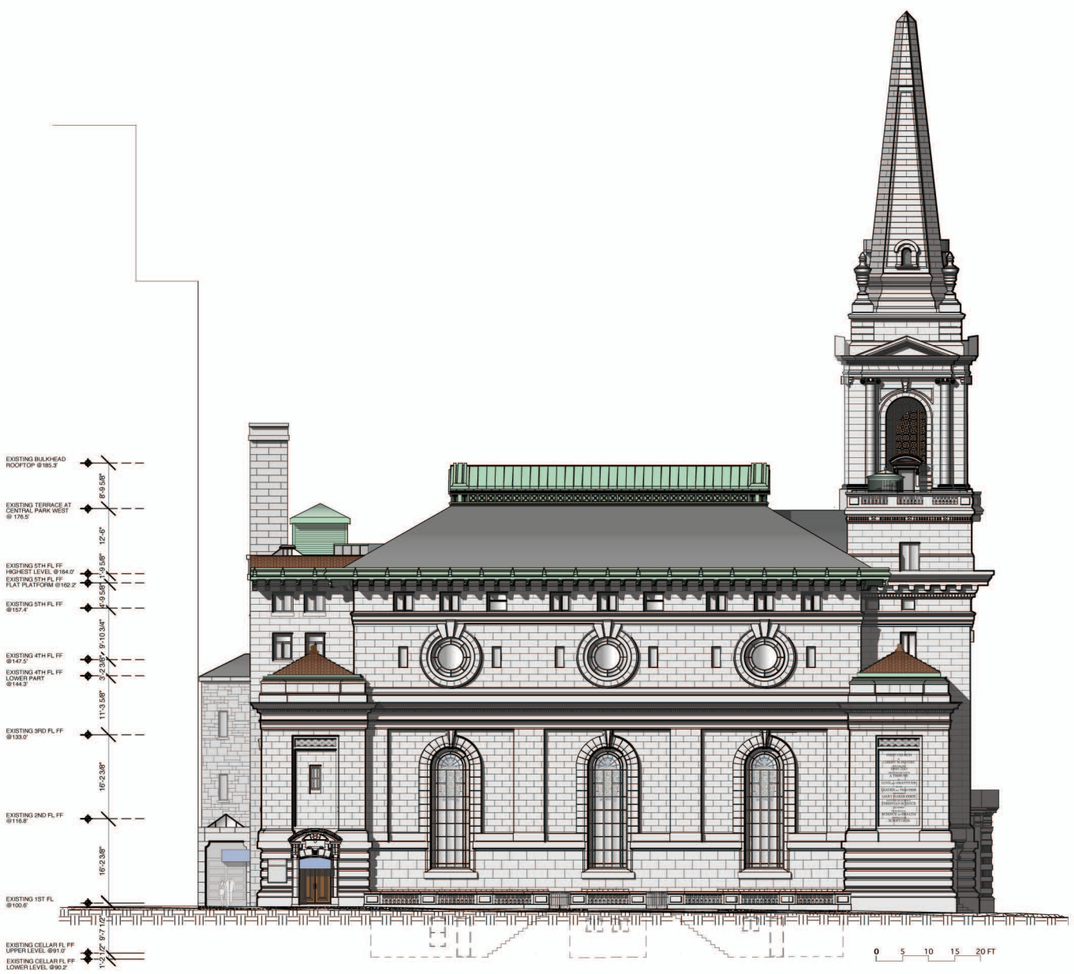

1 EXISTING

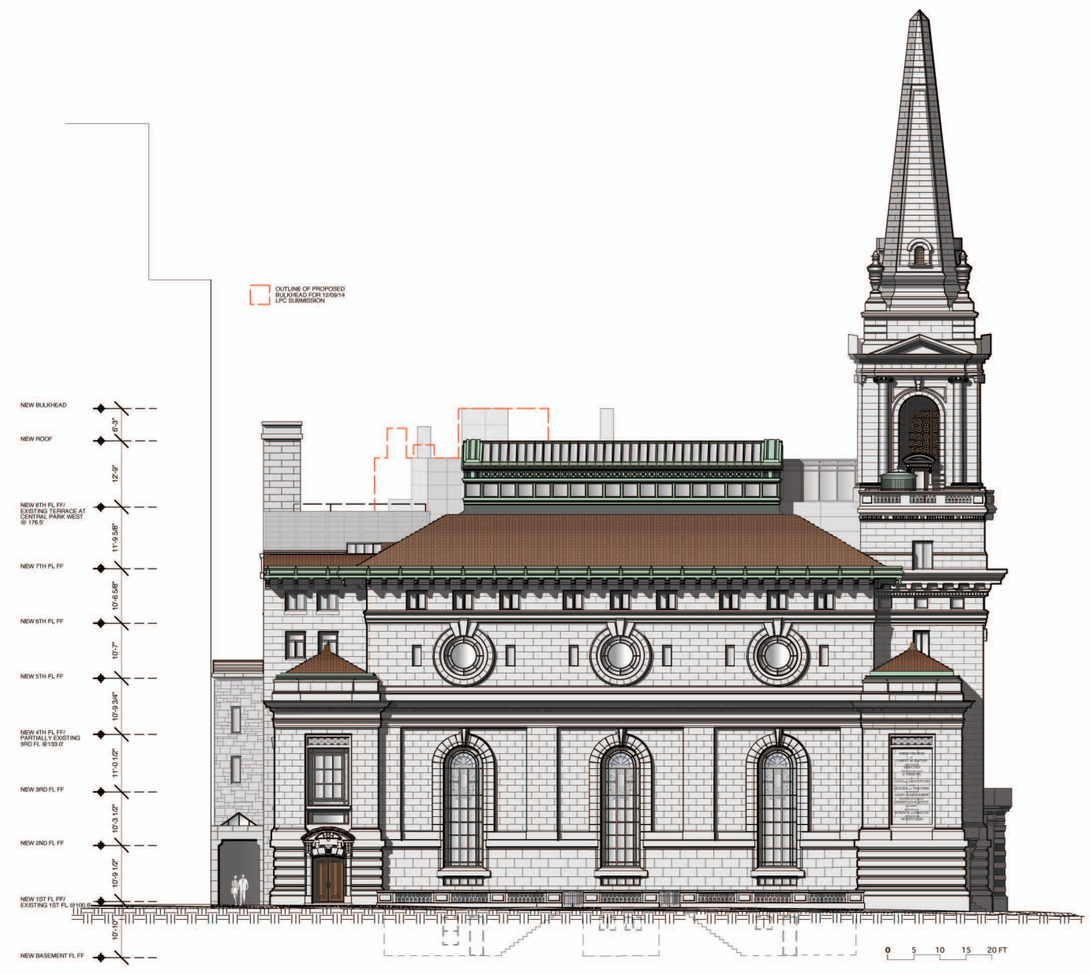

2 PROPOSED (02/12/15)

361 Central Park West

GKV
Gerner Kronick + Valcarcel, Architects, PC

OWNER
361 CENTRAL PARK WEST LLC
390 Berry Street, Suite 200
Brooklyn, NY 11249
Tel: 718 302-2171

LOCATION
361 CENTRAL PARK WEST
New York, NY 10025

ARCHITECT
GERNER KRONICK + VALCARCEL, ARCHITECTS, DPC
443 Park Avenue South, 2FL
New York, NY 10016
Tel: 212 679-6362

PRESERVATION CONSULTANT
LI SALTZMAN ARCHITECTS
50 Broadway, 33rd FL
New York, NY 10004
Tel: 212 941-1838

STRUCTURAL ENGINEER
WSP GROUP
228 East 45th Street, 3FL
New York, NY 10017
Tel: 212 687-9888

M.E.P. & SECURITY ENGINEER
LILKER
1001 Avenue of the Americas
New York, NY 10018
Tel: 212 695-10001

CODE CONSULTANT
JAM CONSULTANTS
104 West 29th Street, 9FL
New York, NY 10001
Tel: 212 244-4427

LEGAL CONSULTANT
AKERMAN LLP
666 Fifth Avenue, 20th Floor
New York, NY 10103
Tel: 212 880-3800

LIGHTING CONSULTANT
ML STUDIO
929 Lorimer Street, 3R
Brooklyn, NY 11222
Tel: 718 782-0874

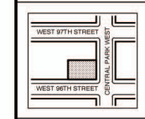

BLOCK: 1832
LOT: 29

EXISTING & PROPOSED 02/12/15 W96TH STREET/ SOUTH ELEVATION
02/12/2015

DRAWING NO:
LPC-700

1 EXISTING

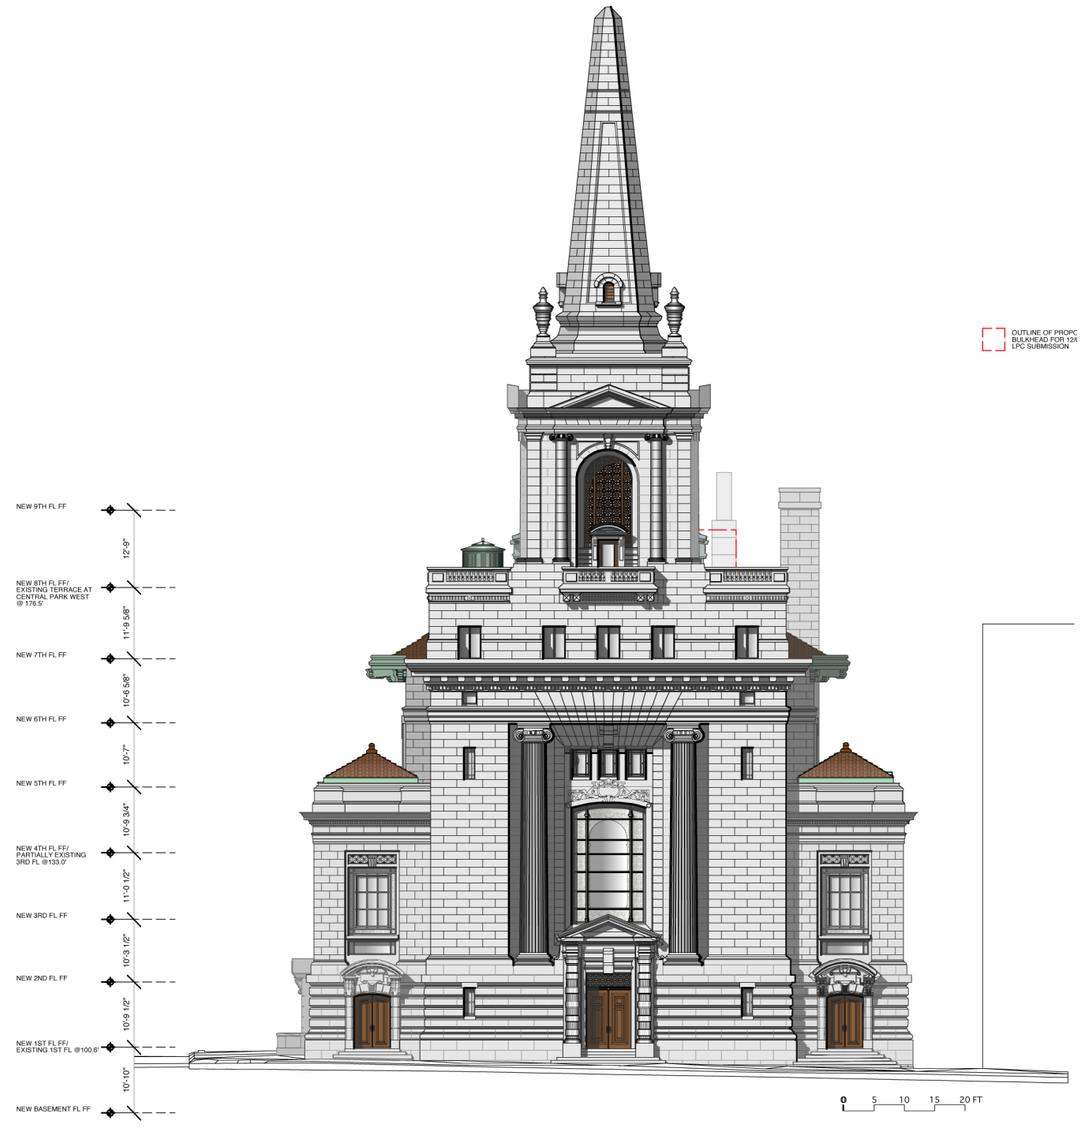

2 PROPOSED (02/12/15)

361 Central Park West

GKV
Gerner Kronick + Valcarcel, Architects, PC

OWNER
361 CENTRAL PARK WEST LLC
390 Berry Street, Suite 200
Brooklyn, NY 11249
Tel: 718 302-2171

LOCATION
361 CENTRAL PARK WEST
New York, NY 10025

ARCHITECT
GERNER KRONICK + VALCARCEL, ARCHITECTS, DPC
443 Park Avenue South, 2FL
New York, NY 10016
Tel: 212 679-6362

PRESERVATION CONSULTANT
LI SALTZMAN ARCHITECTS
50 Broadway, 33rd FL
New York, NY 10004
Tel: 212 941-1838

STRUCTURAL ENGINEER
WSP GROUP
228 East 45th Street, 3FL
New York, NY 10017
Tel: 212 687-9888

M.E.P. & SECURITY ENGINEER
LILKER
1001 Avenue of the Americas
New York, NY 10018
Tel: 212 695-1000

CODE CONSULTANT
JAM CONSULTANTS
104 West 29th Street, 9FL
New York, NY 10001
Tel: 212 244-4427

LEGAL CONSULTANT
AKERMAN LLP
666 Fifth Avenue, 20th Floor
New York, NY 10103
Tel: 212 880-3800

LIGHTING CONSULTANT
ML STUDIO
929 Lorimer Street, 3R
Brooklyn, NY 11222
Tel: 718 782-0874

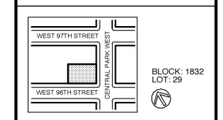

BLOCK: 1832
LOT: 29

EXISTING & PROPOSED 02/12/15 CENTRAL PARK WEST/ EAST ELEVATION

02/12/2015

DRAWING NO:
LPC-701

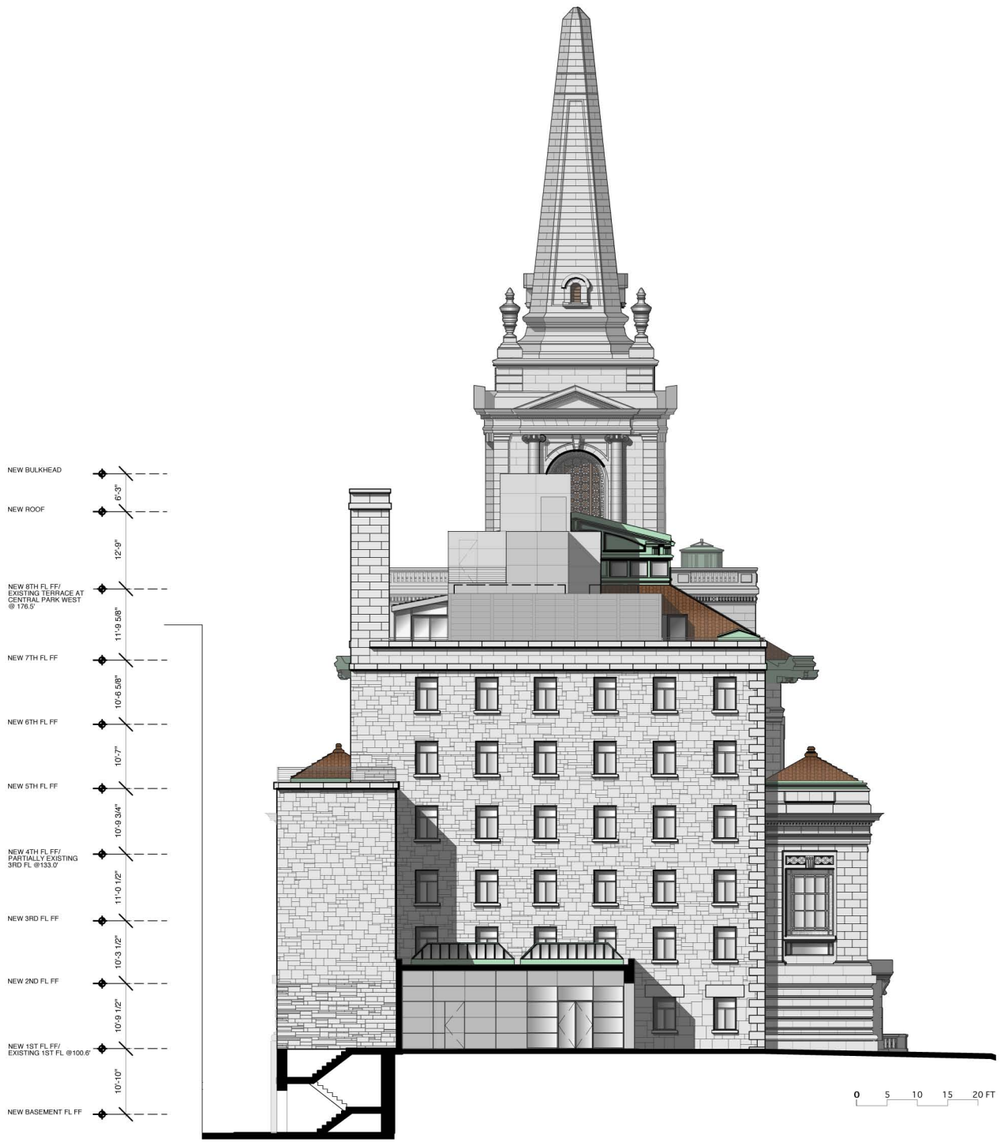

1 PREVIOUSLY PROPOSED (12/09/14)

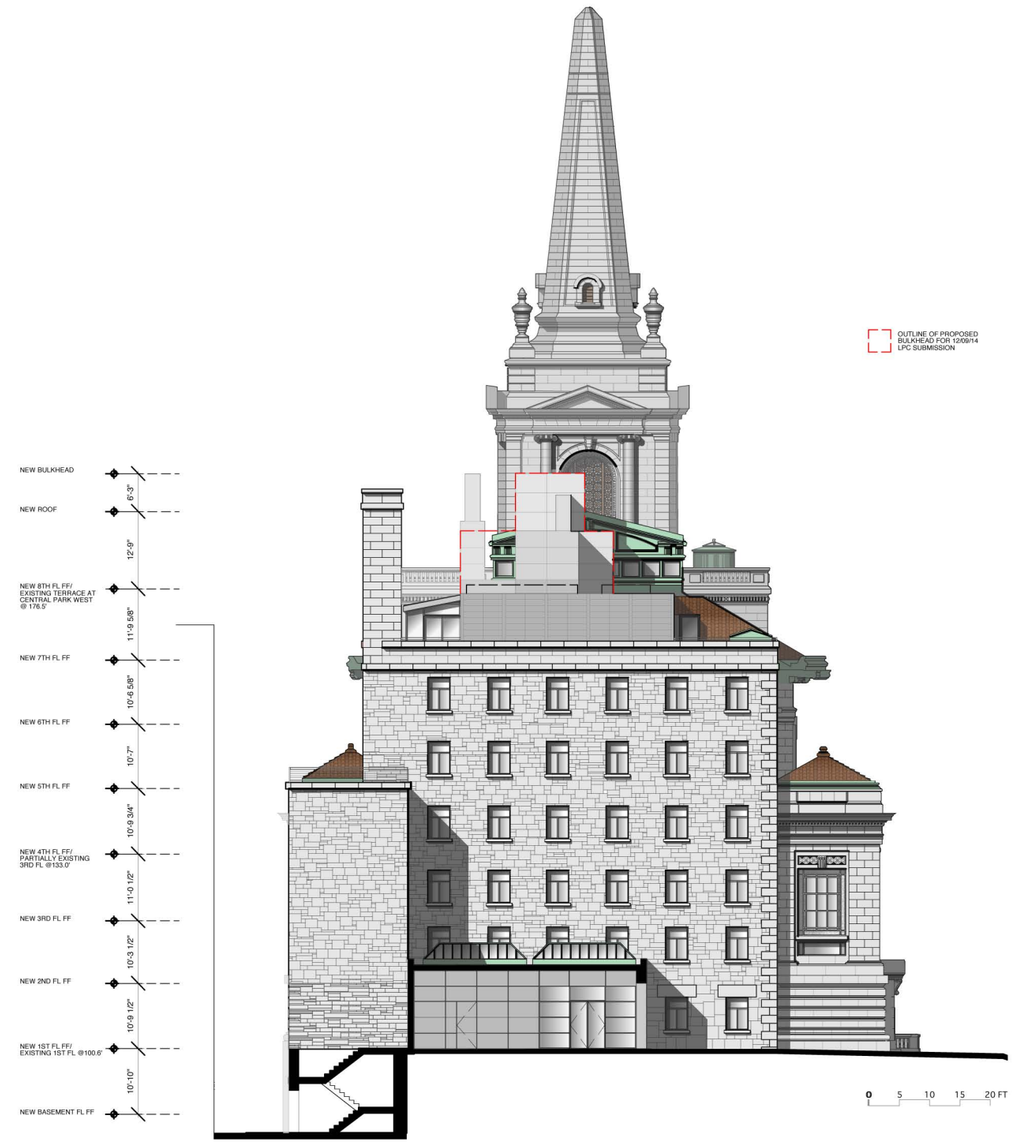

2 PROPOSED 02/12/15

361 Central Park West

GKV
Gerner Kronick + Valcarcel, Architects, PC

OWNER
361 CENTRAL PARK WEST LLC
390 Berry Street, Suite 200
Brooklyn, NY 11249
Tel: 718 302-2171

LOCATION
361 CENTRAL PARK WEST
New York, NY 10025

ARCHITECT
GERNER KRONICK + VALCARCEL, ARCHITECTS, DPC
443 Park Avenue South, 2FL
New York, NY 10016
Tel: 212 679-6362

PRESERVATION CONSULTANT
LI SALTZMAN ARCHITECTS
50 Broadway, 33rd FL
New York, NY 10004
Tel: 212 941-1838

STRUCTURAL ENGINEER
WSP GROUP
228 East 45th Street, 3FL
New York, NY 10017
Tel: 212 687-9888

M.E.P. & SECURITY ENGINEER
LILKER
1001 Avenue of the Americas
New York, NY 10018
Tel: 212 695-1000

CODE CONSULTANT
JAM CONSULTANTS
104 West 29th Street, 9FL
New York, NY 10001
Tel: 212 244-4427

LEGAL CONSULTANT
AKERMAN LLP
666 Fifth Avenue, 20th Floor
New York, NY 10103
Tel: 212 880-3800

LIGHTING CONSULTANT
ML STUDIO
929 Lorimer Street, 3R
Brooklyn, NY 11222
Tel: 718 782-0874

BLOCK: 1832
LOT: 29

PREV. PROP. 12/09/14 & PROPOSED 02/12/15 WEST ELEVATION

02/12/2015

DRAWING NO:
LPC-702

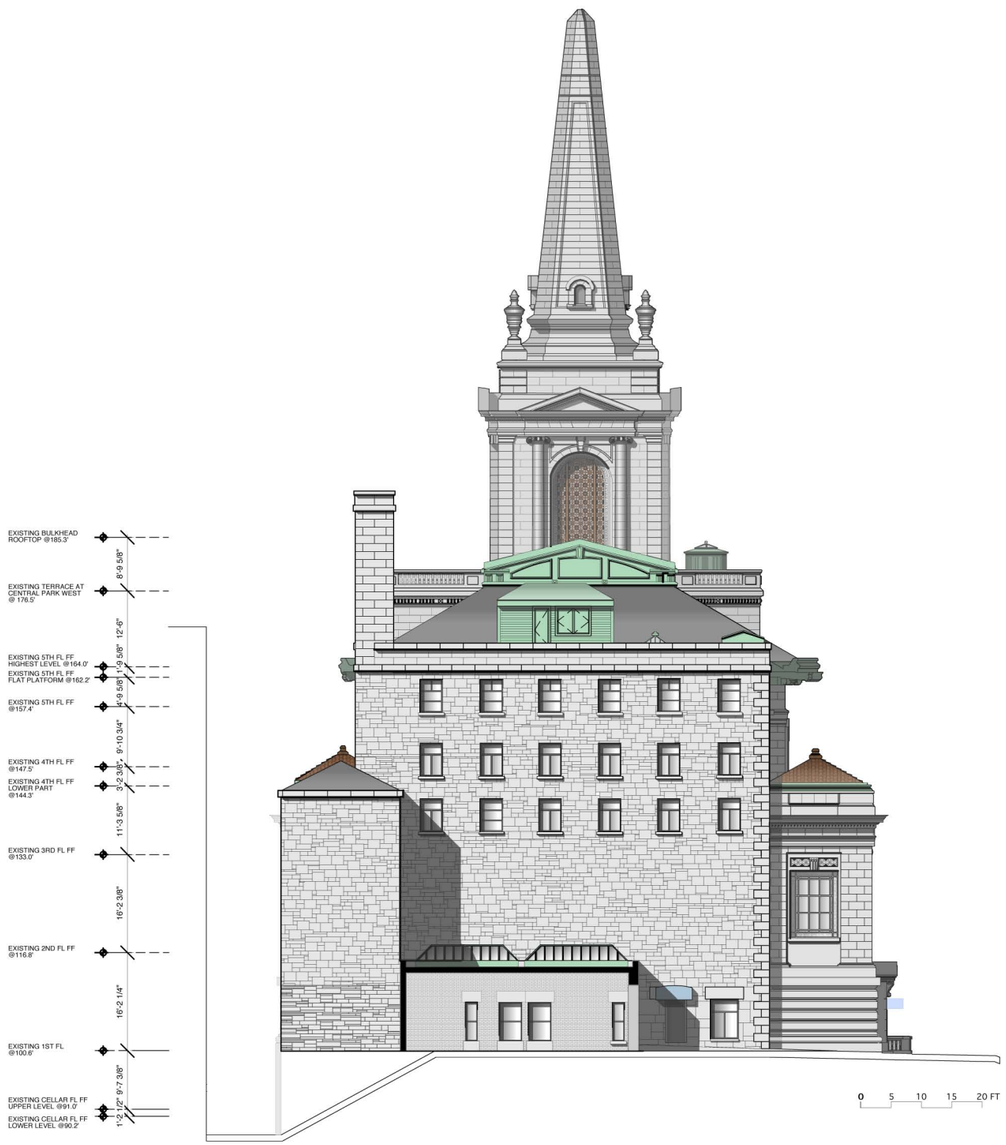

1 EXISTING

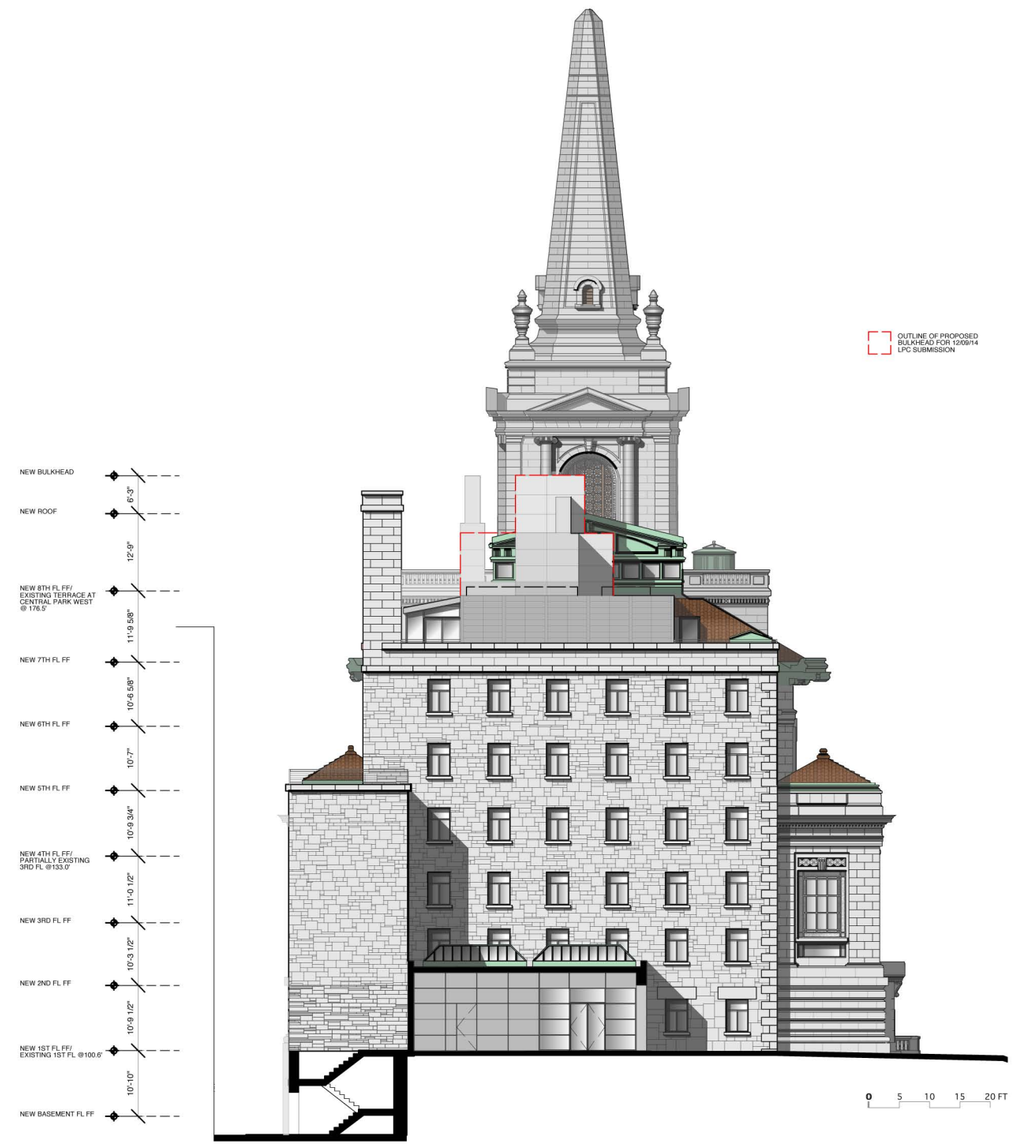

2 PROPOSED 02/12/15

361 Central Park West

GKV
Gerner Kronick + Valcarcel, Architects, PC

OWNER
361 CENTRAL PARK WEST LLC
390 Berry Street, Suite 200
Brooklyn, NY 11249
Tel: 718 302-2171

LOCATION
361 CENTRAL PARK WEST
New York, NY 10025

ARCHITECT
GERNER KRONICK + VALCARCEL, ARCHITECTS, DPC
443 Park Avenue South, 2FL
New York, NY 10016
Tel: 212 679-6362

PRESERVATION CONSULTANT
LI SALTZMAN ARCHITECTS
50 Broadway, 33rd FL
New York, NY 10004
Tel: 212 941-1838

STRUCTURAL ENGINEER
WSP GROUP
228 East 45th Street, 3FL
New York, NY 10017
Tel: 212 687-9888

M.E.P. & SECURITY ENGINEER
LILKER
1001 Avenue of the Americas
New York, NY 10018
Tel: 212 695-1000

CODE CONSULTANT
JAM CONSULTANTS
104 West 29th Street, 9FL
New York, NY 10001
Tel: 212 244-4427

LEGAL CONSULTANT
AKERMAN LLP
666 Fifth Avenue, 20th Floor
New York, NY 10103
Tel: 212 880-3800

LIGHTING CONSULTANT
ML STUDIO
929 Lorimer Street, 3R
Brooklyn, NY 11222
Tel: 718 782-0874

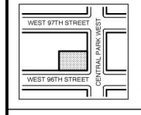

BLOCK: 1832
LOT: 29

EXISTING & PROPOSED 02/12/15 WEST ELEVATION

02/12/2015

DRAWING NO:
LPC-703

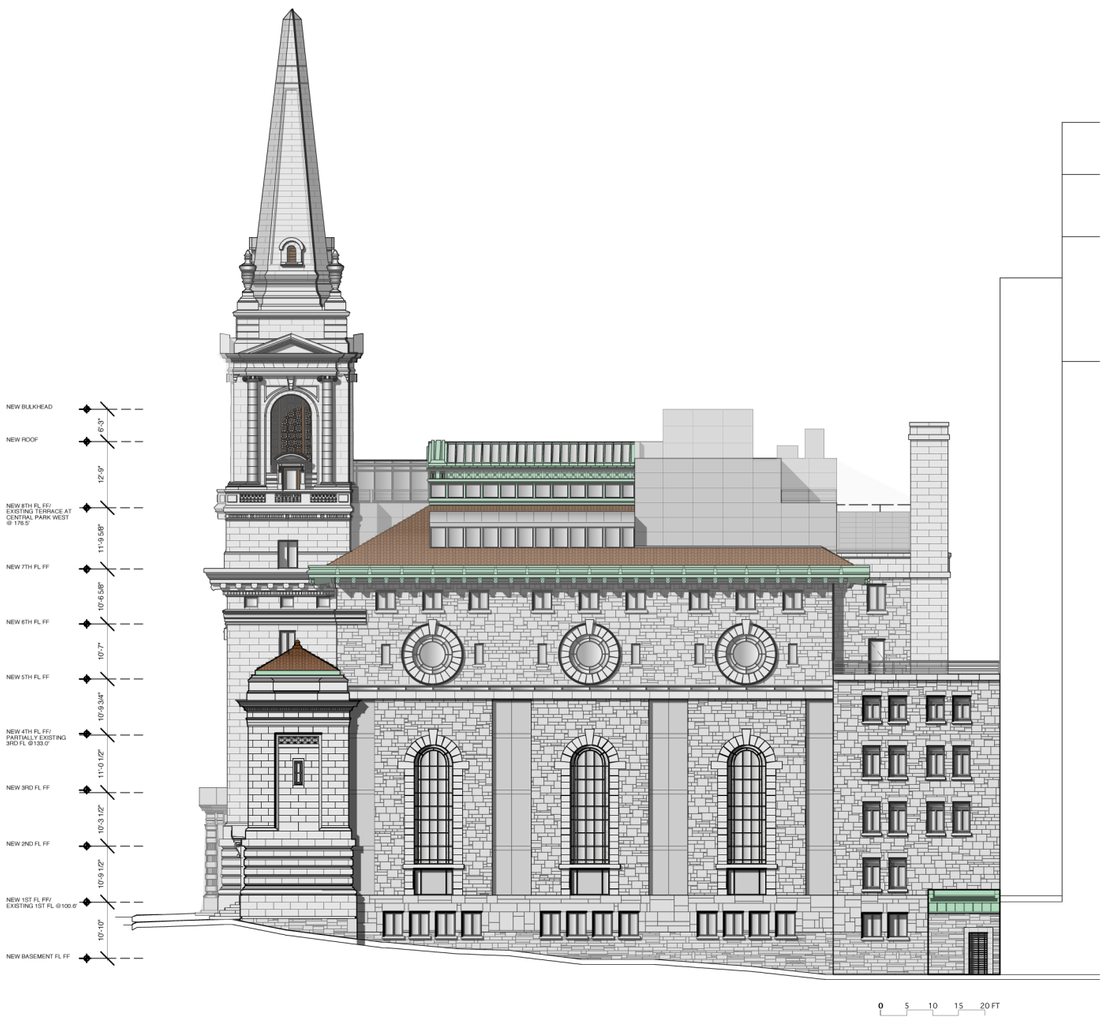

1 PREVIOUSLY PROPOSED (12/09/14)

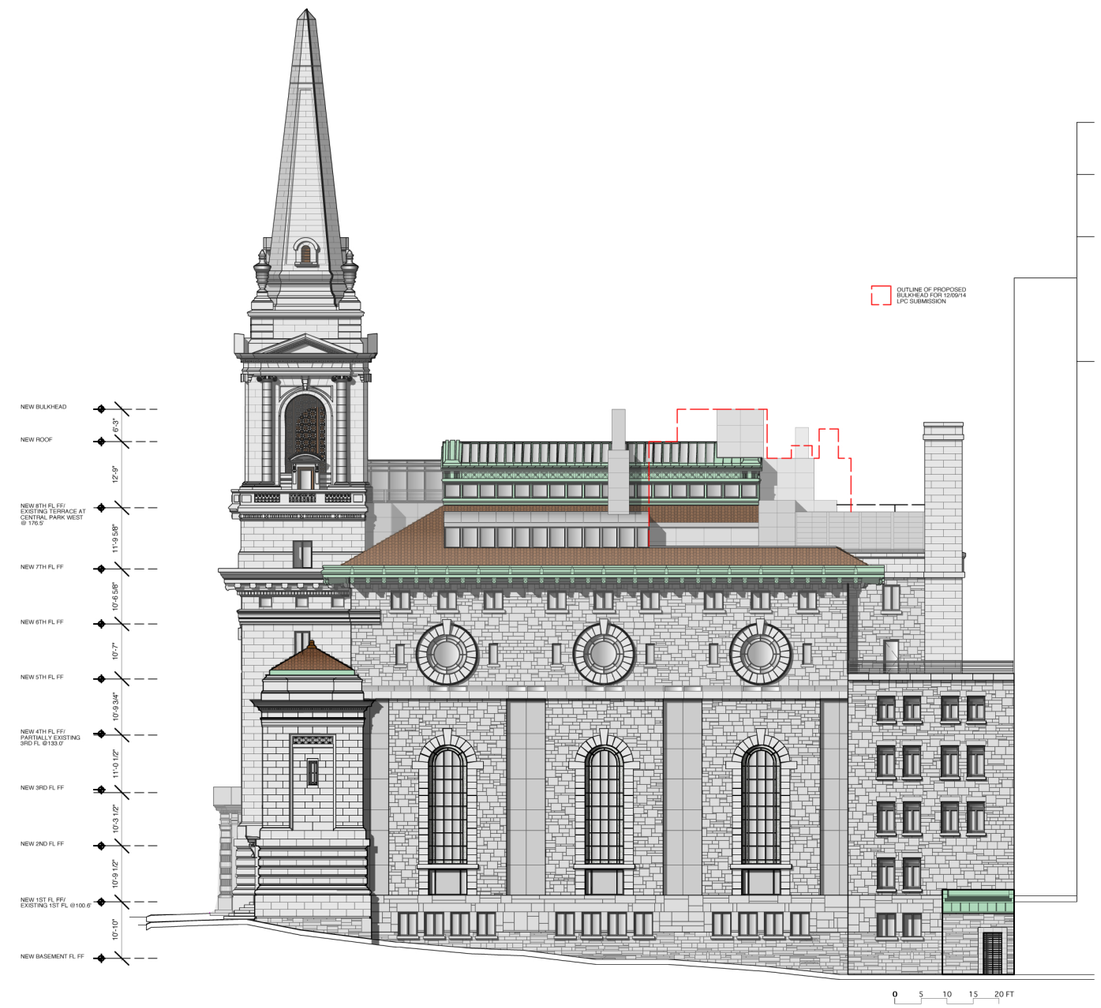

2 PROPOSED (02/12/15)

361 Central Park West

GKV
Gerner Kronick + Valcarcel, Architects, PC

OWNER
361 CENTRAL PARK WEST LLC
390 Berry Street, Suite 200
Brooklyn, NY 11249
Tel: 718 302-2171

LOCATION
361 CENTRAL PARK WEST
New York, NY 10025

ARCHITECT
GERNER KRONICK + VALCARCEL, ARCHITECTS, DPC
443 Park Avenue South, 2FL
New York, NY 10016
Tel: 212 679-6362

PRESERVATION CONSULTANT
LI SALTZMAN ARCHITECTS
50 Broadway, 33rd FL
New York, NY 10004
Tel: 212 941-1838

STRUCTURAL ENGINEER
WSP GROUP
228 East 45th Street, 3FL
New York, NY 10017
Tel: 212 687-9888

M.E.P. & SECURITY ENGINEER
LILKER
1001 Avenue of the Americas
New York, NY 10018
Tel: 212 695-1000

CODE CONSULTANT
JAM CONSULTANTS
104 West 29th Street, 9FL
New York, NY 10001
Tel: 212 244-4427

LEGAL CONSULTANT
AKERMAN LLP
666 Fifth Avenue, 20th Floor
New York, NY 10103
Tel: 212 880-3800

LIGHTING CONSULTANT
ML STUDIO
929 Lorimer Street, 3R
Brooklyn, NY 11222
Tel: 718 782-0874

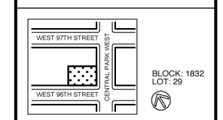

BLOCK: 1832
LOT: 29

PREV. PROP. 12/09/14 & PROPOSED 02/12/15 NORTH ELEVATION

02/12/2015

DRAWING NO:
LPC-704

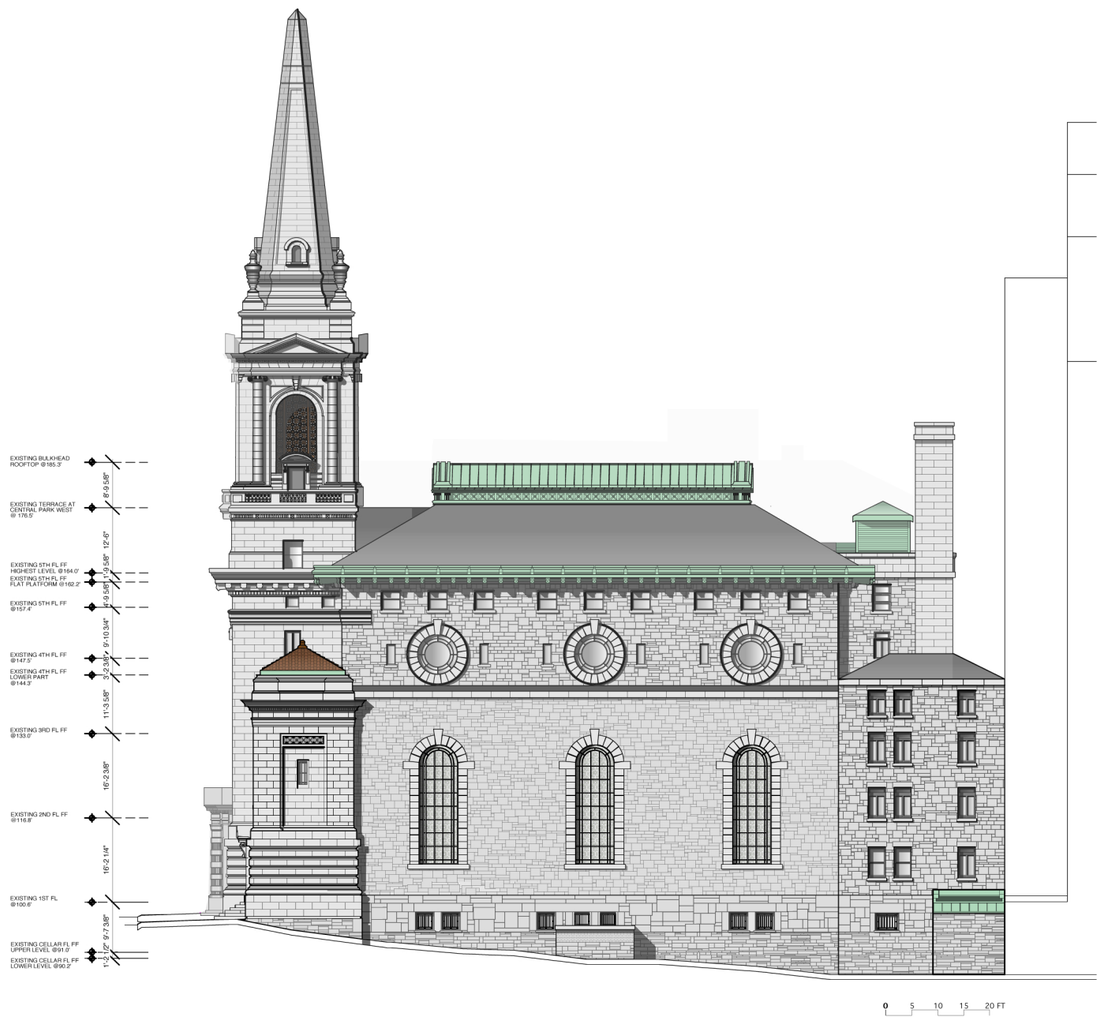

1 EXISTING

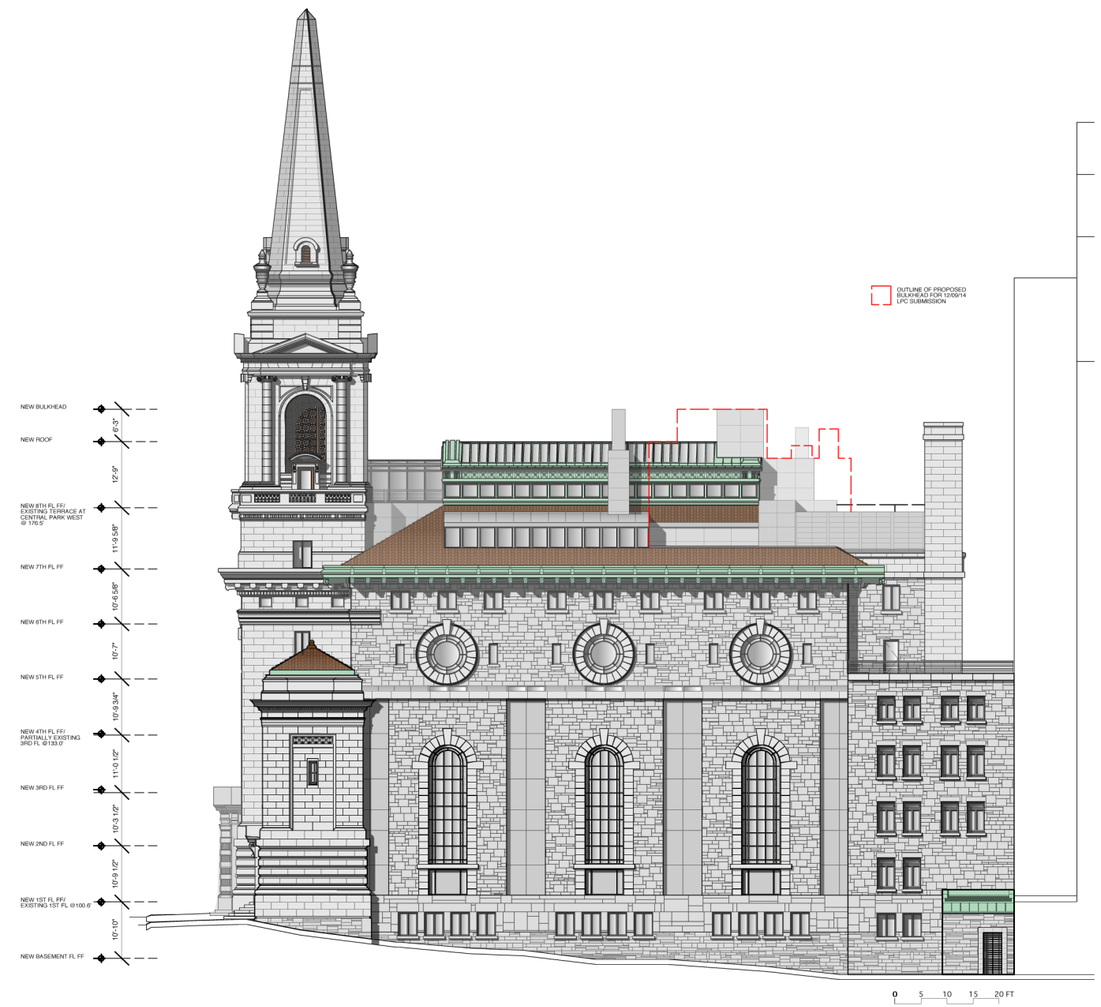

2 PROPOSED (02/12/15)

361 Central Park West

GKV
Gerner Kronick + Valcarcel, Architects, PC

OWNER
361 CENTRAL PARK WEST LLC
390 Berry Street, Suite 200
Brooklyn, NY 11249
Tel: 718 302-2171

LOCATION
361 CENTRAL PARK WEST
New York, NY 10025

ARCHITECT
GERNER KRONICK + VALCARCEL, ARCHITECTS, DPC
443 Park Avenue South, 2FL
New York, NY 10016
Tel: 212 679-6362

PRESERVATION CONSULTANT
LI SALTZMAN ARCHITECTS
50 Broadway, 33rd FL
New York, NY 10004
Tel: 212 941-1838

STRUCTURAL ENGINEER
WSP GROUP
228 East 45th Street, 3FL
New York, NY 10017
Tel: 212 687-9888

M.E.P. & SECURITY ENGINEER
LILKER
1001 Avenue of the Americas
New York, NY 10018
Tel: 212 695-1000

CODE CONSULTANT
JAM CONSULTANTS
104 West 29th Street, 9FL
New York, NY 10001
Tel: 212 244-4427

LEGAL CONSULTANT
AKERMAN LLP
666 Fifth Avenue, 20th Floor
New York, NY 10103
Tel: 212 880-3800

LIGHTING CONSULTANT
ML STUDIO
929 Lorimer Street, 3R
Brooklyn, NY 11222
Tel: 718 782-0874

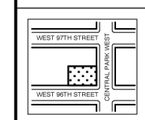

BLOCK: 1832
LOT: 29

EXISTING & PROPOSED 02/12/15 NORTH ELEVATION

02/12/2015

DRAWING NO:
LPC-705

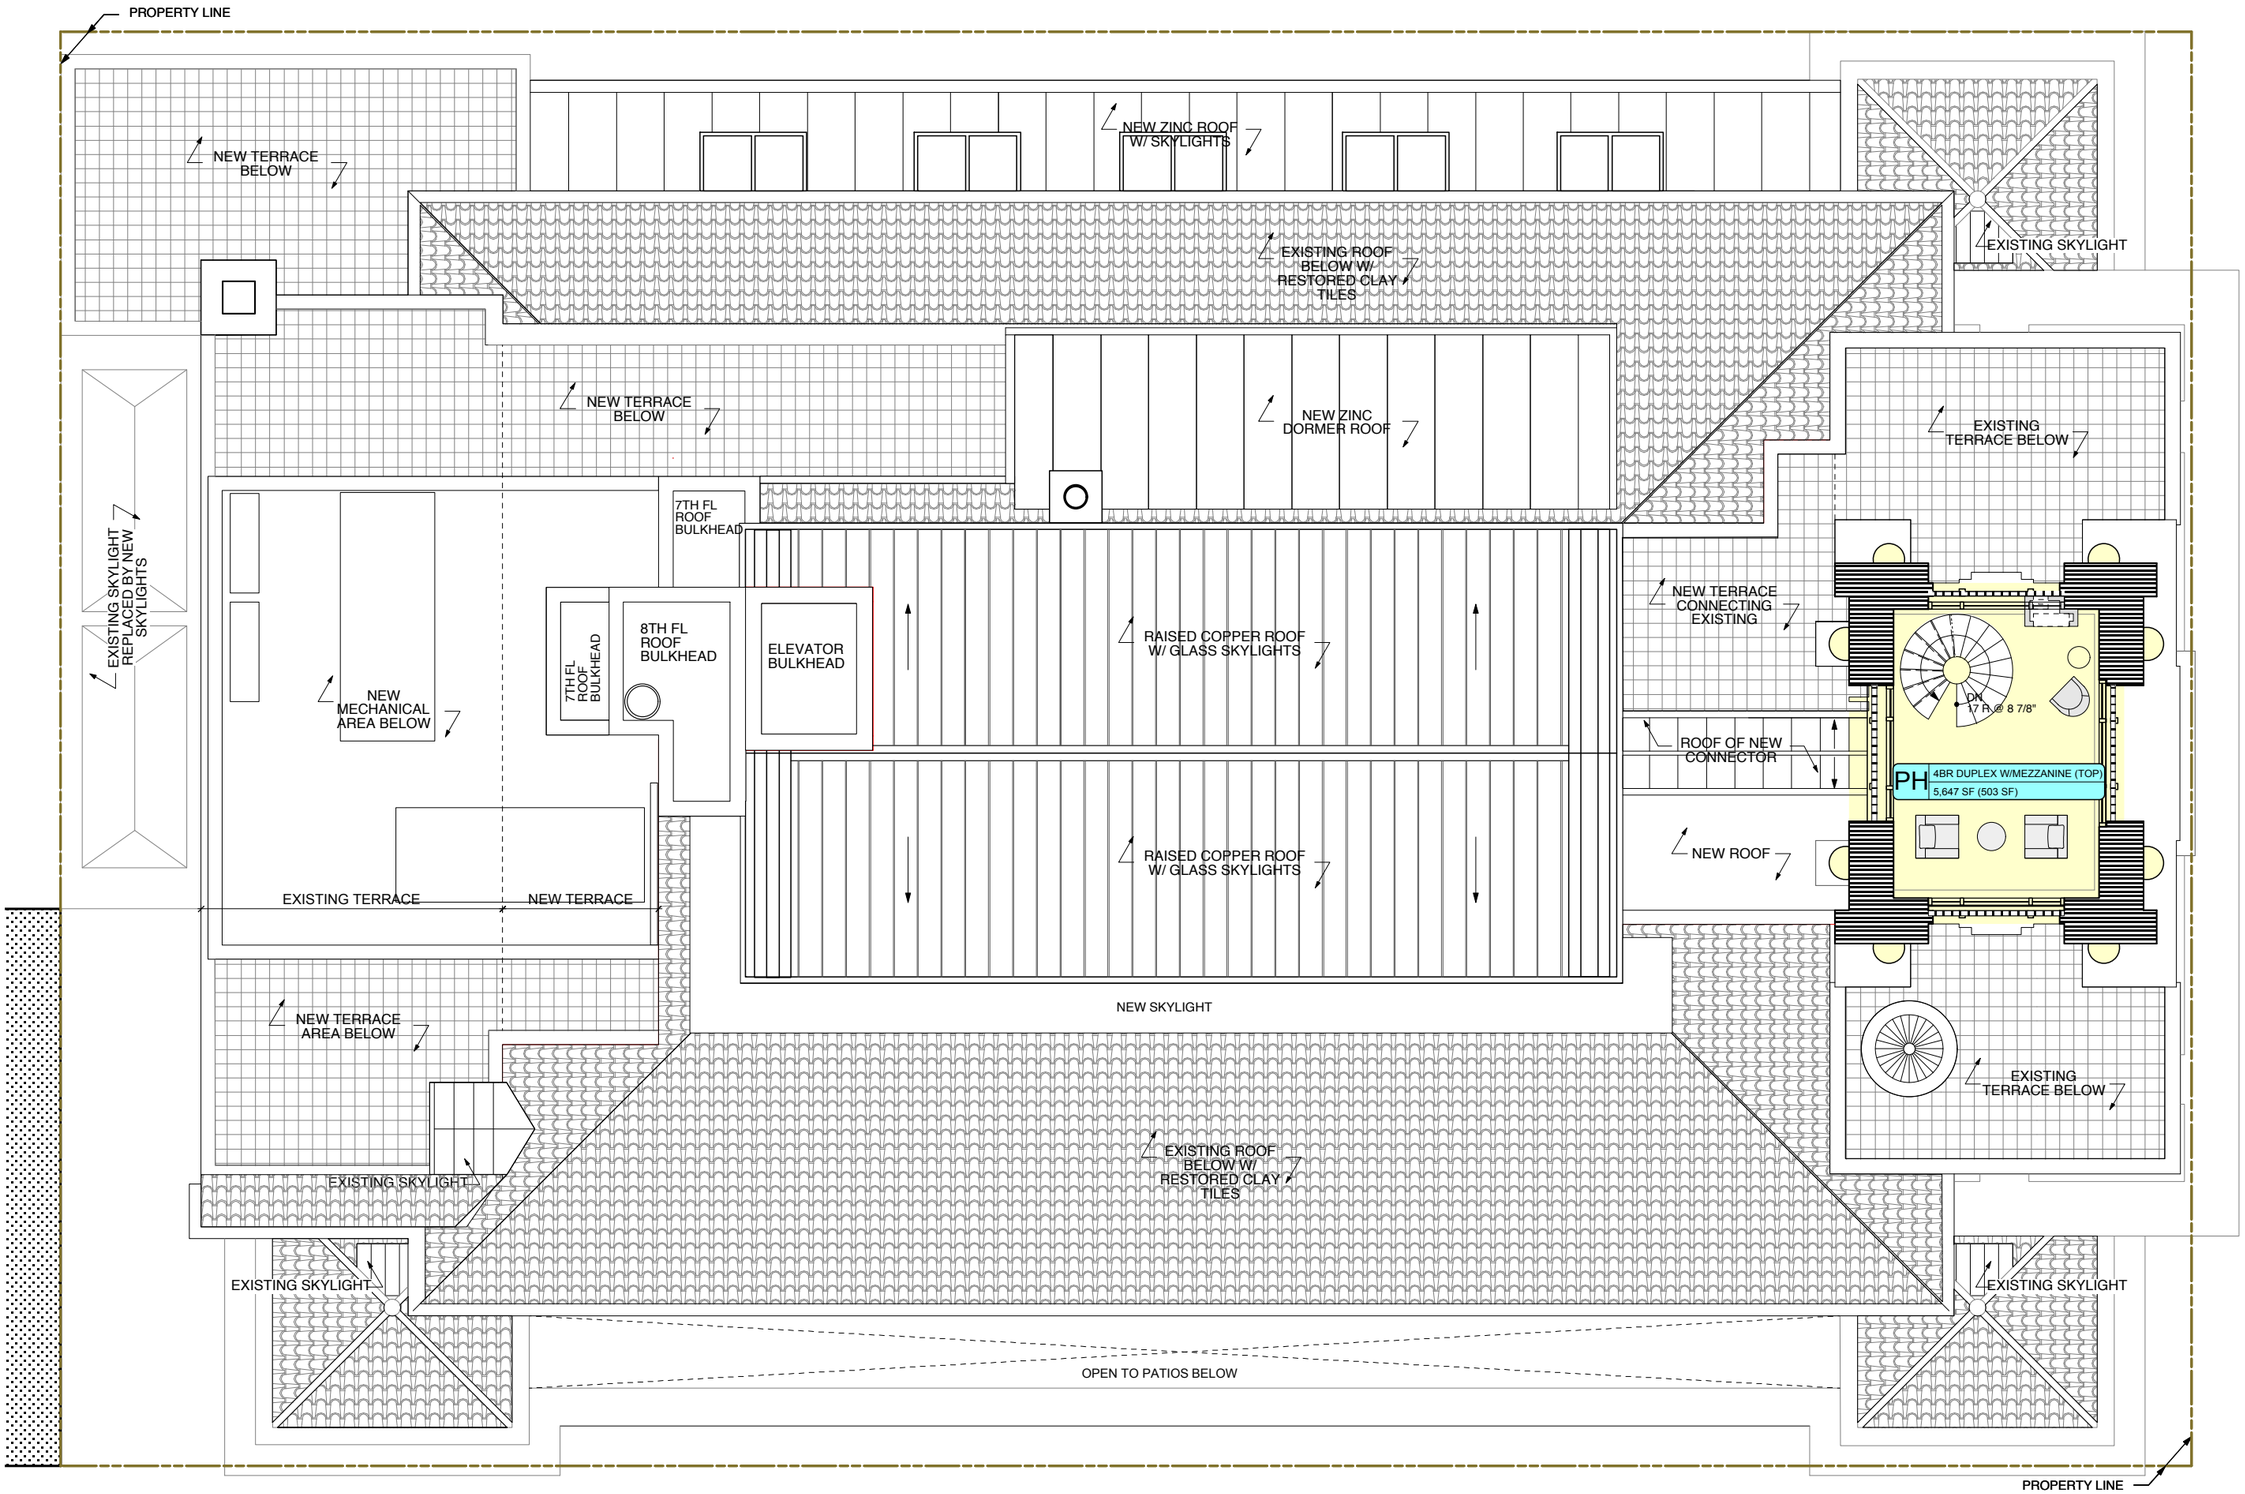

361 Central Park West

GKV
Gerner Kronick + Valcarcel, Architects, PC

OWNER
361 CENTRAL PARK WEST LLC
390 Berry street, Suite 200
Brooklyn, NY 11249
Tel: 718 302-2171

LOCATION
361 CENTRAL PARK WEST
New York, NY 10025

ARCHITECT
GERNER KRONICK + VALCARCEL, ARCHITECTS, DPC
443 Park Avenue South, 2FL
New York, NY 10016
Tel: 212 679-6362

PRESERVATION CONSULTANT
LI SALTZMAN ARCHITECTS
50 Broadway, 33rd FL
New York, NY 10004
Tel: 212 941-1838

STRUCTURAL ENGINEER
WSP GROUP
228 East 45th Street, 3FL
New York, NY 10017
Tel: 212 687-9888

M.E.P. & SECURITY ENGINEER
LILKER
1001 Avenue of the Americas
New York, NY 10018
Tel: 212 695-1000

CODE CONSULTANT
JAM CONSULTANTS
104 West 29th Street, 9FL
New York, NY 10001
Tel: 212 244-4427

LEGAL CONSULTANT
AKERMAN LLP
666 Fifth Avenue, 20th Floor
New York, NY 10103
Tel: 212 880-3800

LIGHTING CONSULTANT
ML STUDIO
929 Lorimer Street, 3R
Brooklyn, NY 11222
Tel: 718 782-0874

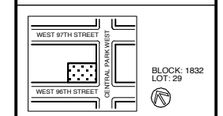

BLOCK: 1832
LOT: 29

PROPOSED ROOF/ STEEPLE PLAN

SCALE: 1 = 3/32"
02/12/2015

DRAWING NO:
LPC-800

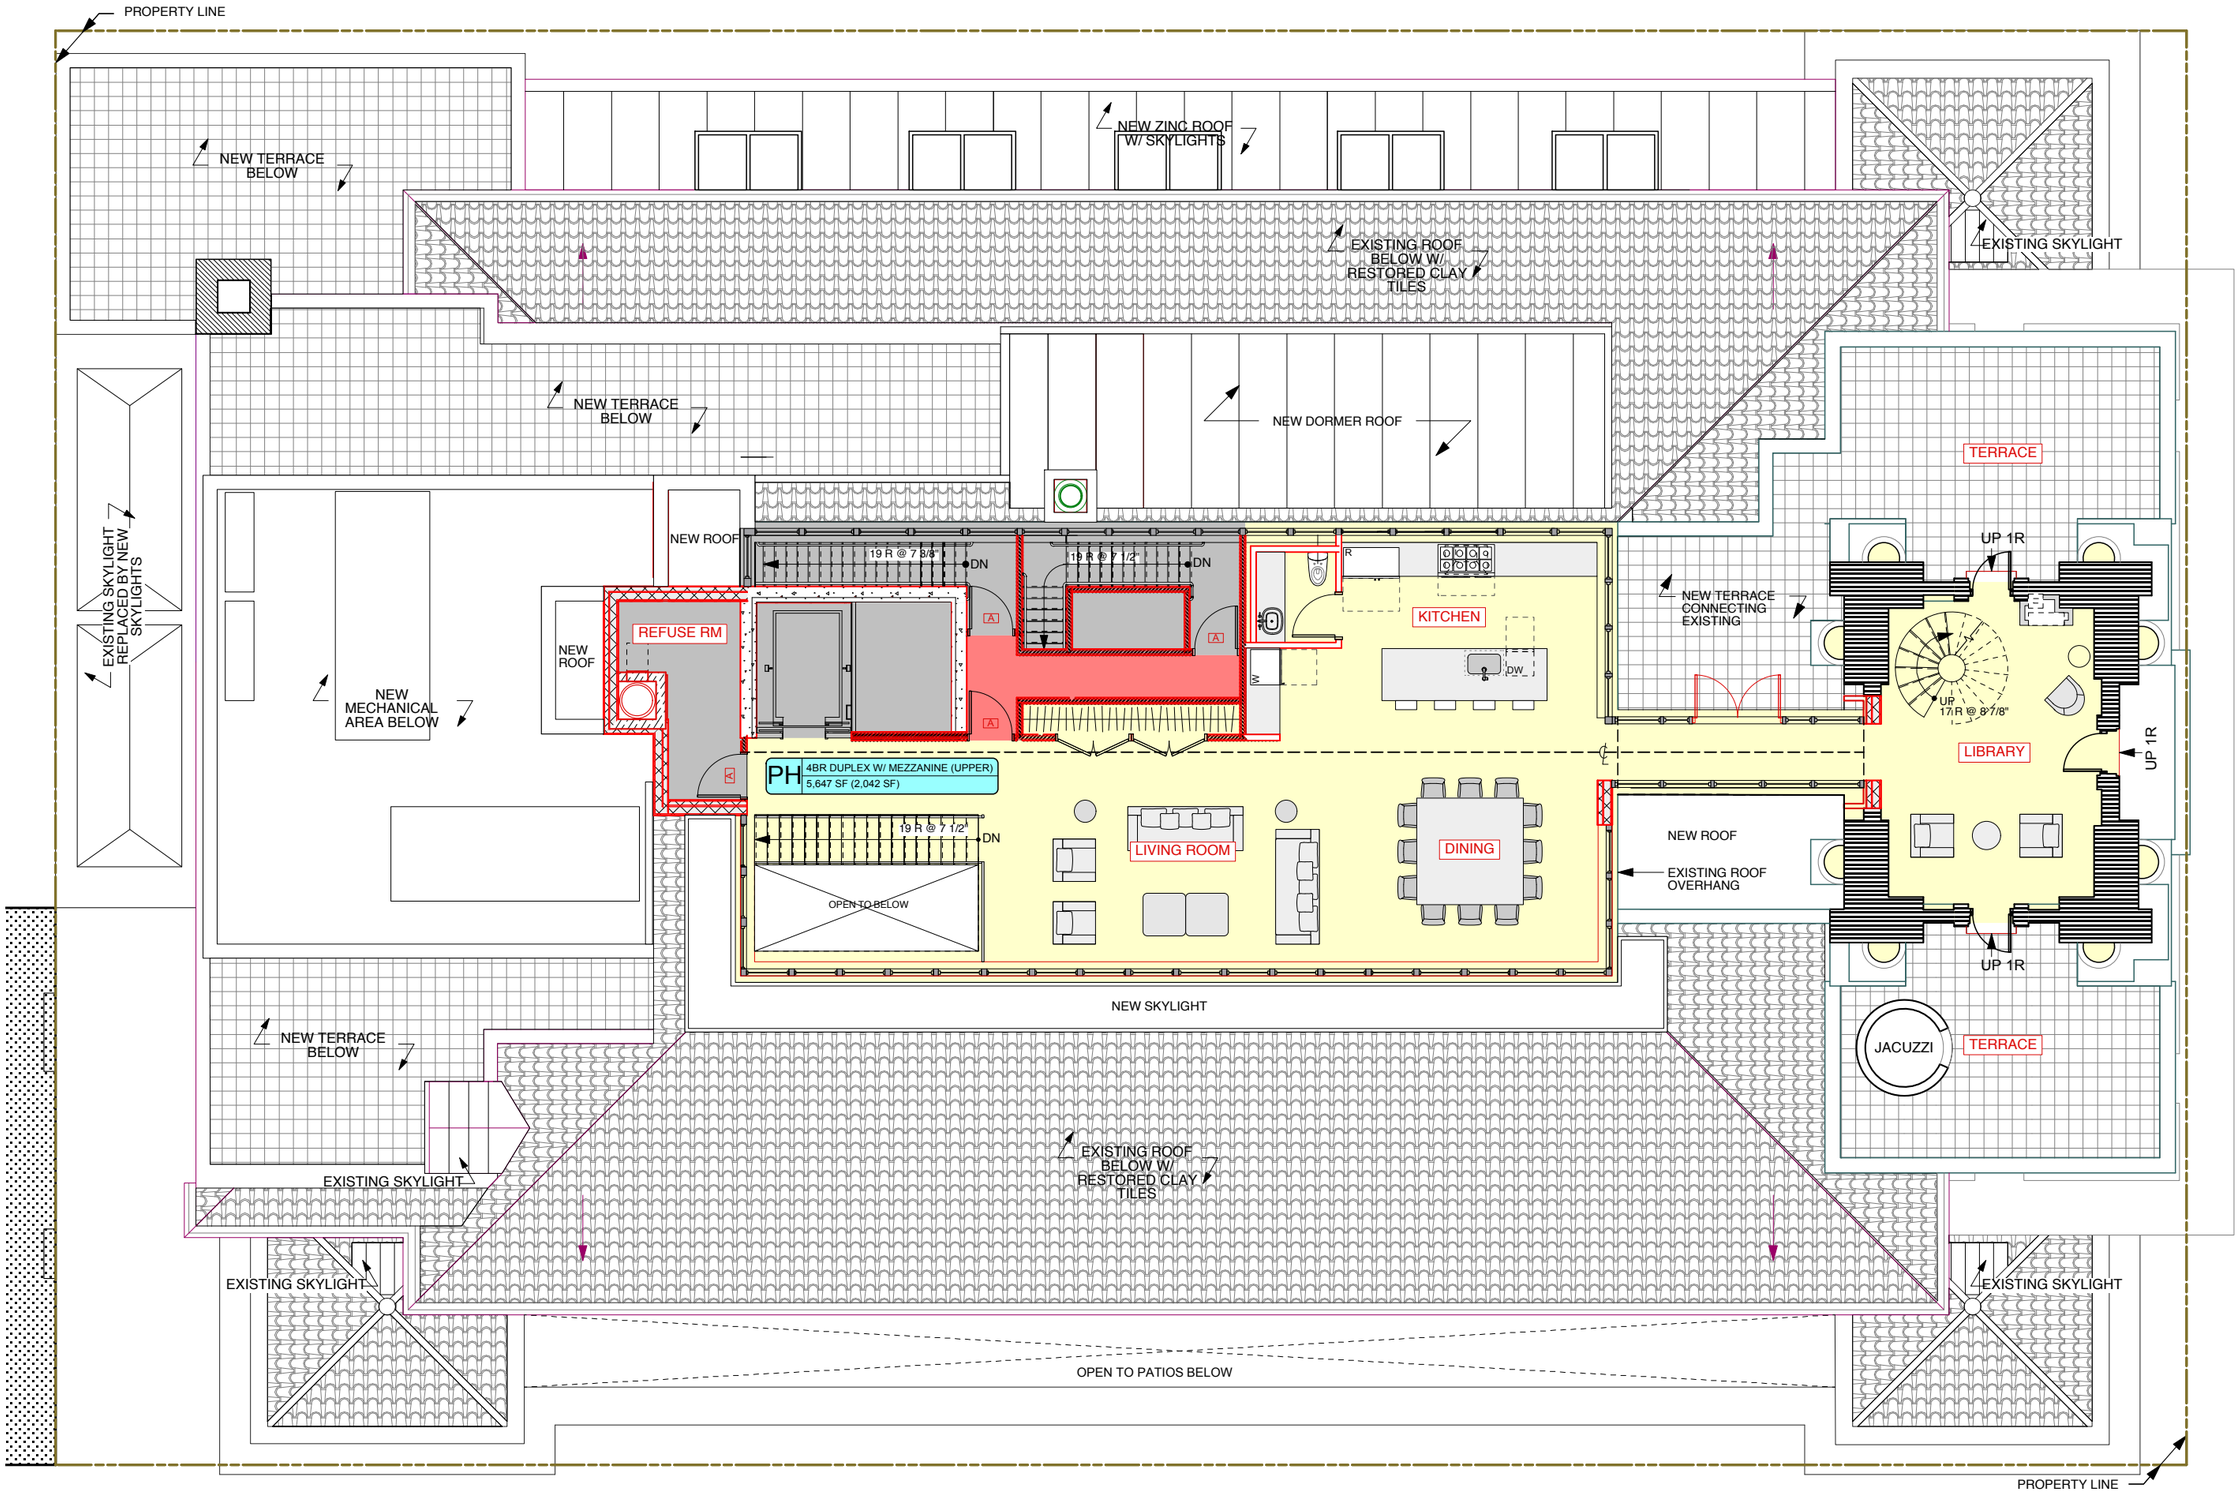

361 Central Park West

GKV
Gerner Kronick + Valcarcel, Architects, PC

OWNER
361 CENTRAL PARK WEST LLC
390 Berry street, Suite 200
Brooklyn, NY 11249
Tel: 718 302-2171

LOCATION
361 CENTRAL PARK WEST
New York, NY 10025

ARCHITECT
GERNER KRONICK + VALCARCEL, ARCHITECTS, DPC
443 Park Avenue South, 2FL
New York, NY 10016
Tel: 212 679-6362

PRESERVATION CONSULTANT
LI SALTZMAN ARCHITECTS
50 Broadway, 33rd FL
New York, NY 10004
Tel: 212 941-1838

STRUCTURAL ENGINEER
WSP GROUP
228 East 45th Street, 3FL
New York, NY 10017
Tel: 212 687-9888

M.E.P. & SECURITY ENGINEER
LILKER
1001 Avenue of the Americas
New York, NY 10018
Tel: 212 695-1000

CODE CONSULTANT
JAM CONSULTANTS
104 West 29th Street, 9FL
New York, NY 10001
Tel: 212 244-4427

LEGAL CONSULTANT
AKERMAN LLP
666 Fifth Avenue, 20th Floor
New York, NY 10103
Tel: 212 880-3800

LIGHTING CONSULTANT
ML STUDIO
929 Lorimer Street, 3R
Brooklyn, NY 11222
Tel: 718 782-0874

WEST 97TH STREET
CENTRAL PARK WEST
WEST 96TH STREET
BLOCK: 1832
LOT: 29

PROPOSED
EIGHTH FLOOR PLAN

SCALE: 1 = 3/32"
02/12/2015

DRAWING NO:
LPC - 801

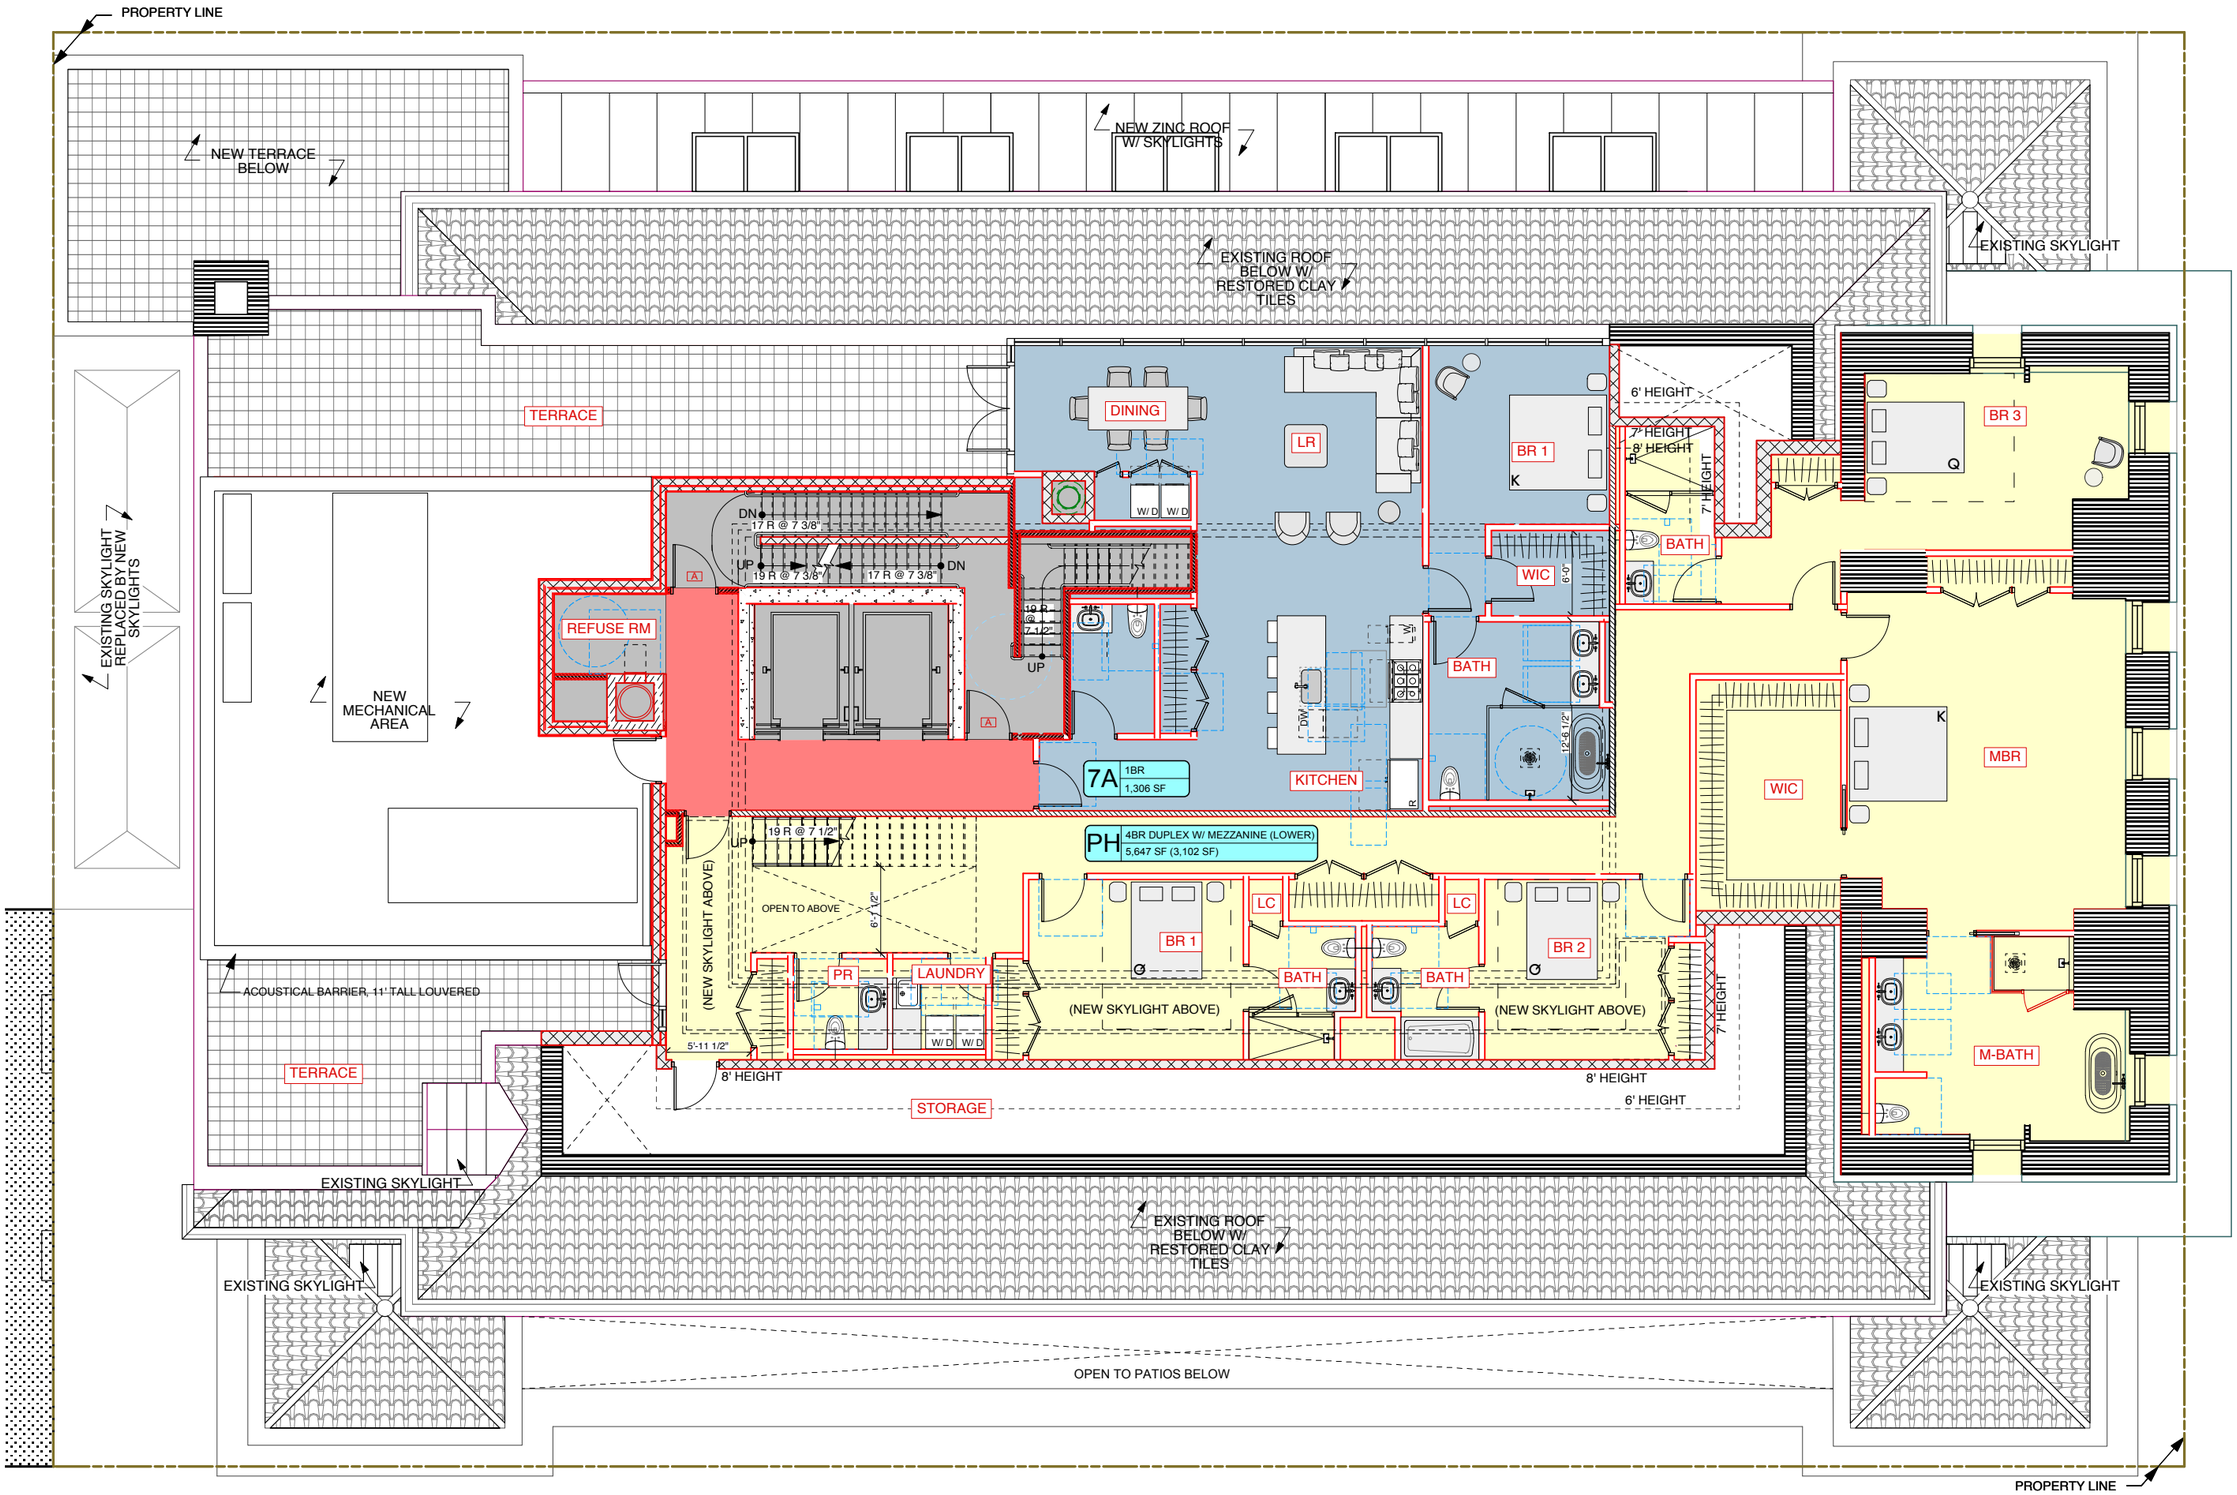

361 Central Park West

GKV
Gerner Kronick + Valcarcel, Architects, PC

OWNER
361 CENTRAL PARK WEST LLC
390 Berry street, Suite 200
Brooklyn, NY 11249
Tel: 718 302-2171

LOCATION
361 CENTRAL PARK WEST
New York, NY 10025

ARCHITECT
GERNER KRONICK + VALCARCEL, ARCHITECTS, DPC
443 Park Avenue South, 2FL
New York, NY 10016
Tel: 212 679-6362

PRESERVATION CONSULTANT
LI SALTZMAN ARCHITECTS
50 Broadway, 33rd FL
New York, NY 10004
Tel: 212 941-1838

STRUCTURAL ENGINEER
WSP GROUP
228 East 45th Street, 3FL
New York, NY 10017
Tel: 212 687-9888

M.E.P. & SECURITY ENGINEER
LILKER
1001 Avenue of the Americas
New York, NY 10018
Tel: 212 695-1000

CODE CONSULTANT
JAM CONSULTANTS
104 West 29th Street, 9FL
New York, NY 10001
Tel: 212 244-4427

LEGAL CONSULTANT
AKERMAN LLP
666 Fifth Avenue, 20th Floor
New York, NY 10103
Tel: 212 880-3800

LIGHTING CONSULTANT
ML STUDIO
929 Lorimer Street, 3R
Brooklyn, NY 11222
Tel: 718 782-0874

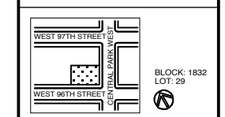

BLOCK: 1832
LOT: 29

PROPOSED SEVENTH FLOOR PLAN

SCALE: 1 = 3/32"
02/12/2015

DRAWING NO:
LPC-802

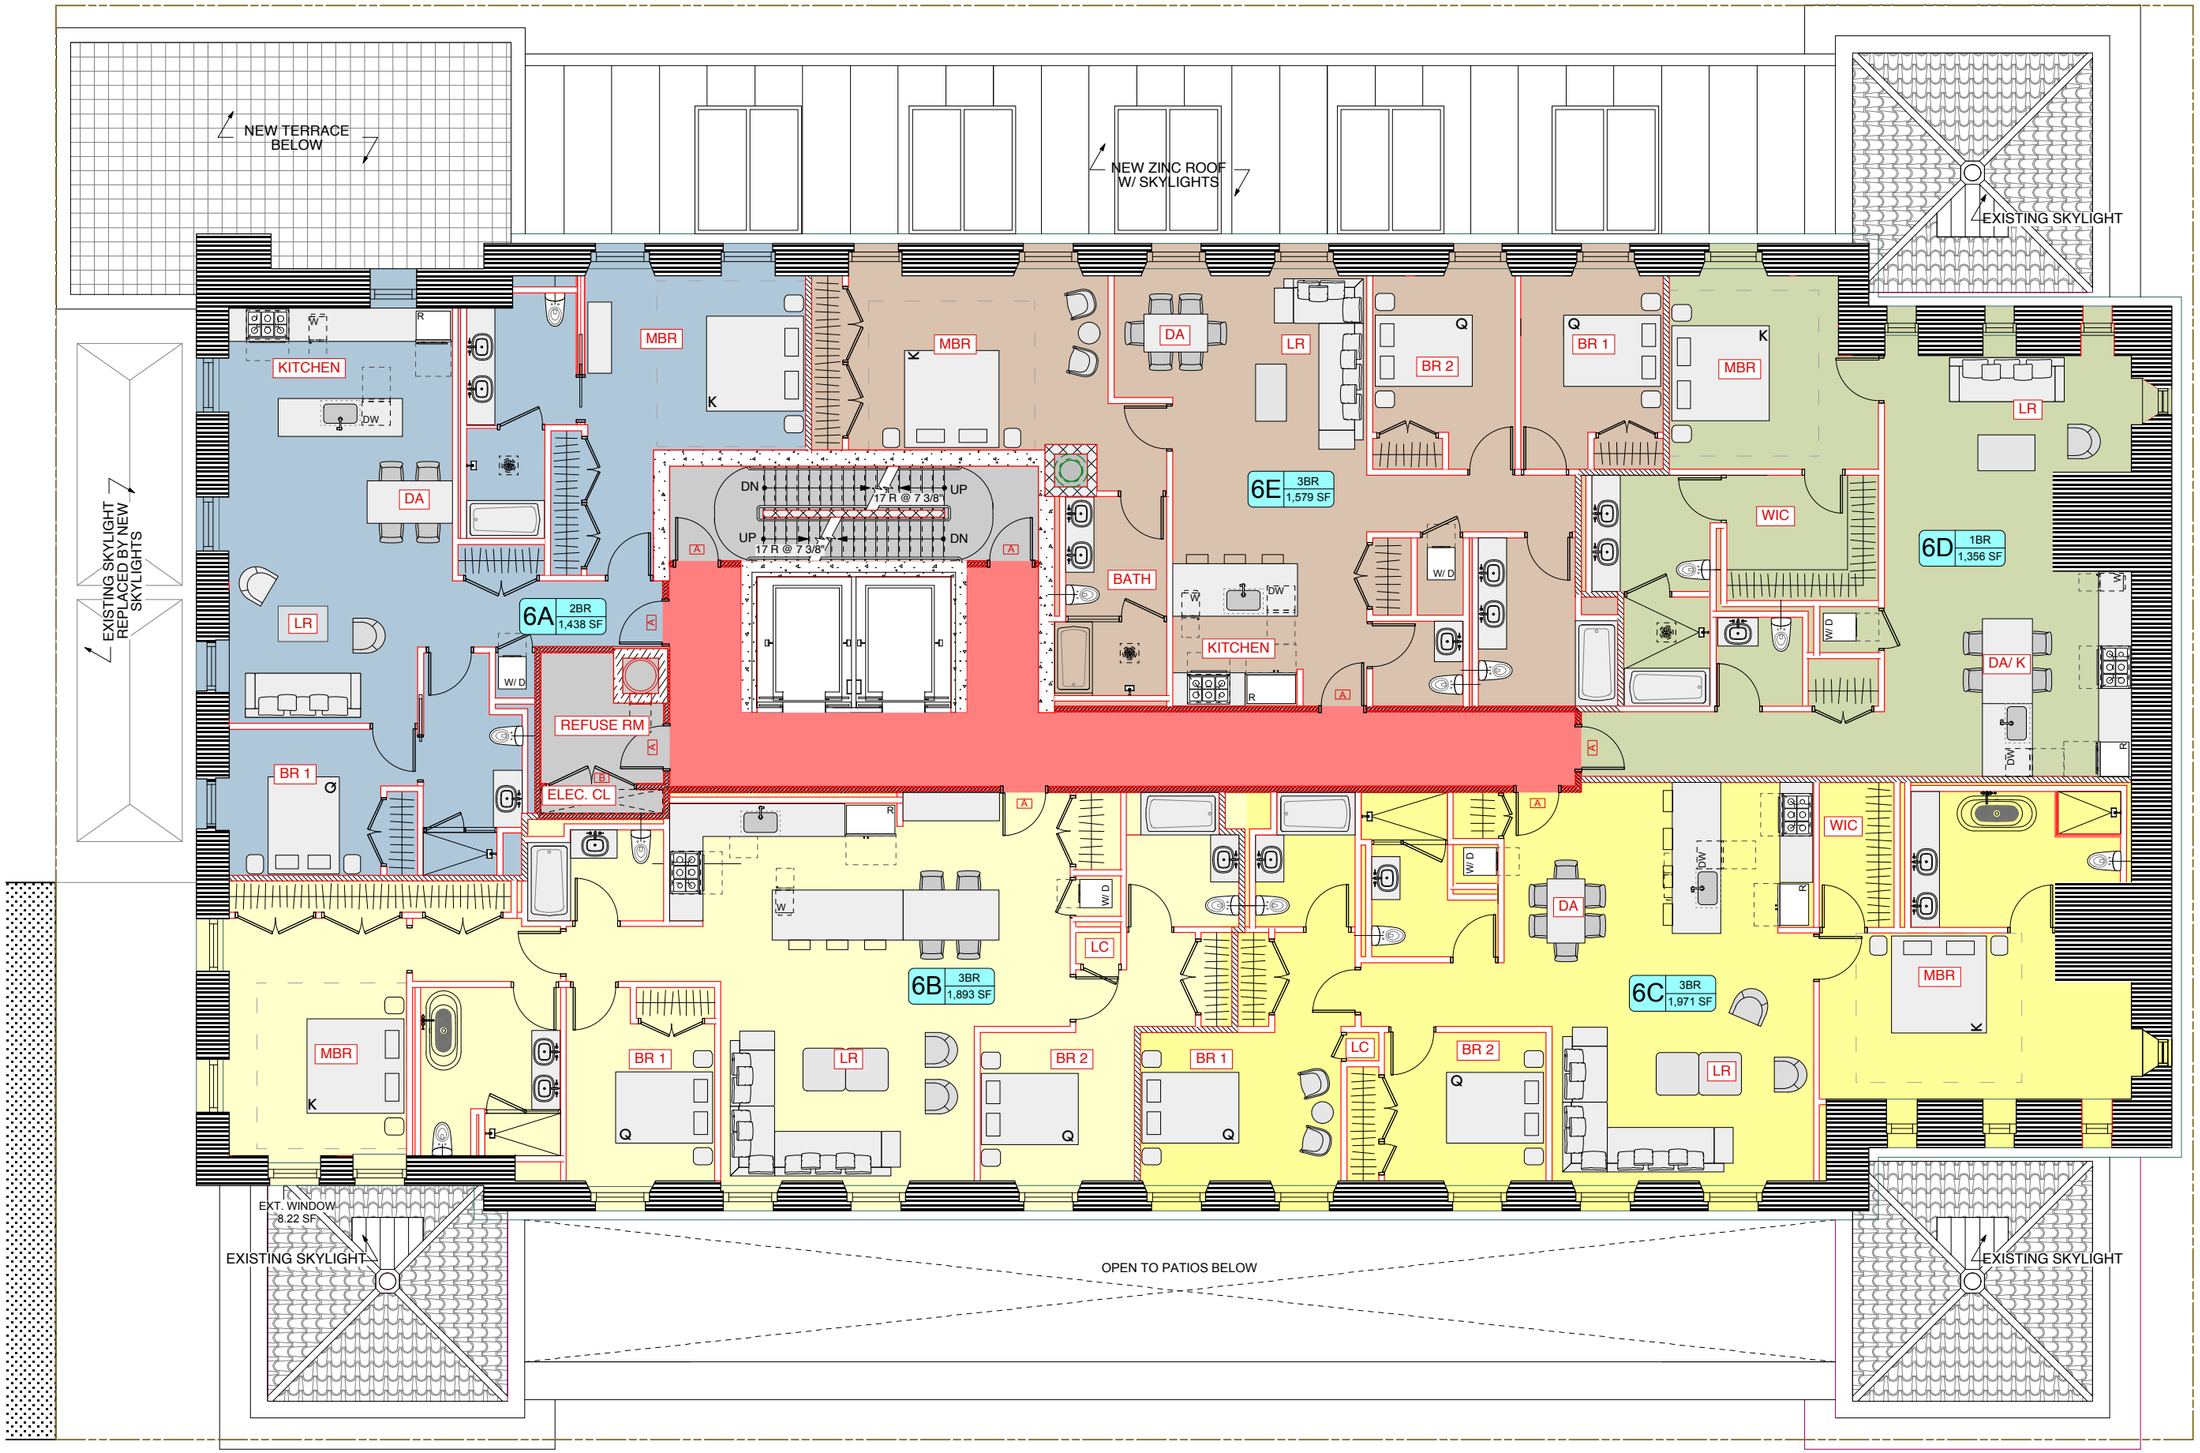

361 Central Park West

GKV
Gerner Kronick + Valcarcel, Architects, PC

OWNER
361 CENTRAL PARK WEST LLC
390 Berry street, Suite 200
Brooklyn, NY 11249
Tel: 718 302-2171

LOCATION
361 CENTRAL PARK WEST
New York, NY 10025

ARCHITECT
GERNER KRONICK + VALCARCEL, ARCHITECTS, DPC
443 Park Avenue South, 2FL
New York, NY 10016
Tel: 212 679-6362

PRESERVATION CONSULTANT
LI SALTZMAN ARCHITECTS
50 Broadway, 33rd FL
New York, NY 10004
Tel: 212 941-1838

STRUCTURAL ENGINEER
WSP GROUP
228 East 45th Street, 3FL
New York, NY 10017
Tel: 212 687-9888

M.E.P. & SECURITY ENGINEER
LILKER
1001 Avenue of the Americas
New York, NY 10018
Tel: 212 695-1000

CODE CONSULTANT
JAM CONSULTANTS
104 West 29th Street, 9FL
New York, NY 10001
Tel: 212 244-4427

LEGAL CONSULTANT
AKERMAN LLP
666 Fifth Avenue, 20th Floor
New York, NY 10103
Tel: 212 880-3800

LIGHTING CONSULTANT
ML STUDIO
929 Lorimer Street, 3R
Brooklyn, NY 11222
Tel: 718 782-0874

WEST 97TH STREET
CENTRAL PARK WEST
WEST 96TH STREET

BLOCK: 1832
LOT: 29

PROPOSED
SIXTH FLOOR PLAN

SCALE: 1' = 3/32"
02/12/2015

DRAWING NO:
LPC-803

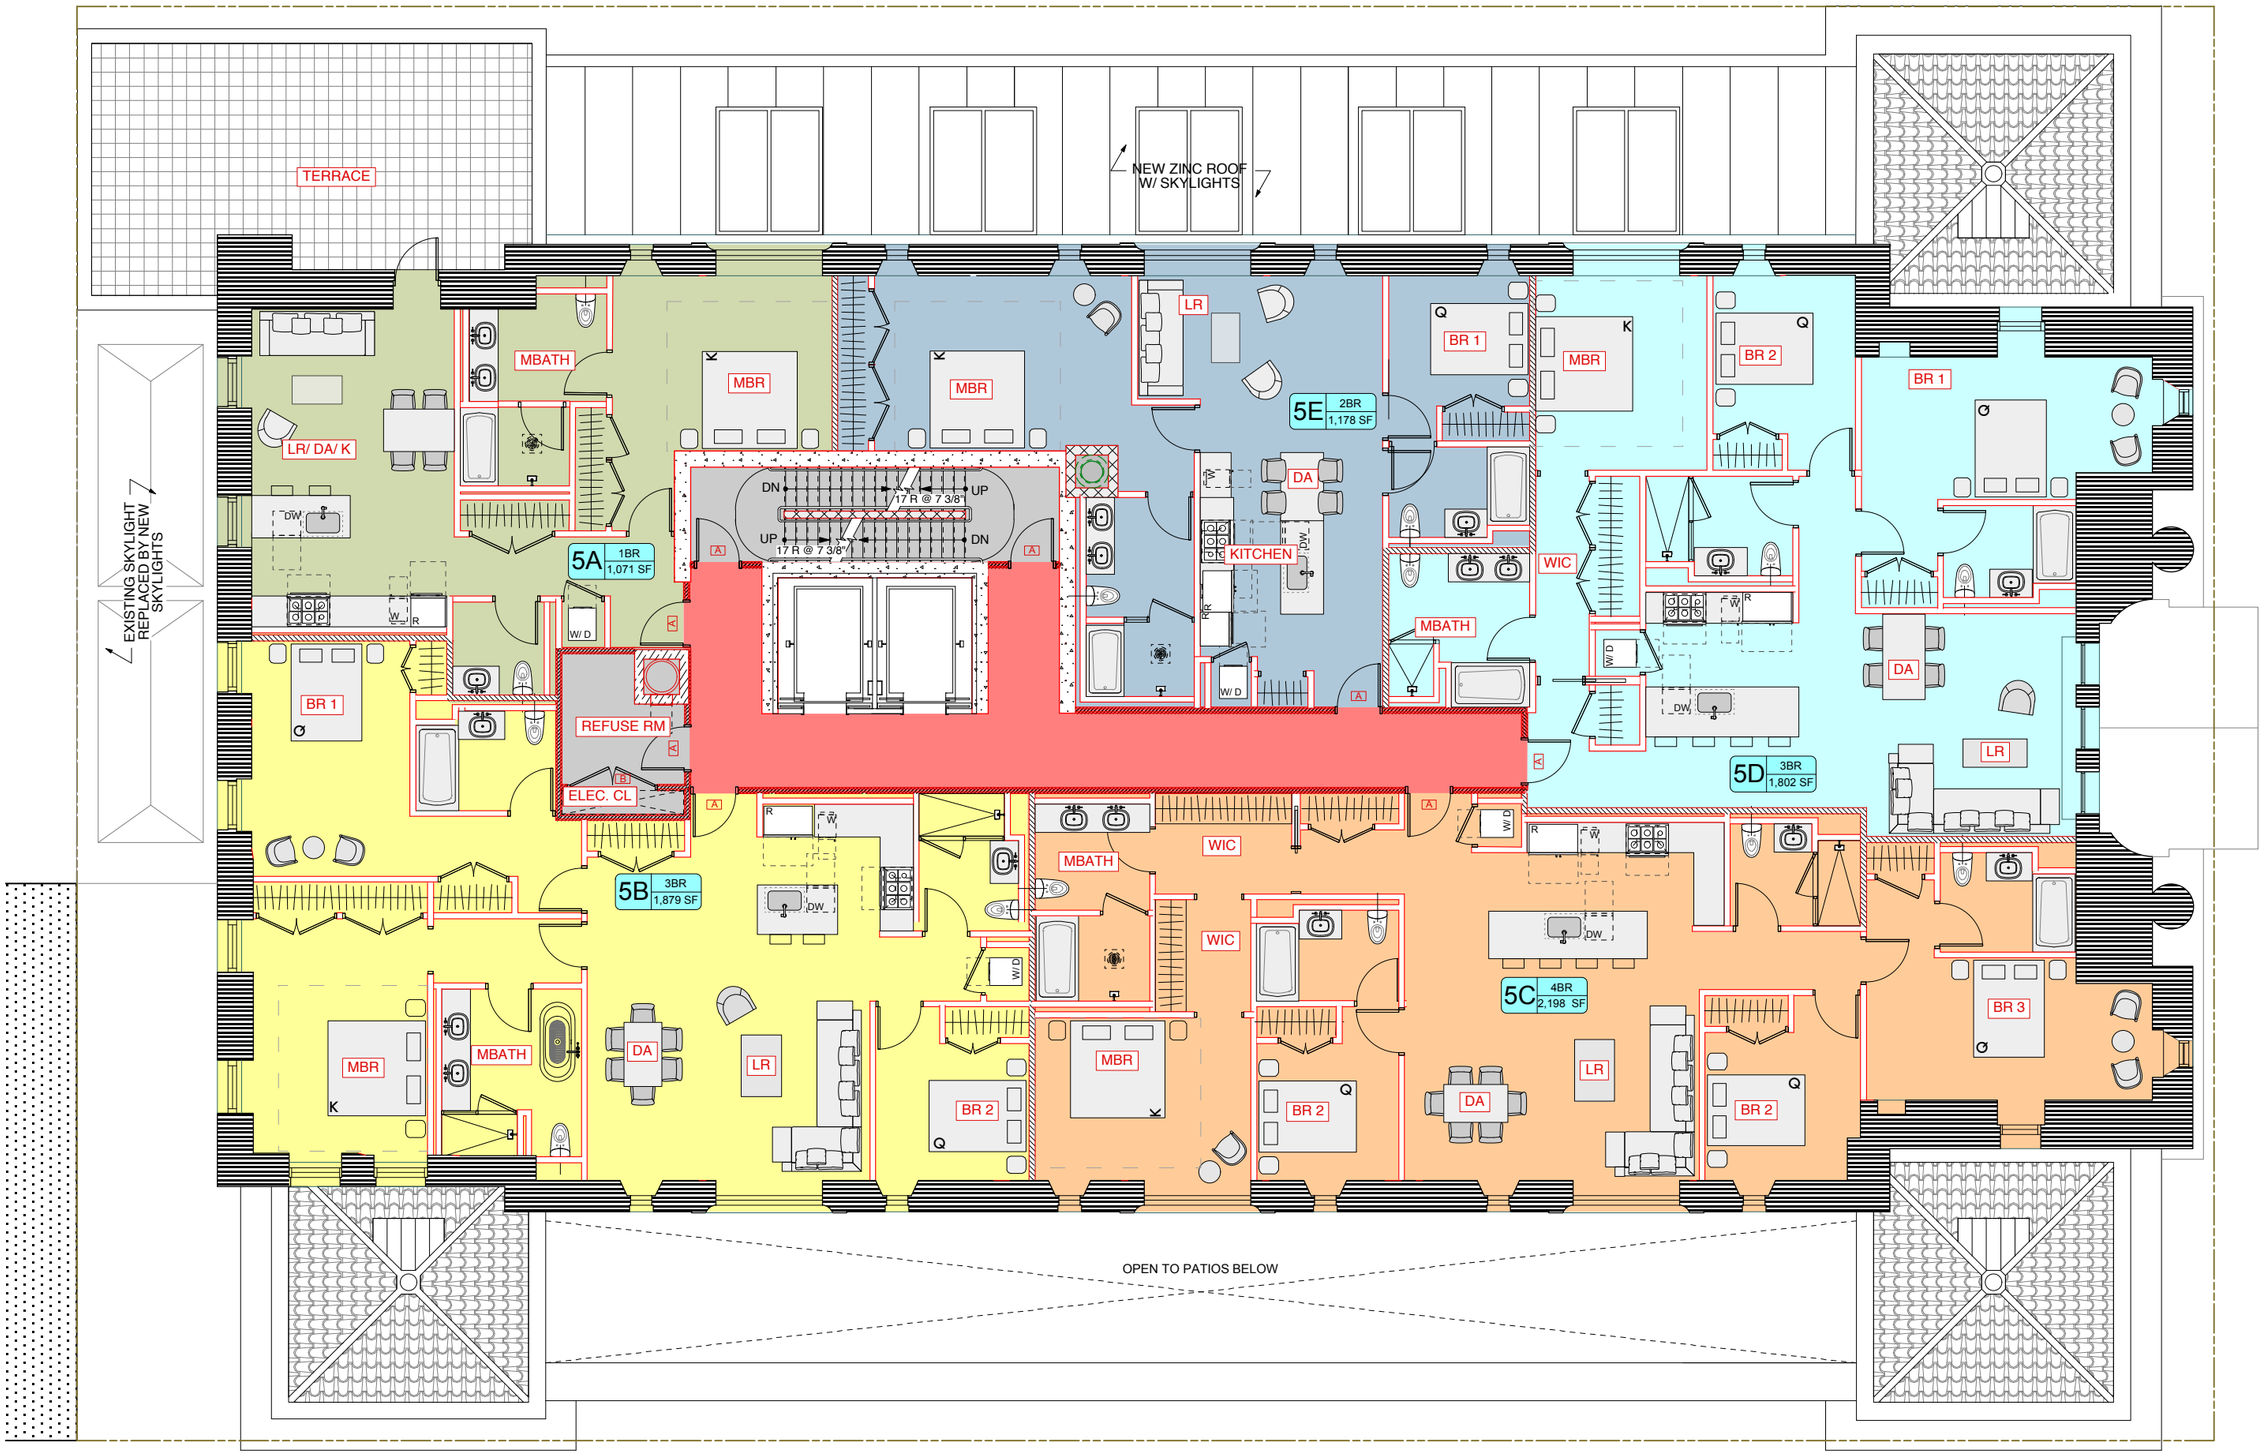

361 Central Park West

GKV
Gerner Kronick + Valcarcel, Architects, PC

OWNER
361 CENTRAL PARK WEST LLC
390 Berry street, Suite 200
Brooklyn, NY 11249
Tel: 718 302-2171

LOCATION
361 CENTRAL PARK WEST
New York, NY 10025

ARCHITECT
GERNER KRONICK + VALCARCEL, ARCHITECTS, DPC
443 Park Avenue South, 2FL
New York, NY 10016
Tel: 212 679-6362

PRESERVATION CONSULTANT
LI SALTZMAN ARCHITECTS
50 Broadway, 33rd FL
New York, NY 10004
Tel: 212 941-1838

STRUCTURAL ENGINEER
WSP GROUP
228 East 45th Street, 3FL
New York, NY 10017
Tel: 212 687-9888

M.E.P. & SECURITY ENGINEER
LILKER
1001 Avenue of the Americas
New York, NY 10018
Tel: 212 695-1000

EXPEDITOR
JAM CONSULTANTS
104 West 29th Street, 9FL
New York, NY 10001
Tel: 212 244-4427

LEGAL CONSULTANT
AKERMAN LLP
666 Fifth Avenue, 20th Floor
New York, NY 10103
Tel: 212 880-3800

LIGHTING CONSULTANT
ML STUDIO
929 Lorimer Street, 3R
Brooklyn, NY 11222
Tel: 718 782-0874

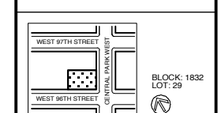

BLOCK: 1832
LOT: 29

PROPOSED
FiFTH FLOOR PLAN

SCALE: 1' = 3/32"
02/12/2015

DRAWING NO:
LPC-804

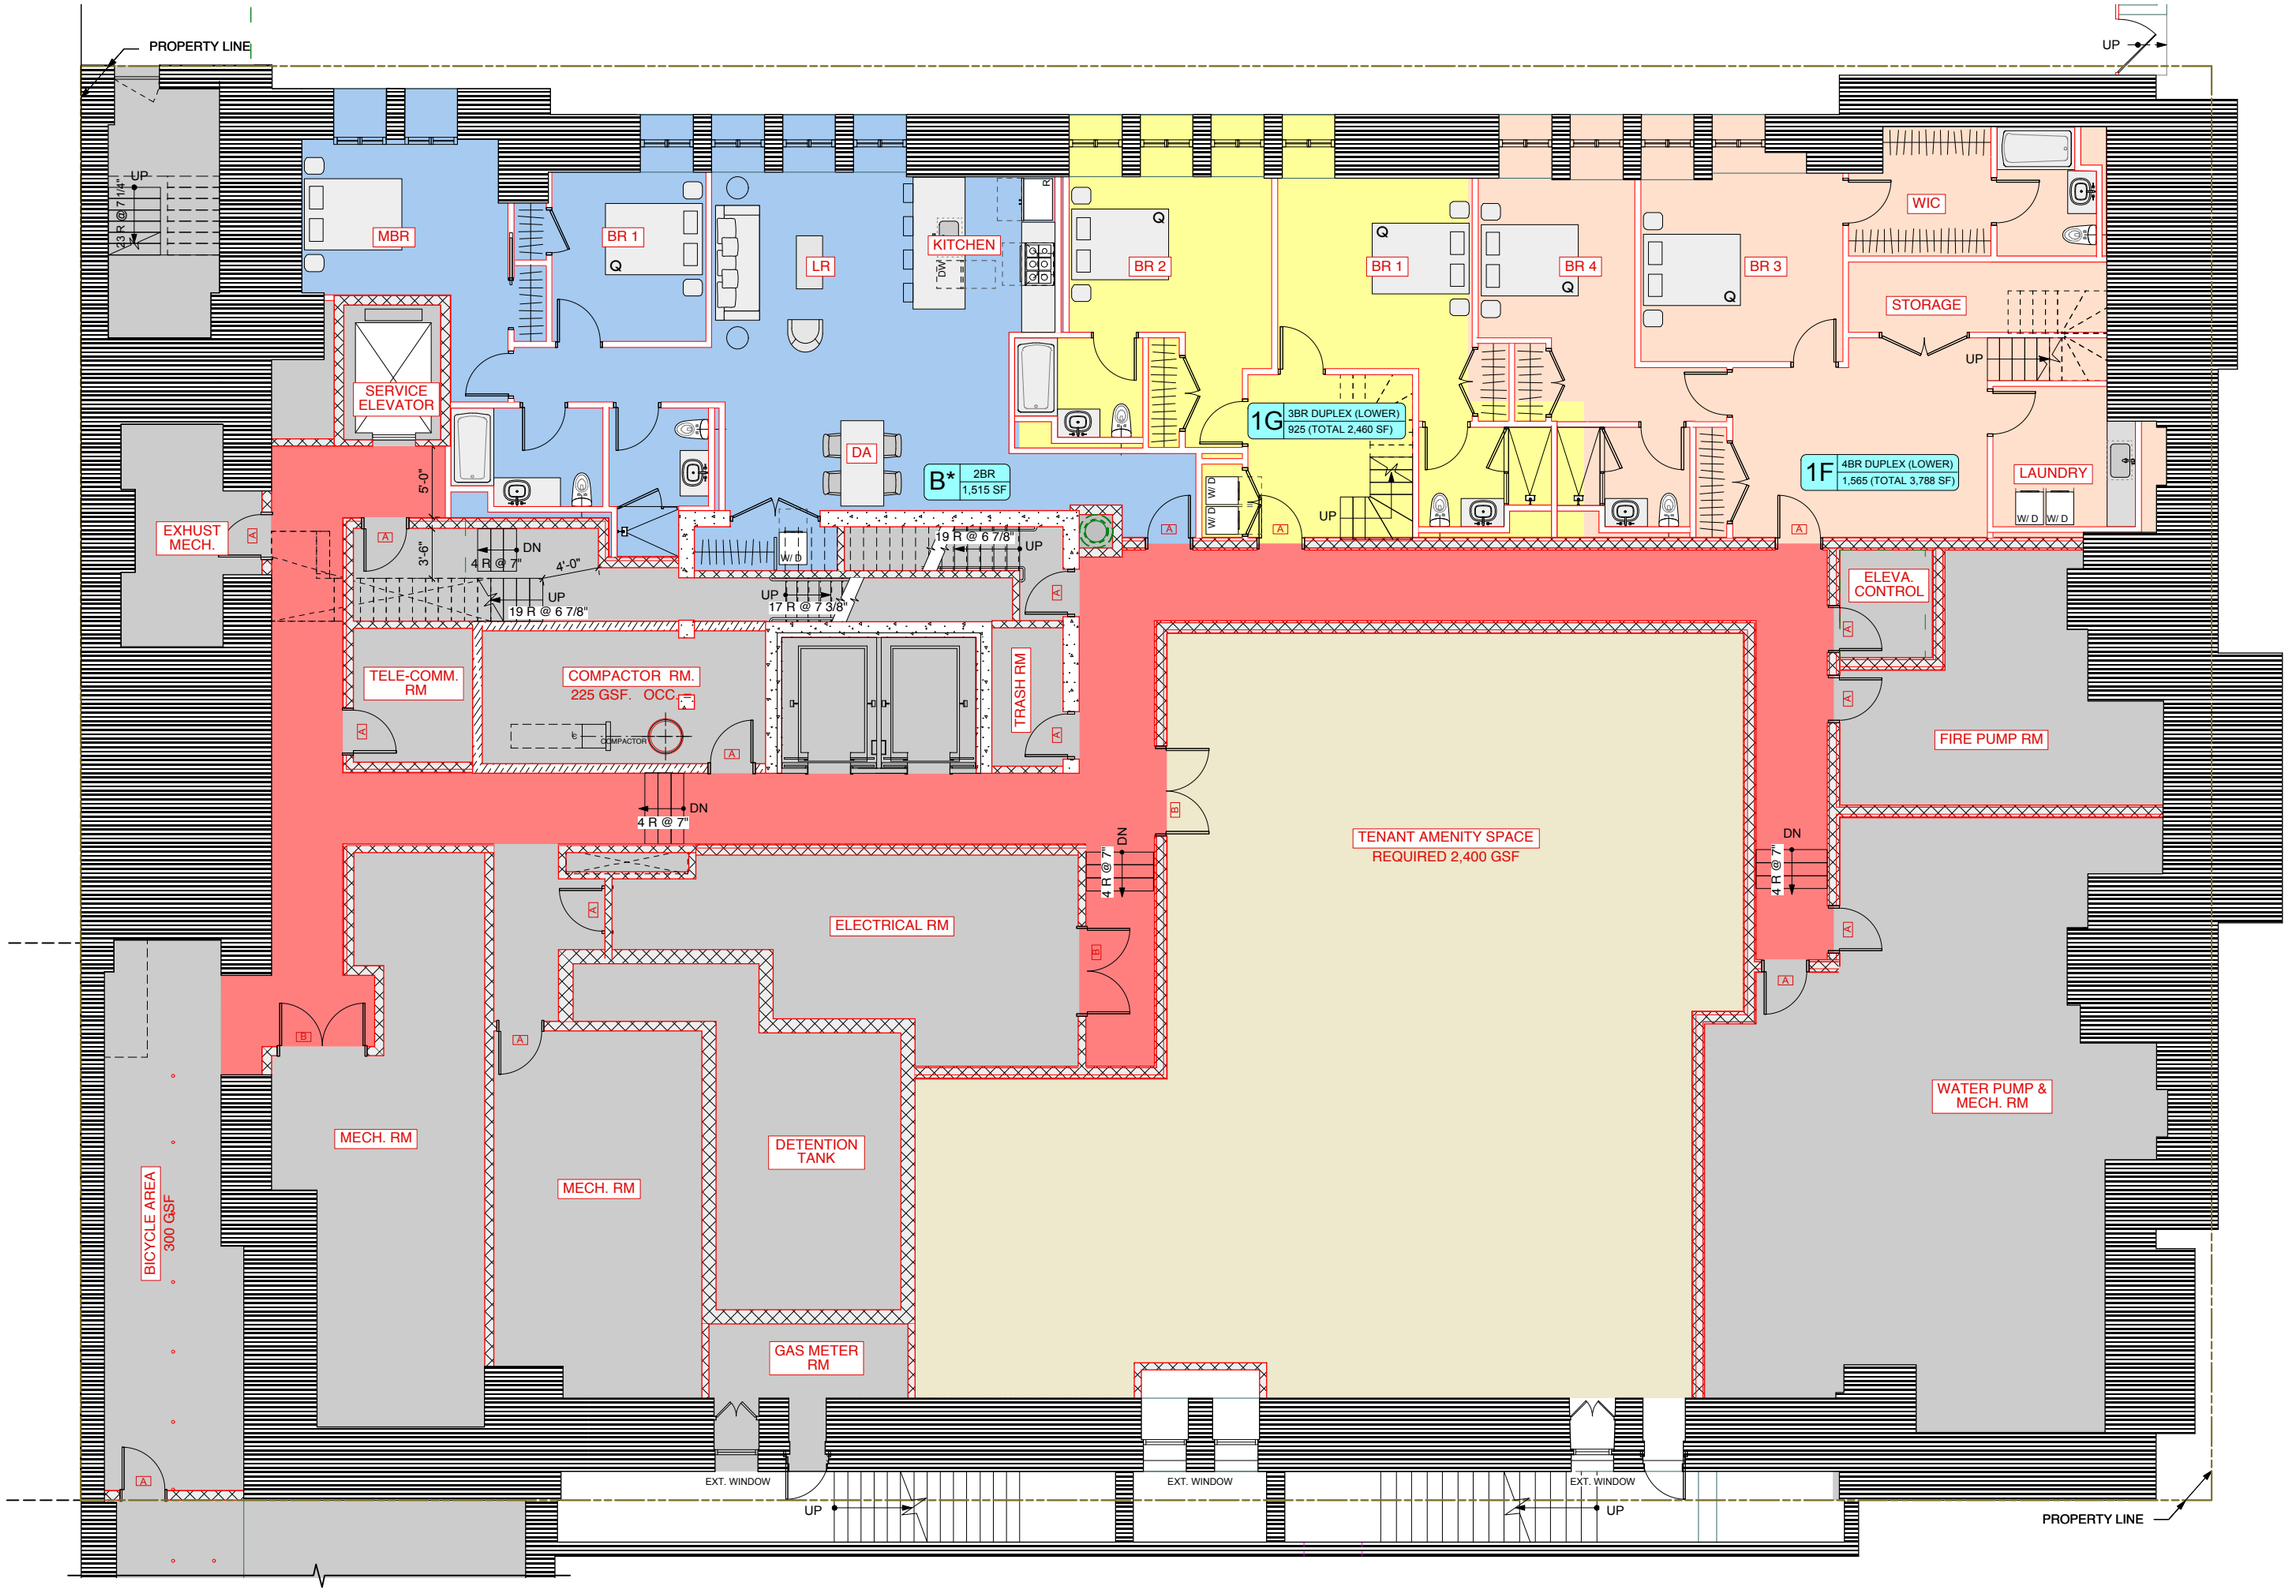

361 Central Park West

GKV
Gerner Kronick + Valcarcel, Architects, PC

OWNER
361 CENTRAL PARK WEST LLC
390 Berry street, Suite 200
Brooklyn, NY 11249
Tel: 718 302-2171

LOCATION
361 CENTRAL PARK WEST
New York, NY 10025

ARCHITECT
GERNER KRONICK + VALCARCEL, ARCHITECTS, DPC
443 Park Avenue South, 2FL
New York, NY 10016
Tel: 212 679-6362

PRESERVATION CONSULTANT
LI SALTZMAN ARCHITECTS
50 Broadway, 33rd FL
New York, NY 10004
Tel: 212 941-1838

STRUCTURAL ENGINEER
WSP GROUP
228 East 45th Street, 3FL
New York, NY 10017
Tel: 212 687-9888

M.E.P. & SECURITY ENGINEER
LILKER
1001 Avenue of the Americas
New York, NY 10018
Tel: 212 695-1000

CODE CONSULTANT
JAM CONSULTANTS
104 West 29th Street, 9FL
New York, NY 10001
Tel: 212 244-4427

LEGAL CONSULTANT
AKERMAN LLP
666 Fifth Avenue, 20th Floor
New York, NY 10103
Tel: 212 880-3800

LIGHTING CONSULTANT
ML STUDIO
929 Lorimer Street, 3R
Brooklyn, NY 11222
Tel: 718 782-0874

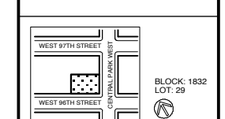

PROPOSED CELLAR FLOOR PLAN

SCALE: 1' = 3/32"
02/12/2015

DRAWING NO:
LPC-805