PAPER

ROBERT LEE MORRIS

400

ROBERT LEE MORRIS

SPRINKLERS THROUGHOUT BUILDING

EXTERIOR RENDERING
Scale: NTS

Repetto
PARIS
400 West Broadway, New York, New York
May 08, 2015

SawickiTarella Architecture+Design, PC
303 West 13th Street, NY NY 10014
t 212 473.4000 f 212 533.2313
e-mail: stad@sawickitarella.com

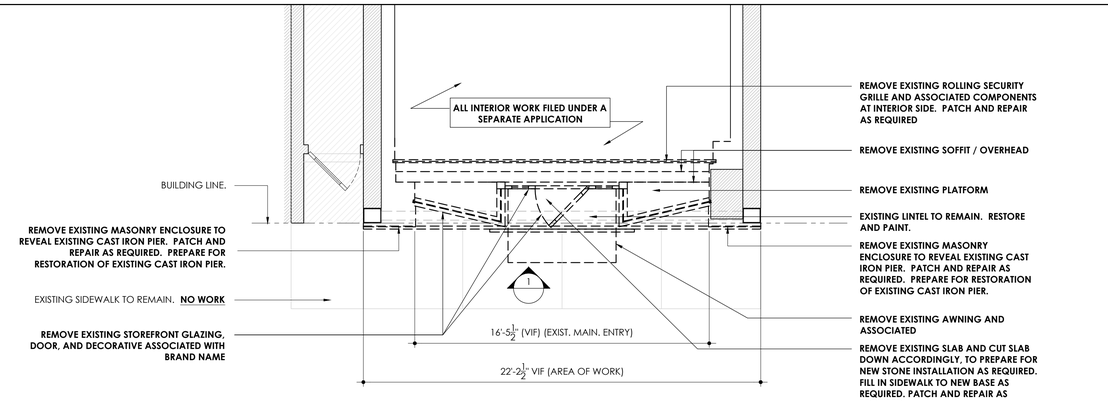

W E S T B R O A D W A Y

NORTH

3 STOREFRONT / PARTIAL PLAN - DEMOLITION
1/4"=1'-0"

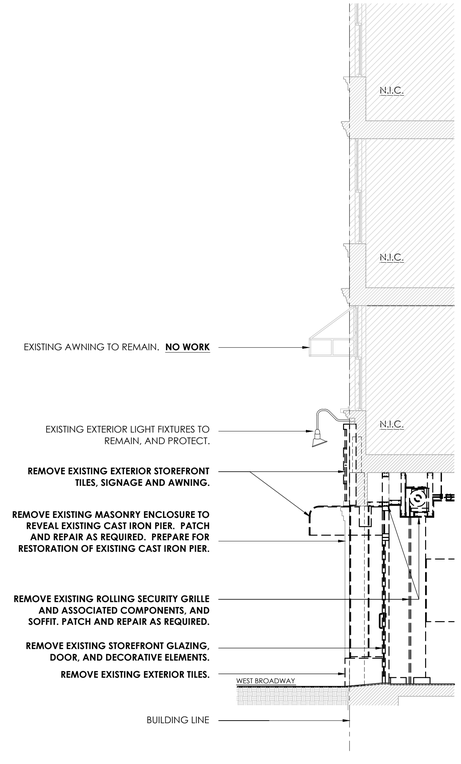

2 SECTION @ DOOR - DEMOLITION
1/4"=1'-0"

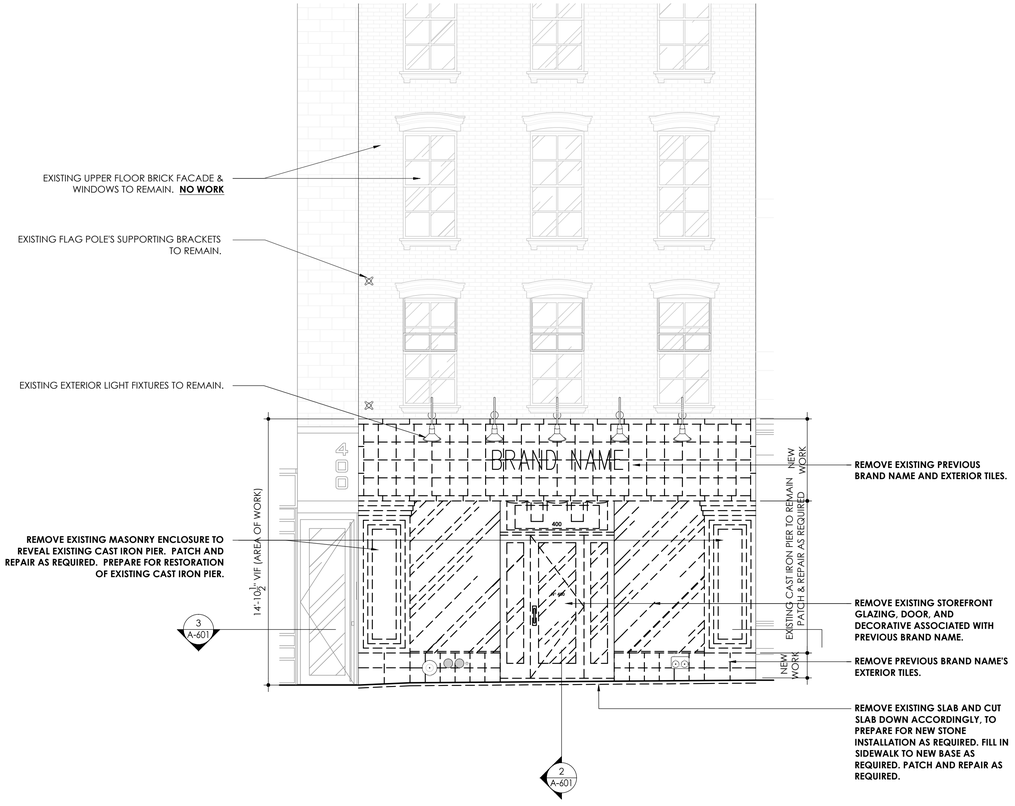

1 STOREFRONT ELEVATION - DEMOLITION
1/4"=1'-0"

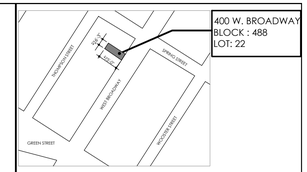

No.	DATE	REVISION
1	2015-05-08	RE-ISSUE FOR LPC - EXTERIOR
	2015-04-09	ISSUE FOR LPC - EXTERIOR
1	2015-03-27	ISSUE FOR PERMIT

PROJECT TITLE:
Repetto PARIS
400 WEST BROADWAY
NEW YORK, NY

DRAWING TITLE:
STOREFRONT
REMOVALS PLAN

SawickiTarella Architecture+Design, PC
303 West 13th Street, NY NY 10014
t 212 533.2313
e-mail: stad@sawickitarella.com

DRAWING DATE: 2015 - 04 - 09
ISSUE FOR LPC: 2015 - 04 - 09
CAD FILENAME: 012
DRAWN / CHECKED: AT / DB / JT
SCALE: AS NOTED
JOB NUMBER: 1444
DRAWING NUMBER: A-601.00

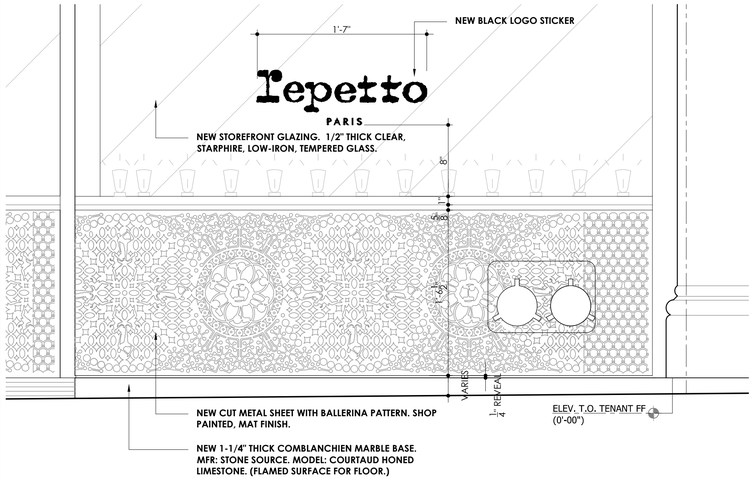

4 STOREFRONT ELEVATION DETAIL @ METAL SHEET WITH BALLERINA PATTERN
1-1/2"=1'-0"

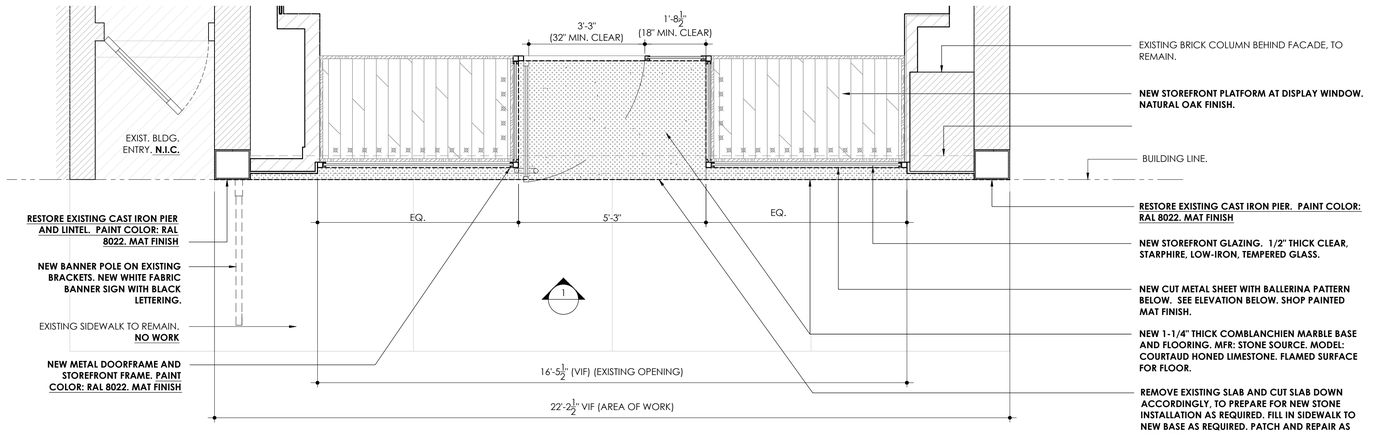

3 STOREFRONT / PARTIAL PLAN - PROPOSED
1/2"=1'-0"

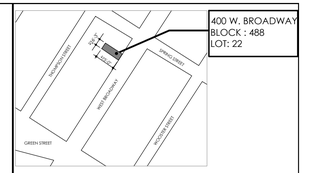

2 SAMPLE OF METAL CUT SHEET
(EXISTING STOREFRONT ON GREENE STREET)

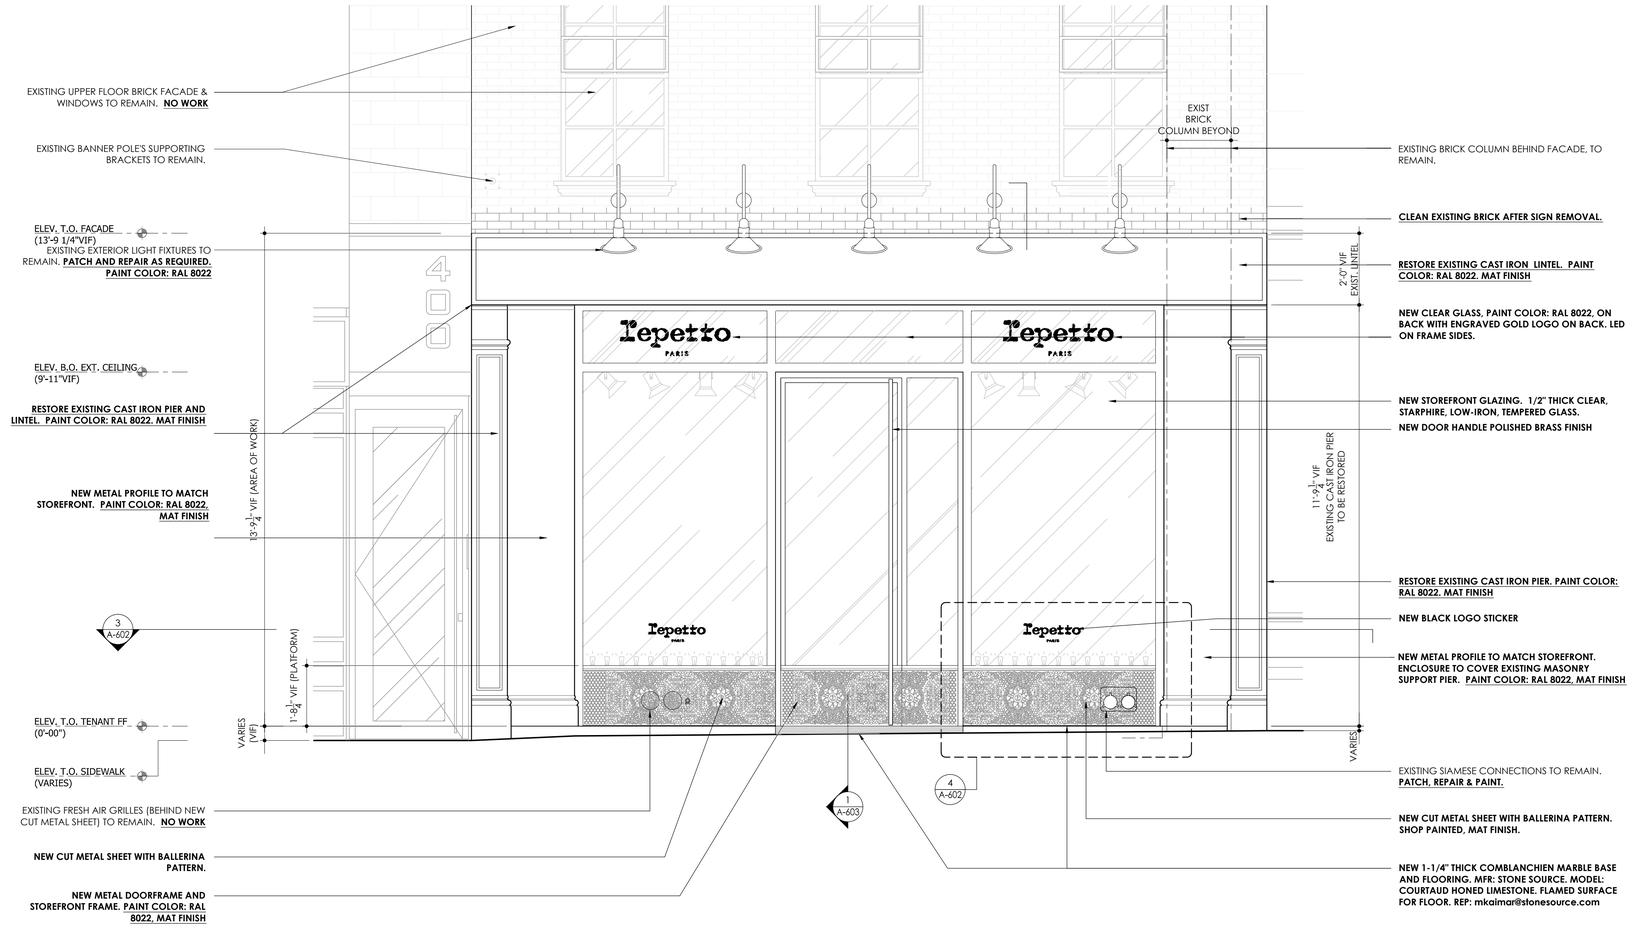

1 STOREFRONT ELEVATION - PROPOSED
1/2"=1'-0"

NORTH

No.	DATE	REVISION
1	2015-05-08	RE-ISSUE FOR LPC - EXTERIOR
	2015-04-09	ISSUE FOR LPC - EXTERIOR
1	2015-03-27	ISSUE FOR PERMIT

PROJECT TITLE:
Repetto
PARIS
400 WEST BROADWAY
NEW YORK, NY

DRAWING TITLE:
PROPOSED STOREFRONT

SawickiTarella Architecture+Design, PC
203 West 13th Street, NY NY 10014
Designers t 212.533.2313
e-mail: stad@sawickitarella.com

DRAWING DATE: 2015 - 04 - 09
ISSUE FOR LPC: 2015 - 04 - 09
CAD FILENAME: 013
DRAWN / CHECKED: AT / DB / JT
SCALE: AS NOTED
JOB NUMBER: 1444
DRAWING NUMBER: A-602.00

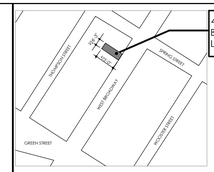

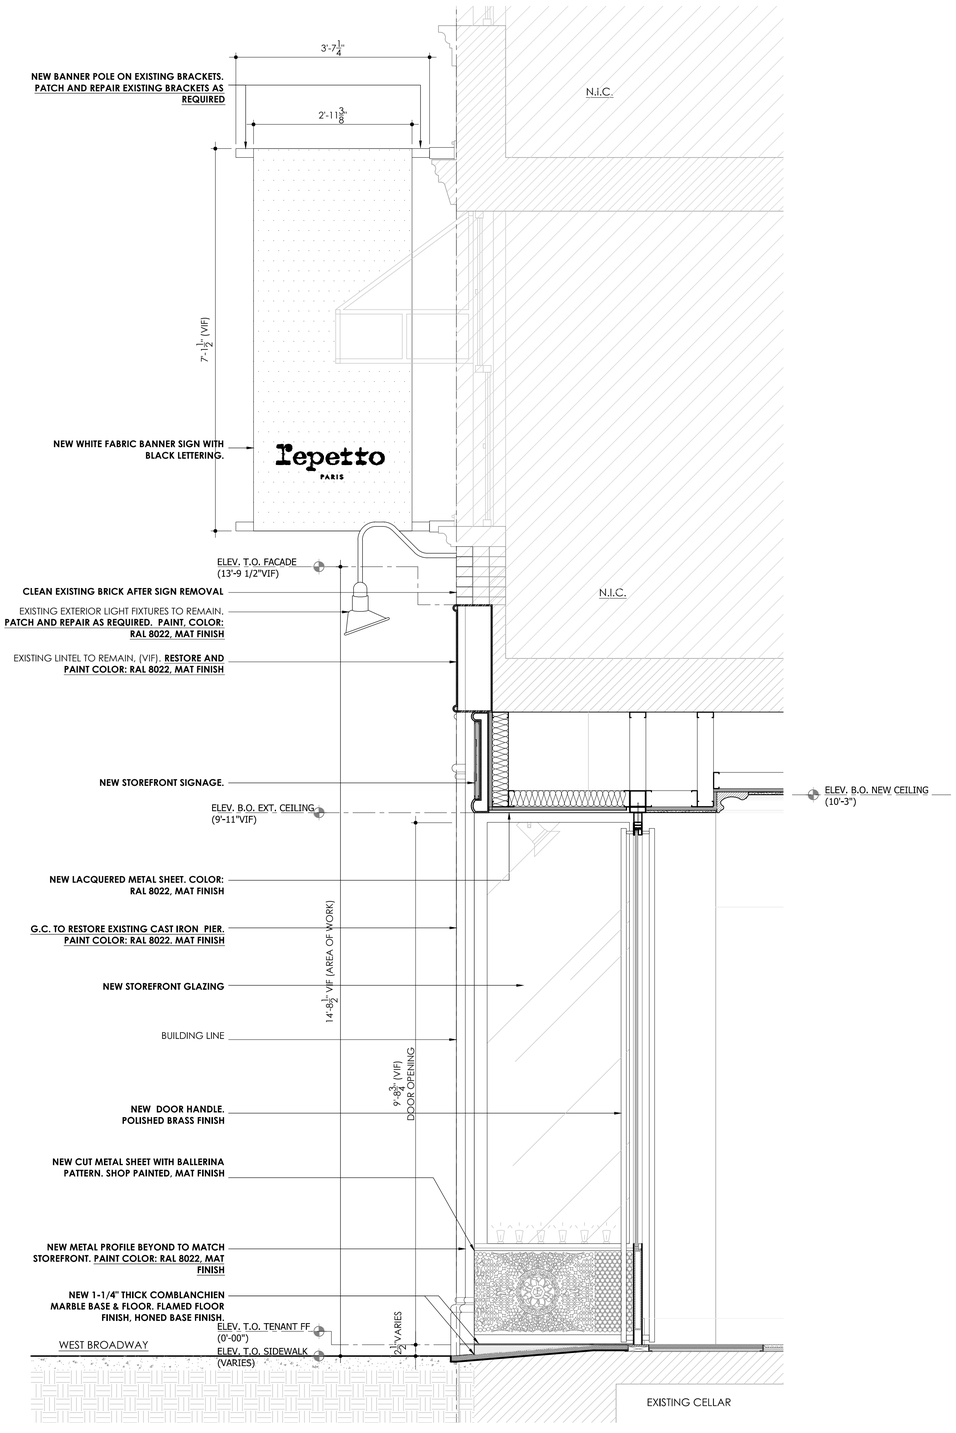

1 SECTION @ DOOR
3/4"=1'-0"

No.	DATE	REVISION
1	2015-05-08	RE-ISSUE FOR LPC - EXTERIOR
	2015-04-09	ISSUE FOR LPC - EXTERIOR
1	2015-03-27	ISSUE FOR PERMIT

PROJECT TITLE:

Repetto
PARIS
400 WEST BROADWAY
NEW YORK, NY

DRAWING TITLE:

ENLARGED
ENTRANCE
ELEV/SECT

SawickiTarella Architecture+Design, PC

303 West 13th Street, NY NY 10014
t 212 473.4000 f 212 533.2313
e-mail: stad@sawickitarella.com

DRAWING DATE:
2015 - 04 - 09

ISSUE FOR LPC:
2015 - 04 - 09

CAD FILENAME:
014

DRAWN / CHECKED:
AT / DB / JT

SCALE:
AS NOTED

JOB NUMBER:
1444

DRAWING NUMBER:
A-603.00