PROPOSED
ELEVATOR
BULKHEAD
EXTENSION

DETAIL PHOTO
LOOKING NORTH

PROPOSED
ELEVATOR
BULKHEAD
EXTENSION

DETAIL PHOTO
LOOKING WEST

DETAIL PHOTO
LOOKING WEST

CURRENT PHOTO 2015

3 OF 3

COMMUNITY BOARD 5
LANDMARK PRESERVATION
COMMISSION PRESENTATION

ALFRED KARMAN, ARCHITECT
121 WEST 27th STREET, SUITE #1103
NEW YORK, NY 10001
(212) 941-1112 alfrdkarman@gmail.com

PROJECT
ELEVATOR UPGRADE
112TH PRINCE ST.
NEW YORK , N.Y.

DATE: 05/18/2015

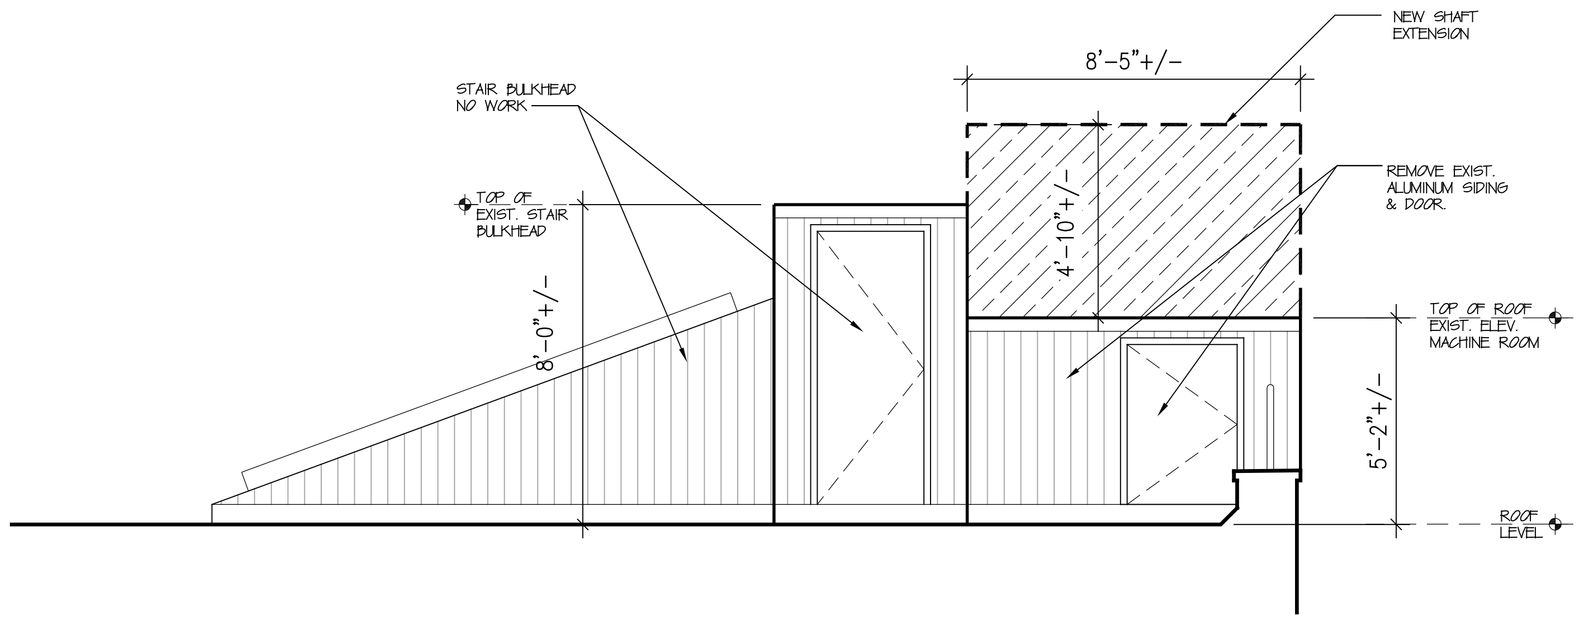

A EXISTING ELEVATOR & BULKHEAD ELEVATION LOOKING SOUTH

SCALE: 1/4" = 1'-0"

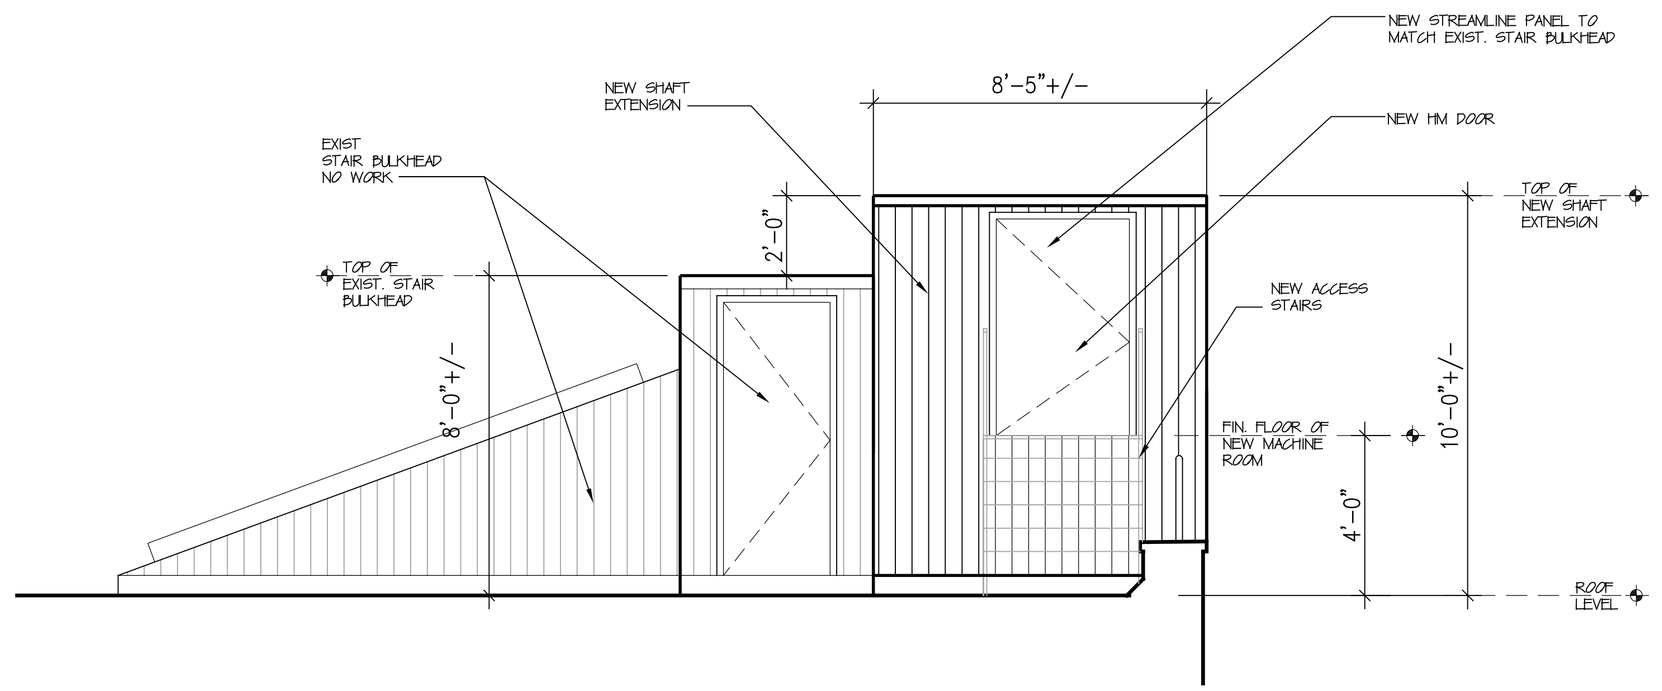

A PROPOSED ELEVATOR & BULKHEAD ELEVATION LOOKING SOUTH

SCALE: 1/4" = 1'-0"

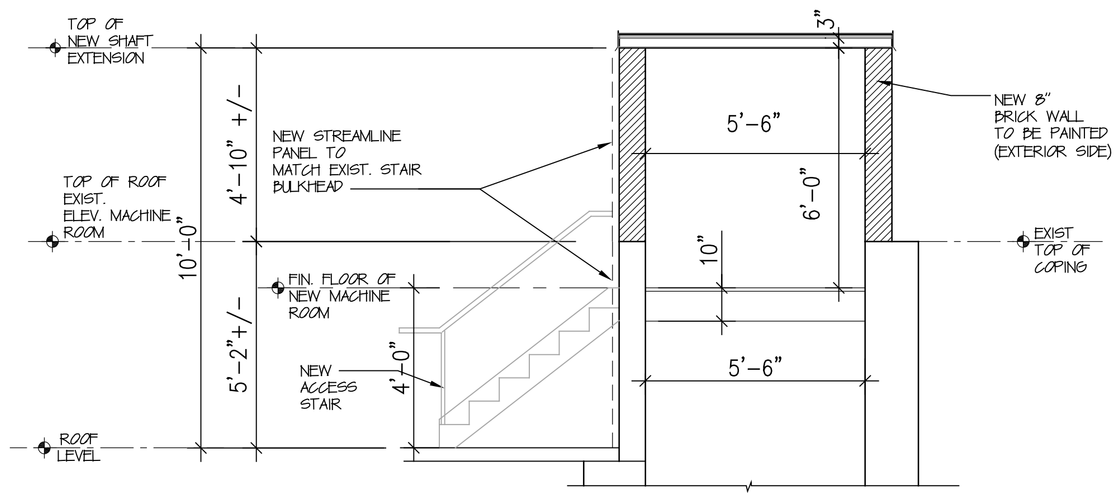

B PROPOSED ELEVATOR EXTENSION SECTION

SCALE: 3/8" = 1'-0"

2 OF 3

COMMUNITY BOARD 5
LANDMARK PRESERVATION
COMMISSION PRESENTATION

ALFRED KARMAN, ARCHITECT
121 WEST 27th STREET, SUITE #1103
NEW YORK, NY 10001
(212) 941-1112 alfrdkarman@gmail.com

PROJECT

ELEVATOR UPGRADE
112TH PRINCE ST.
NEW YORK , N.Y.

DATE: 05/18/2015

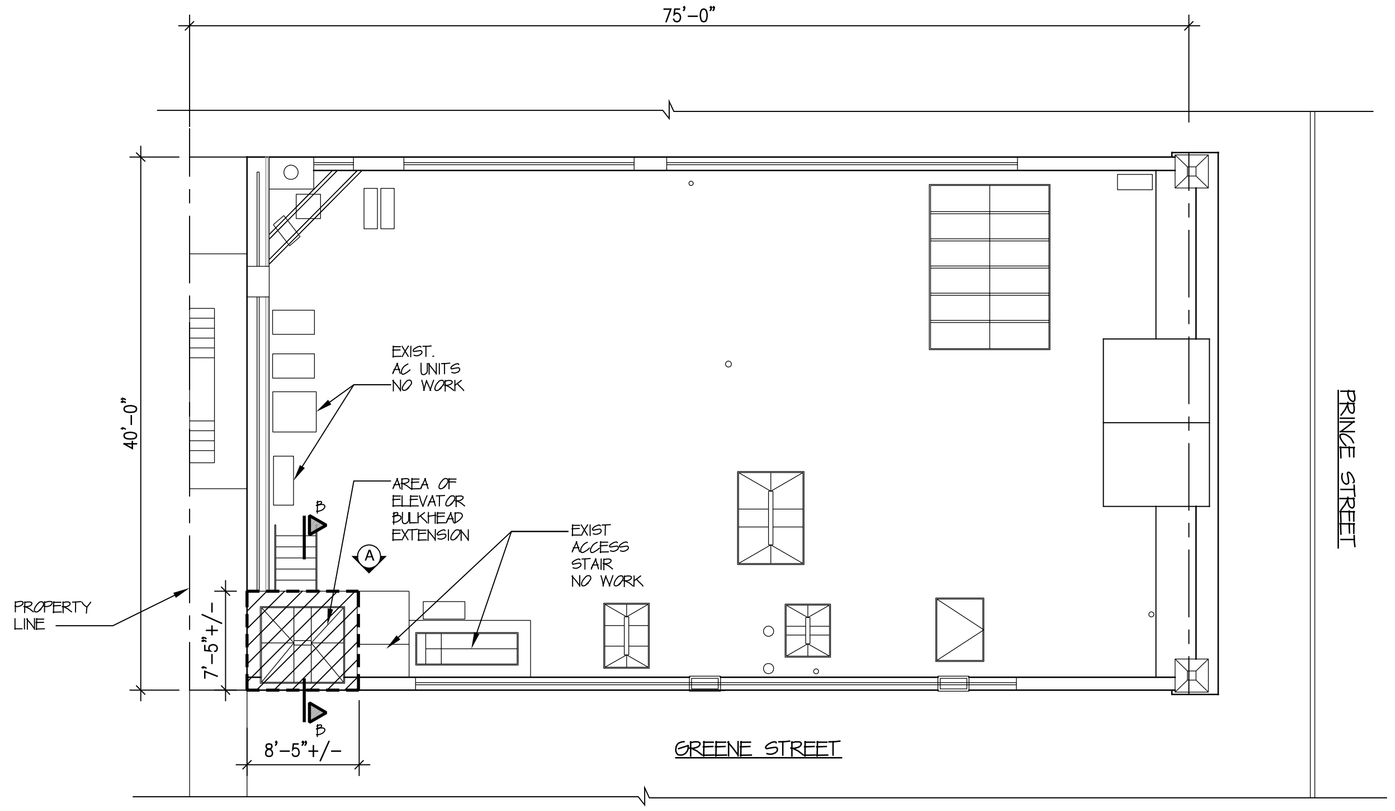

ROOF PLAN INDICATING AREA OF ELEVATOR BULKHEAD VERTICAL EXTENSION

SCALE: 1/8" = 1'-0"

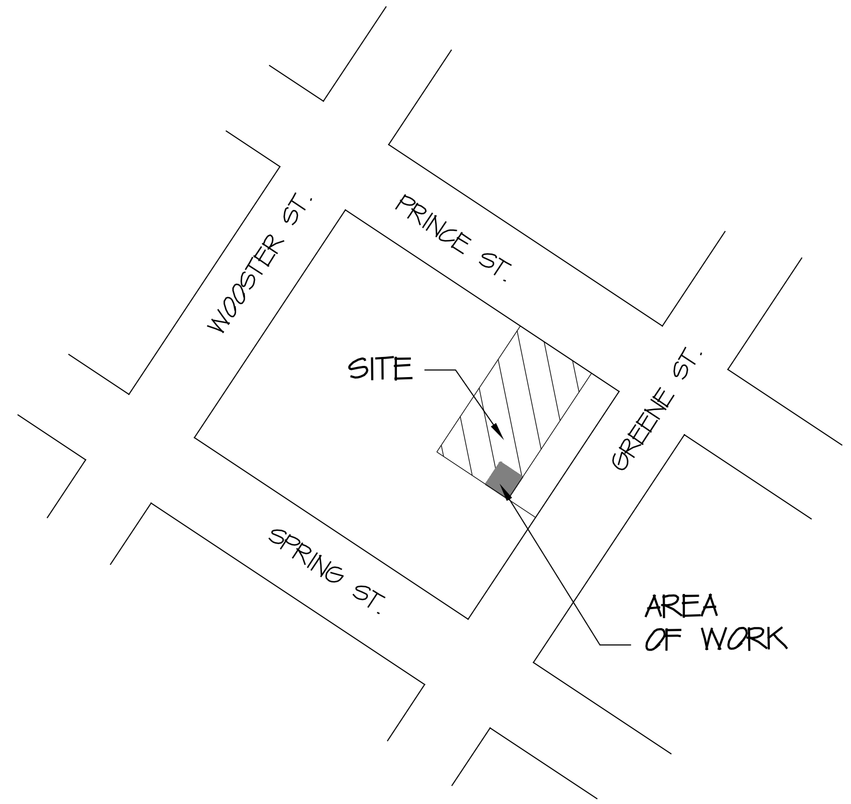

LOCATION MAP

NOT TO SCALE

N

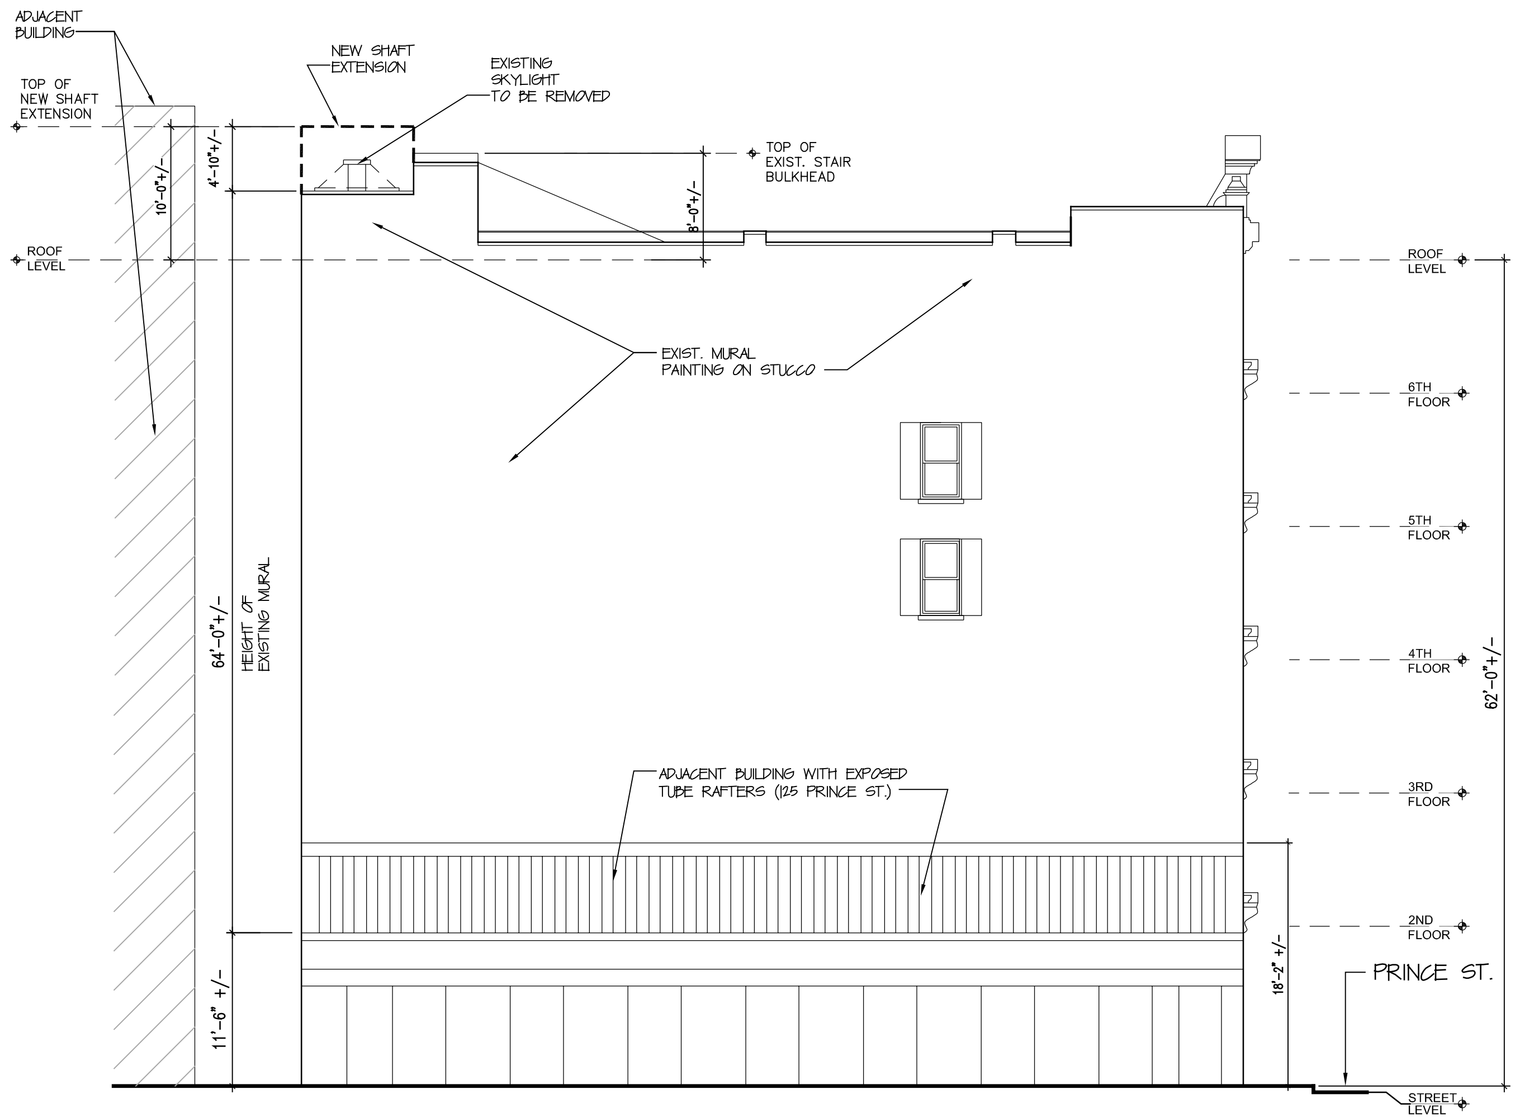

ELEVATION LOOKING NORTH

SCALE: 1/8" = 1'-0"

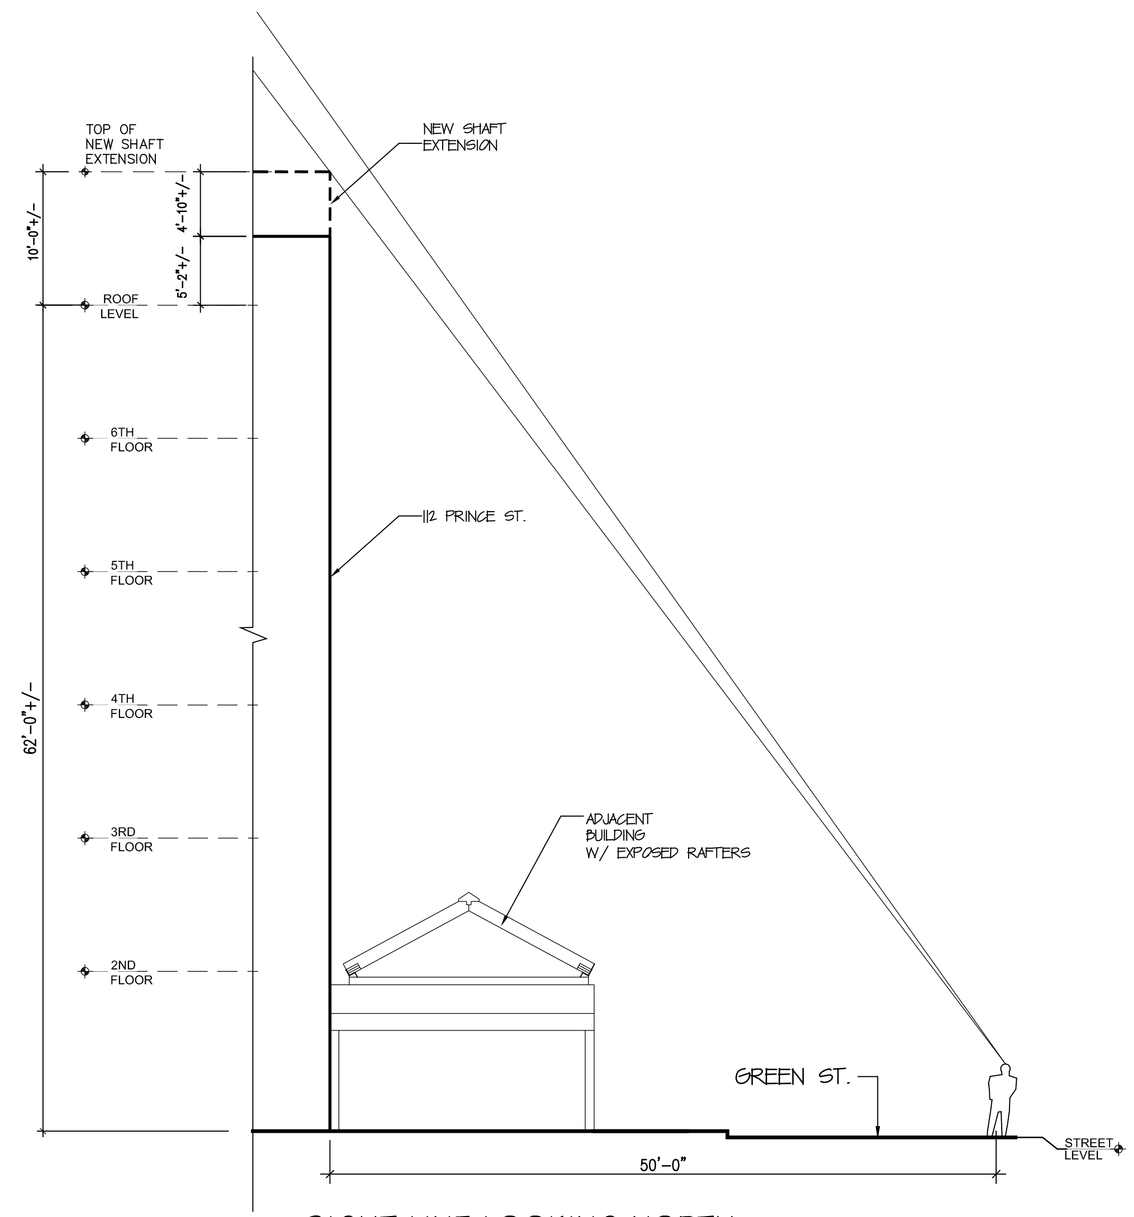

SIGHT LINE LOOKING NORTH

SCALE: 1/8" = 1'-0"

1 OF 3

COMMUNITY BOARD 2
LANDMARK PRESERVATION
COMMISSION PRESENTATION

ALFRED KARMAN, ARCHITECT
121 WEST 27th STREET, SUITE #1103
NEW YORK, NY 10001
(212) 941-1112 alfredkarman@gmail.com

PROJECT

ELEVATOR UPGRADE
112TH PRINCE ST.
NEW YORK , N.Y.

DATE: 05/18/2015