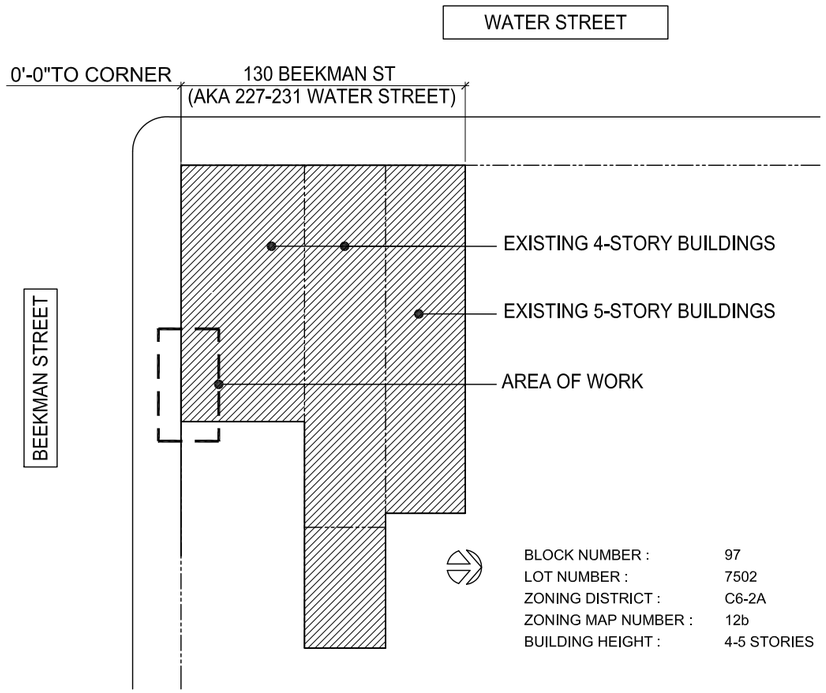

PLOT PLAN

INDEX OF DRAWINGS

A- 001 PLOT PLAN, NOTES, INDEX OF DRAWINGS, HISTORIC PHOTOGRAPHS
A-100 PLANS
A-200 EXISTING ELEVATION
A-201 PROPOSED ELEVATION
A-202 EXISTING AND PROPOSED DOOR ELEVATIONS
A-300 DETAILS

SCOPE OF WORK

REPLACE NON-HISTORIC BUILDING ENTRY DOOR ON BEEKMAN STREET

NYC 1940 TAX PHOTOGRAPH

BLOW UP OF AREA OF WORK

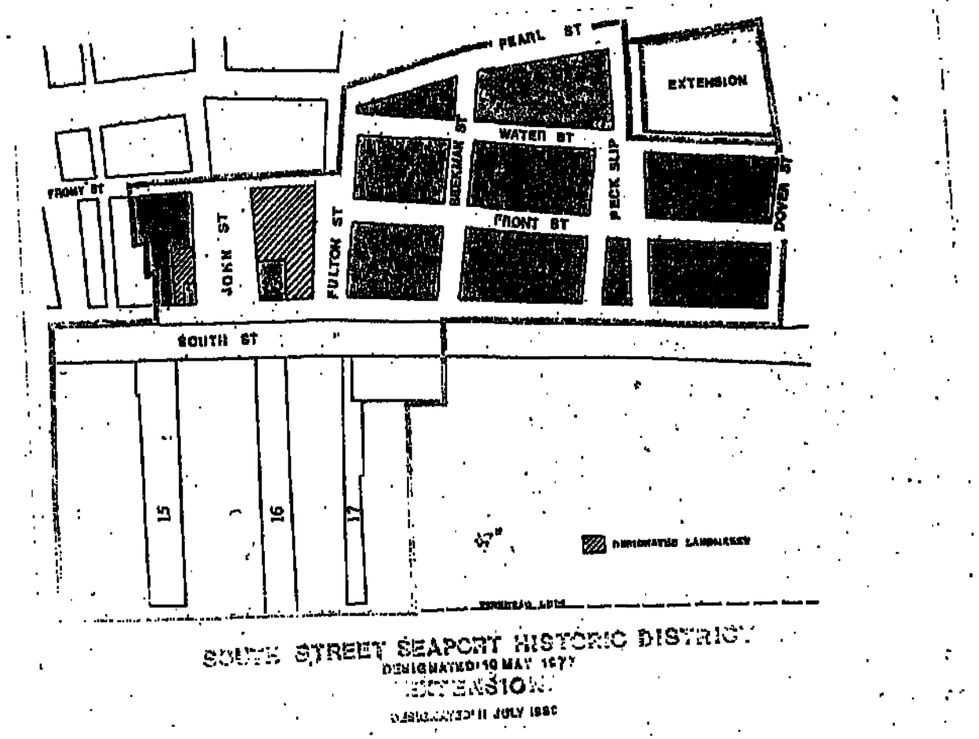

LANDMARKS PRESERVATION HISTORIC DISTRICT MAP

BEEKMAN STREET
NEW YORK, NY

130

130 BEEKMAN STREET
NEW YORK, NY

DWG. TITLE
PLOT PLAN, NOTES, DRAWING INDEX HISTORIC PHOTO

SEAL & SIGNATURE

ISSUE DATE 09-15-2015
SCALE NTS
JOB NO. 1220.00

DRAWING REFERENCE NO.
A-001.00
1 OF 5

D.O.B. IDENTIFICATION NUMBER

ONE WAY
Water St
NYC
financial
bgc

Google

BEEKMAN
ONE WAY
704
716

130

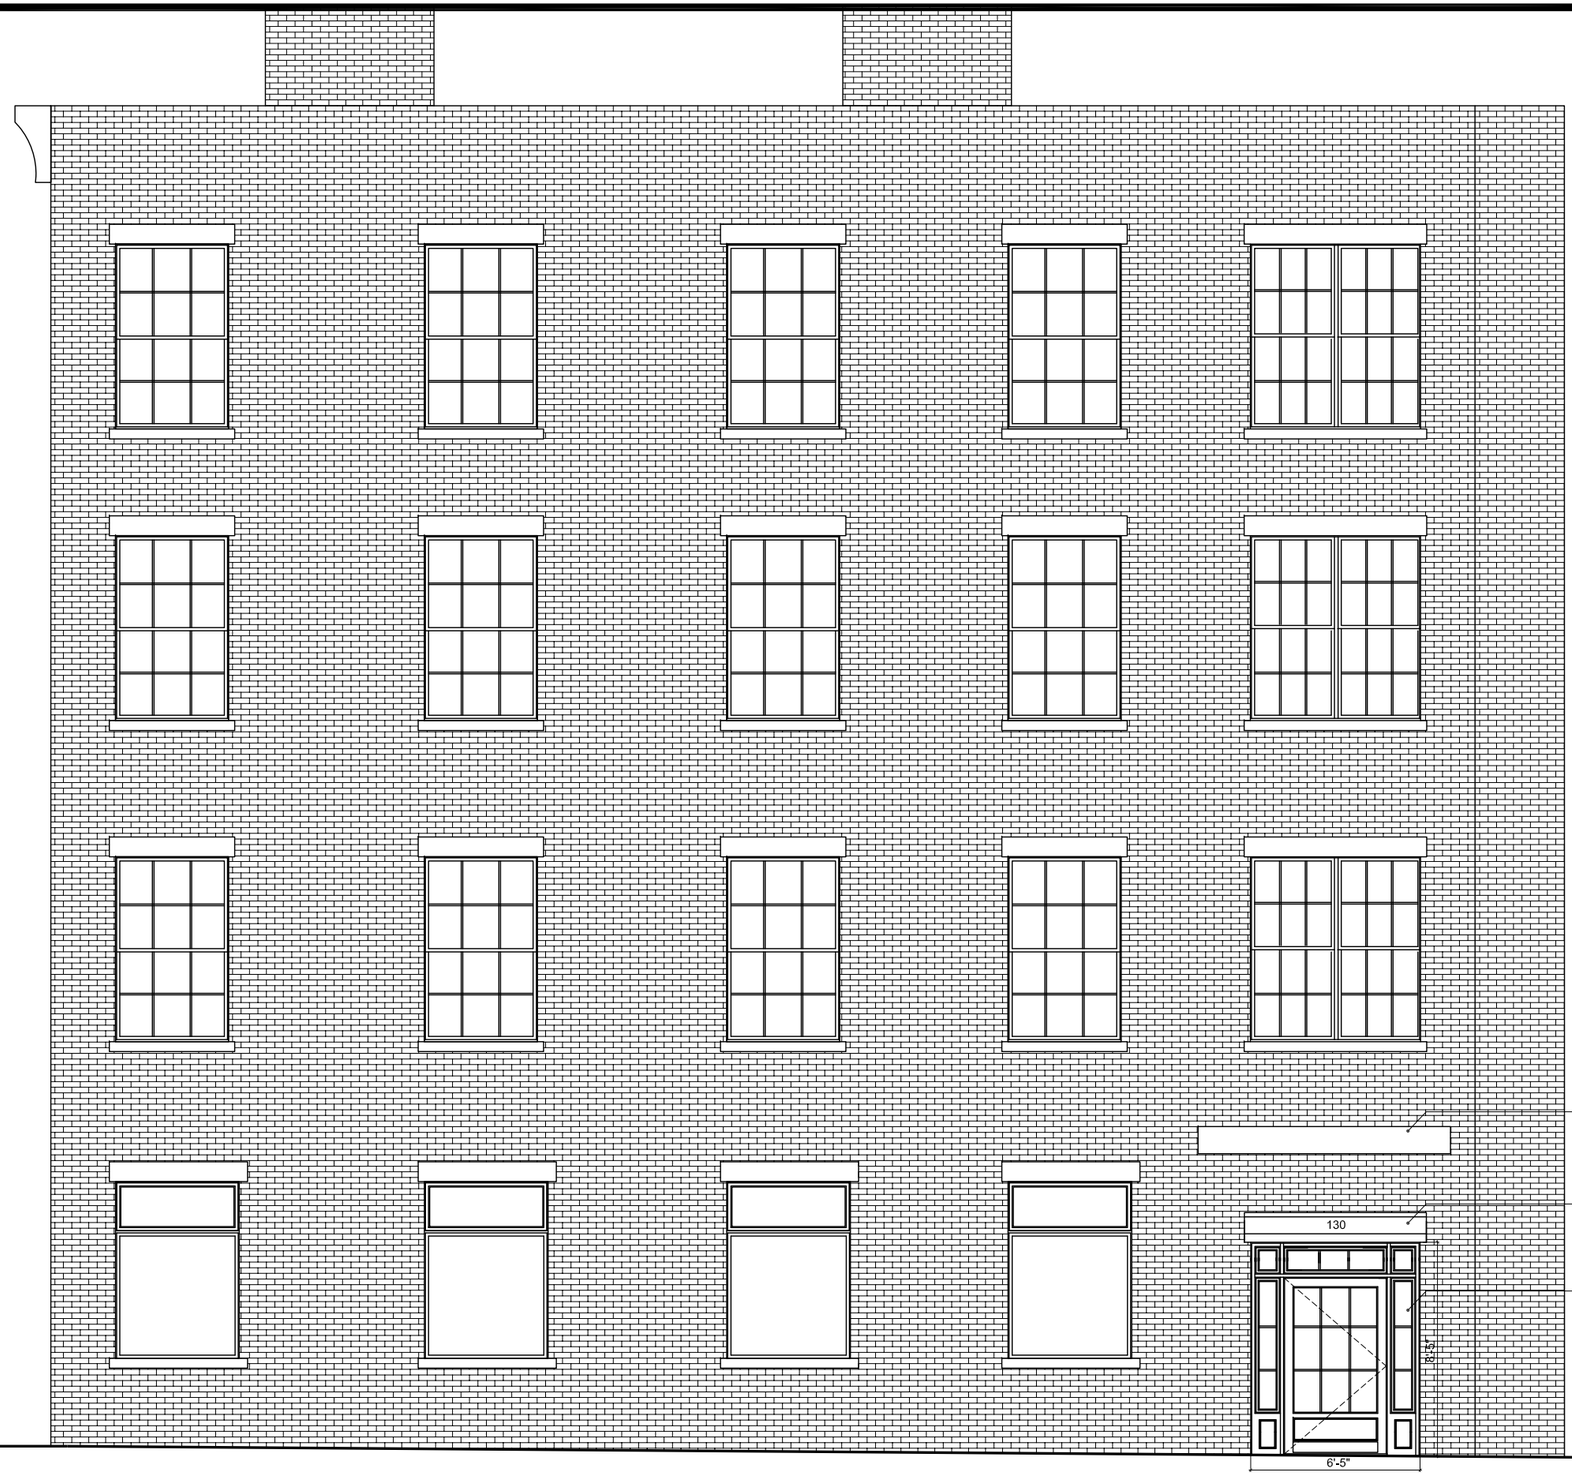

1 EXISTING BEEKMAN STREET ELEVATION

130 BEEKMAN STREET
NEW YORK, NY

130 BEEKMAN STREET
NEW YORK, NY

DWG. TITLE

EXISTING BEEKMAN STREET ELEVATION

SEAL & SIGNATURE

ISSUE DATE 09-15-2015

SCALE 1/4" = 1'-0"

JOB NO. 1220.00

DRAWING REFERENCE NO.

A-200.00

2 OF 5

D.O.B. IDENTIFICATION NUMBER

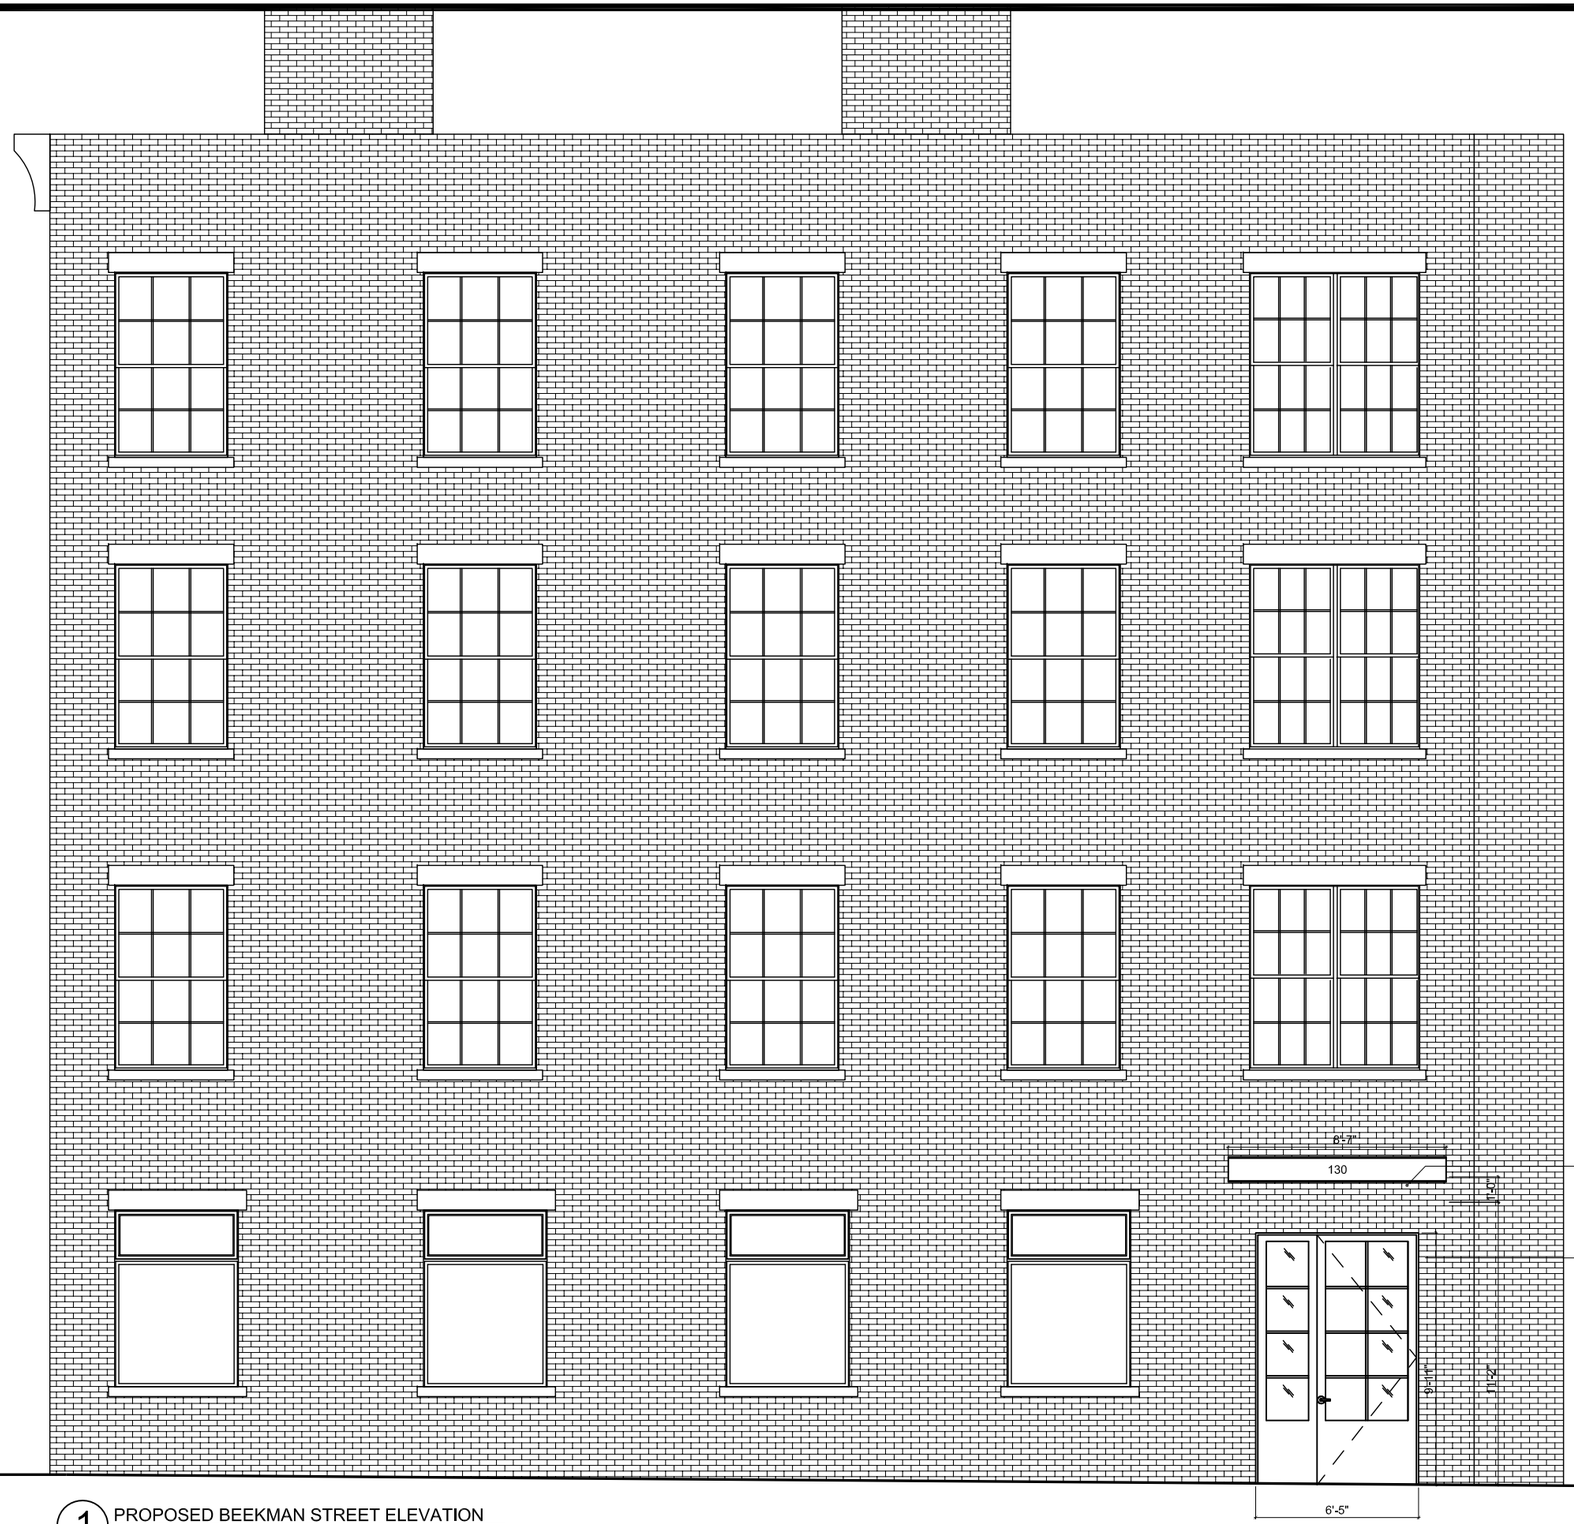

1 PROPOSED BEEKMAN STREET ELEVATION

130 BEEKMAN STREET
NEW YORK, NY

130 BEEKMAN STREET
NEW YORK, NY

DWG. TITLE
PROPOSED BEEKMAN STREET ELEVATION & DOOR DETAIL

SEAL & SIGNATURE

ISSUE DATE
09-15-2015

SCALE
VARRIES

JOB NO.
1220.00

DRAWING REFERENCE NO.
A-201.00

3 OF 5

D.O.B. IDENTIFICATION NUMBER

1 EXISTING BEEKMAN DOOR

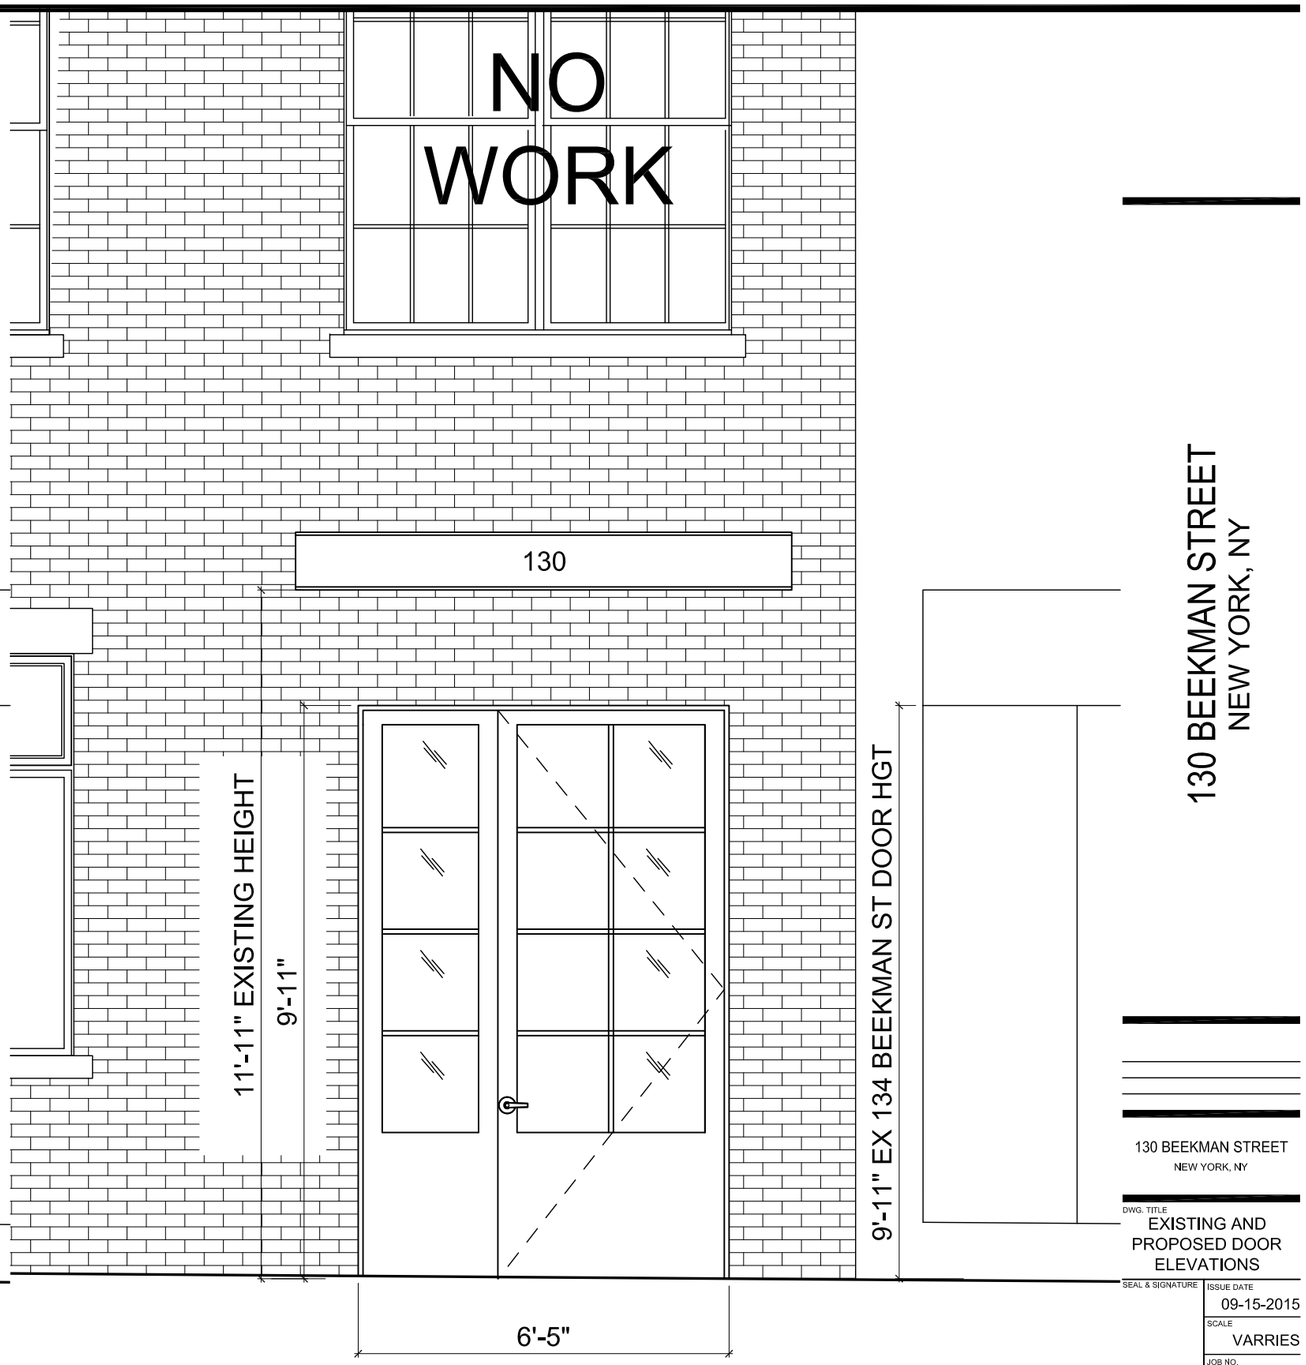

2 PROPOSED BEEKMAN DOOR

130 BEEKMAN STREET
NEW YORK, NY

130 BEEKMAN STREET
NEW YORK, NY

DWG. TITLE
EXISTING AND PROPOSED DOOR ELEVATIONS

SEAL & SIGNATURE

ISSUE DATE
09-15-2015

SCALE
VARRIES

JOB NO.
1220.00

DRAWING REFERENCE NO.
A-202.00

4 OF 5

D.O.B. IDENTIFICATION NUMBER

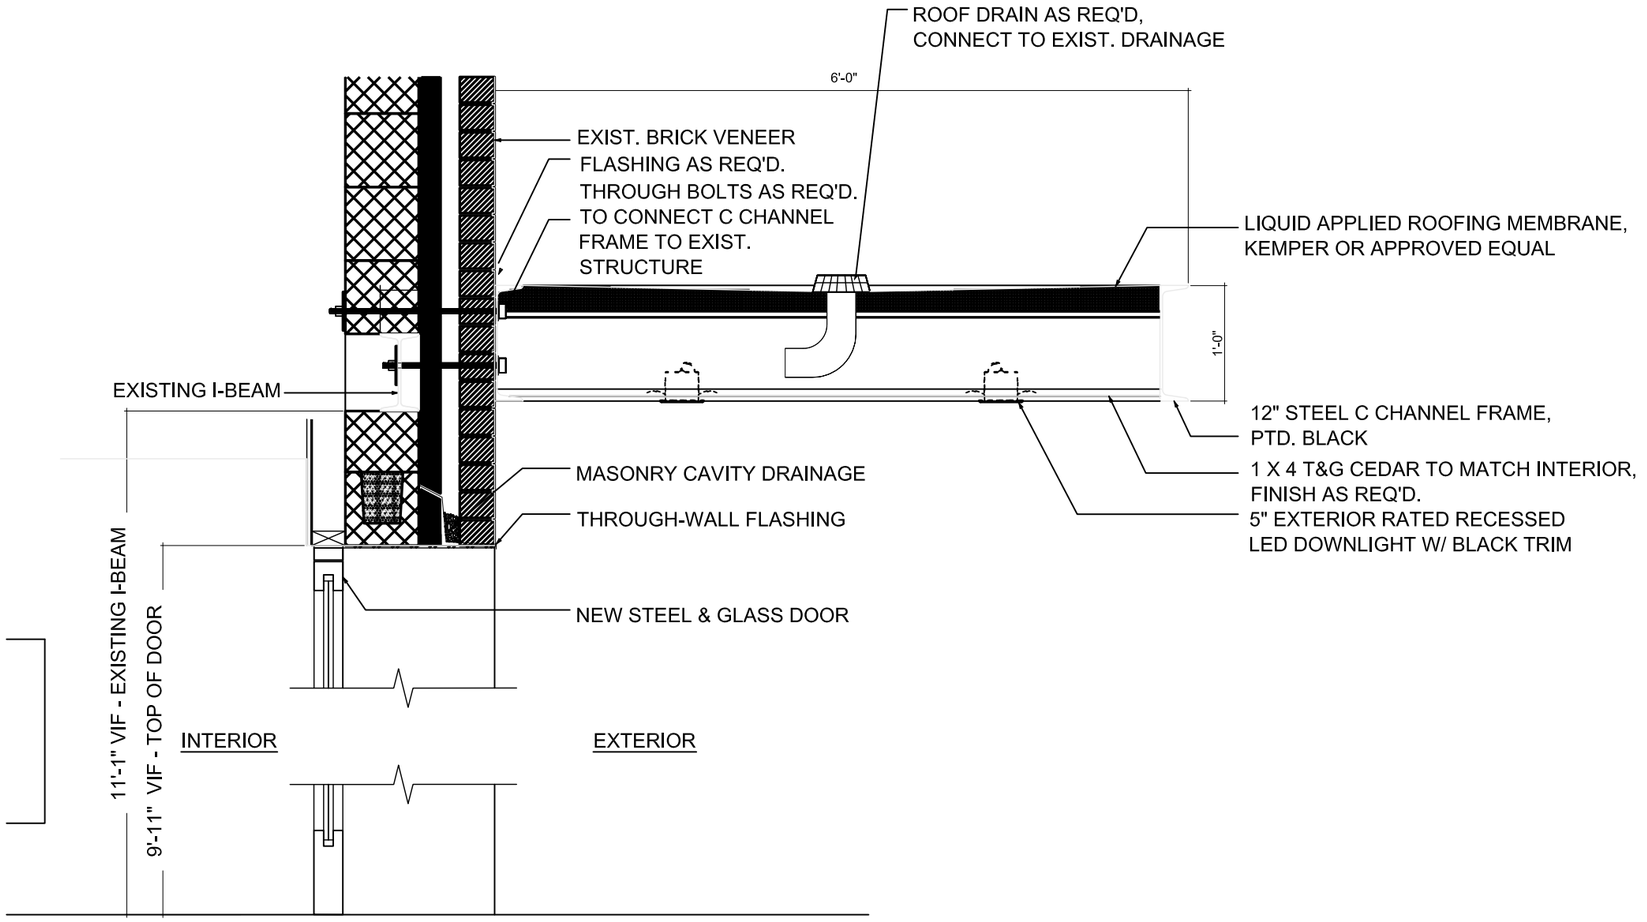

1 SECTION THROUGH NEW DOOR AND CANOPY

SCALE : 3" = 1'–0"

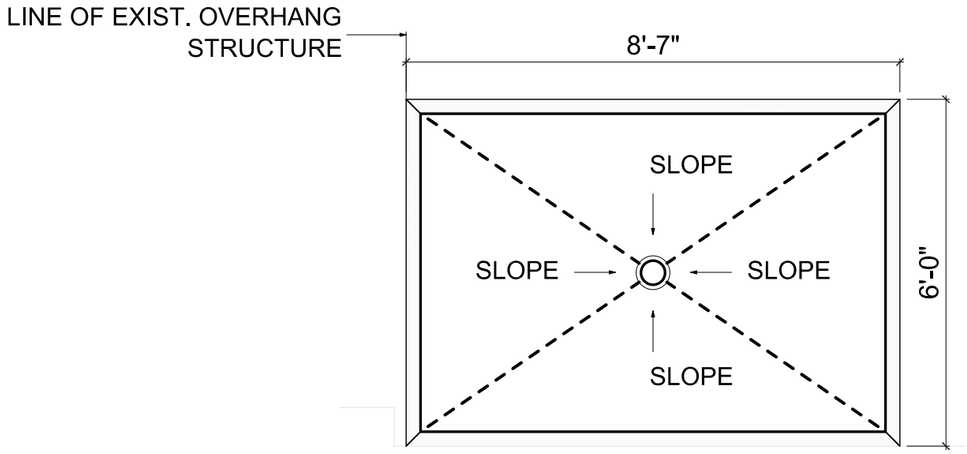

2 CANOPY PLAN

SCALE : 3/4" = 1'–0"

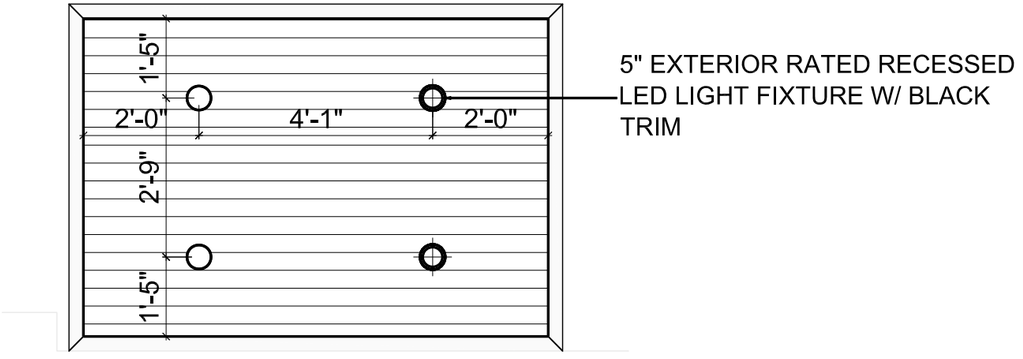

3 CANOPY REFLECTED CEILING PLAN

SCALE : 3/4" = 1'–0"

130 BEEKMAN STREET
NEW YORK, NY

DWG. TITLE

DETAILS

SEAL & SIGNATURE

ISSUE DATE 09-15-2015

SCALE VARRIES

JOB NO. 1220.00

DRAWING REFERENCE NO.

A-300.00

5 OF 5

D.O.B. IDENTIFICATION NUMBER