SE-811

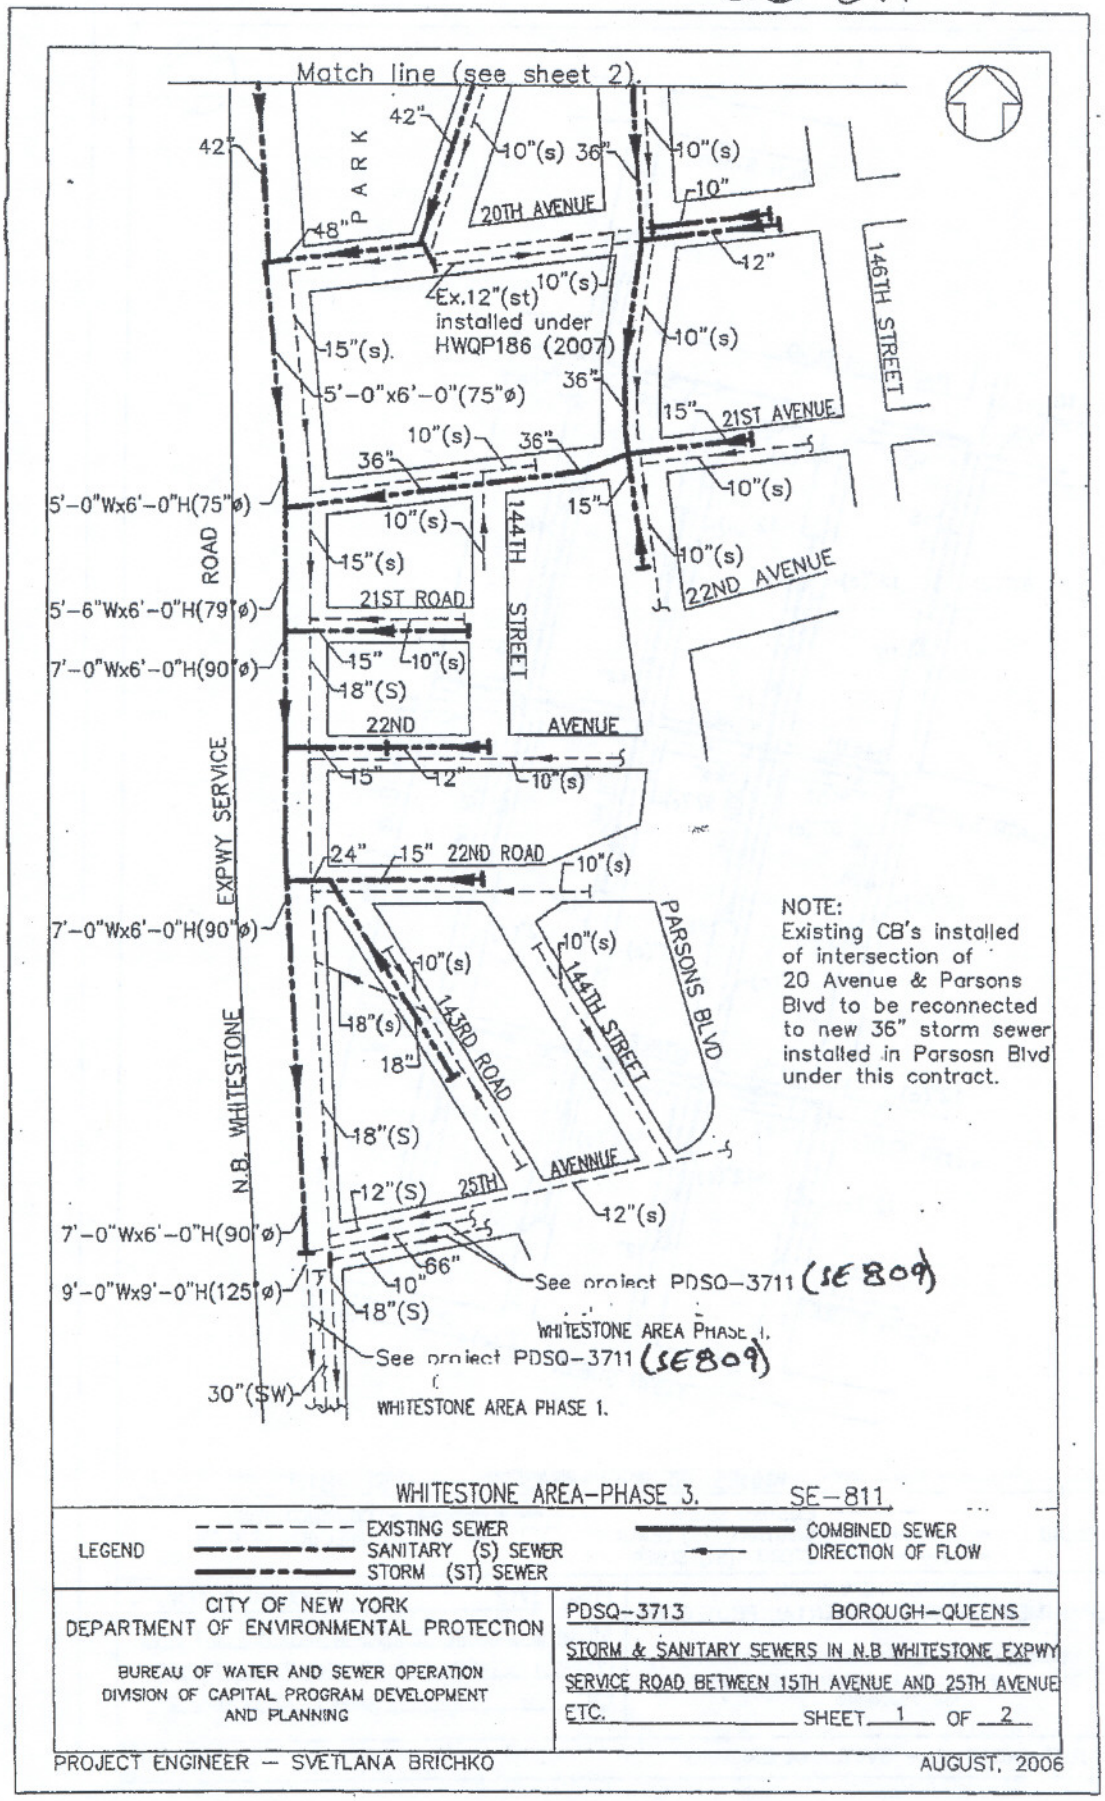

WHITESTONE AREA-PHASE 3. SE-811

LEGEND
- EXISTING SEWER
- SANITARY (S) SEWER
- STORM (ST) SEWER
- COMBINED SEWER
- DIRECTION OF FLOW

CITY OF NEW YORK
DEPARTMENT OF ENVIRONMENTAL PROTECTION

BUREAU OF WATER AND SEWER OPERATION
DIVISION OF CAPITAL PROGRAM DEVELOPMENT AND PLANNING

PDSQ-3713 BOROUGH-QUEENS

STORM & SANITARY SEWERS IN N.B WHITESTONE EXPWY SERVICE ROAD BETWEEN 15TH AVENUE AND 25TH AVENUE ETC. SHEET 1 OF 2

PROJECT ENGINEER – SVETLANA BRICHKO

AUGUST, 2006

FIGURE 10

SE-811

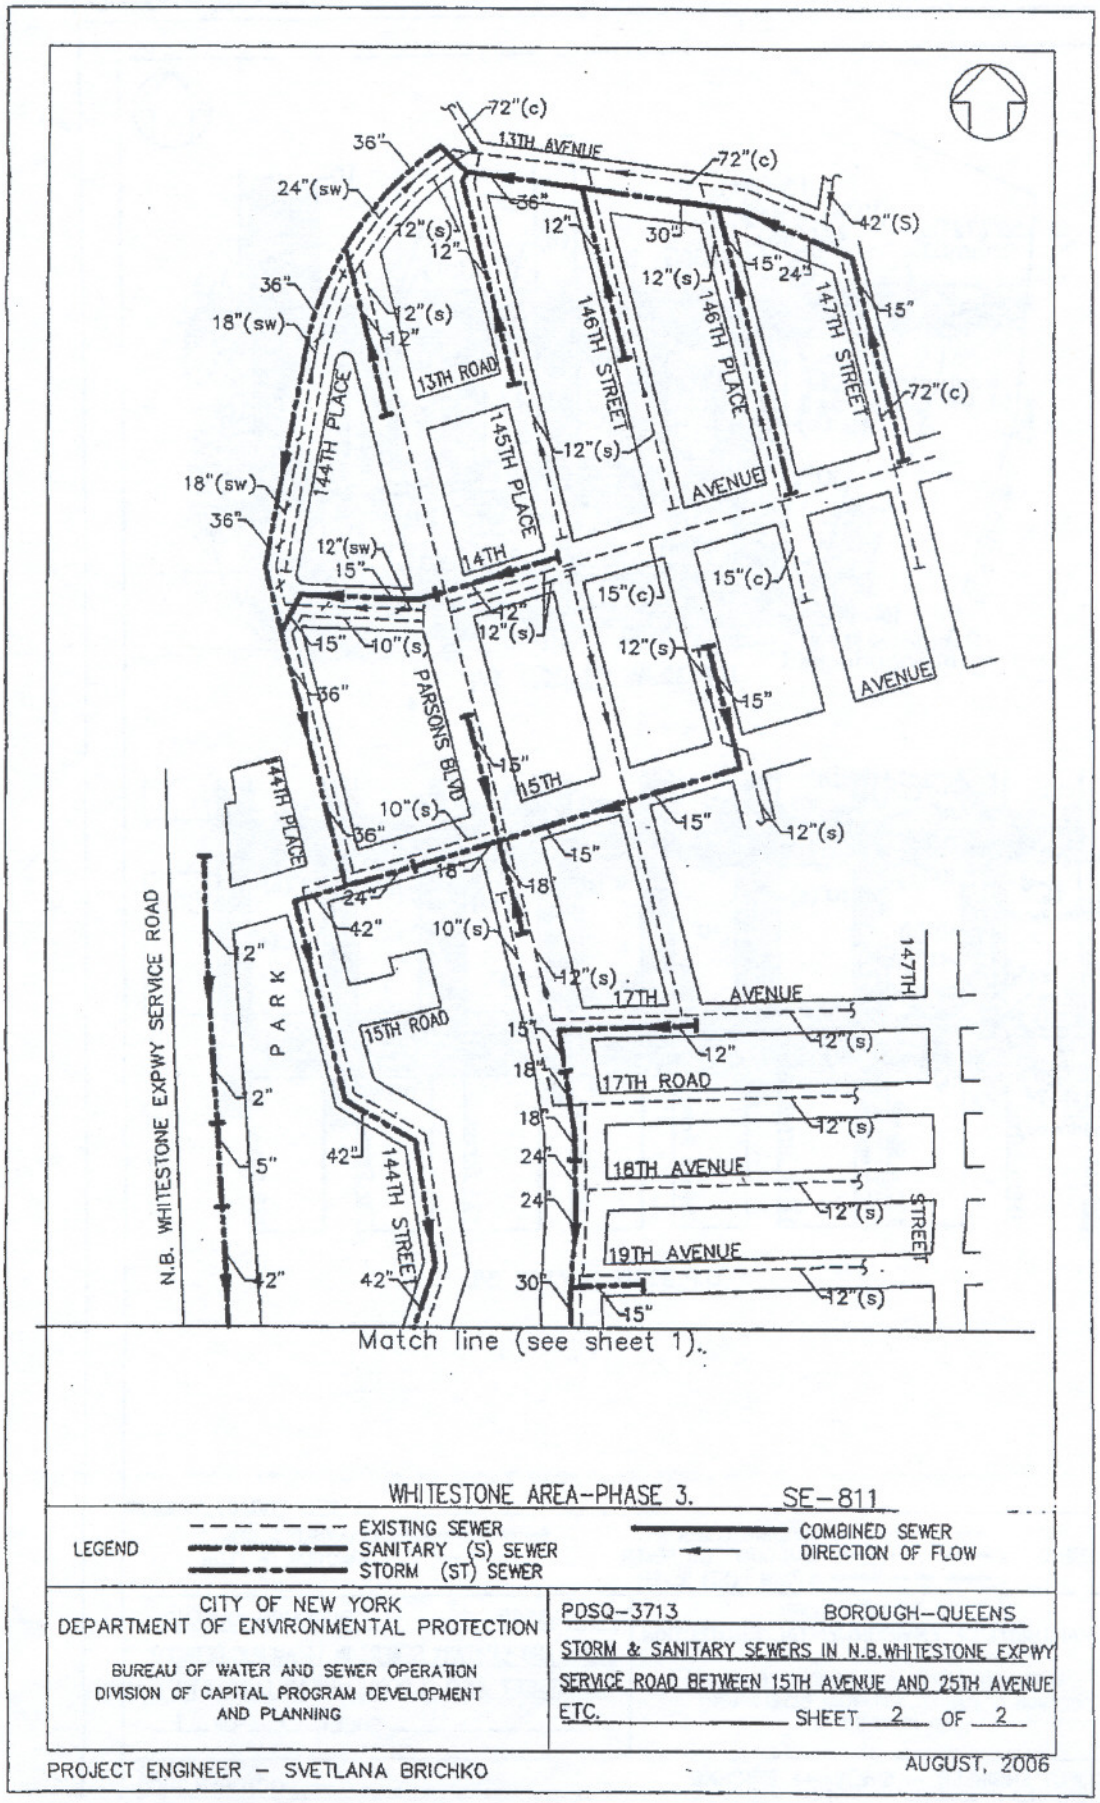

WHITESTONE AREA-PHASE 3. SE-811

LEGEND
- EXISTING SEWER
- SANITARY (S) SEWER
- STORM (ST) SEWER
- COMBINED SEWER
- DIRECTION OF FLOW

CITY OF NEW YORK
DEPARTMENT OF ENVIRONMENTAL PROTECTION

BUREAU OF WATER AND SEWER OPERATION
DIVISION OF CAPITAL PROGRAM DEVELOPMENT AND PLANNING

PDSQ-3713 BOROUGH-QUEENS

STORM & SANITARY SEWERS IN N.B.WHITESTONE EXPWY SERVICE ROAD BETWEEN 15TH AVENUE AND 25TH AVENUE ETC. SHEET 2 OF 2

PROJECT ENGINEER – SVETLANA BRICHKO

AUGUST, 2006

FIGURE 11

SEQ200767

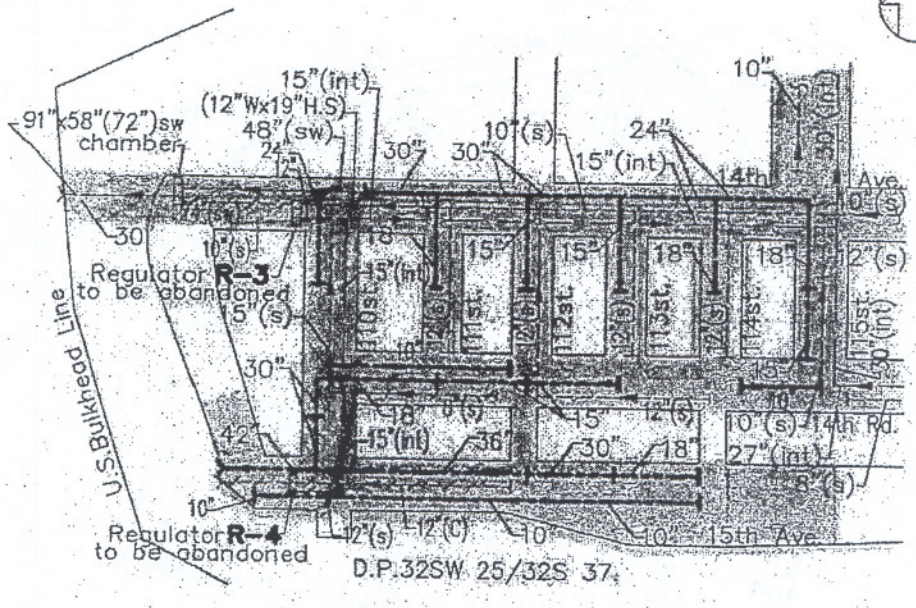

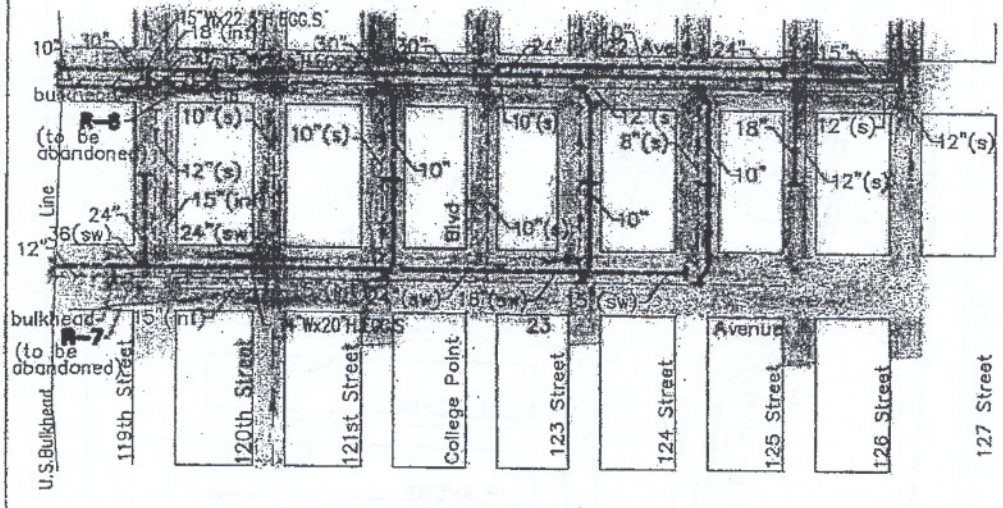

D.P.32SW 26/32S 38.

SEQ 200467/G

LEGEND

EXISTING SEWER
SANITARY (S) SEWER
STORM (ST) SEWER
COMBINED SEWER
DIRECTION OF FLOW

CITY OF NEW YORK
DEPARTMENT OF ENVIRONMENTAL PROTECTION

BUREAU OF WATER AND SEWER OPERATION
DIVISION OF CAPITAL PROGRAM DEVELOPMENT AND PLANNING

PDSQ-3560 BOROUGH-QUEENS

STORM AND SANITARY SEWERS IN 14 AVENUE BETWEEN 115 STREET AND U.S BULKHEAD LINE, ETC.

SHEET 1 OF 1

PROJECT ENGINEER – SVETLANA BRICHKO

APRIL, 2004
OCTOBER, 2005

FIGURE 12

SE-807

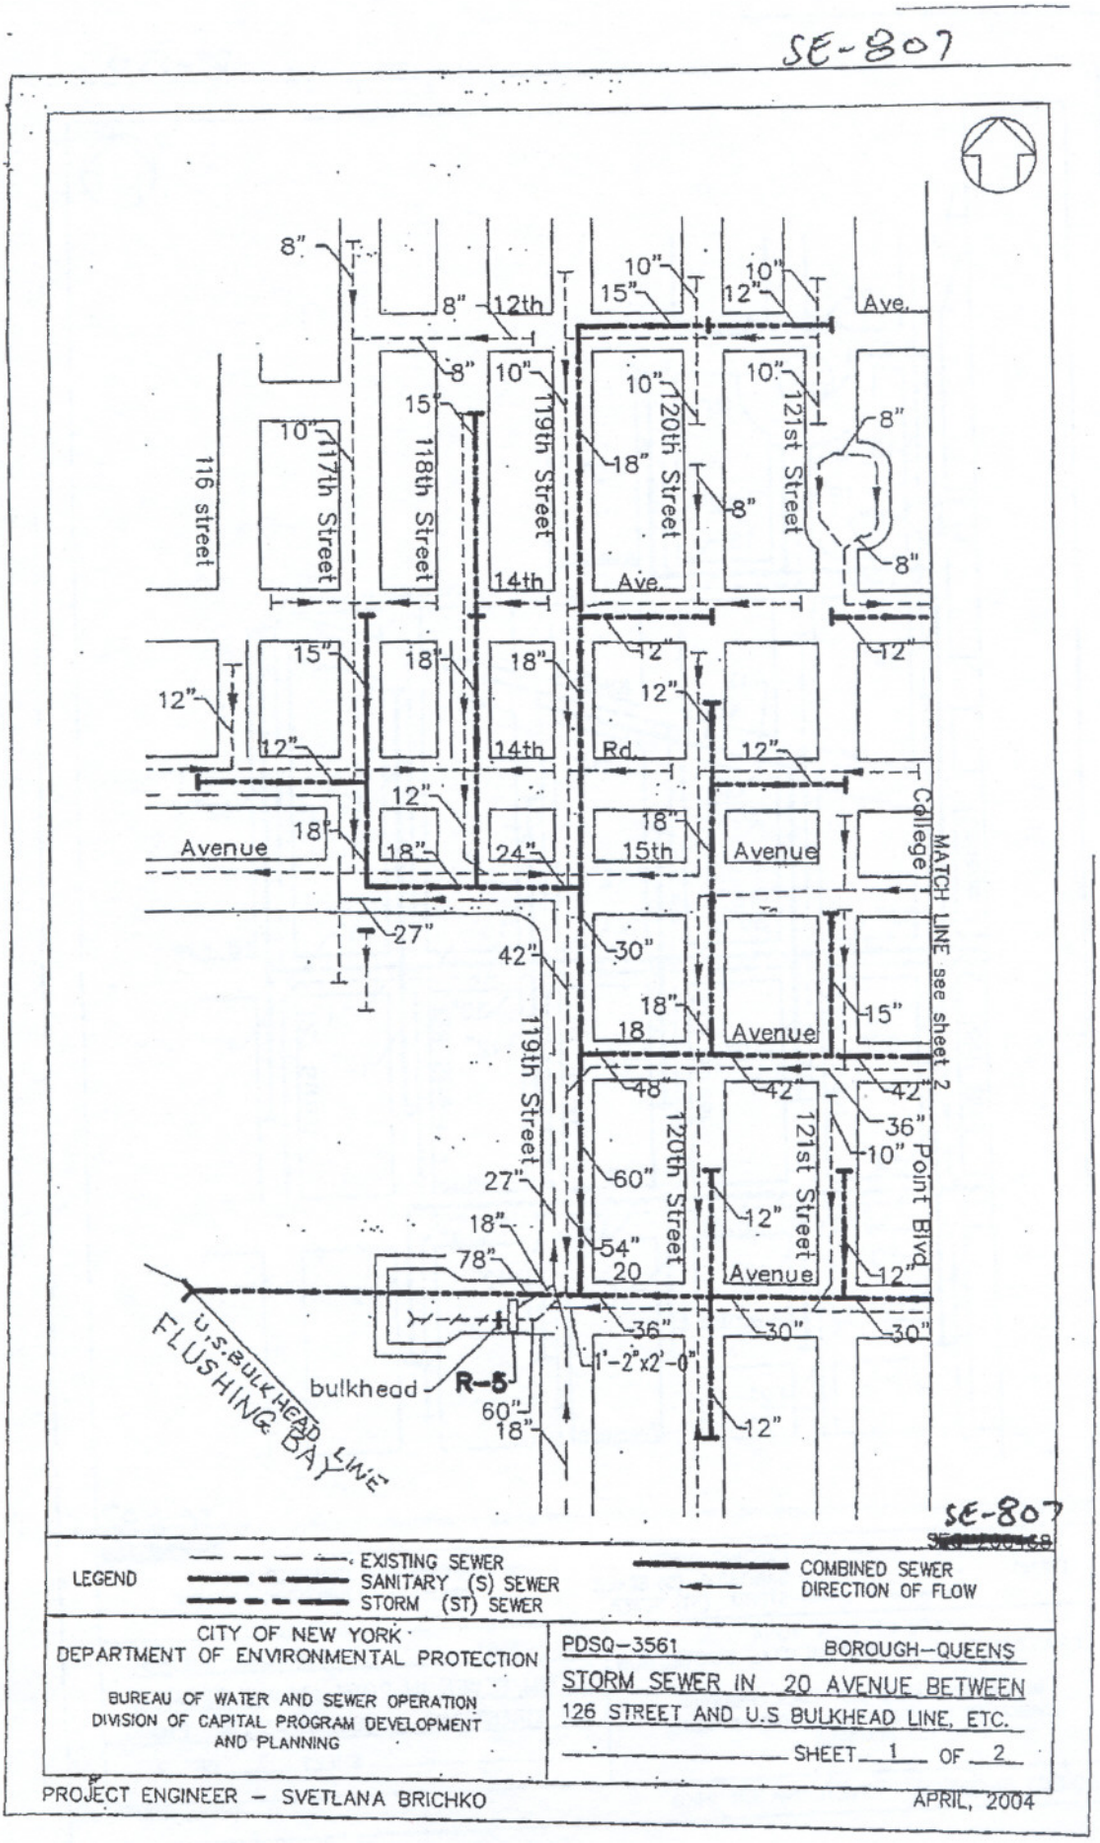

LEGEND

- EXISTING SEWER
- SANITARY (S) SEWER
- STORM (ST) SEWER
- COMBINED SEWER
- DIRECTION OF FLOW

CITY OF NEW YORK
DEPARTMENT OF ENVIRONMENTAL PROTECTION

BUREAU OF WATER AND SEWER OPERATION
DIVISION OF CAPITAL PROGRAM DEVELOPMENT
AND PLANNING

PDSQ-3561 BOROUGH-QUEENS

STORM SEWER IN 20 AVENUE BETWEEN 126 STREET AND U.S BULKHEAD LINE, ETC.

SHEET 1 OF 2

PROJECT ENGINEER – SVETLANA BRICHKO

APRIL, 2004

FIGURE 13

SE-807

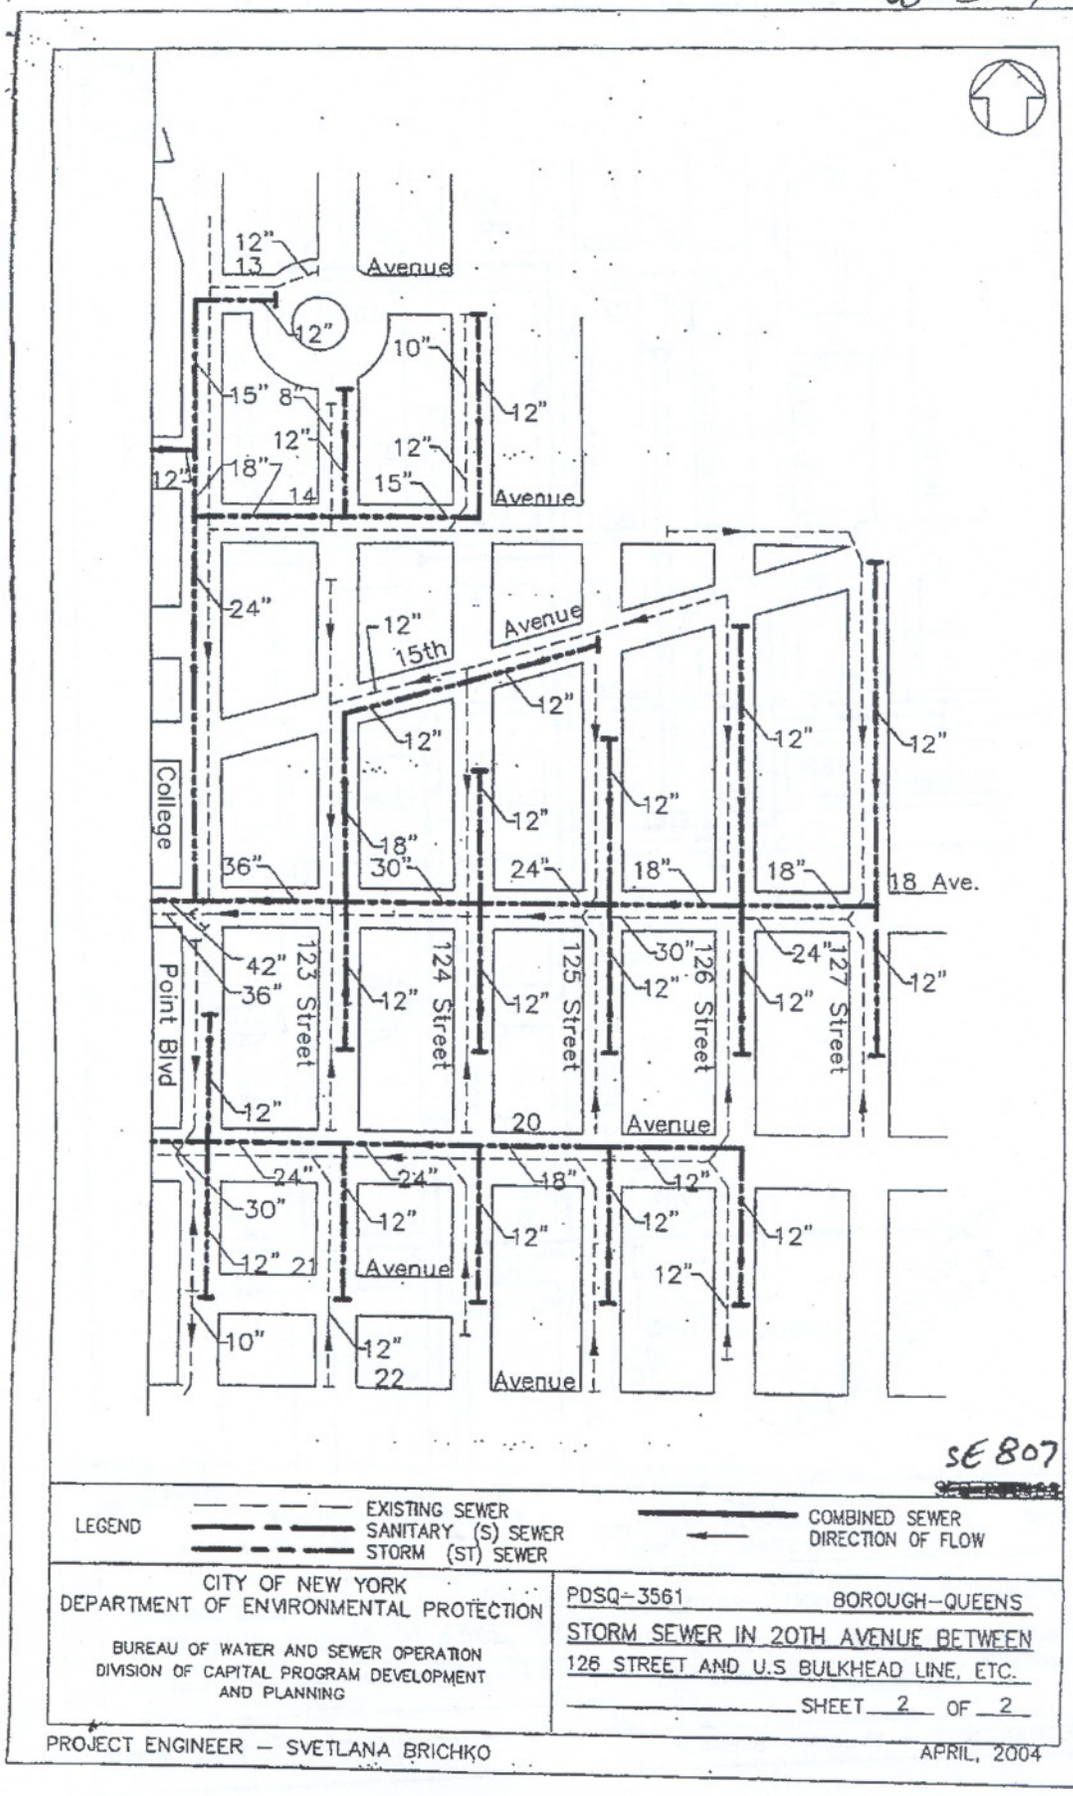

FIGURE 14