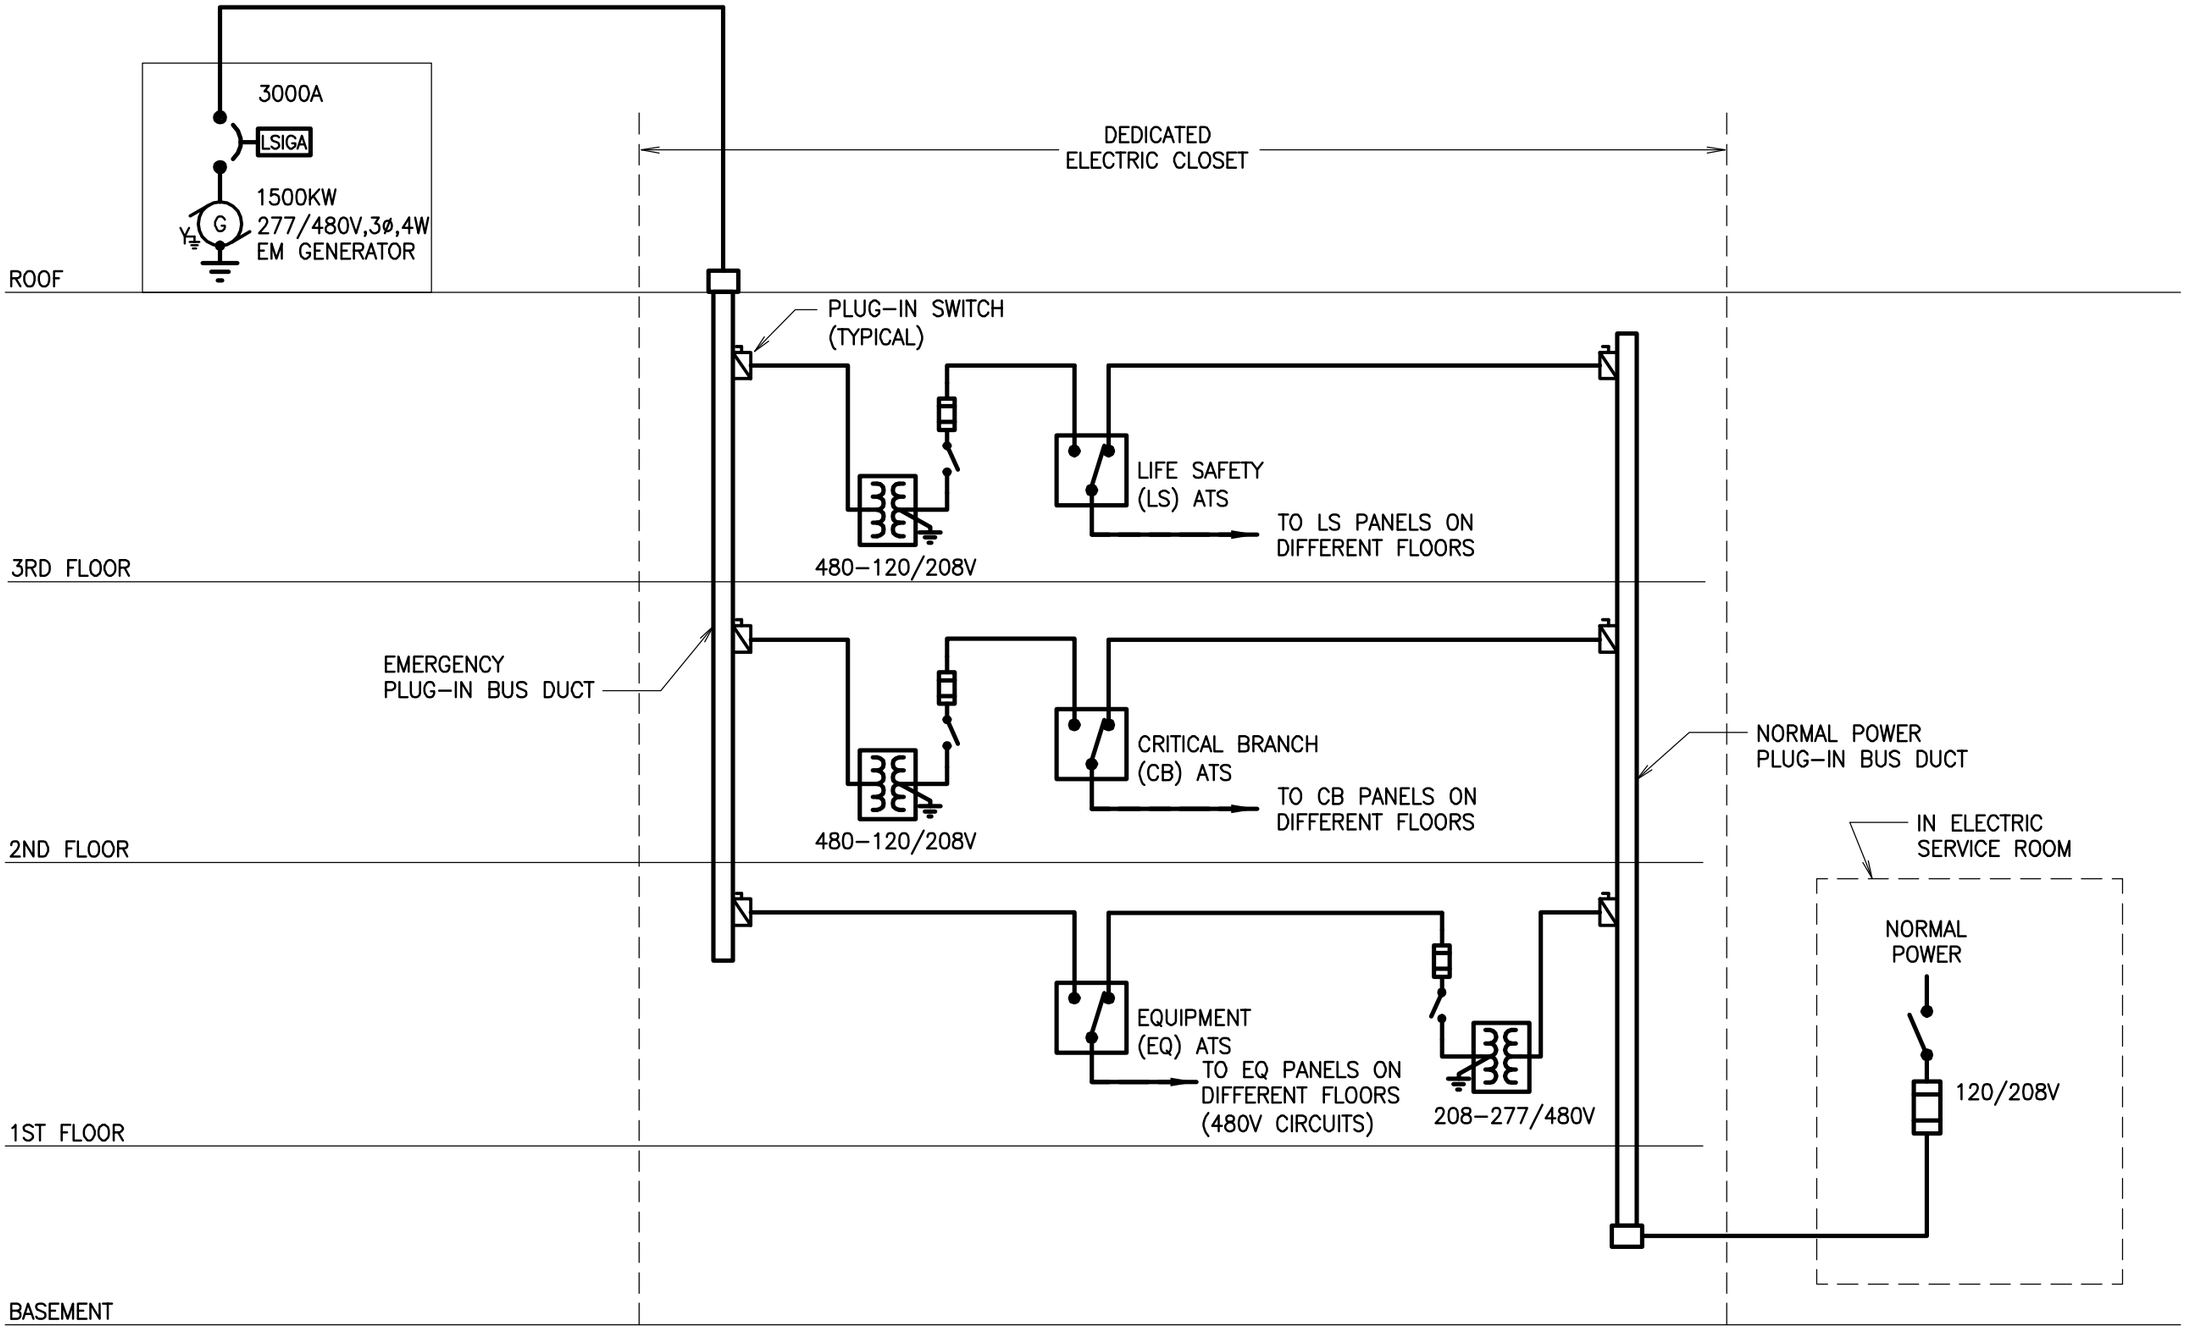
3000A
LSIGA
1500KW
277/480V,3ø,4W
EM GENERATOR
G
ROOF
DEDICATED
ELECTRIC CLOSET
PLUG-IN SWITCH
(TYPICAL)
LIFE SAFETY
(LS) ATS
TO LS PANELS ON
DIFFERENT FLOORS
480-120/208V
3RD FLOOR
EMERGENCY
PLUG-IN BUS DUCT
CRITICAL BRANCH
(CB) ATS
TO CB PANELS ON
DIFFERENT FLOORS
480-120/208V
NORMAL POWER
PLUG-IN BUS DUCT
2ND FLOOR
IN ELECTRIC
SERVICE ROOM
NORMAL
POWER
EQUIPMENT
(EQ) ATS
TO EQ PANELS ON
DIFFERENT FLOORS
(480V CIRCUITS)
208-277/480V
120/208V
1ST FLOOR
BASEMENT