APPENDIX B-4
BUILDING INFORMATION CARD

Insert Address Here

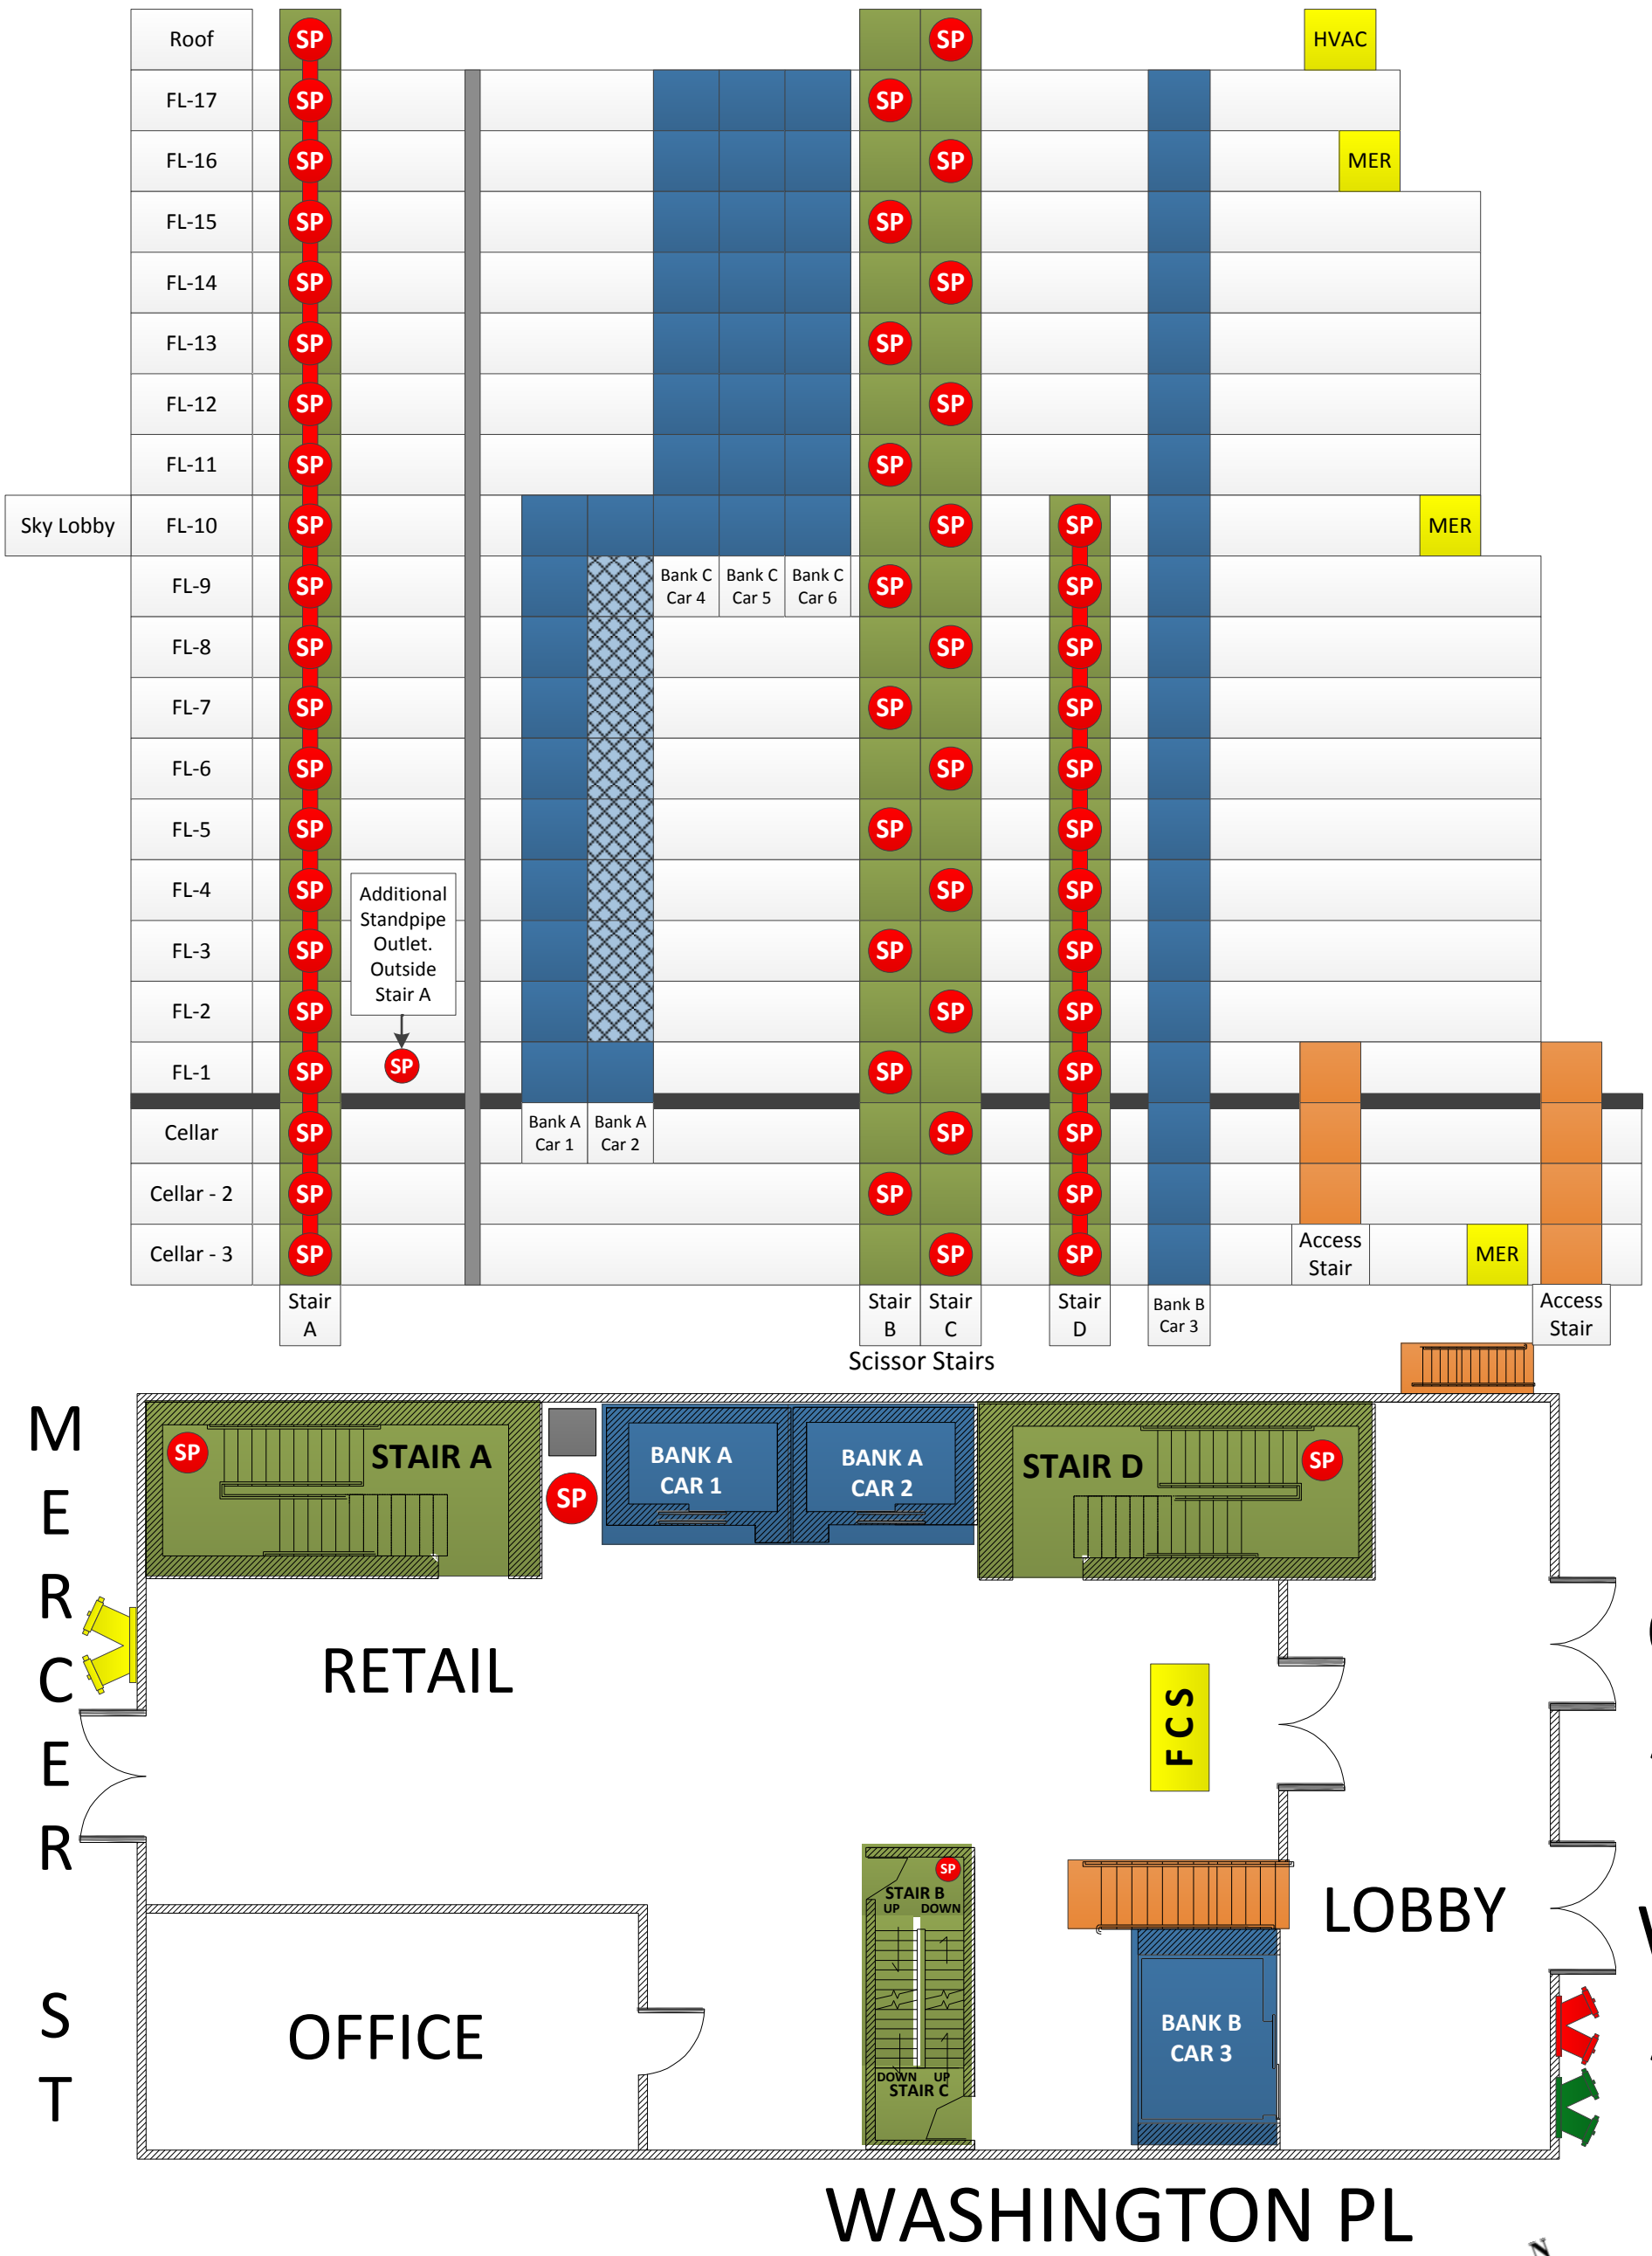
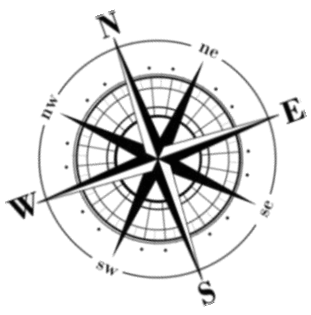
	Elevator	MER	Mechanical Equipment Room	SP	Standpipe Outlet
	Elevator Blind Shaft	EMR	Elevator Machine Room		Standpipe Connection
	Stair	FCS	Fire Command Station		Sprinkler Connection
	Convenience / Access Stair		Linen / Trash/ Utility Chute		Combination Connection