BULKHEAD AND ROOF TERRACE RENOVATION
AT 33 W. 17th STREET

GERTLER & WENTE ARCHITECTS

LANDMARKS PRESERVATION COMMITTEE
JUNE 16th, 2015

LOCATION 1

LOCATION 2

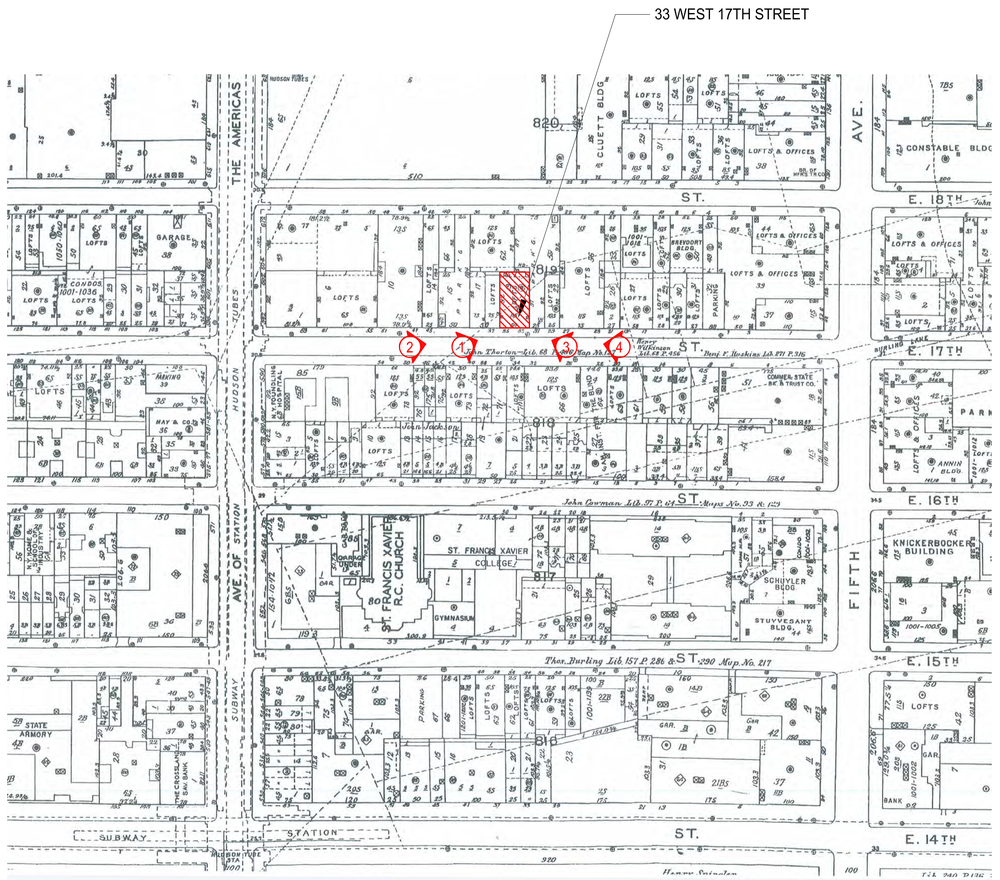

LOCATION 3

LOCATION 4

5/21/2015

5/21/2015

5/21/2015

ALDEA
33

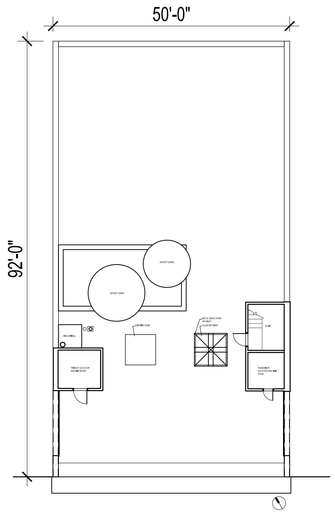

KEY PLAN

SCALE: 1/16" = 1'-0"

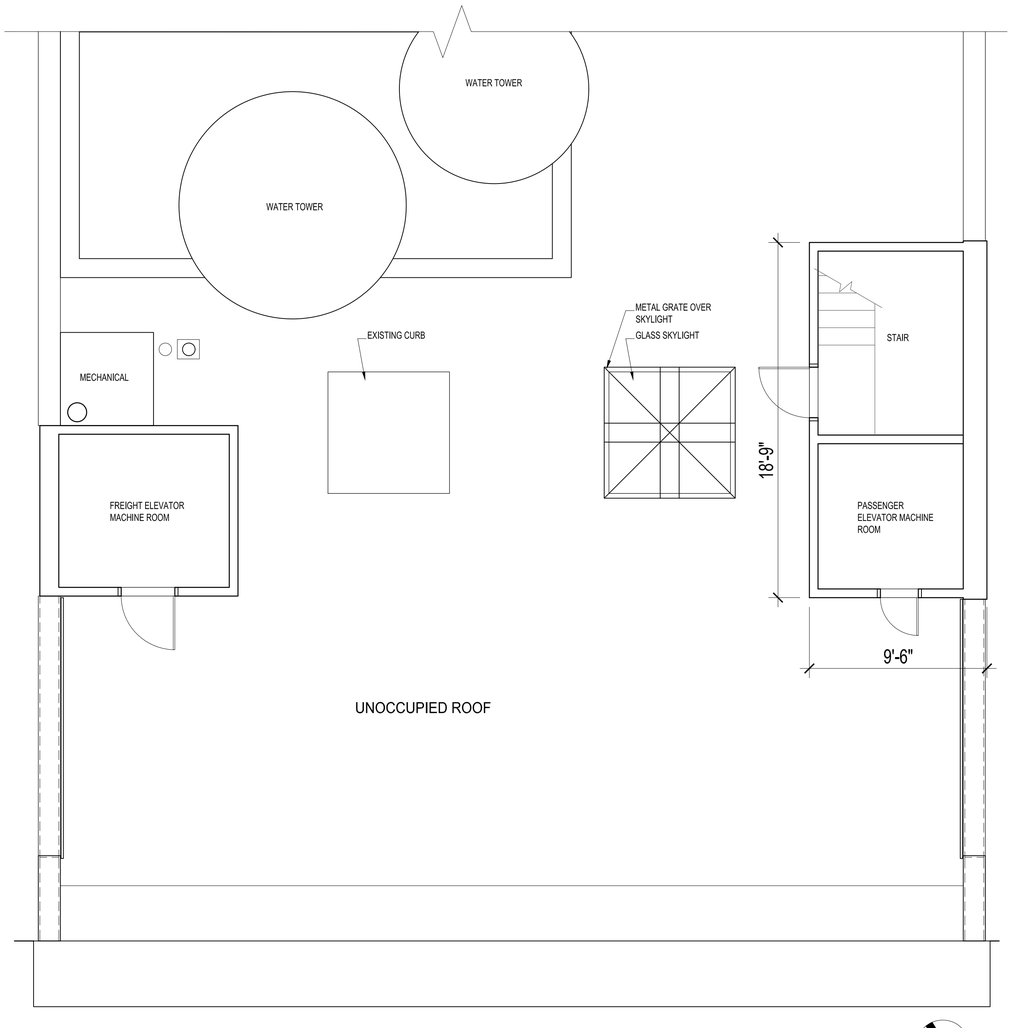

EXISTING ROOF PLAN

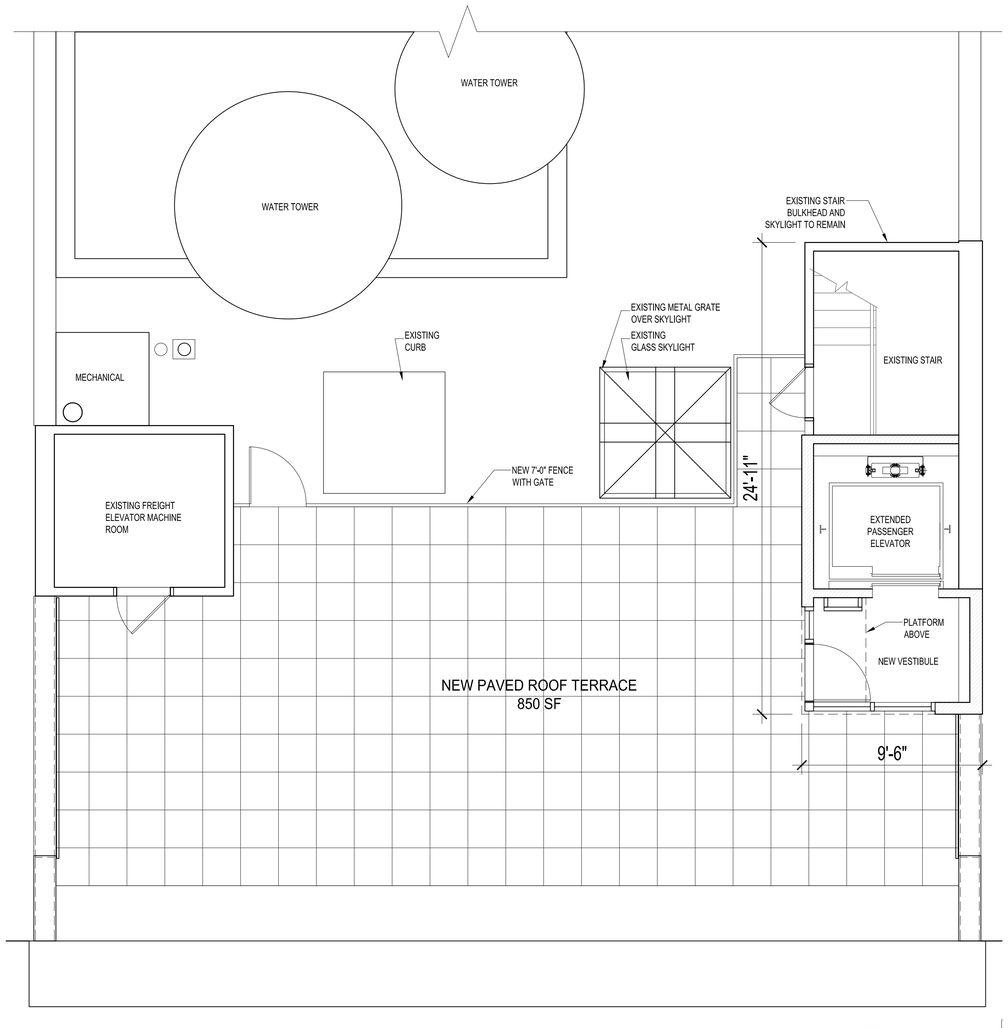

PROPOSED ROOF PLAN

LEGEND

EXISTING WALL TO REMAIN

NEW WALL CONSTRUCTION

Gertler & Wente ARCHITECTS LLP

33 West 17th Street, New York, NY 10011

EXISTING AND PROPOSED ROOF PLANS

PANEL 03

SCALE: 1/4" = 1'-0"

JUNE 16th, 2015

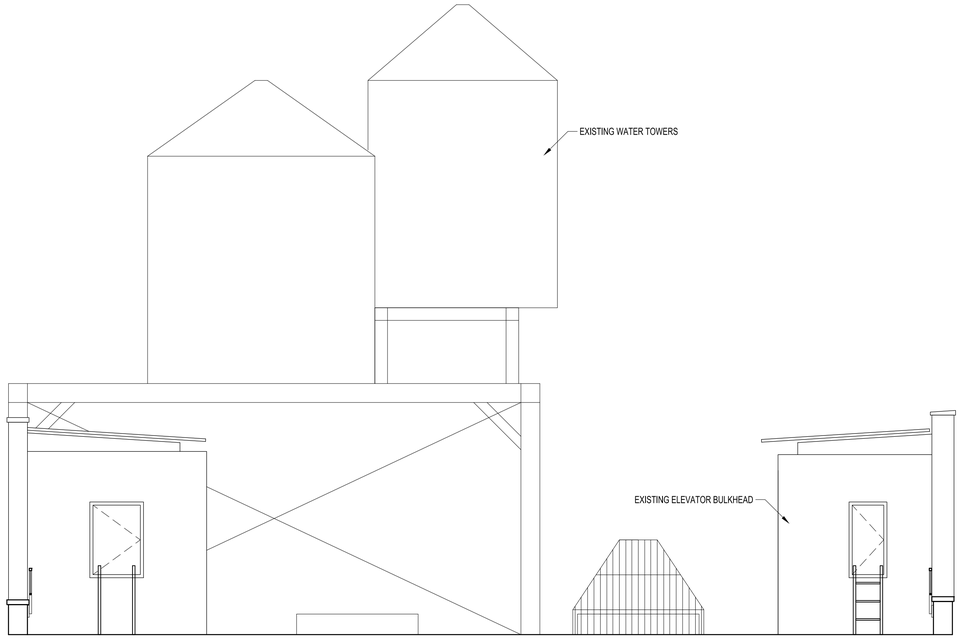

EXISTING NORTH ELEVATION

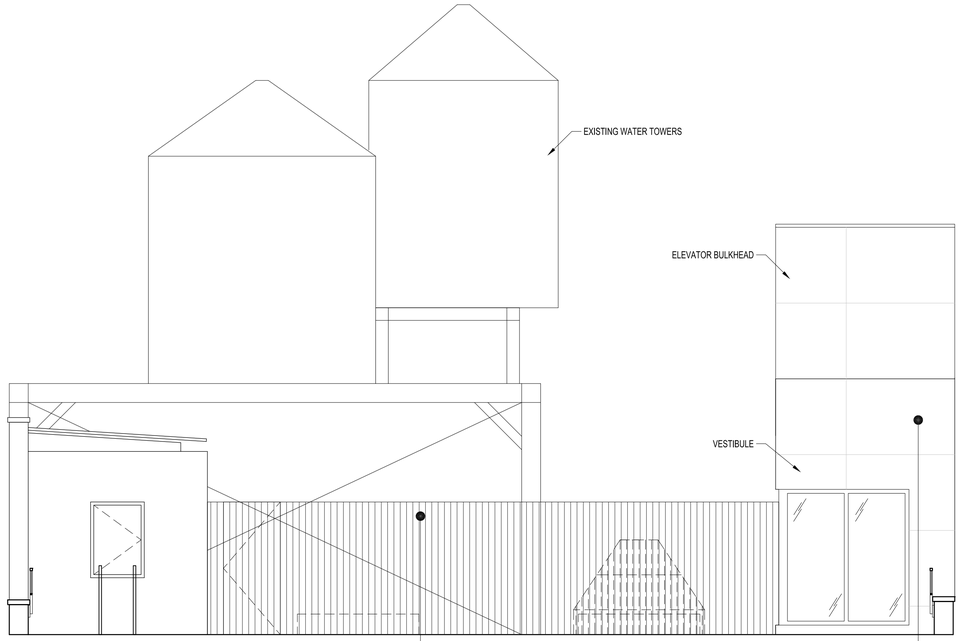

PROPOSED NORTH ELEVATION

METAL PANELS - BY LAMINATORS,
KYNAR 500 SERIES

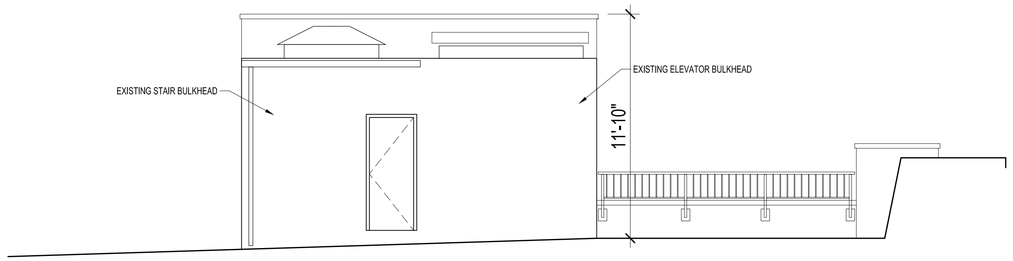

EXISTING EAST ELEVATION

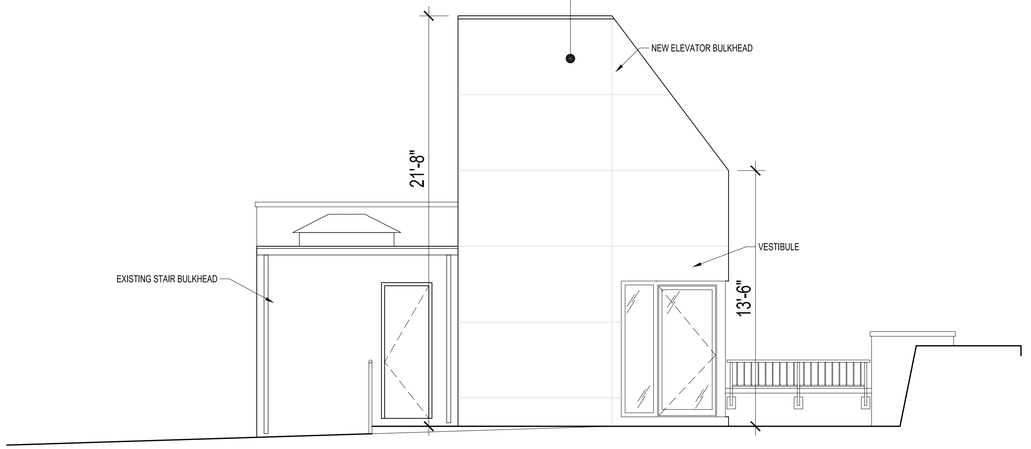

PROPOSED EAST ELEVATION

Gertler & Wente ARCHITECTS LLP

33 West 17th Street, New York, NY 10011

EXISTING AND PROPOSED
ELEVATIONS

PANEL 04

SCALE: ¼" = 1'-0"

JUNE 16th, 2015

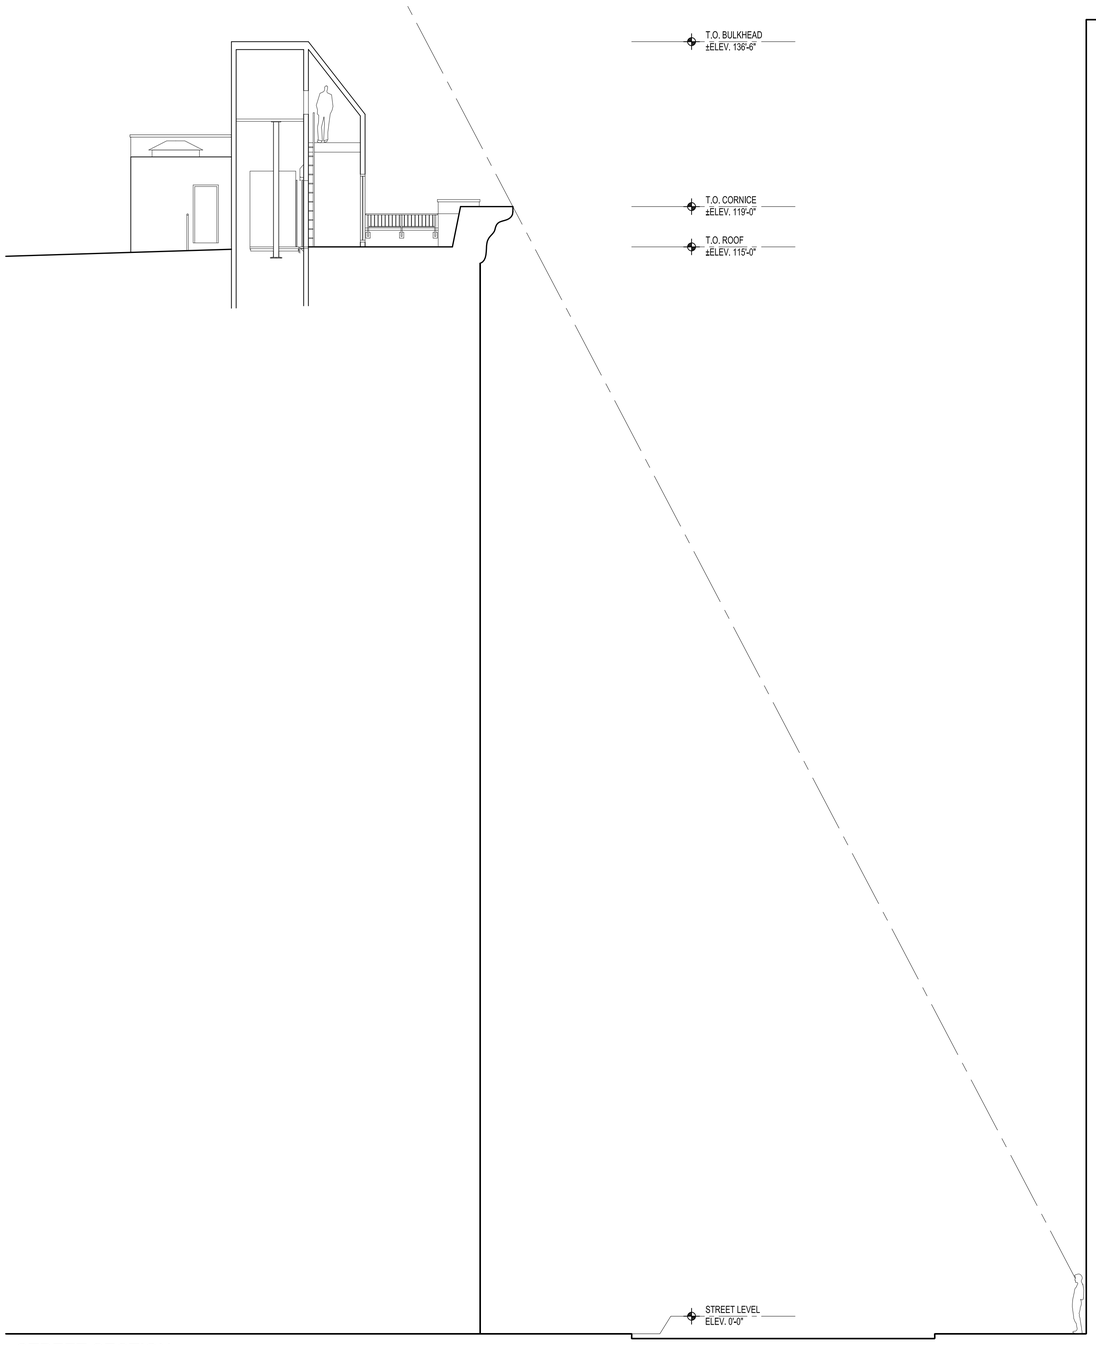

STREET SECTION

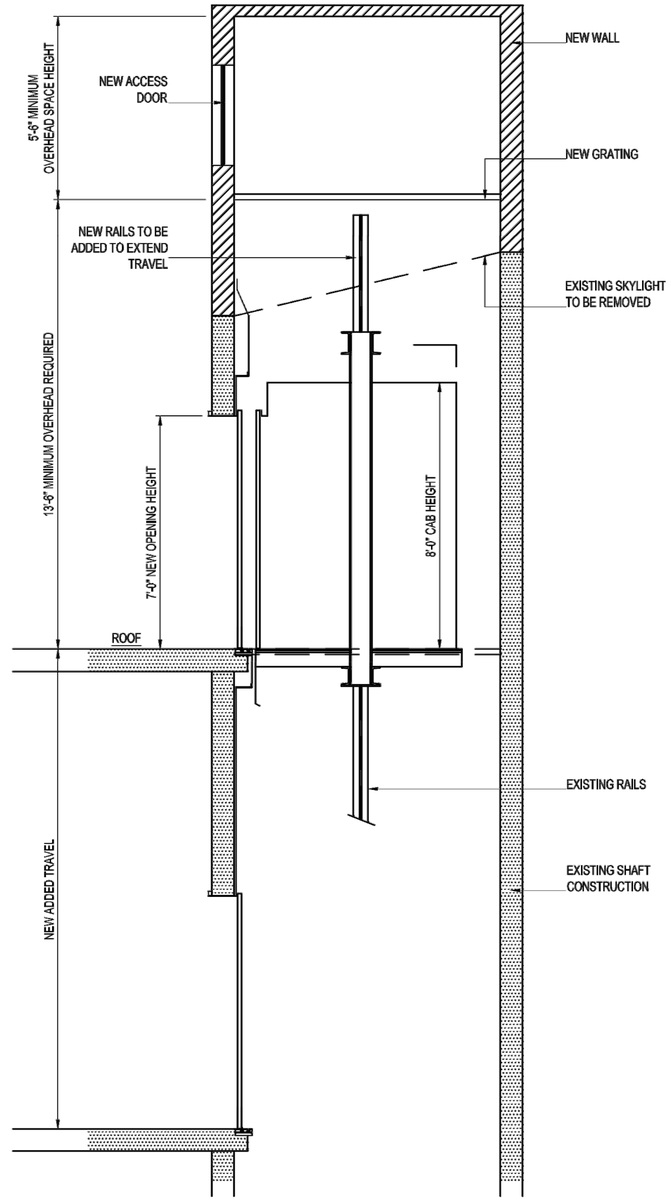

SIERRA CONSULTING GROUP, INC.
36 MAPLE PL #26, MANHASSET, NY 11030

PROPOSED OVERHEAD SECTION

Gertler & Wente ARCHITECTS LLP

33 West 17th Street, New York, NY 10011

STREET AND ELEVATOR SECTIONS

PANEL 05

JUNE 16th, 2015

MOCK-UP ON ROOF

NEW ELEVATOR BULKHEAD

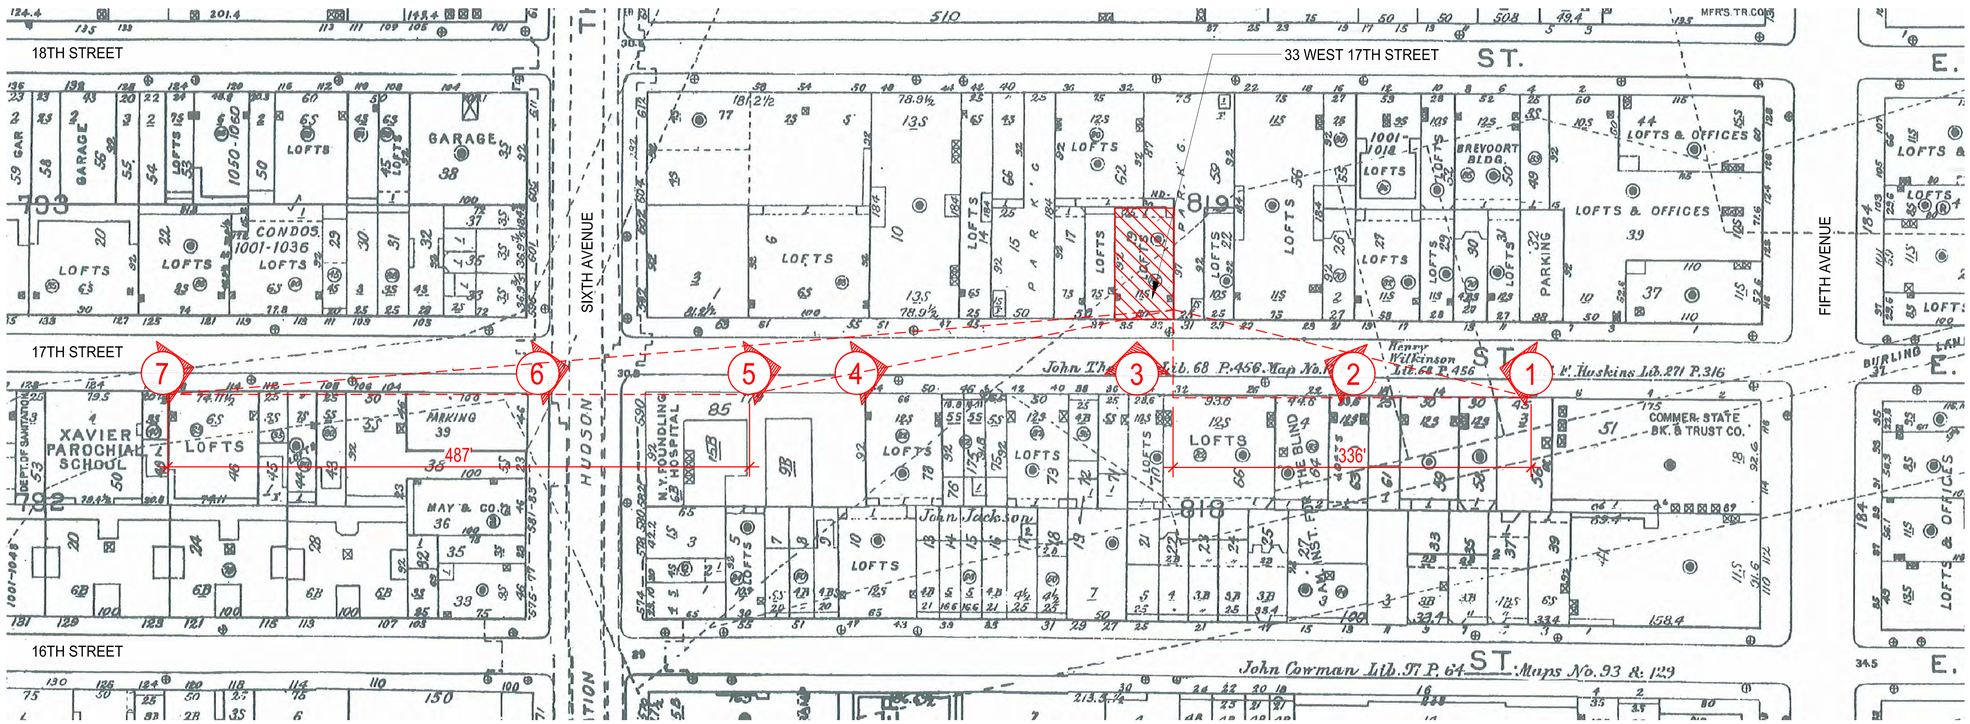

LOCATION 1 - MOCK-UP - LIMIT OF VISIBILITY

LOCATION 2 - MOCK-UP

LOCATION 2 - RENDERING

LOCATION 3 - NOT VISIBLE

LOCATION 4 - NOT VISIBLE

LOCATION 5 - MOCK-UP - LIMIT OF VISIBILITY

LOCATION 6 - MOCK-UP

LOCATION 6 - RENDERING

LOCATION 7 - MOCK-UP - LIMIT OF VISIBILITY