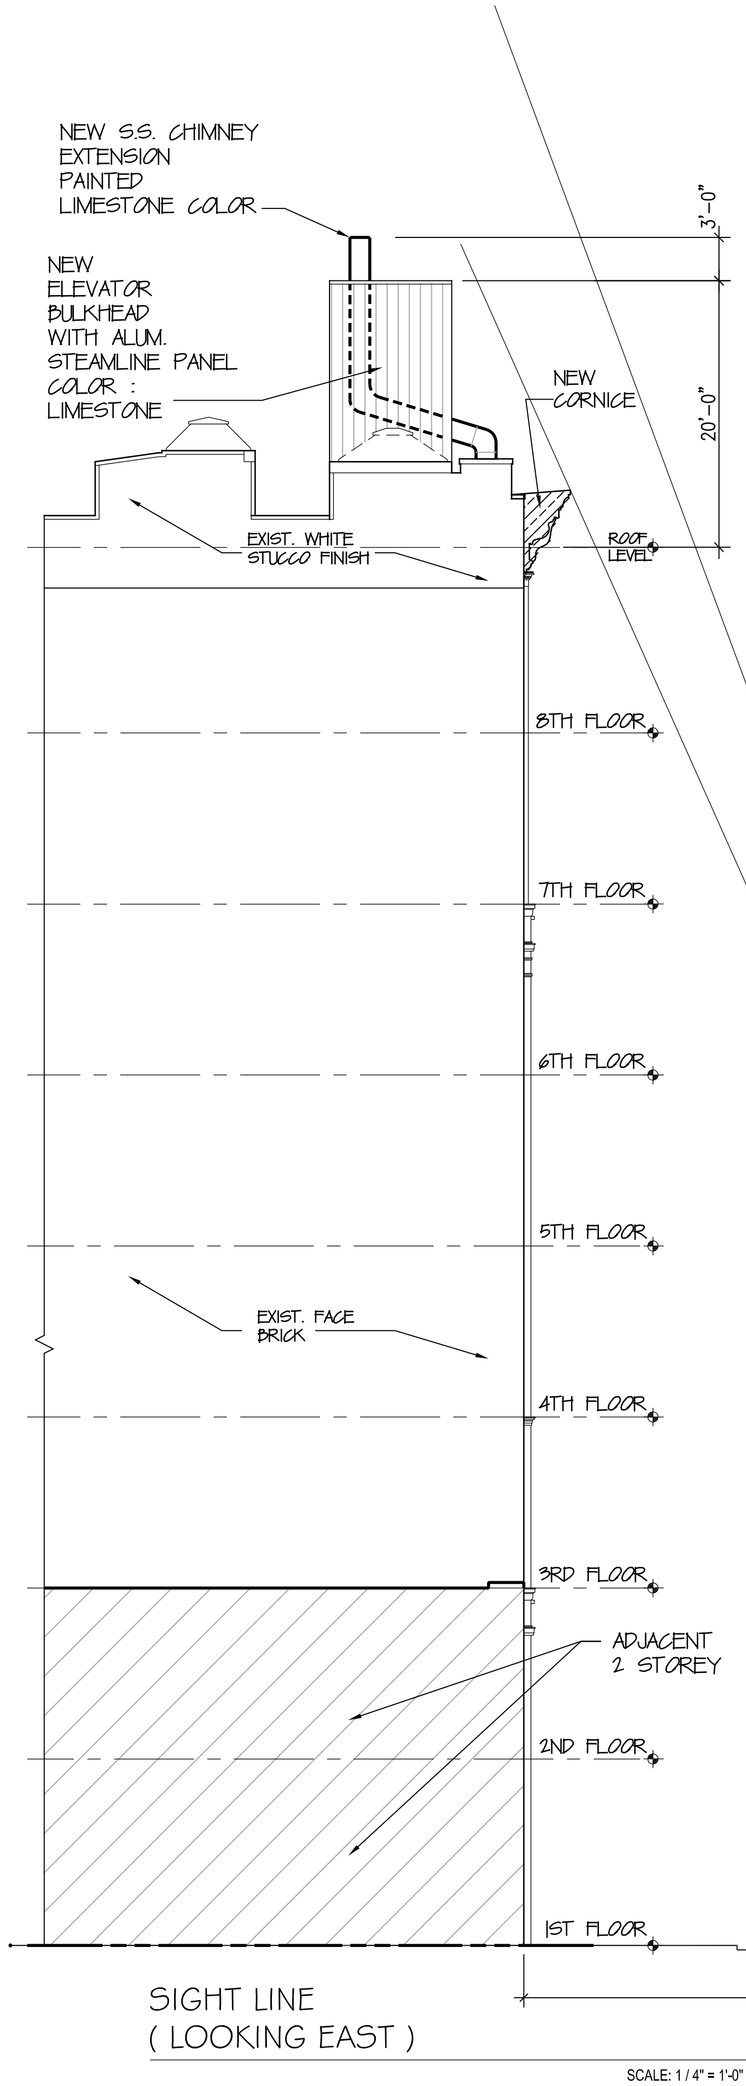

SIGHT LINE
(LOOKING EAST)

SCALE: 1 / 4" = 1'-0"

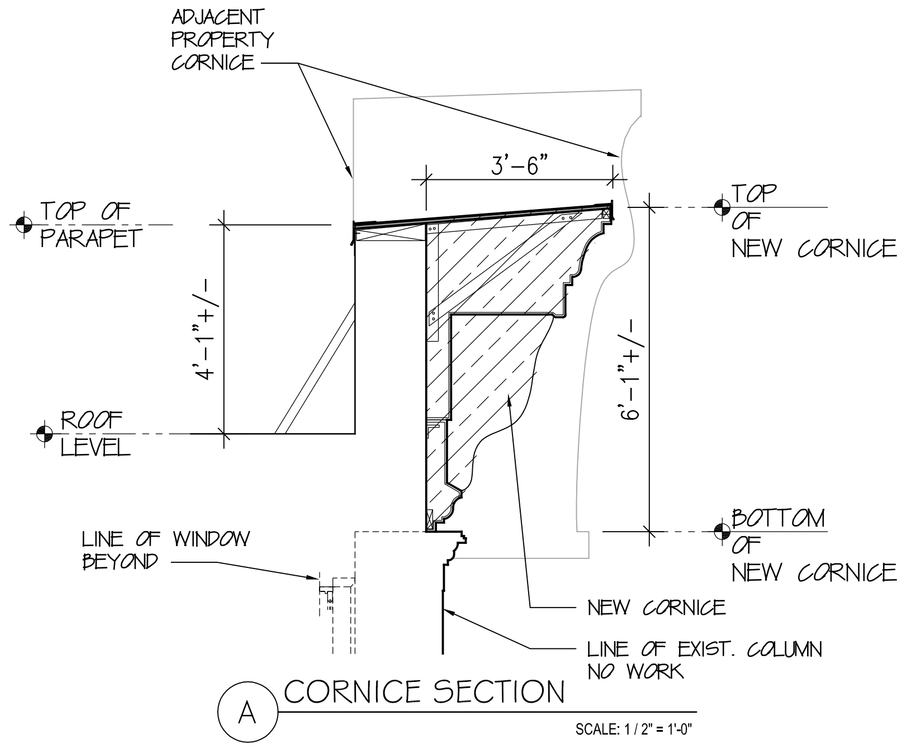

A CORNICE SECTION

SCALE: 1 / 2" = 1'-0"

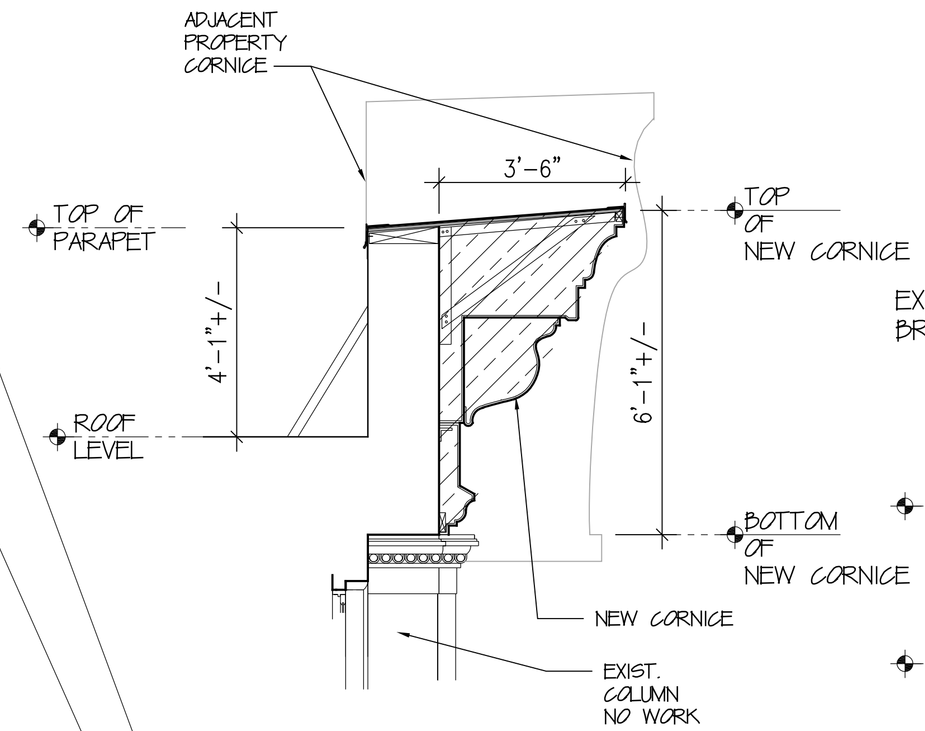

B CORNICE SECTION

SCALE: 1 / 2" = 1'-0"

AREA MAP

NOT TO SCALE

N

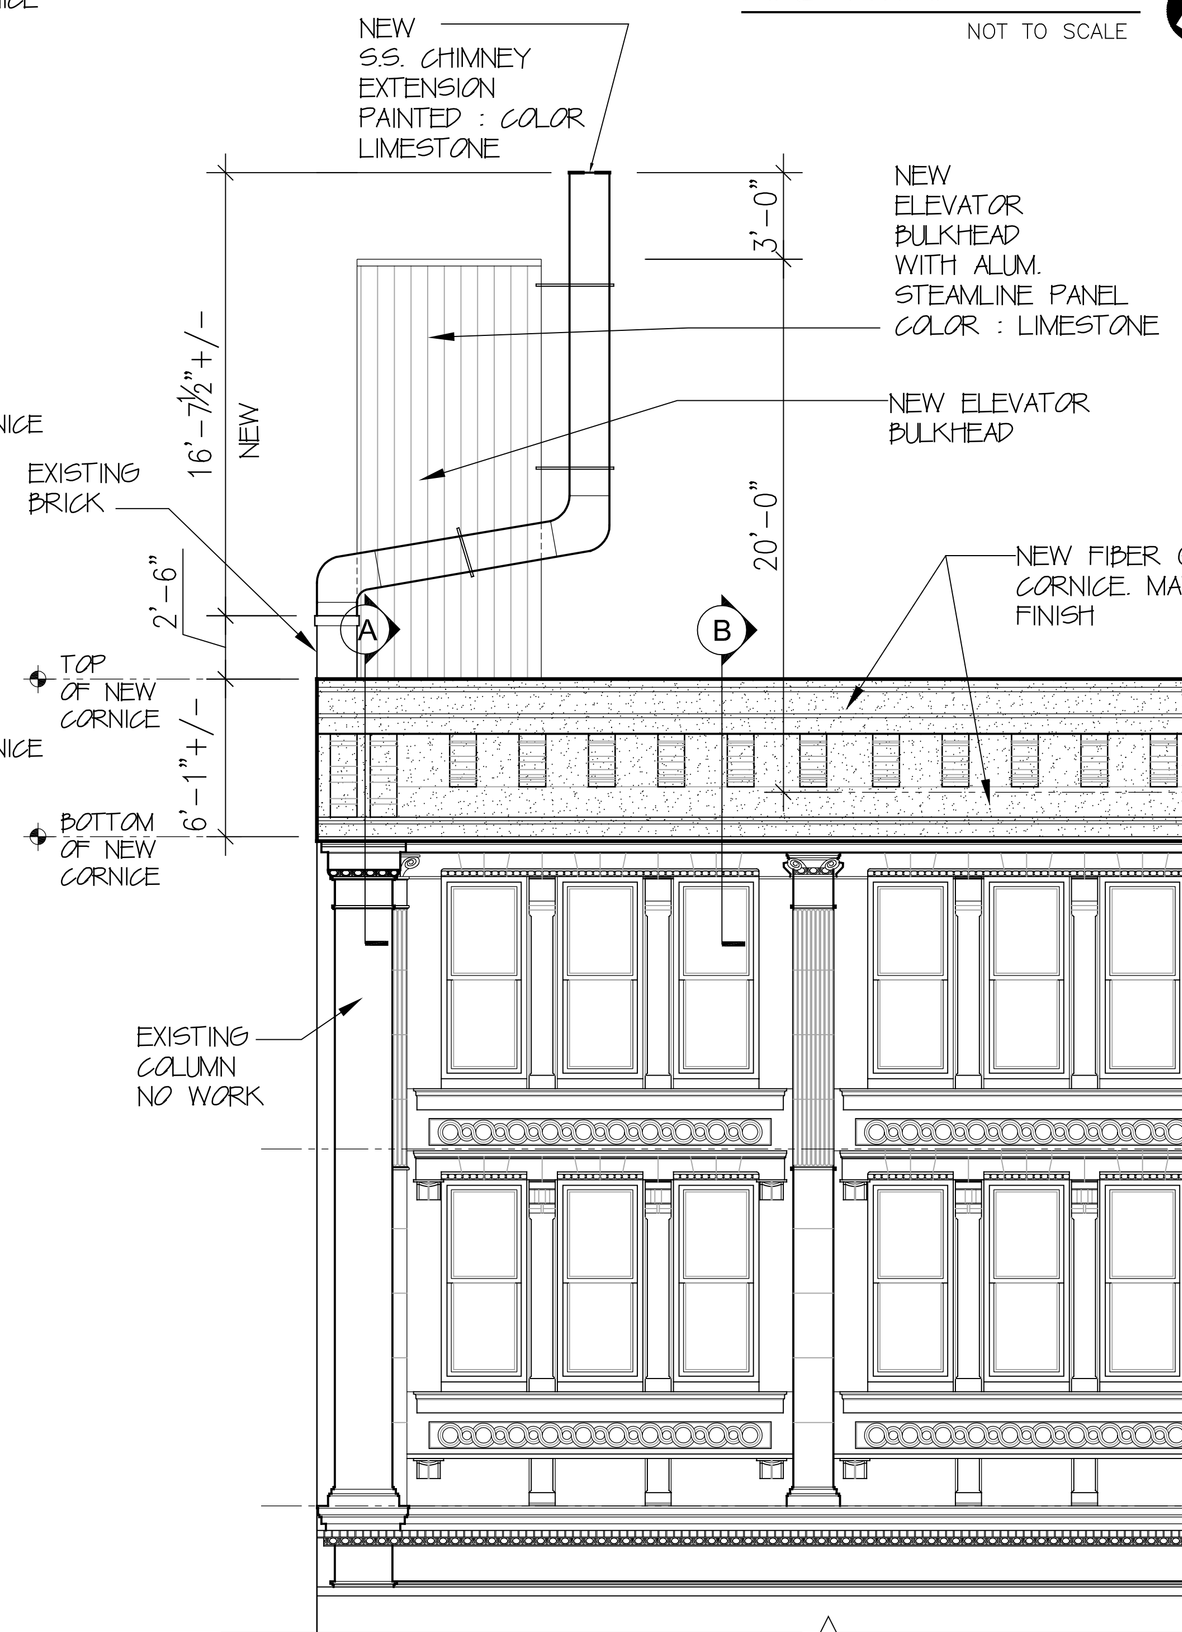

PARTIAL ELEVATION
(LOOKING NORTH)

SCALE: 1 / 4" = 1'-0"

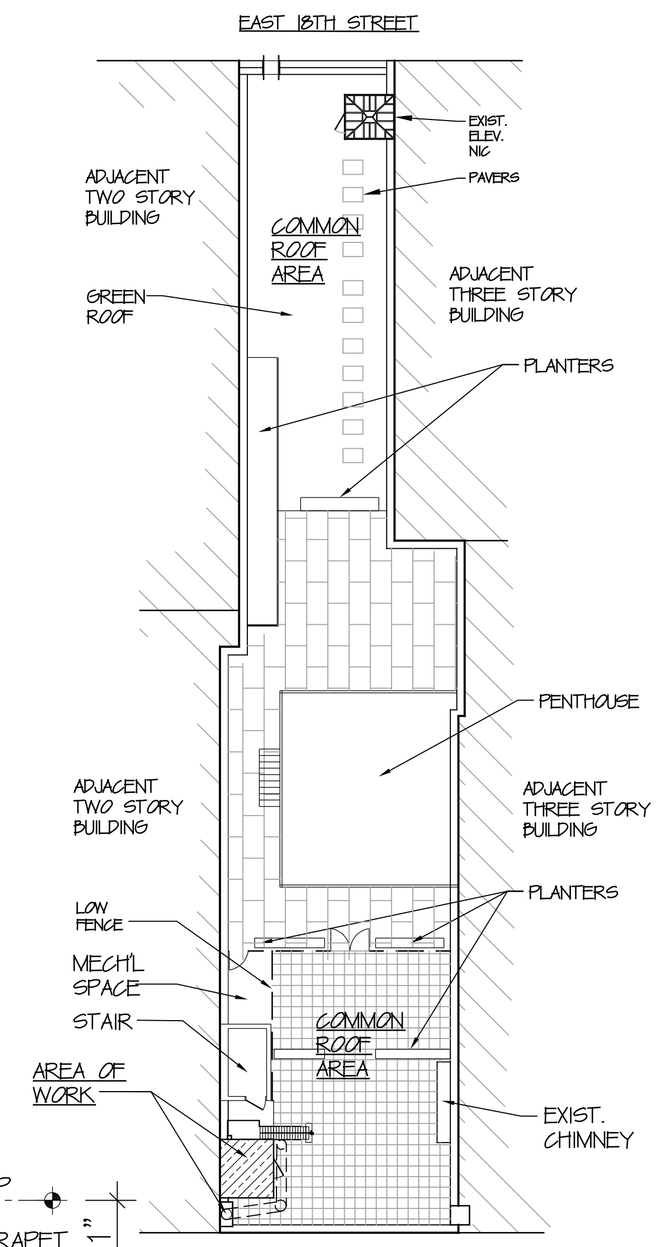

LOCATION MAP

NOT TO SCALE

N

1 OF 4

COMMUNITY BOARD 5
LANDMARK PRESERVATION
COMMISSION PRESENTATION

ALFRED KARMAN, ARCHITECT
121 WEST 27th STREET, SUITE #1103
NEW YORK, NY 10001
(212) 941-1112 alfrdkarman@gmail.com

PROJECT

ELEVATOR UPGRADE
5 EAST 17TH ST
NEW YORK , N.Y.

DATE: 08/05/2015

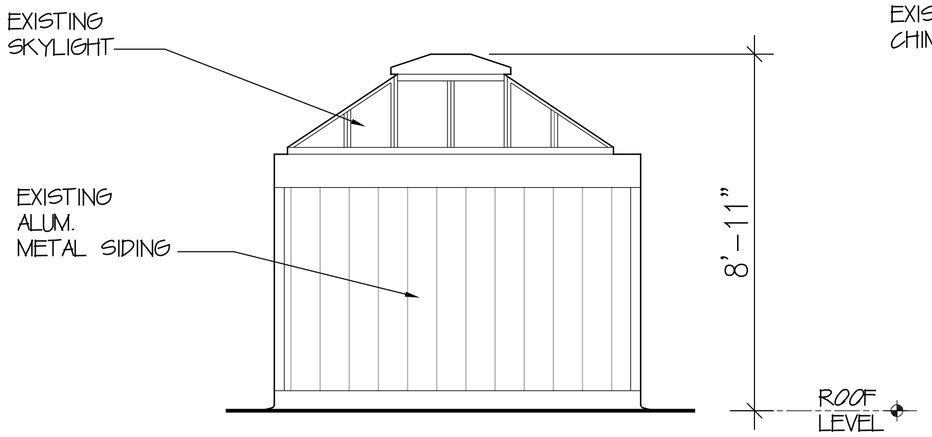

EXISTING ELEVATOR BULKHEAD

SCALE: 3 / 8" = 1'-0"

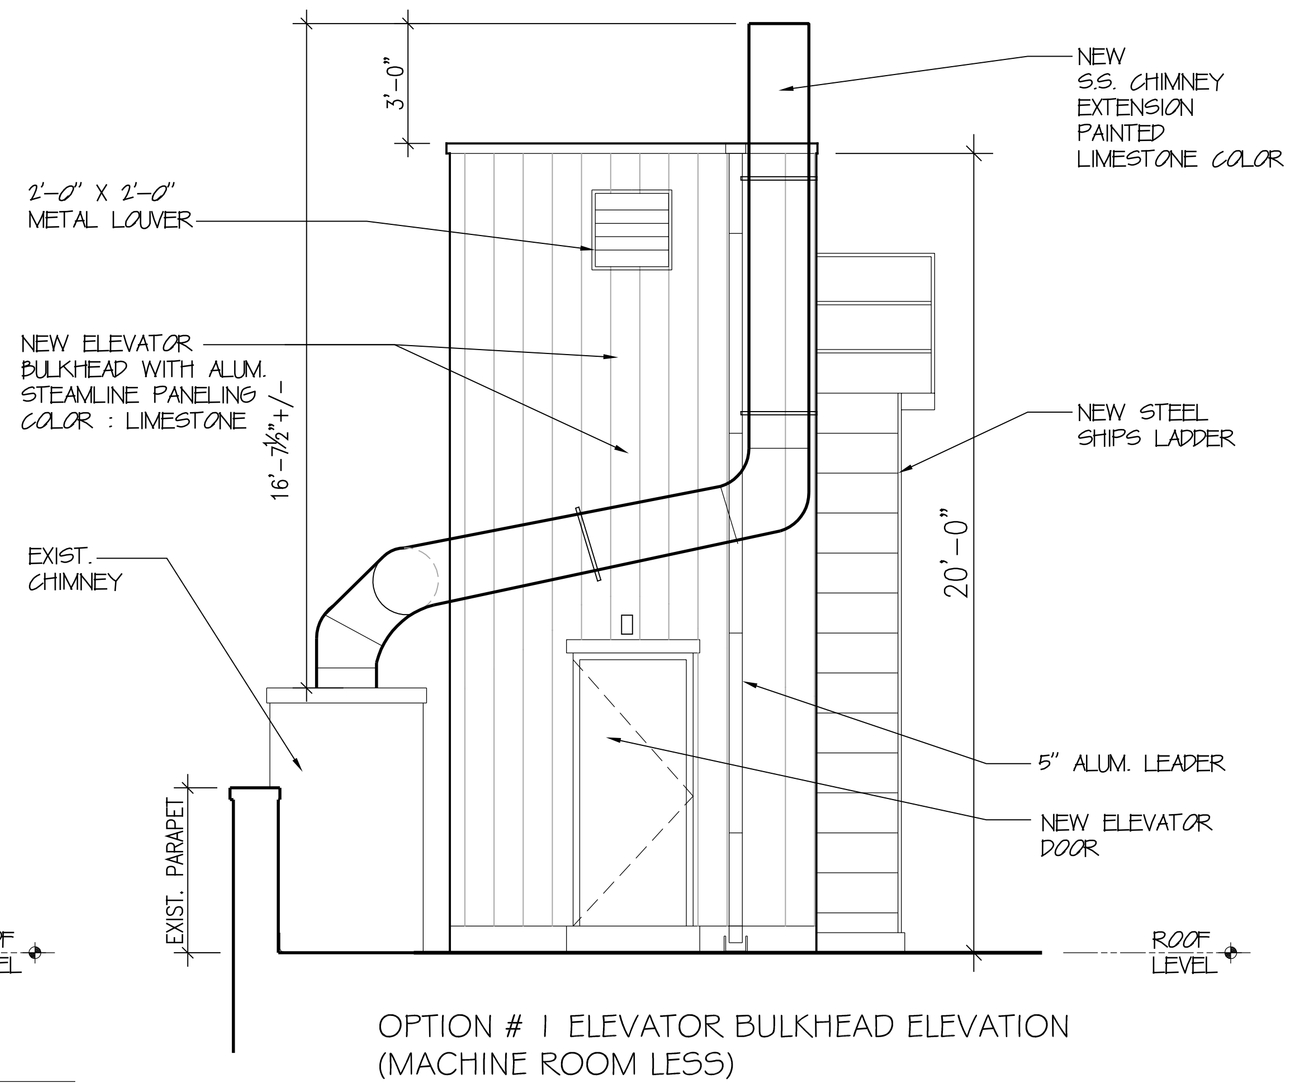

OPTION # 1 ELEVATOR BULKHEAD ELEVATION
(MACHINE ROOM LESS)

SCALE: 3 / 8" = 1'-0"

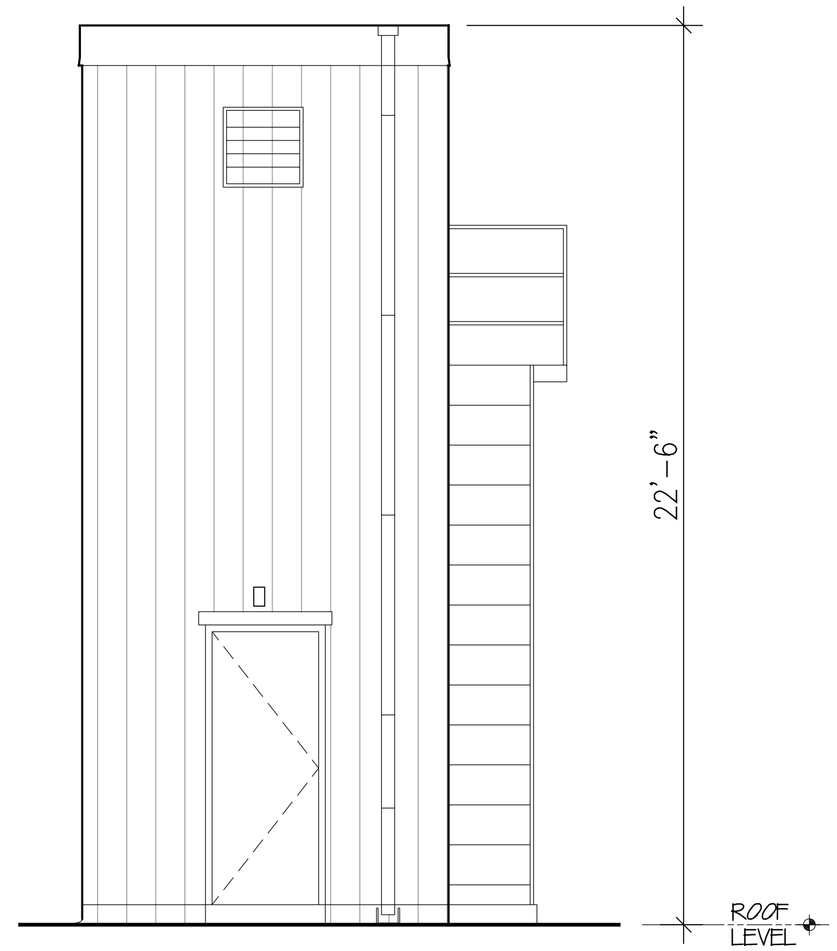

STUDY OPTION # 2
ELEVATOR BULKHEAD ELEVATION
(OVERHEAD TRACTION)

SCALE: 3/8" = 1'-0"

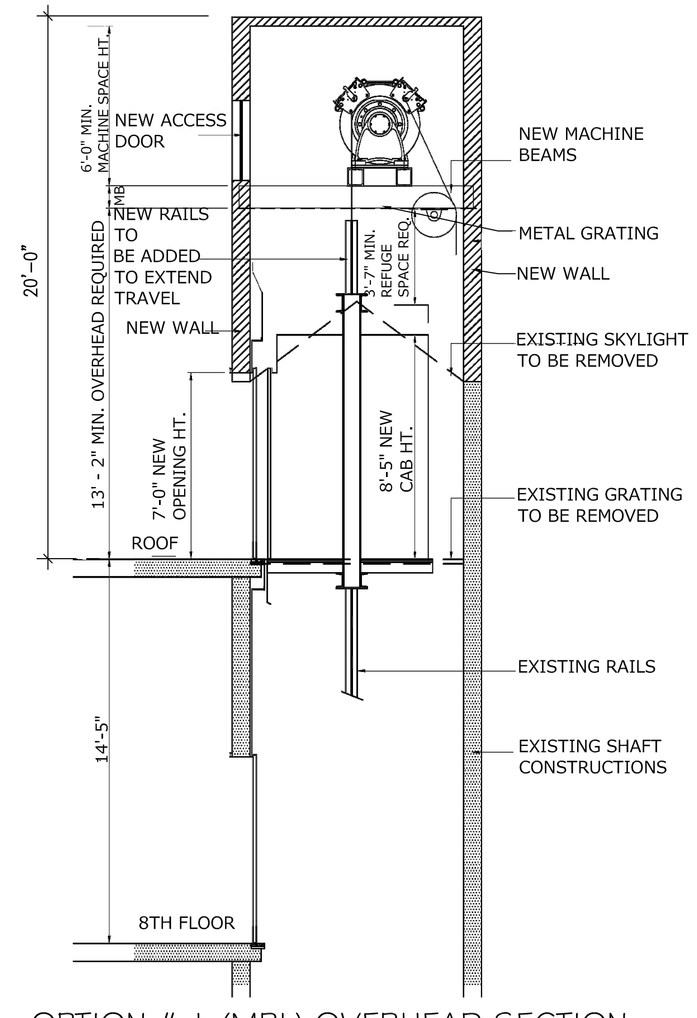

OPTION # 1 (MRL) OVERHEAD SECTION
(MACHINE ROOM LESS)

SCALE: 1 / 4" = 1'-0"

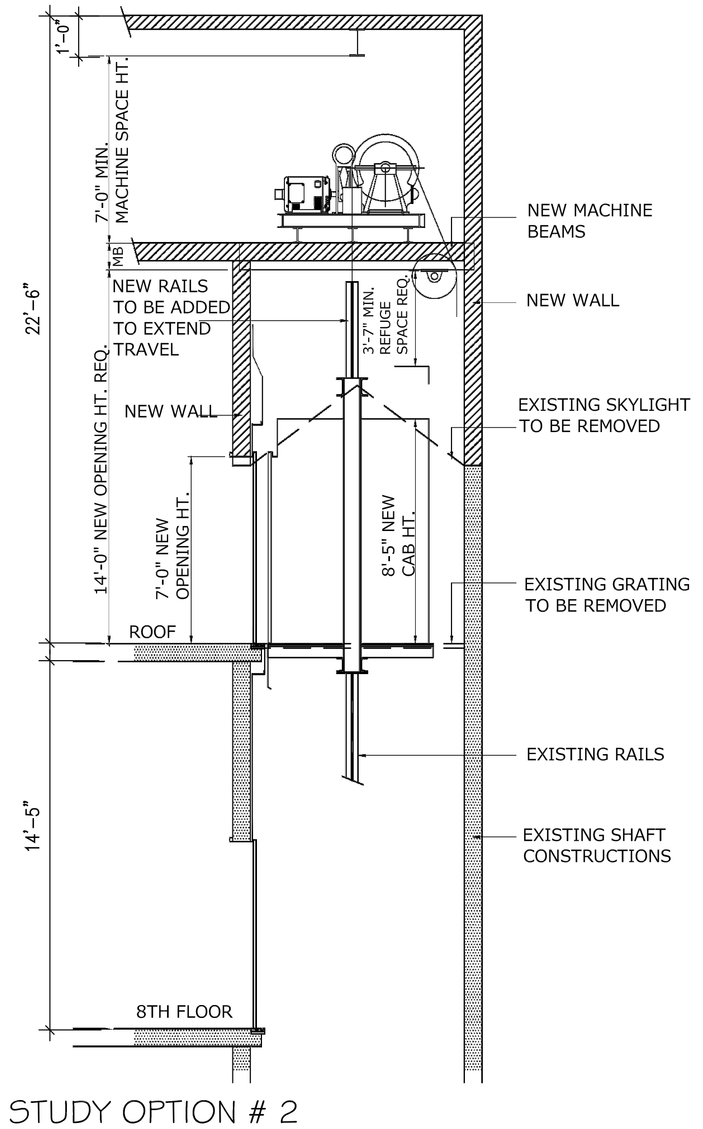

STUDY OPTION # 2
ELEVATOR BULKHEAD SECTION
(OVERHEAD TRACTION)

SCALE: 1 / 4" = 1'-0"

COMMUNITY BOARD 5
LANDMARK PRESERVATION
COMMISSION PRESENTATION

ALFRED KARMAN, ARCHITECT
121 WEST 27th STREET, SUITE #1103
NEW YORK, NY 10001
(212) 941-1112 alfrdkarman@gmail.com

PROJECT

ELEVATOR UPGRADE
5 EAST 17TH ST
NEW YORK , N.Y.

DATE: 08/05/2015

DETAIL PHOTO
LOOKING WEST

DETAIL PHOTO
LOOKING EAST

DETAIL PHOTO
LOOKING NORTH

CURRENT PHOTO 2014

COMMUNITY BOARD 5
LANDMARK PRESERVATION
COMMISSION PRESENTATION

ALFRED KARMAN, ARCHITECT
121 WEST 27th STREET, SUITE #1103
NEW YORK, NY 10001
(212) 941-1112 alfrdkarman@gmail.com

PROJECT
ELEVATOR UPGRADE
5 EAST 17TH ST
NEW YORK , N.Y.

DATE: 08/05/2015

5 EAST 17TH

TAX PHOTO CIRCA 1941

PHOTO INDICATES A PROJECTED ROOF CORNICE

5 EAST 17TH

DETAIL PHOTO
LOOKING NORTH

LANDMARK DESIGNATION PHOTO CIRCA 1989

PHOTO INDICATES THE CORNICE REMOVED

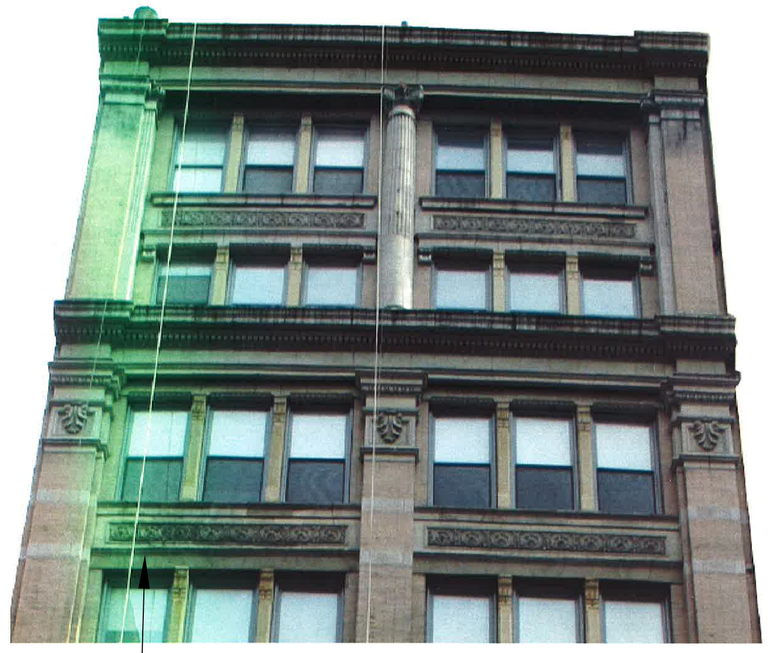

5 EAST 17TH

CIRCA UNKNOWN

PHOTO INDICATES ROOF CORNICE MATCHING 7TH FLOOR CORNICE

COMMUNITY BOARD 5
LANDMARK PRESERVATION
COMMISSION PRESENTATION

ALFRED KARMAN, ARCHITECT
121 WEST 27th STREET, SUITE #1103
NEW YORK, NY 10001
(212) 941-1112 alfrdkarman@gmail.com

PROJECT

ELEVATOR UPGRADE
5 EAST 17TH ST
NEW YORK , N.Y.

DATE: 08/05/2015